




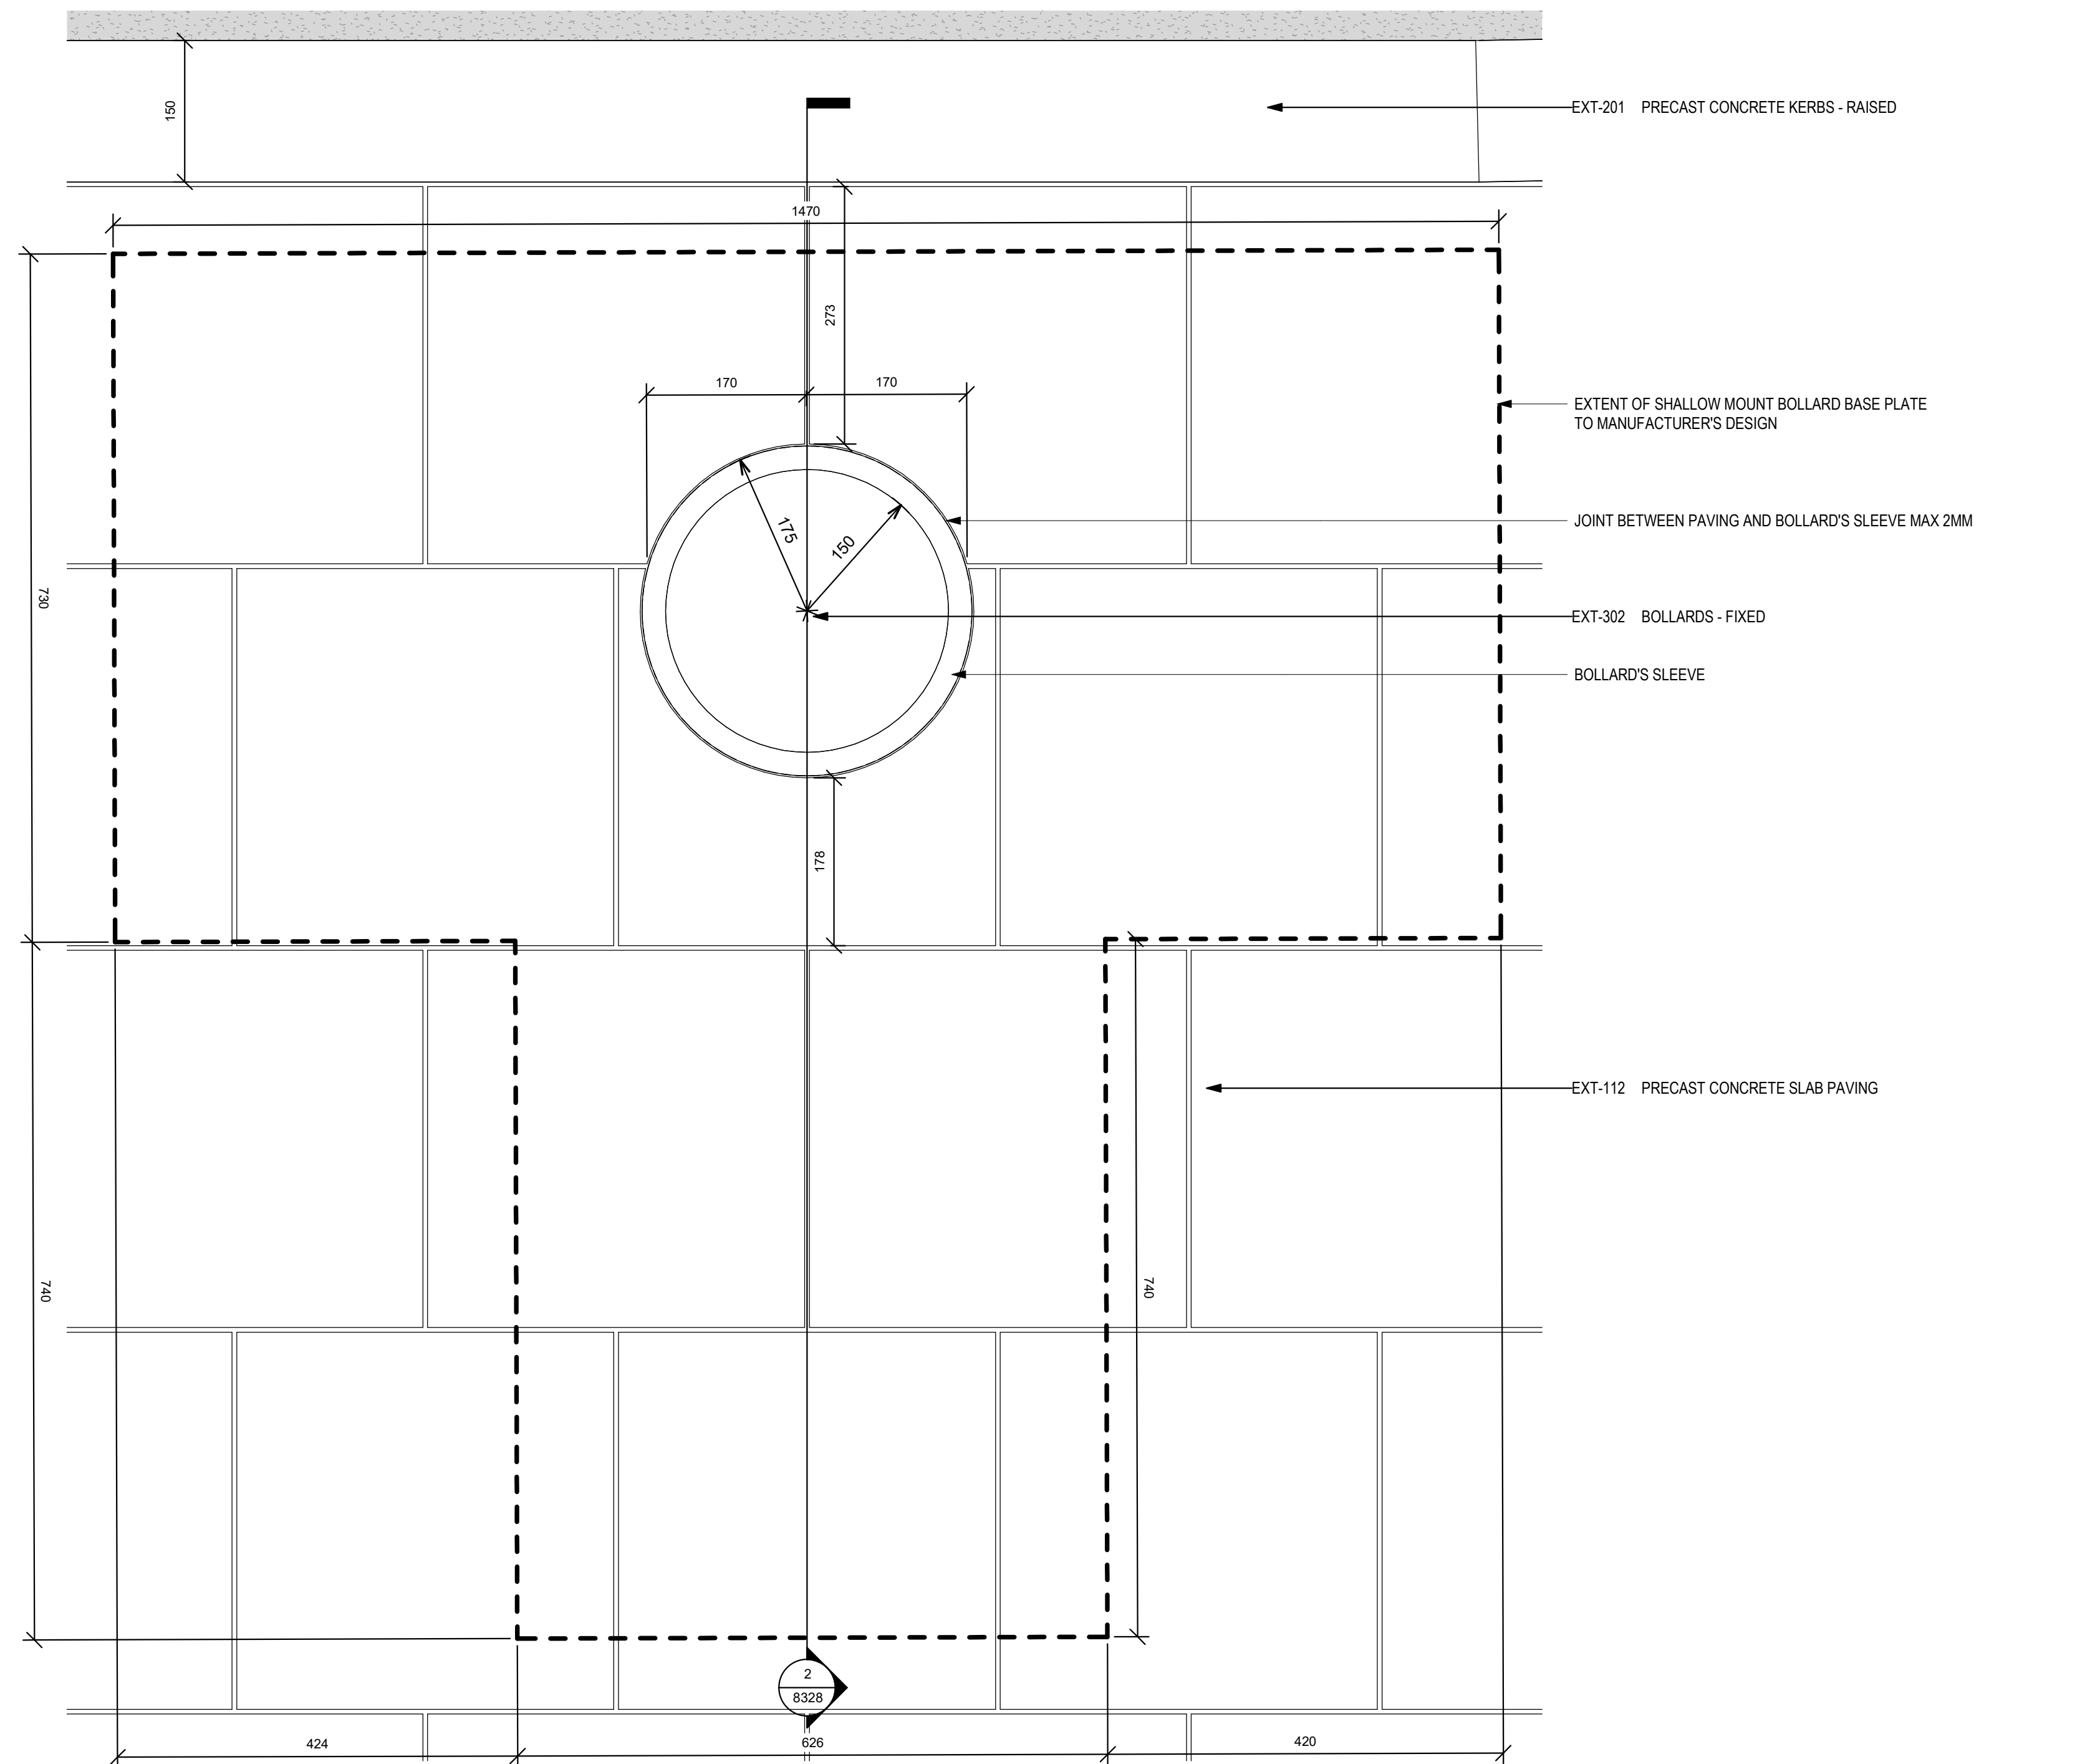


1 EXT-302 SHALLOW MOUNTED STATIC BOLLARD DETAIL PLAN
1:5

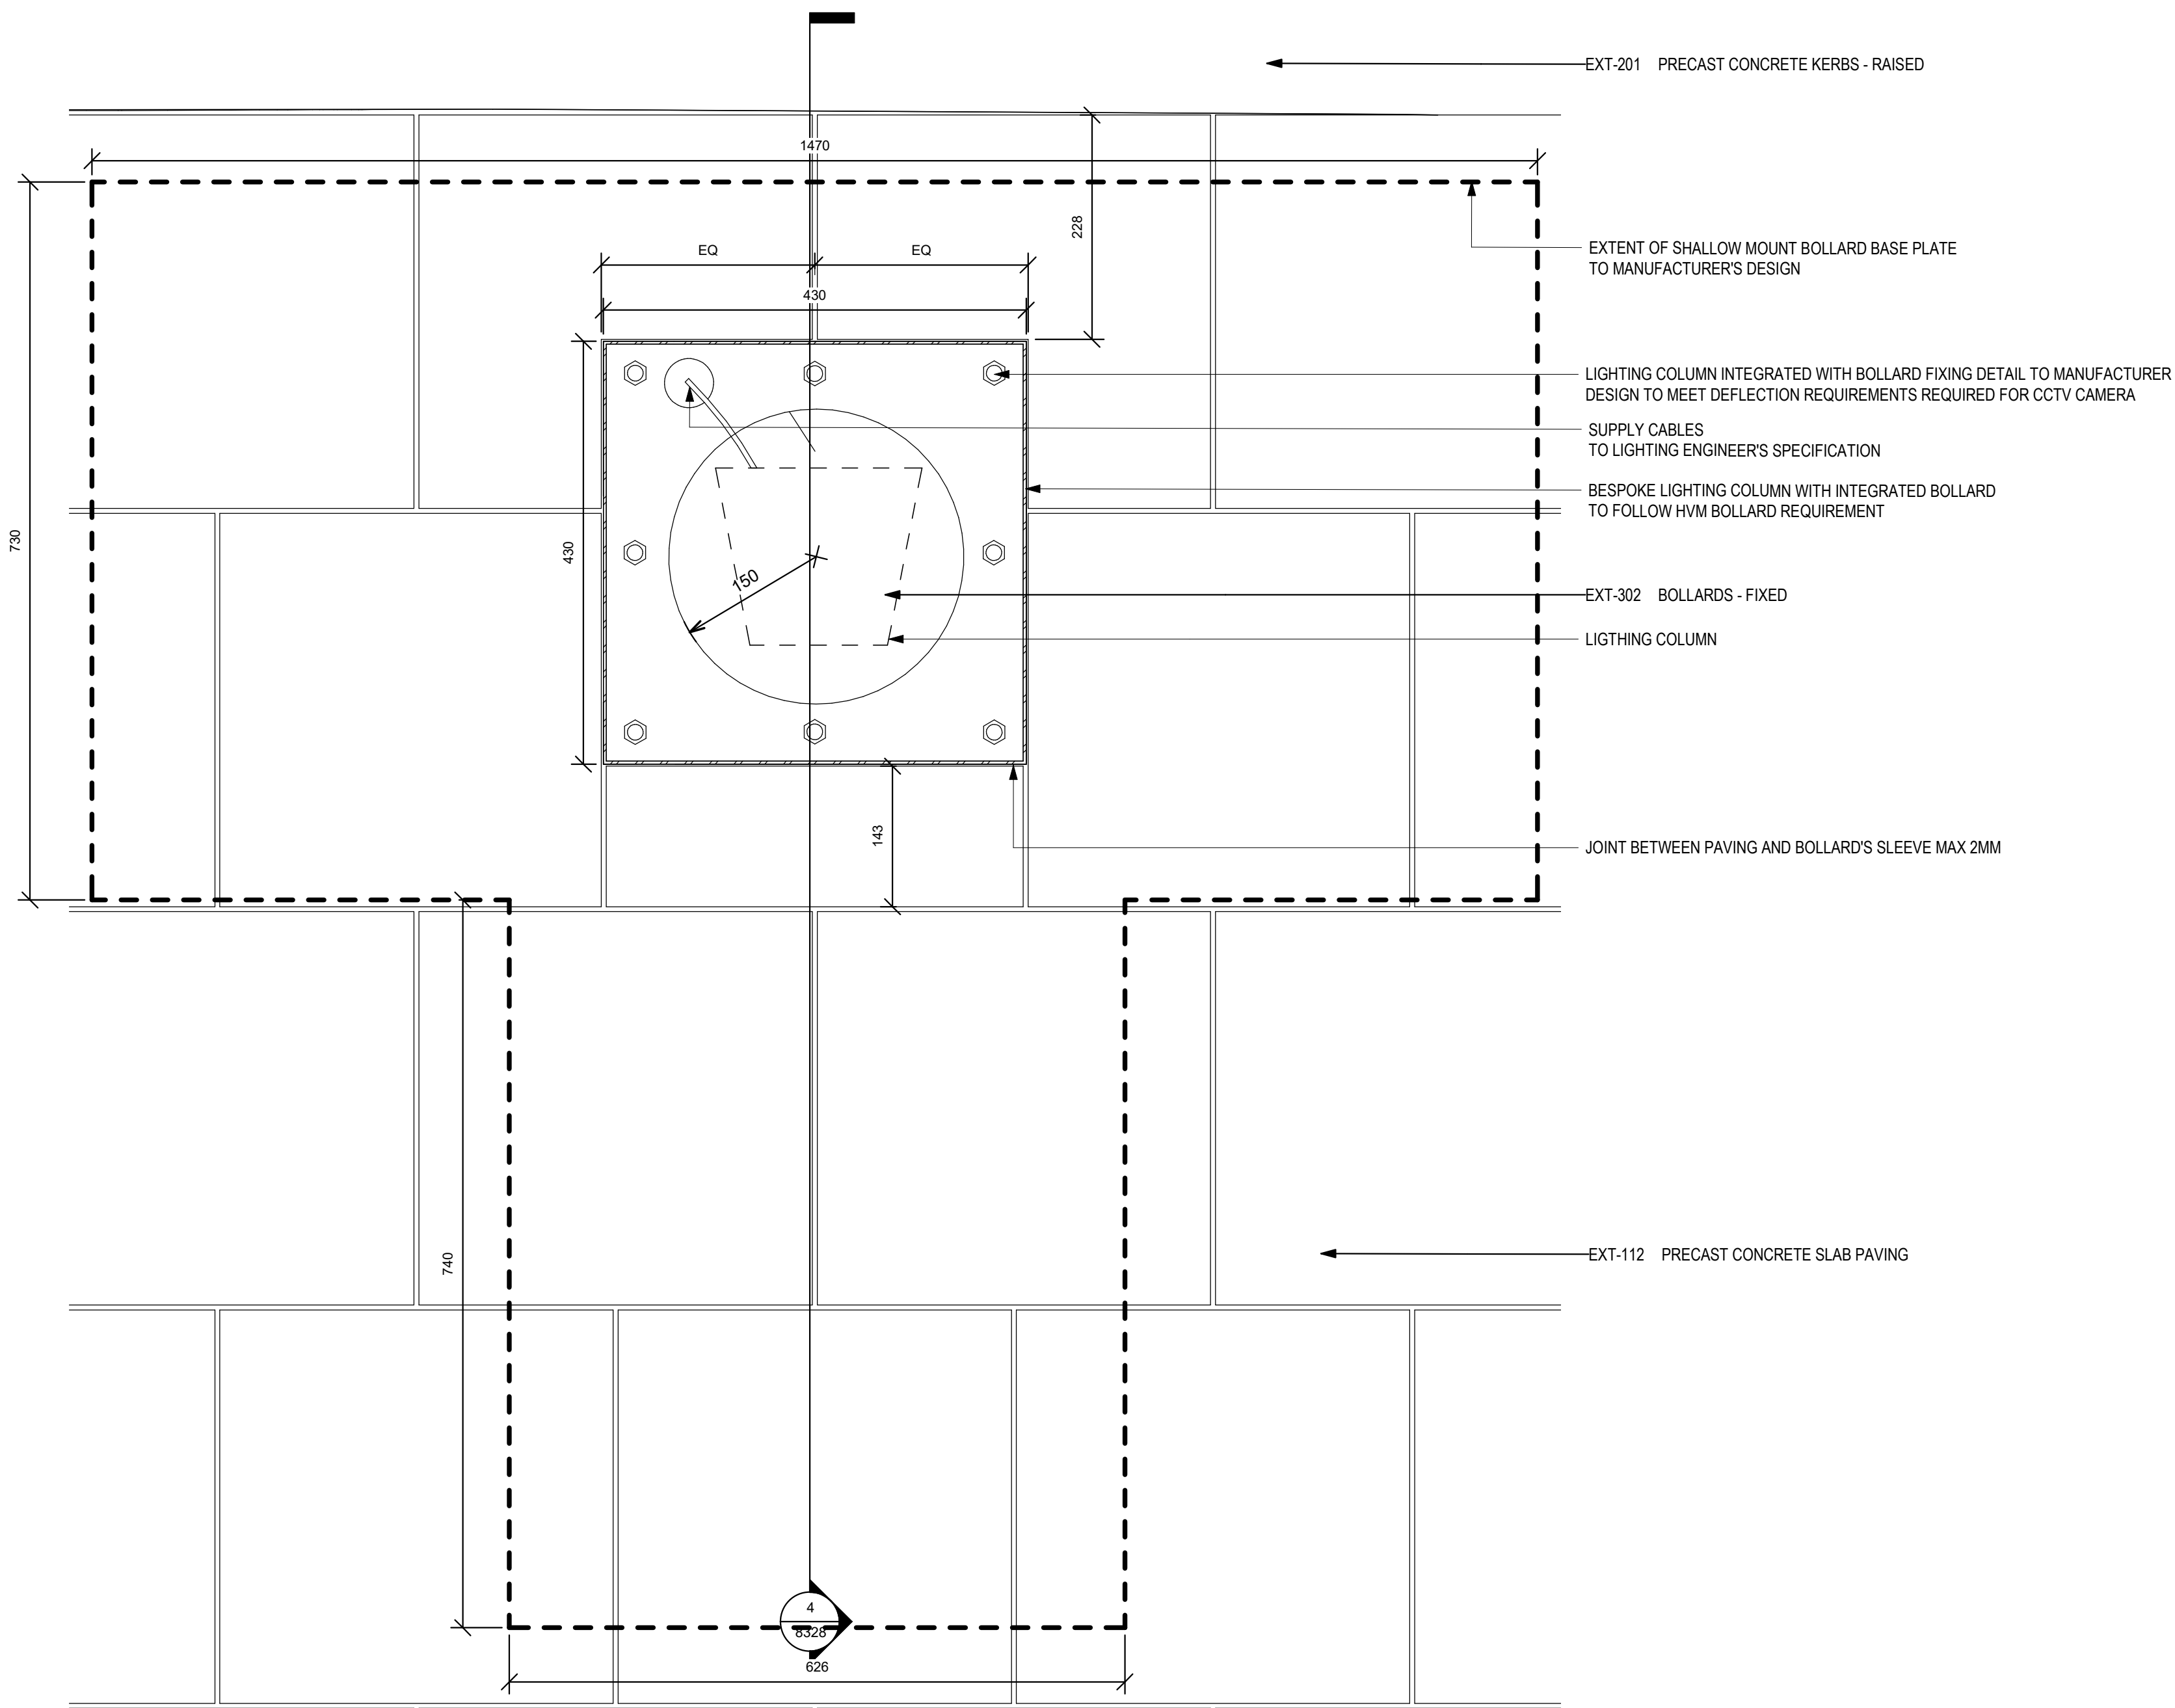

3 EXT-302 SHALLOW MOUNTED STATIC BOLLARD WITH INTEGRATED LIGHTING COLUMN DETAIL PLAN
1:5

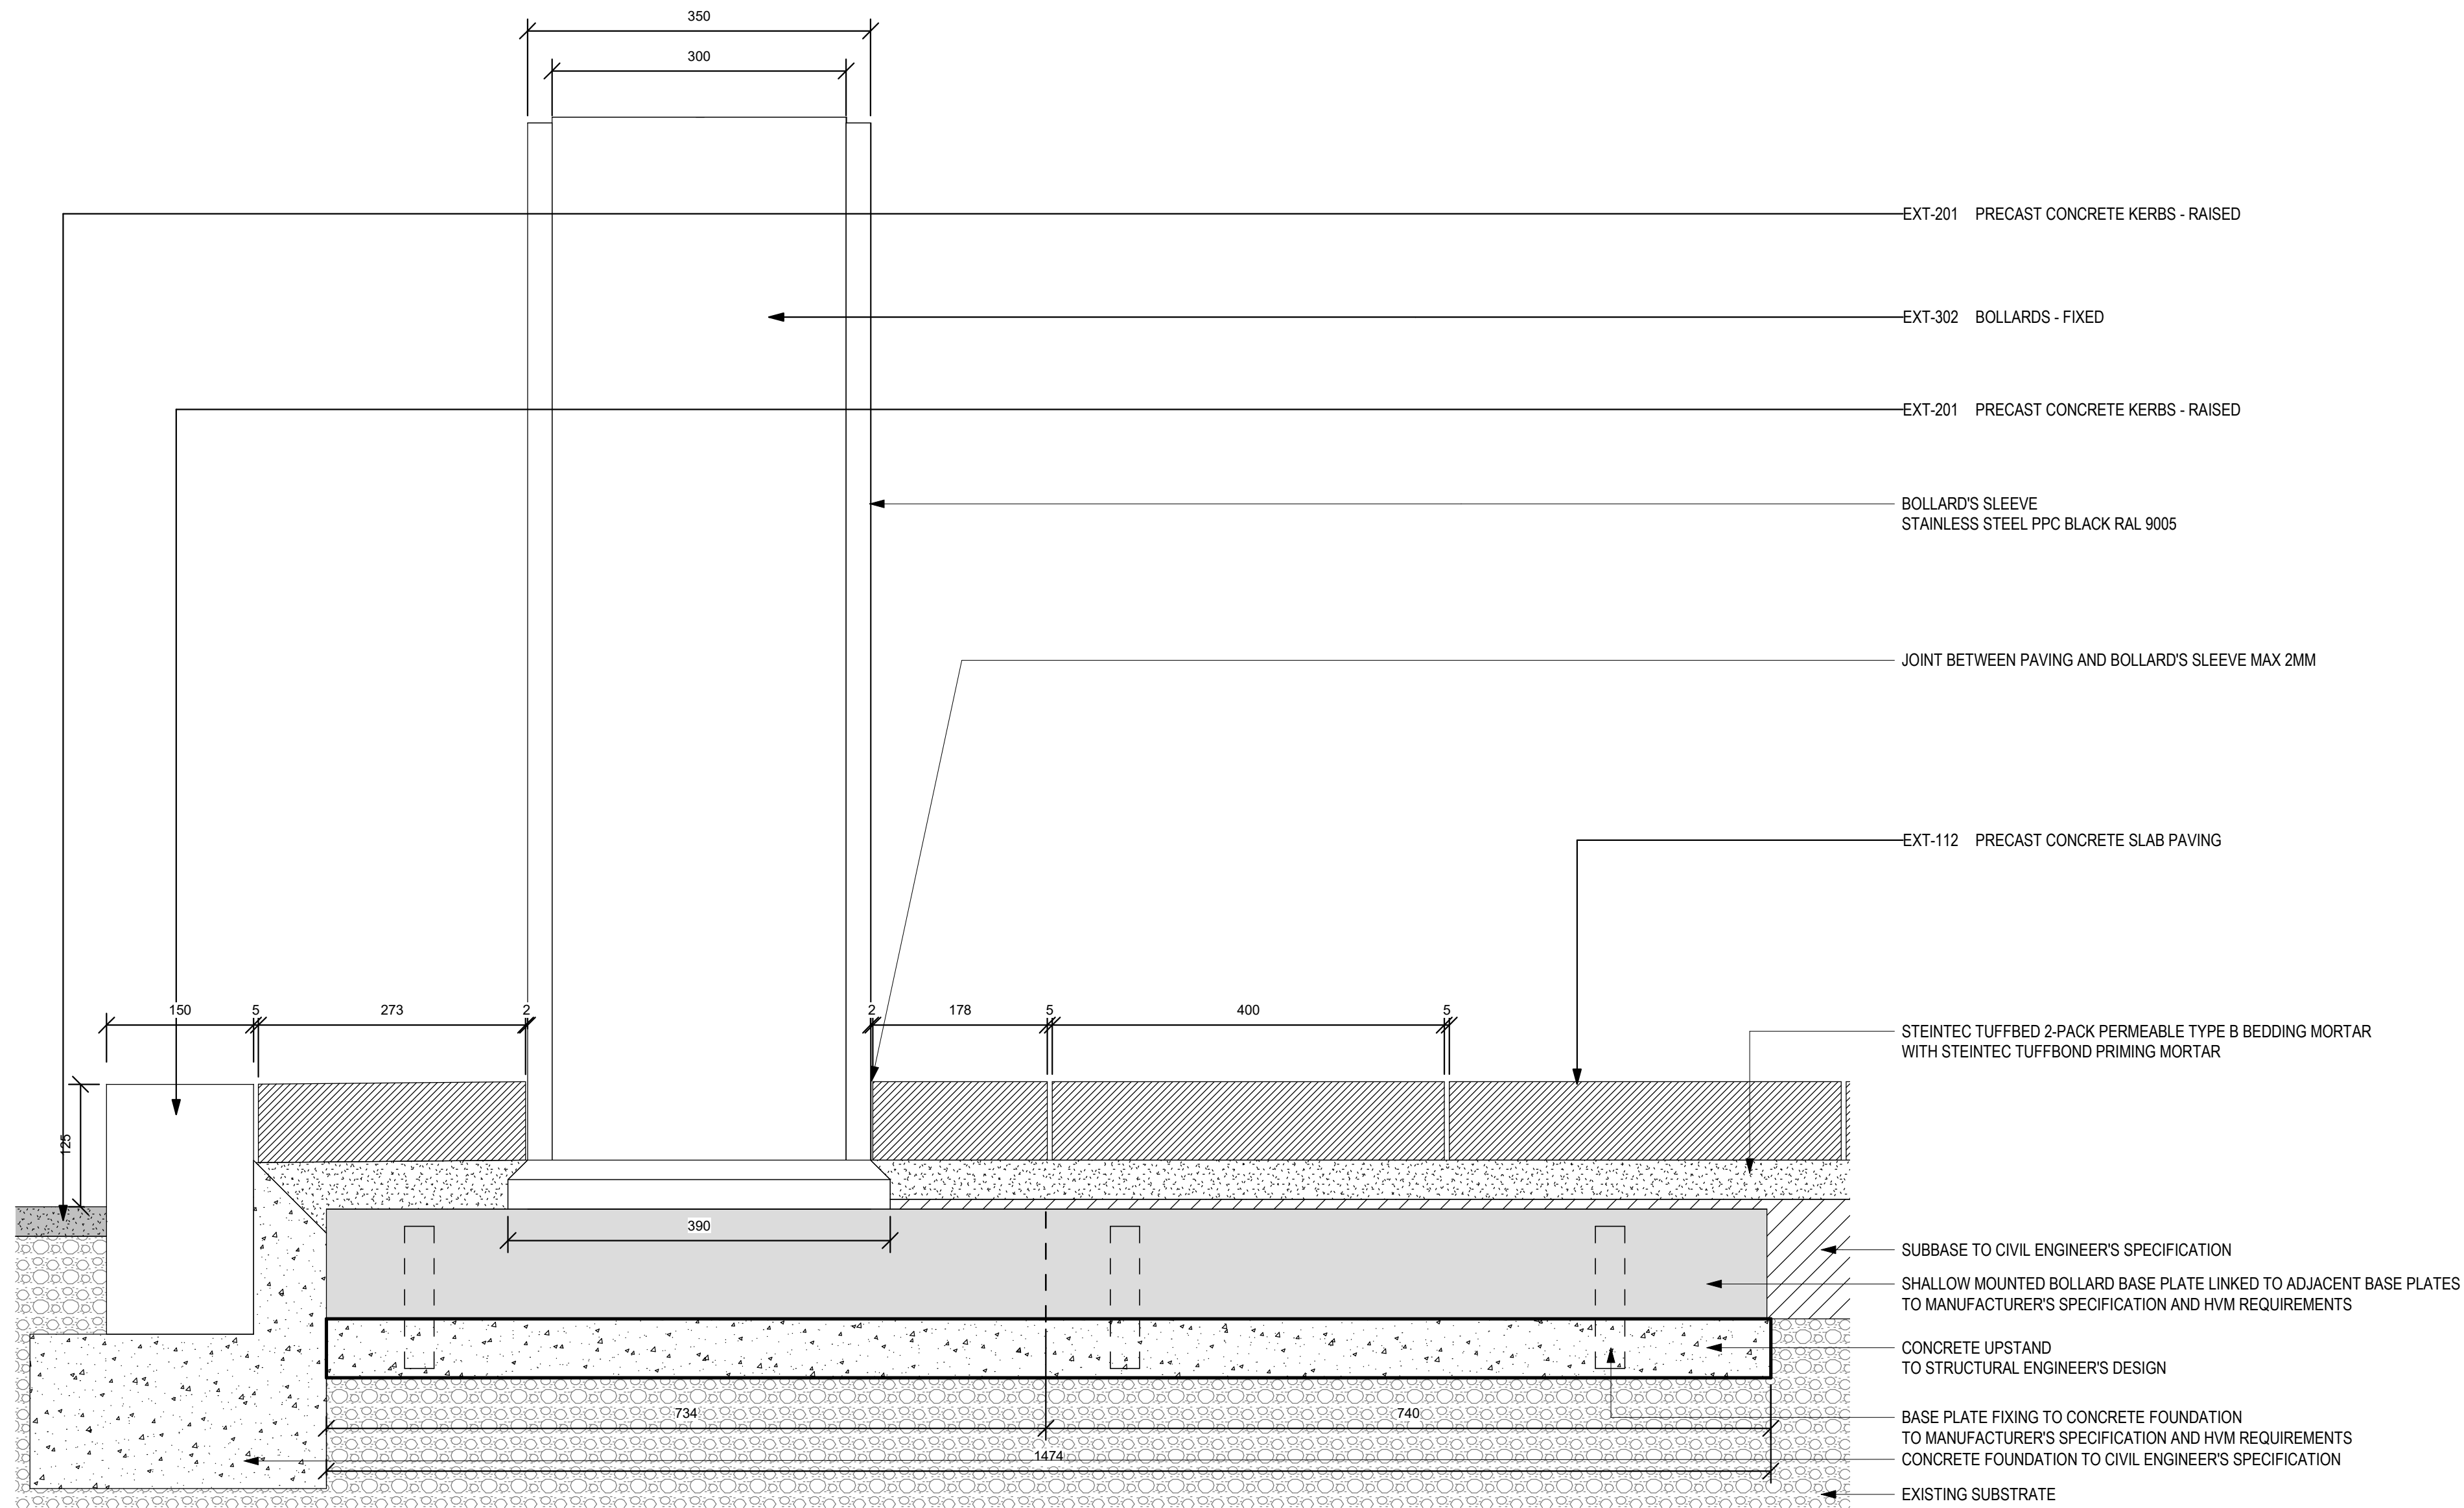

2 EXT-302 SHALLOW MOUNTED STATIC BOLLARD DETAIL SECTION
1:5

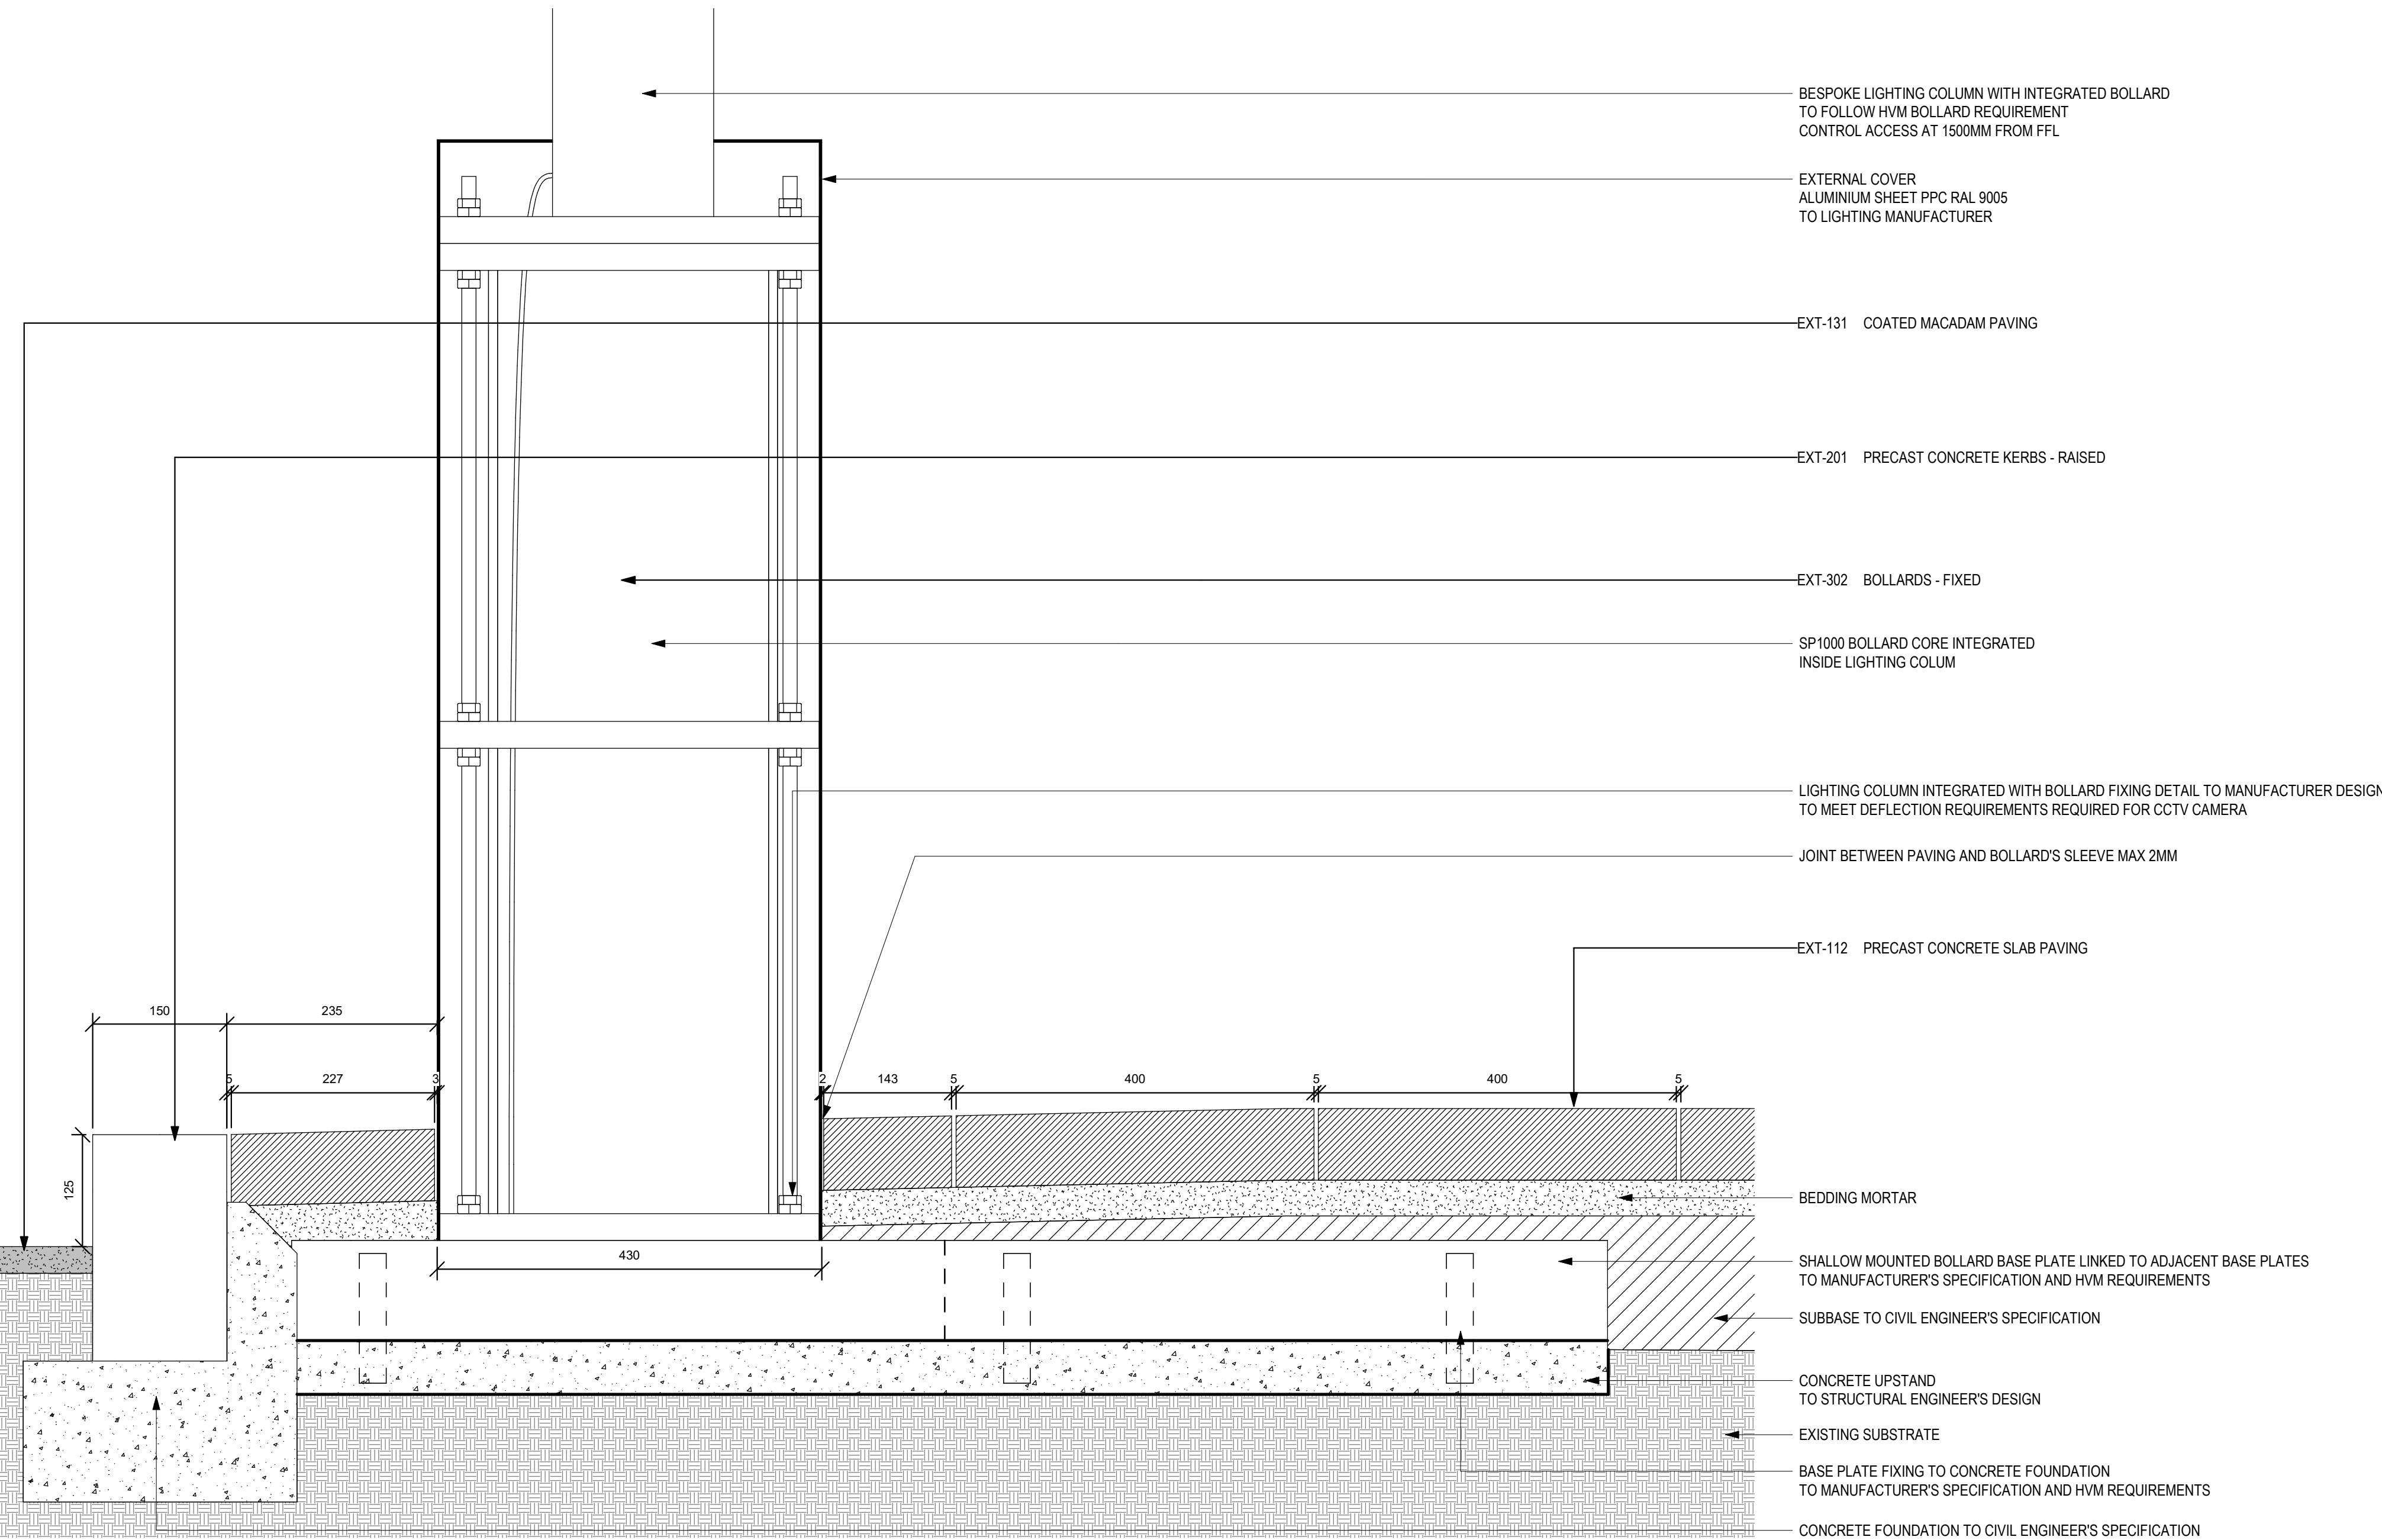

4 EXT-302 SHALLOW MOUNTED STATIC BOLLARD WITH INTEGRATED LIGHTING COLUMN DETAIL SECTION
1:5

Suitability Code (as defined in ISO 19650-2:2018)

Work in Progress (WIP)

50 - Index Status

Shared (Non-Contractual)

S1 - Suitable for co-ordination

S2 - Suitable for information

S3 - Suitable for review & comment

S4 - Suitable for stage approval

S5 - Withdrawn

S6 - Suitable for BIM authorisation

S7 - Suitable for BIM authorisation

Published (Contractual)


A1, A2, A3, Etc - Authorised and accepted

B1, B2, B3, Etc - Partial sign-off (with comments)

Published (AIM Acceptance)

CR - As constructed record document


KEY PLAN

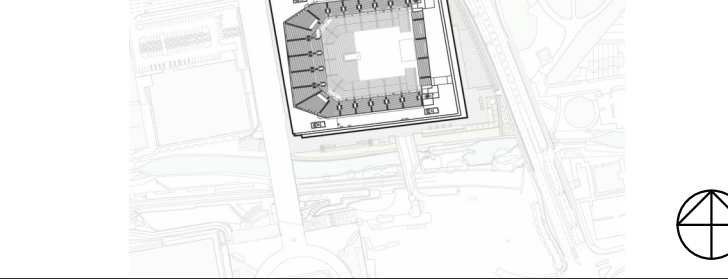

NOTES

1. ALL FIXINGS, INTEGRATED LIGHTING COLUMNS AND UPSTANDS MUST FOLLOW HVM REQUIREMENTS
2. FOR CONCRETE UPSTANDS REFER TO STRUCTURAL ENGINEER'S PACKAGE
3. FOR BOLLARDS LOCATION REFER TO DRAWINGS BRA-POP-ZZ-SF-DRL-4103 & BRA-POP-ZZ-S1-DRL-8113
4. FOR PAVING INTERFACE DETAILS REFER TO BRA-POP-ZZ-ZZ-8343

THIS DRAWING IS ONLY TO SCALE IF IT IS REPRODUCED AT THE CORRECT PAPER SIZE
1:5@A0

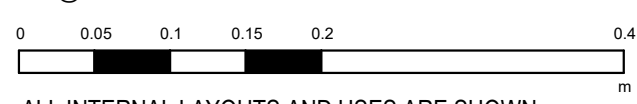

ALL INTERNAL LAYOUTS AND USES ARE SHOWN FOR ILLUSTRATIVE PURPOSES ONLY AND ARE NOT FOR DETERMINATION

Safety, Health and Environmental Information

In addition to the hazards / risks normally associated with the types of work detailed on this drawing, note the following risks and information:

Construction See risk register No abnormal risks identified with this package of work.

For information relating to Use, Opening and Maintenance see the Health and Safety File. It is assumed that all works will be carried out by a competent contractor working, where appropriate, to an approved method statement.

client



© COPYRIGHT. ALL RIGHTS RESERVED

THIS WORK IS COPYRIGHT AND CANNOT BE REPRODUCED OR COPIED IN ANY FORM OR BY ANY MEANS (ELECTRONIC, MECHANICAL, PHOTOCOPYING, RECORDING, OR BY ANY INFORMATION STORAGE AND RETRIEVAL SYSTEM) WITHOUT THE WRITTEN PERMISSION OF POPULOUS. ANY LICENSE, EXPRESS OR IMPLIED, TO USE THIS DOCUMENT OR ANY PARTS THEREOF IS HEREBY RESTRICTED TO THE TERMS OF THE AGREEMENT OR IMPLIED AGREEMENT BETWEEN POPULOUS AND THE INSTRUCTING PARTY.

USE FOR REDUCED DIMENSIONS IN PREFERENCE TO SCALED. CHECK ALL DIMENSIONS ON SITE BEFORE FABRICATION OR SETTING OUT.

author

POPULOUS®

14 BLADES COURT | DODDAR ROAD | LONDON | SW16 2NU | UNITED KINGDOM
TELEPHONE +44 (0)20 8874 7686 FACSIMILE +44 (0)20 8874 7470
ALL PRODUCTION & INTELLECTUAL PROPERTY RIGHTS RESERVED © POPULOUS 2009

REVISIONS

REV	DATE	DESCRIPTION
00	22.06.2020	ISSUED FOR T2 STAGE 4a
001	02.12.2021	HARD LANDSCAPE PACKAGE FOR CONSTRUCTION

project name

Co-op Live

the TYPICAL STATIC BOLLARD

DETAILS 2 OF 2

purpose of issue CONSTRUCTION

scale 1:5 @ A0 drawn FP Project no. 4933 Suitability S3
date 22.06.2020 checked TJ

revision project code original version level type role number
BRA-POP-ZZ-ZZ-DR-L-8328 C01