




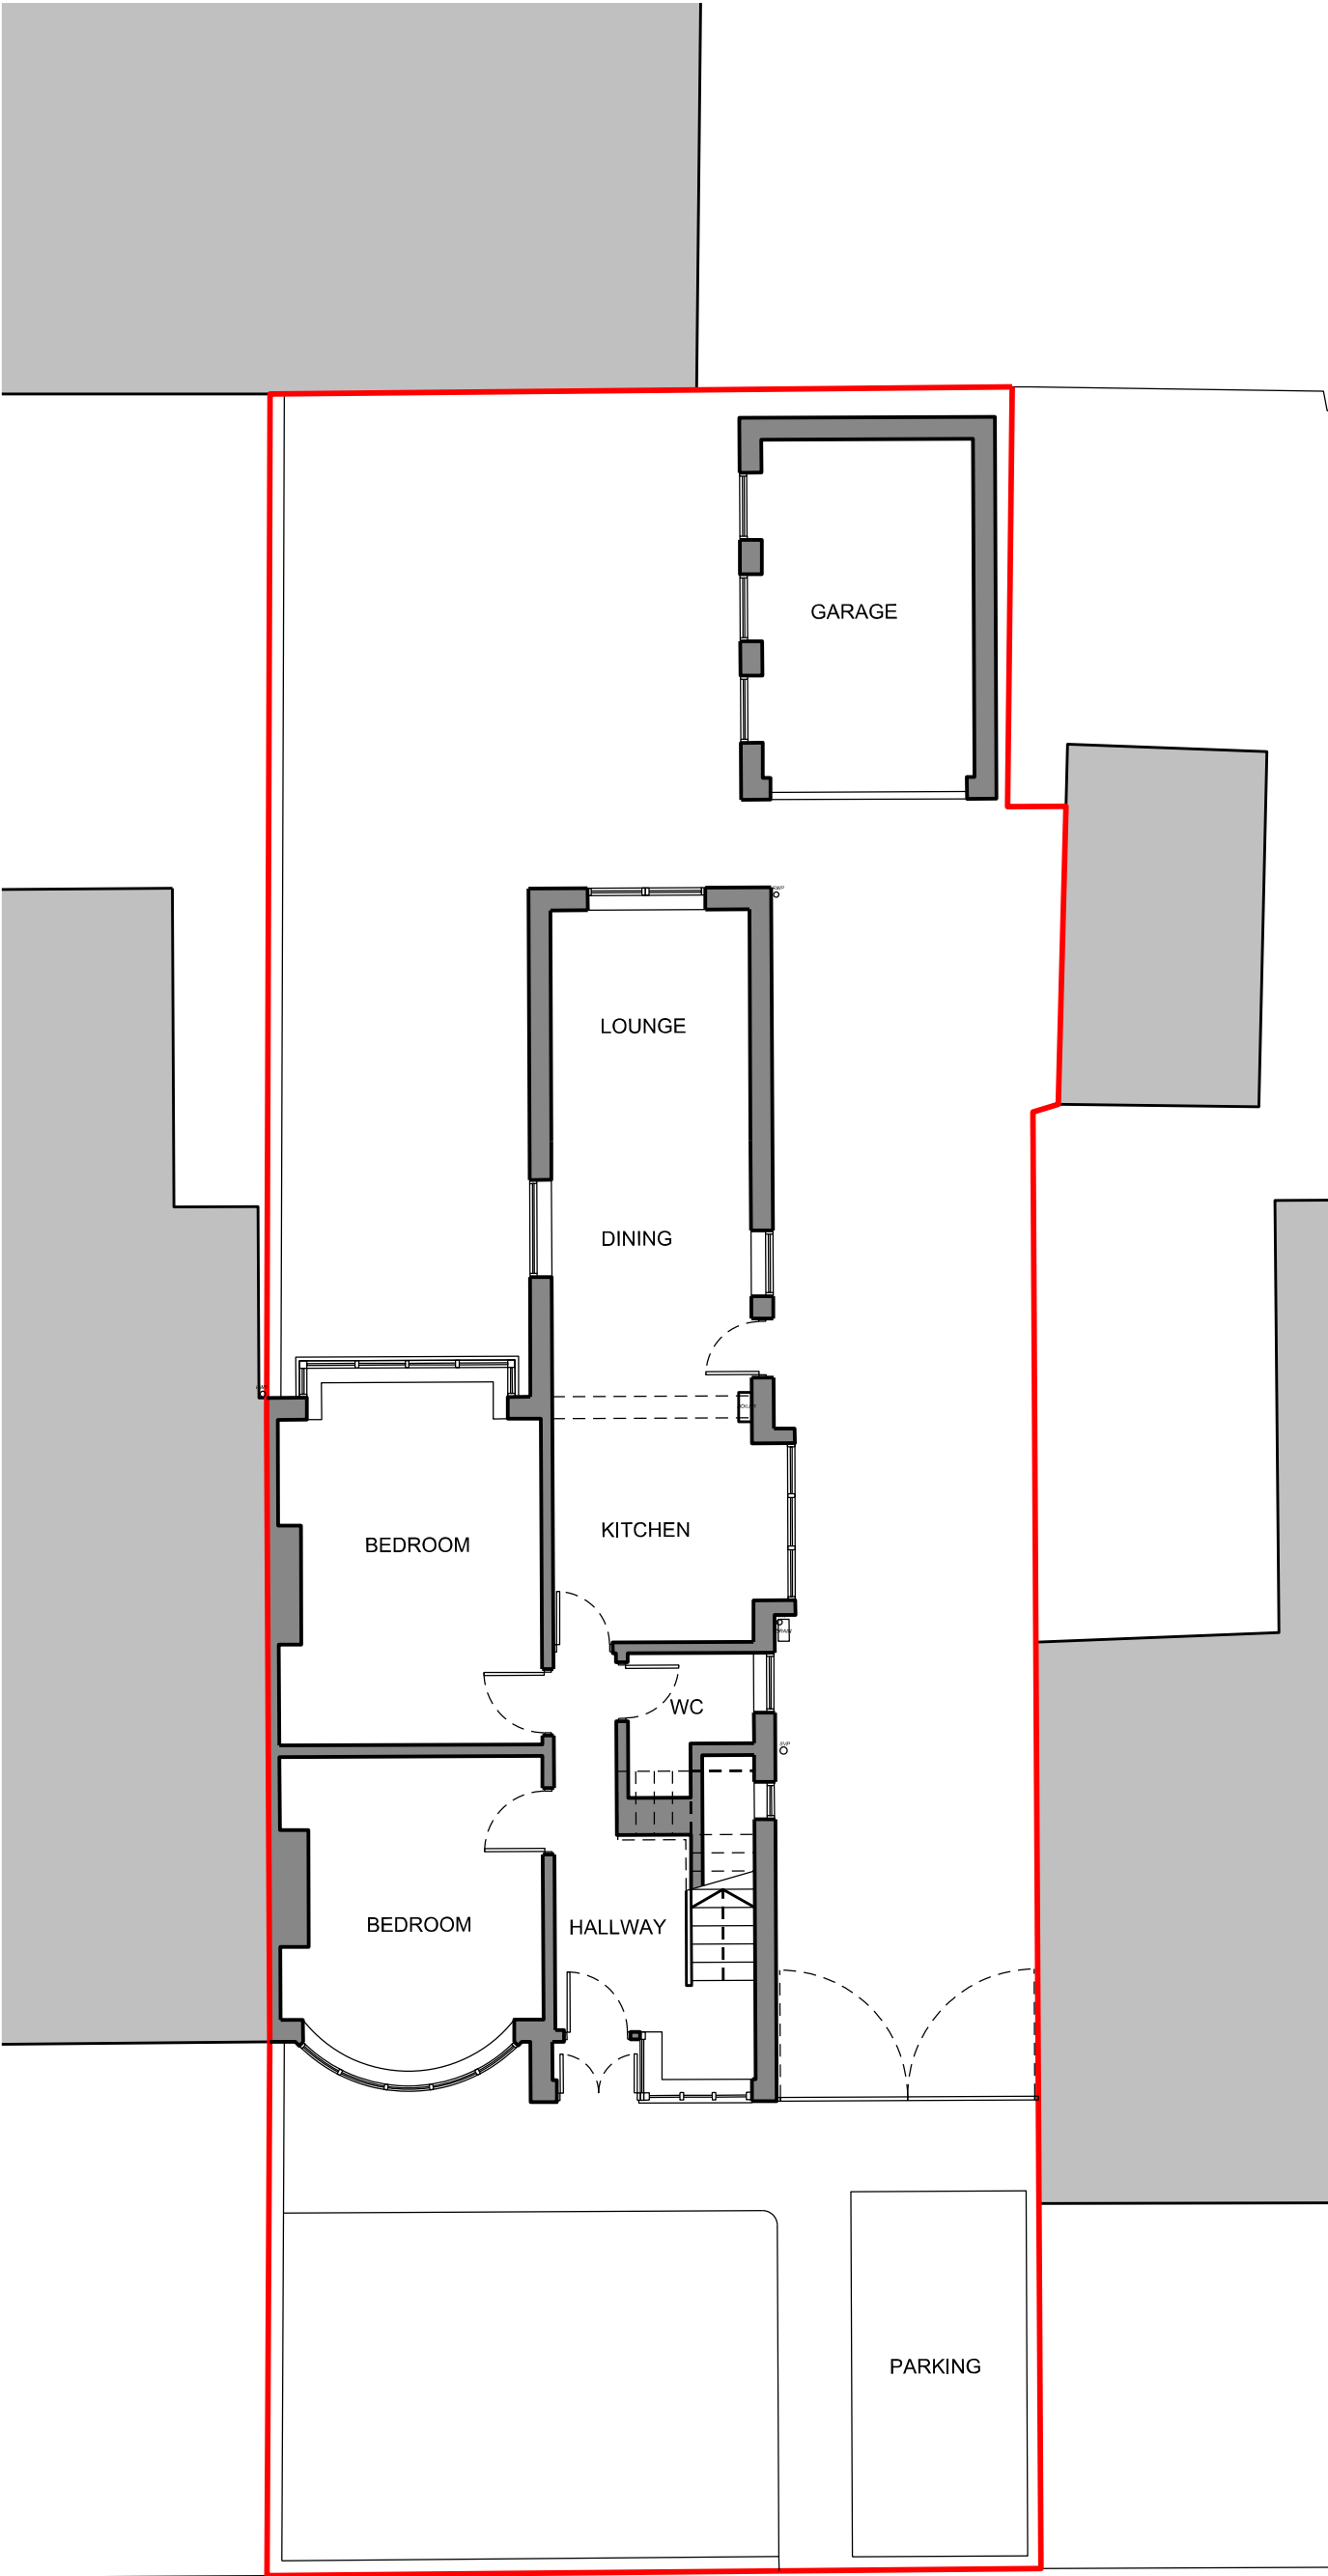


Ground Floor Plan

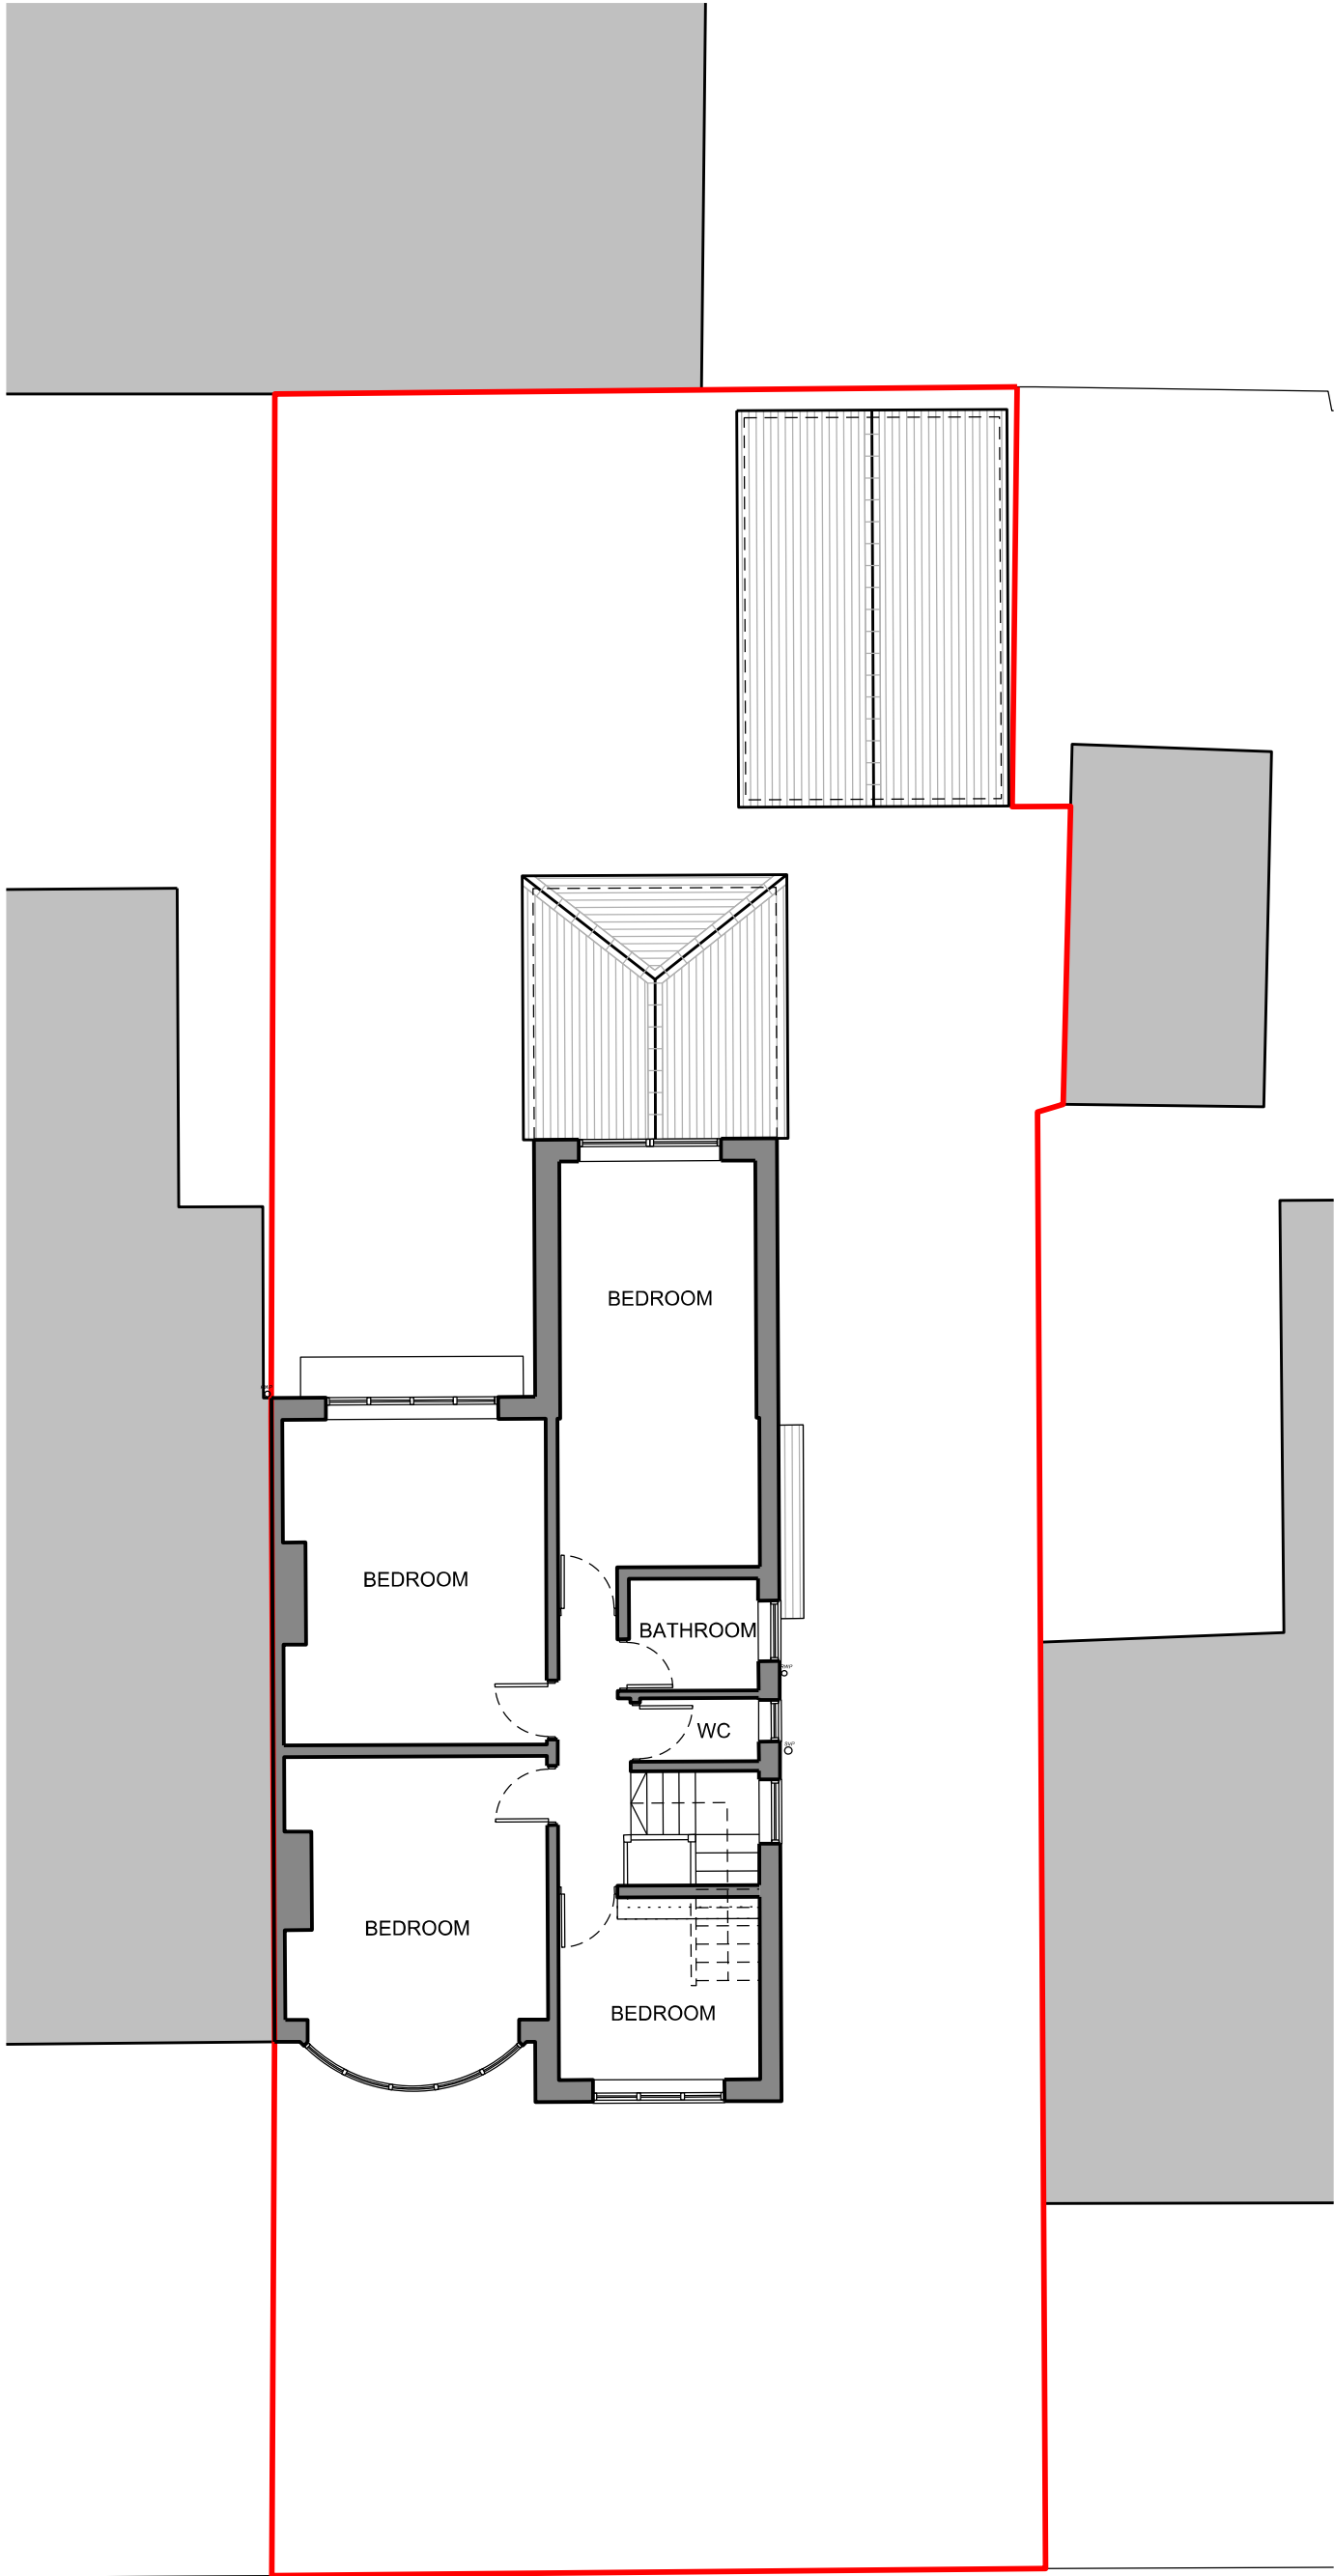

First Floor Plan

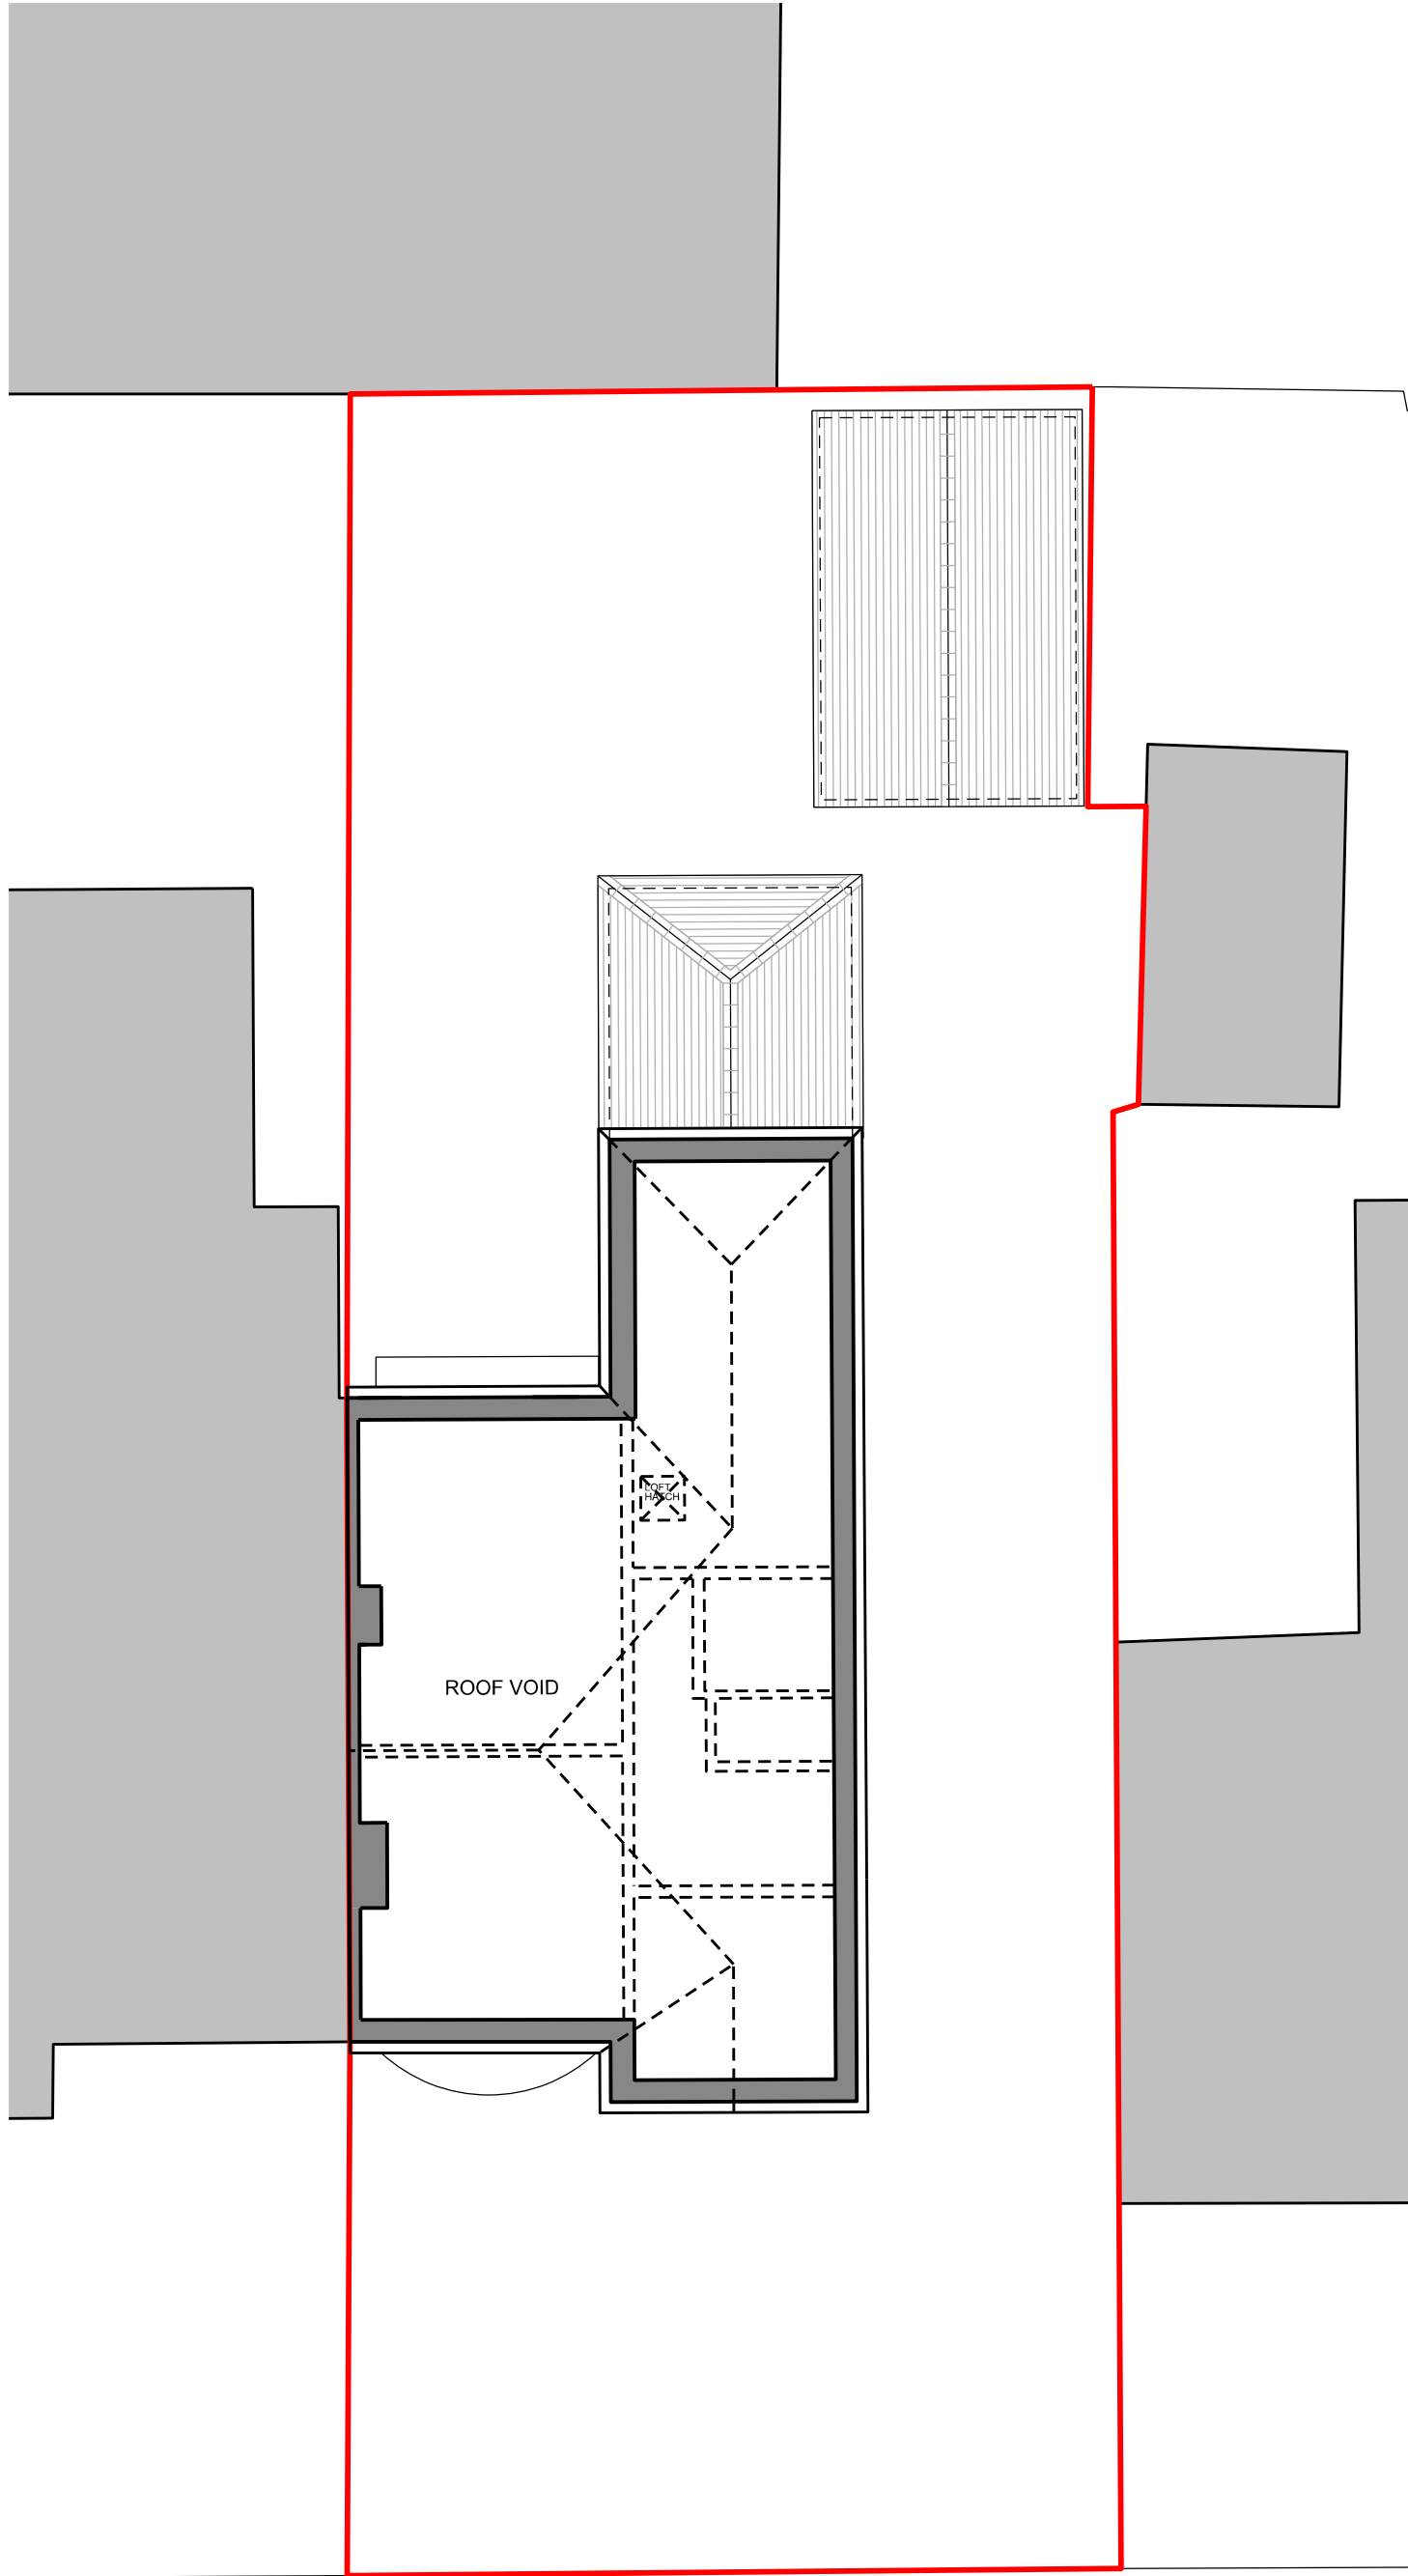

Loft Space Plan

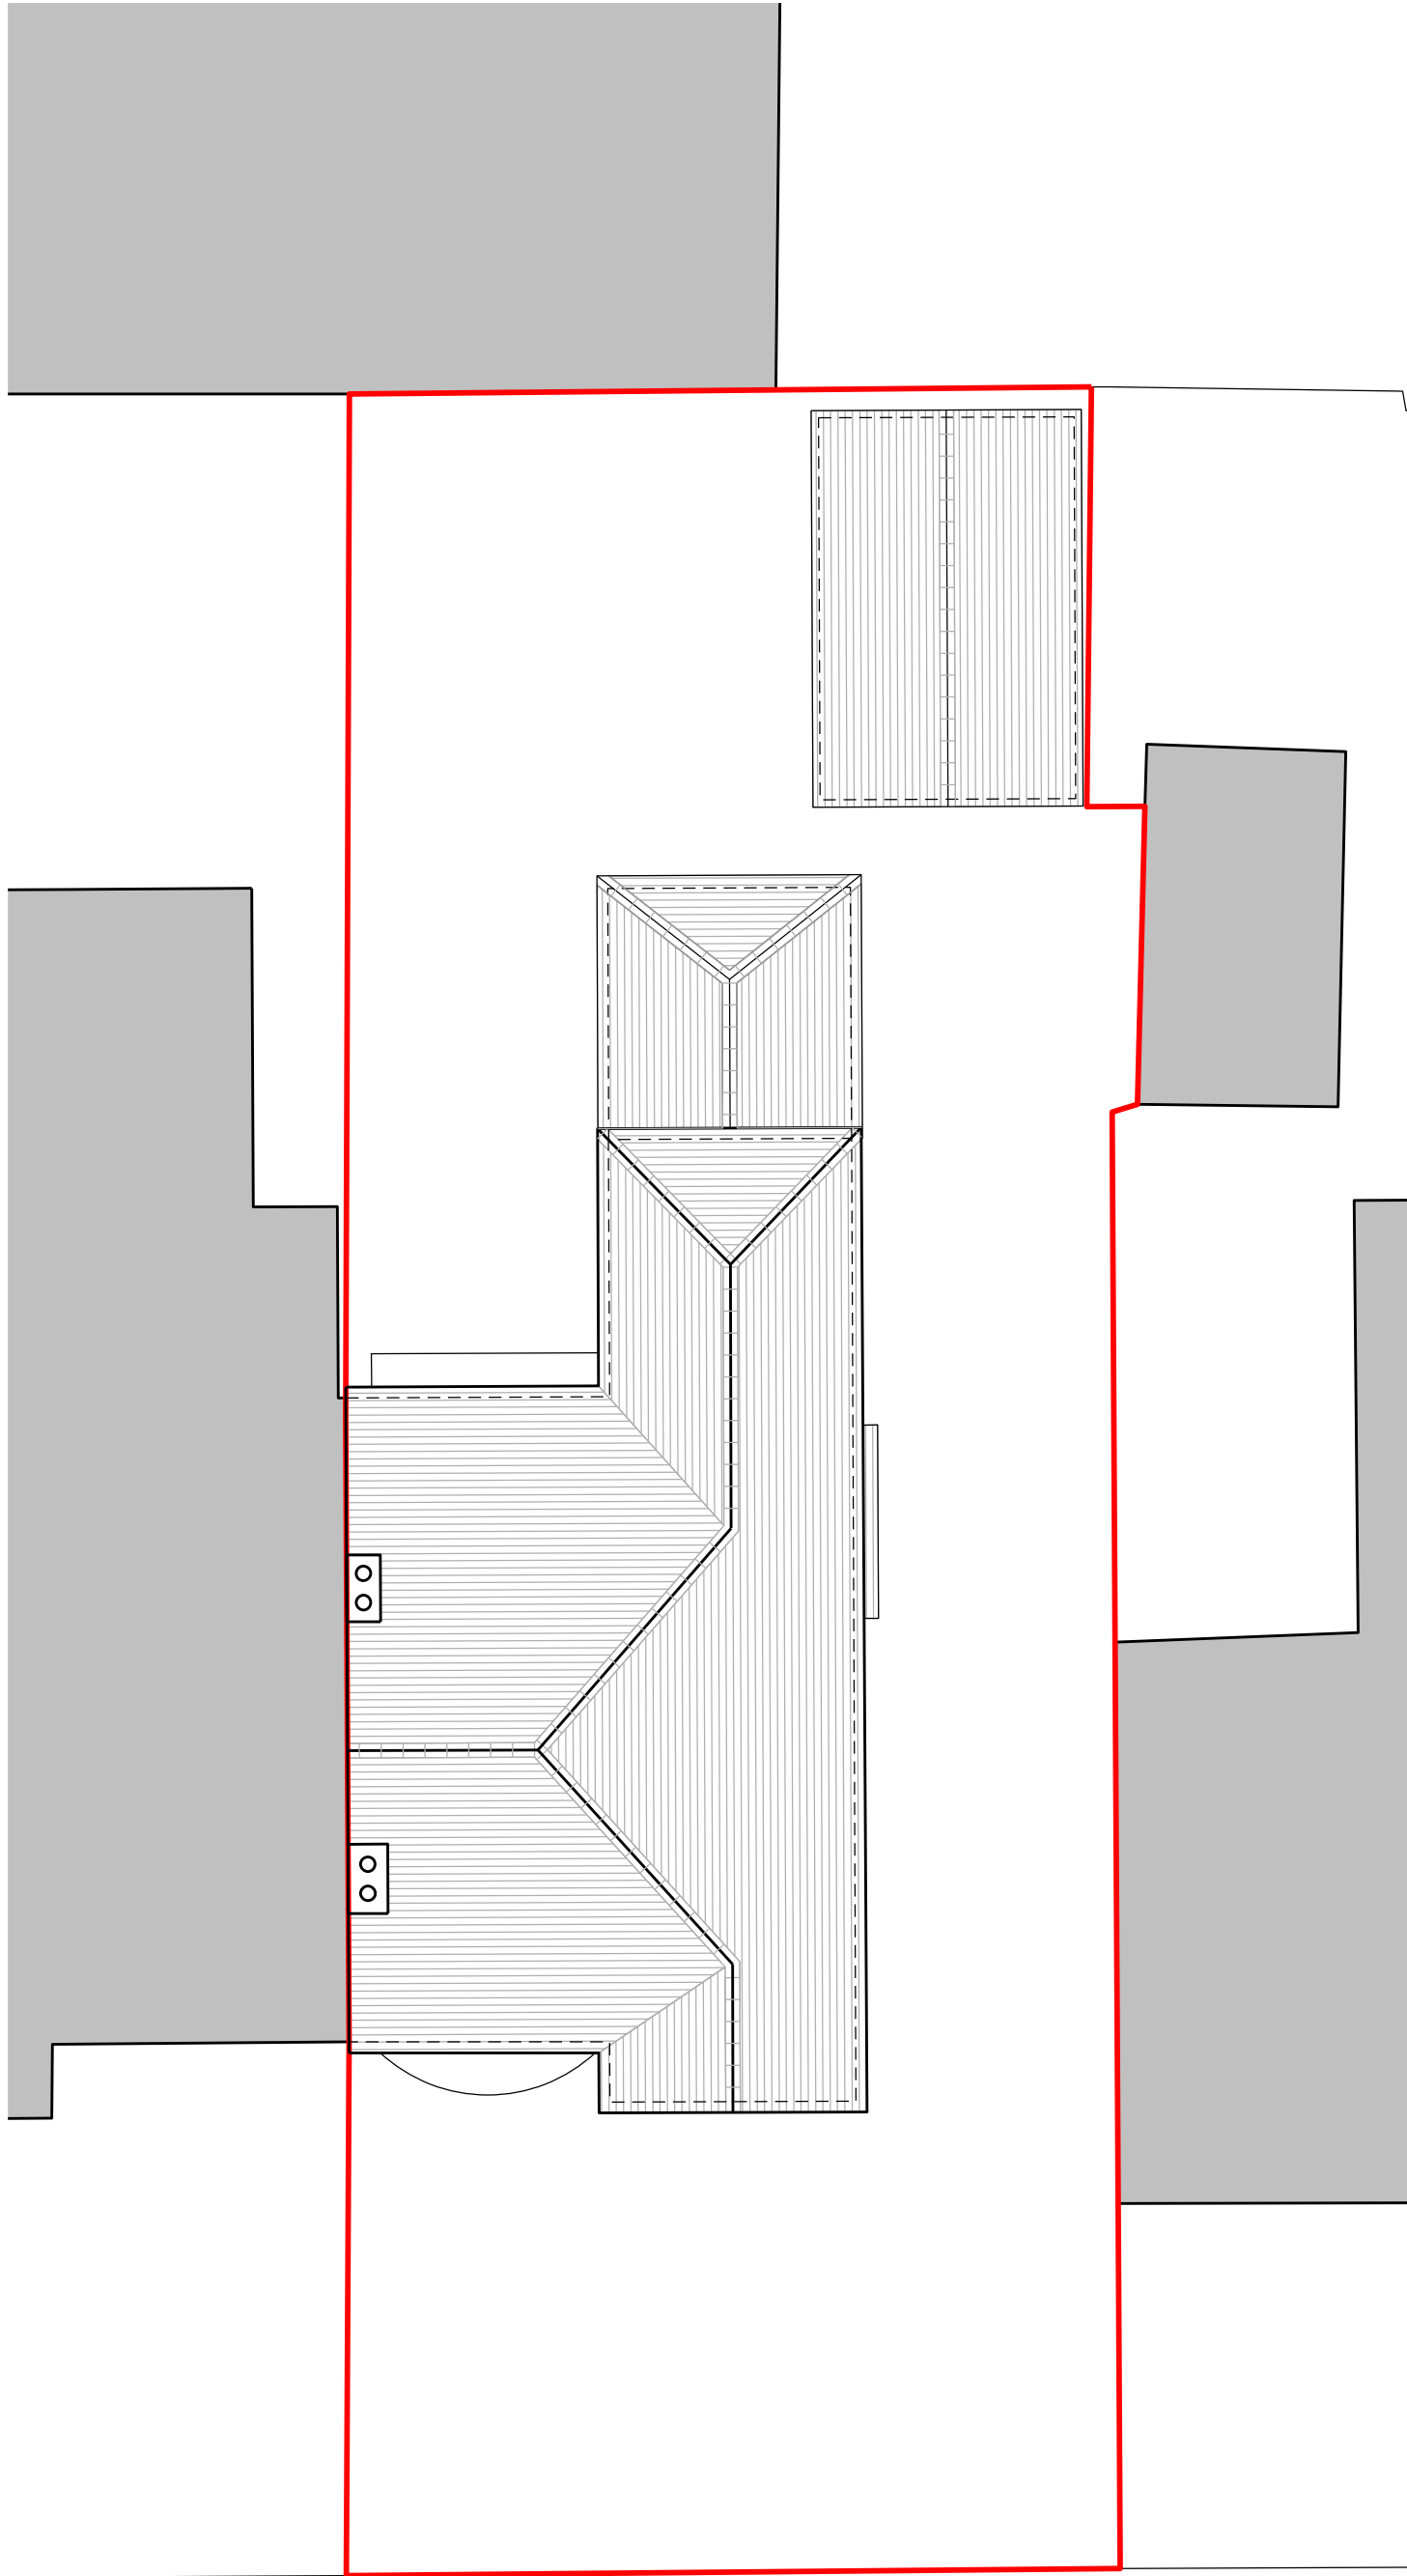

Roof Plan