
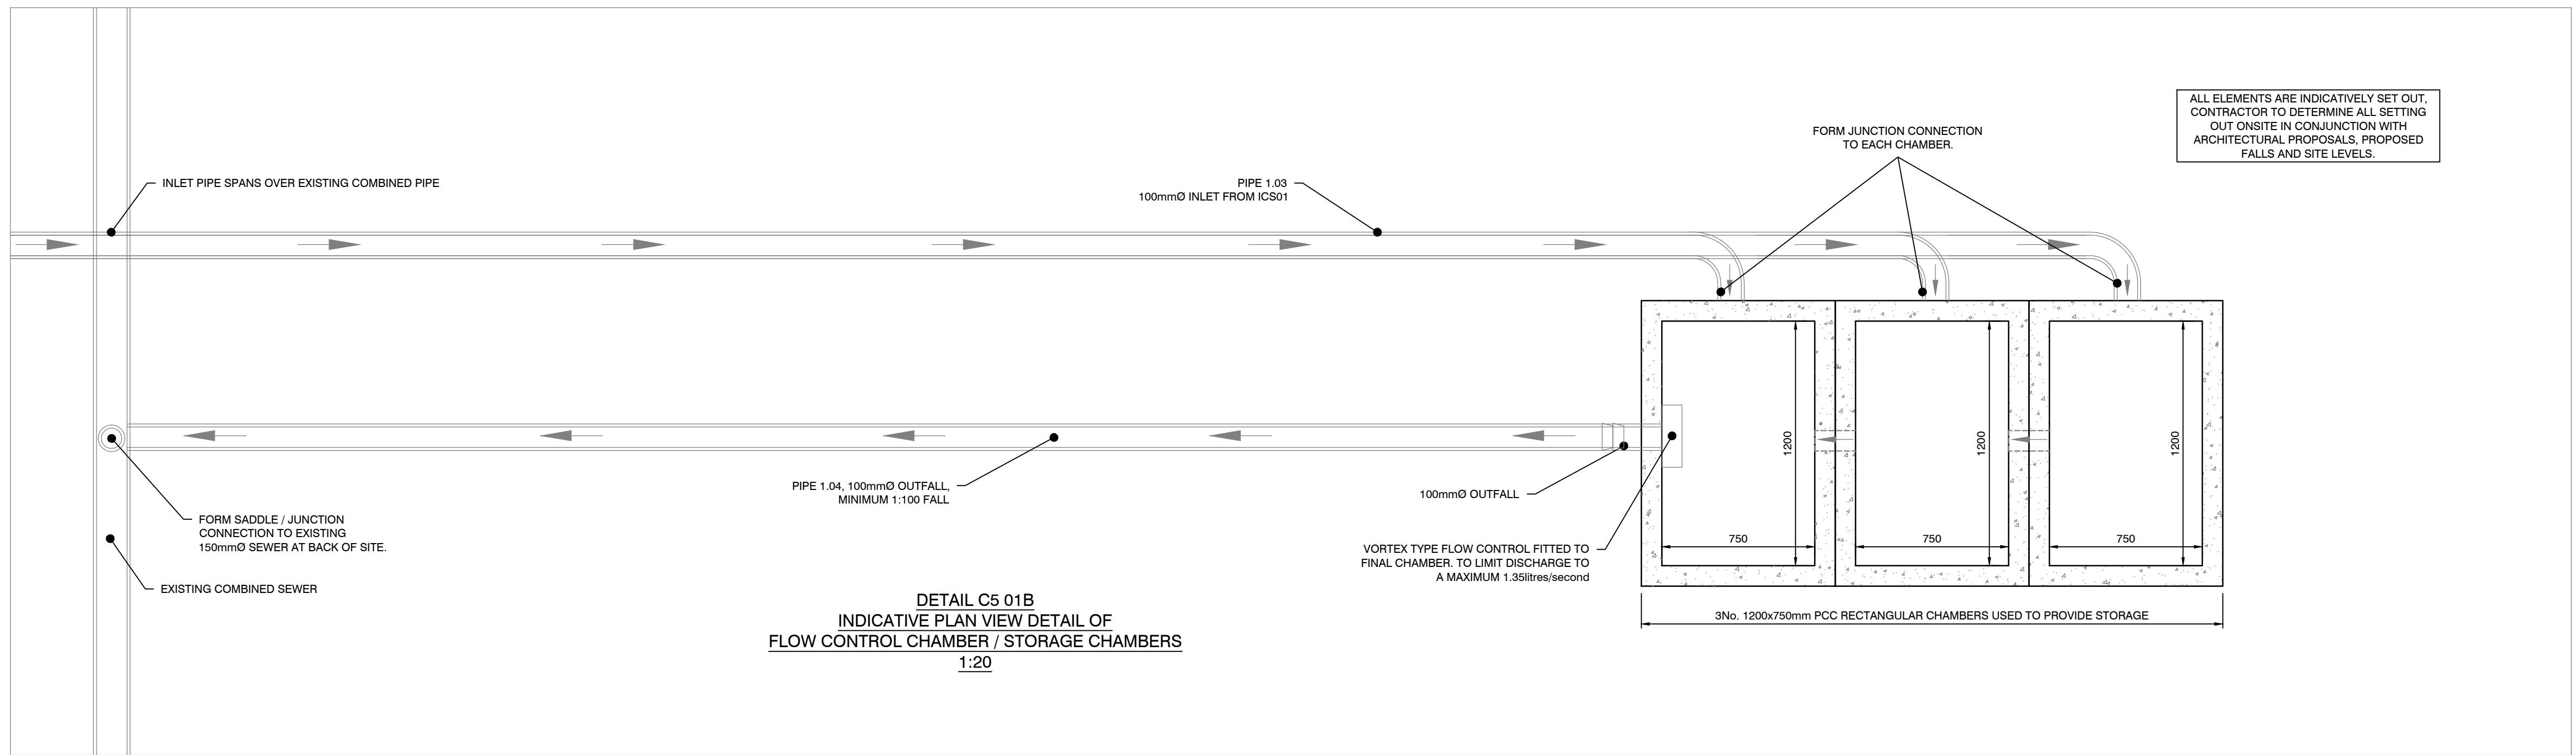


This drawing is to be read in conjunction with all other relevant documentation.
Do not Scale
All setting out by contractor. Report all discrepancies to bdi Structural Solutions.
Drawing Copyright of BDI Structural Solutions ©
Client required to comply with requirements of Party Wall Act as required by nature of work.

NOTES

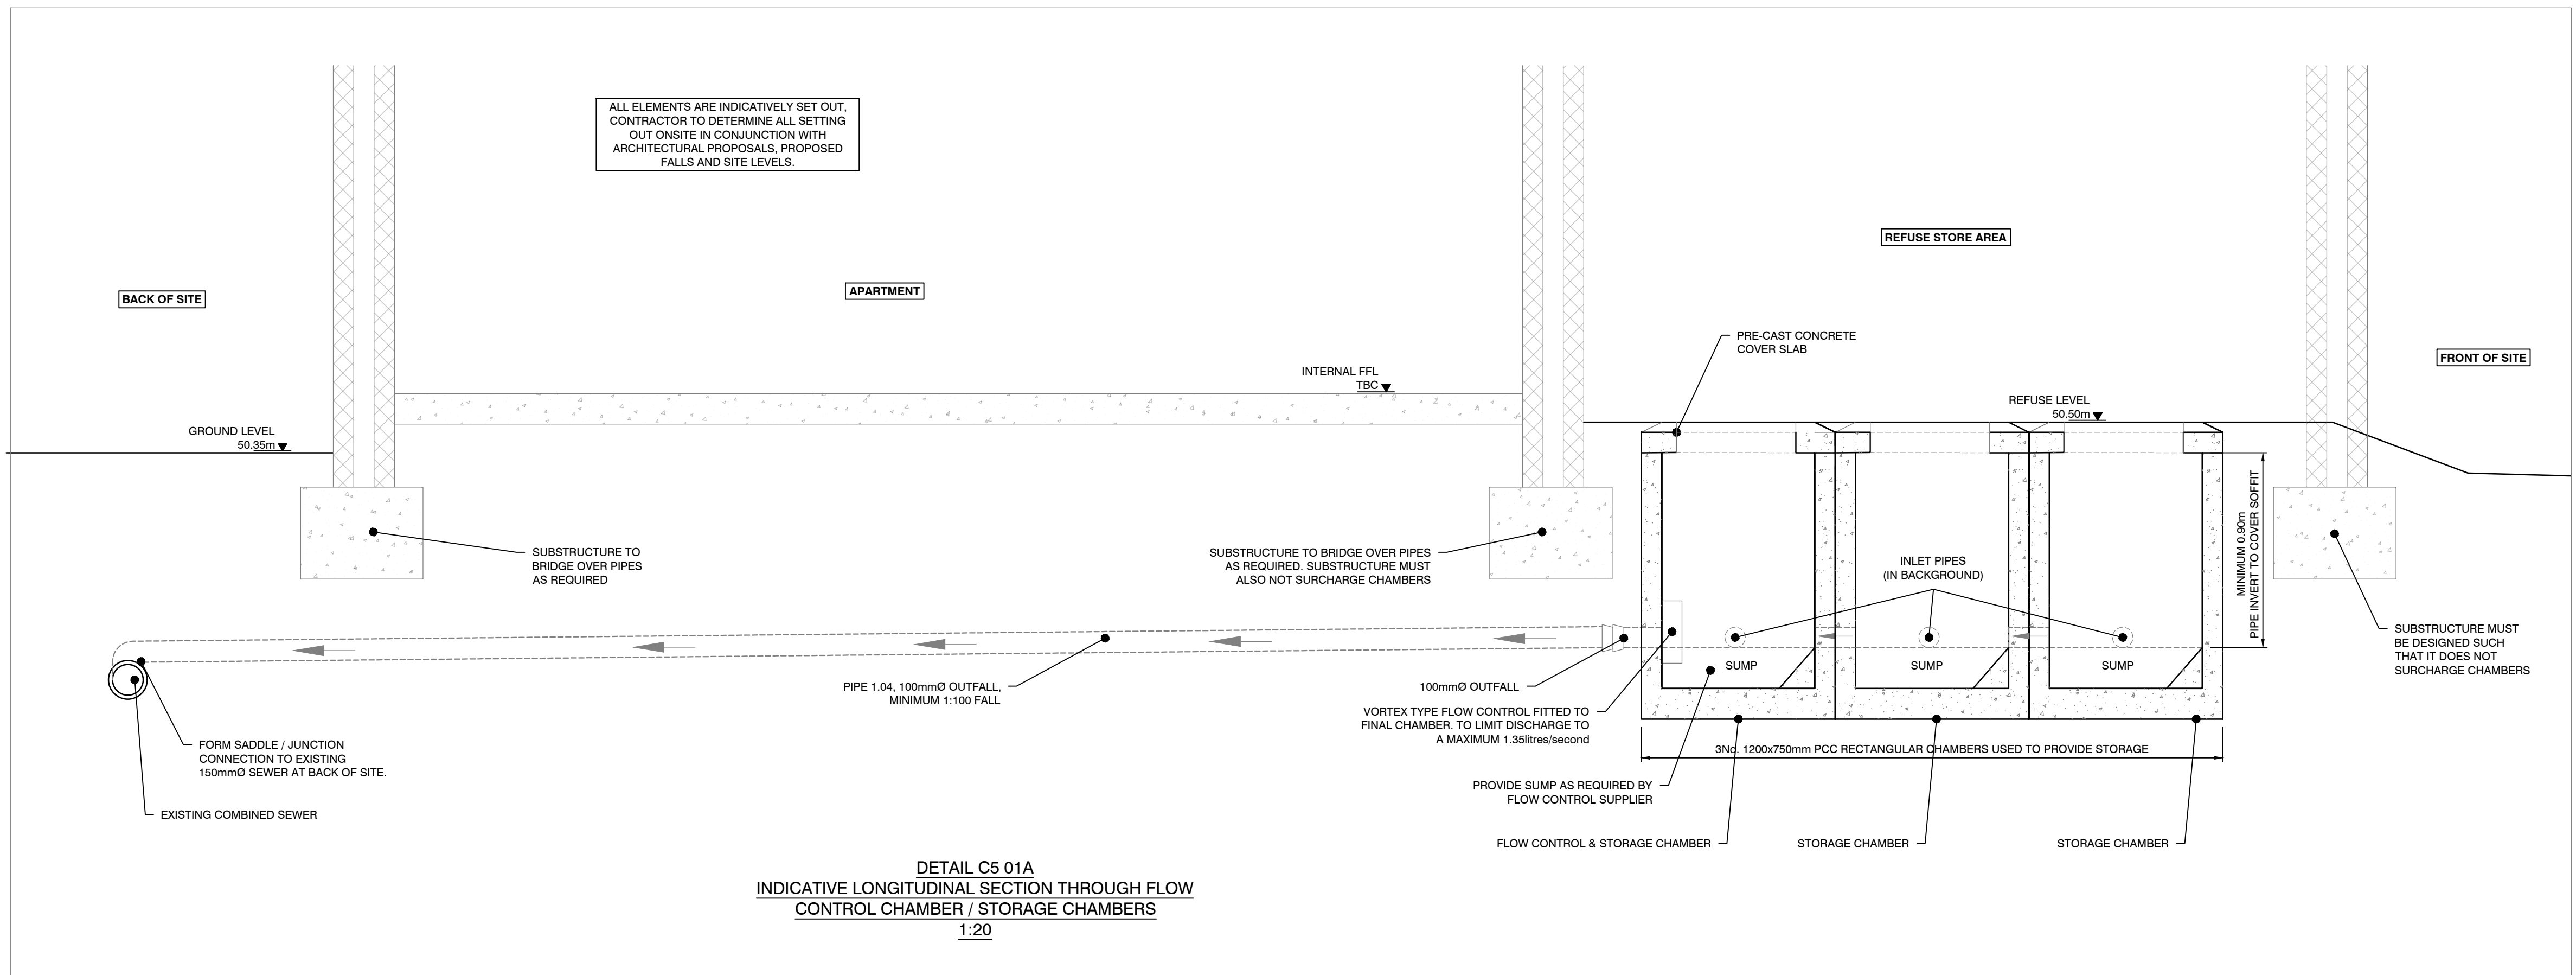

DRAINAGE STRATEGY

Rev	Date	First Issue, For Approval	Drawn	App'd
PD	07.07.23		DA	DA



BDI, Suite B, Stafford Court,
Washway Road, Sale, M33 7PE
www.bdistructuralsolutions.co.uk
T: 0161 969 3886
E: bdi@bdistructuralsolutions.co.uk

Client
Mr Tahir Ahmed & Mr Tahir Mahmood

Project
58 Richmond Street
Manchester
M1 3LY

Drawing Title
Typical Flow Control Chamber Details

Scale	As shown at A1	Drng No.	20239721 C5 01
Drawn	DA	Chkd by	DA
Date	07.07.2023	Date Chkd	07.07.2023
Rev	PD		