
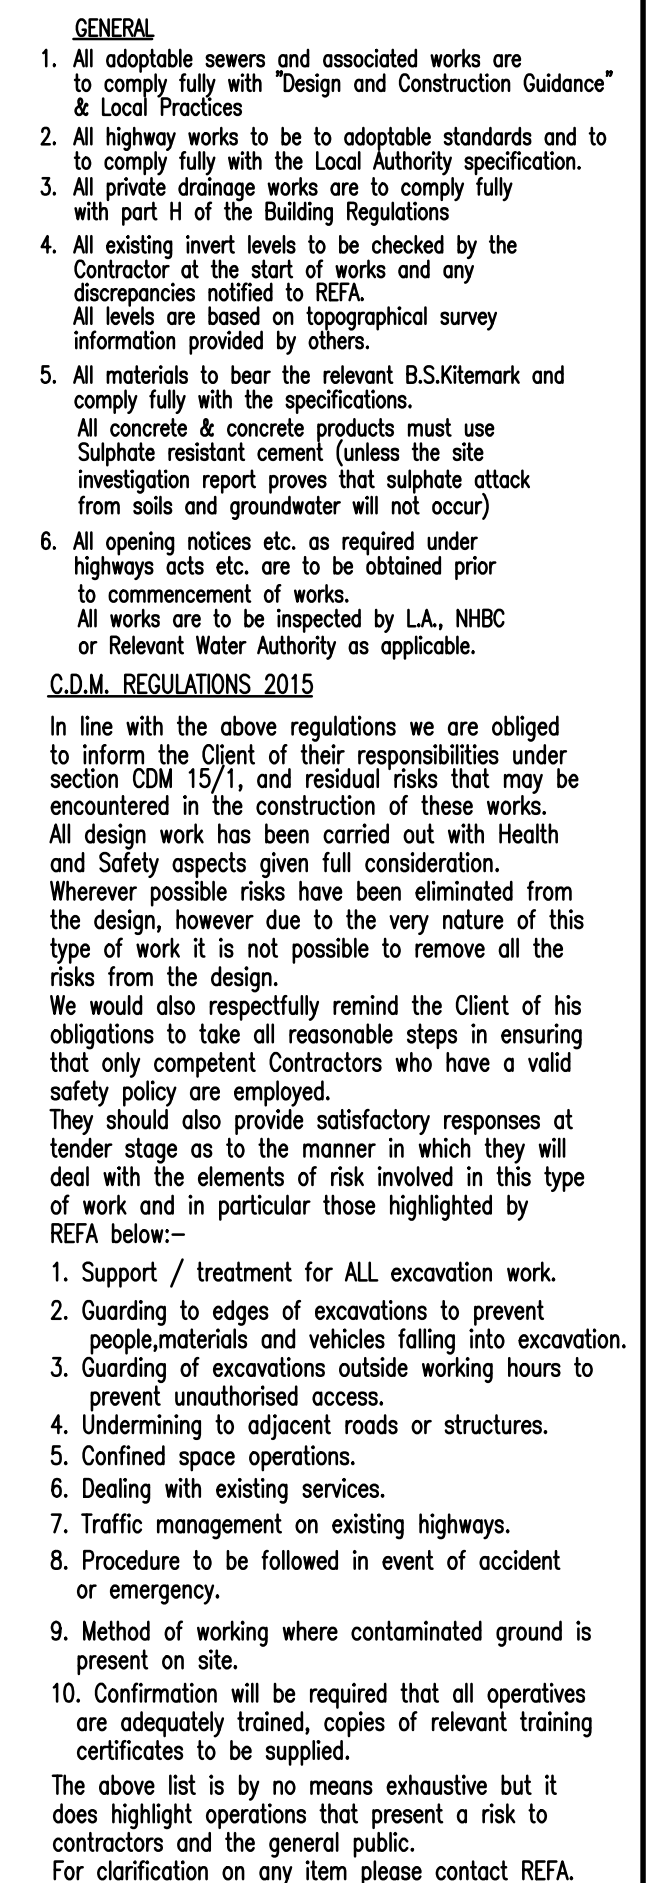
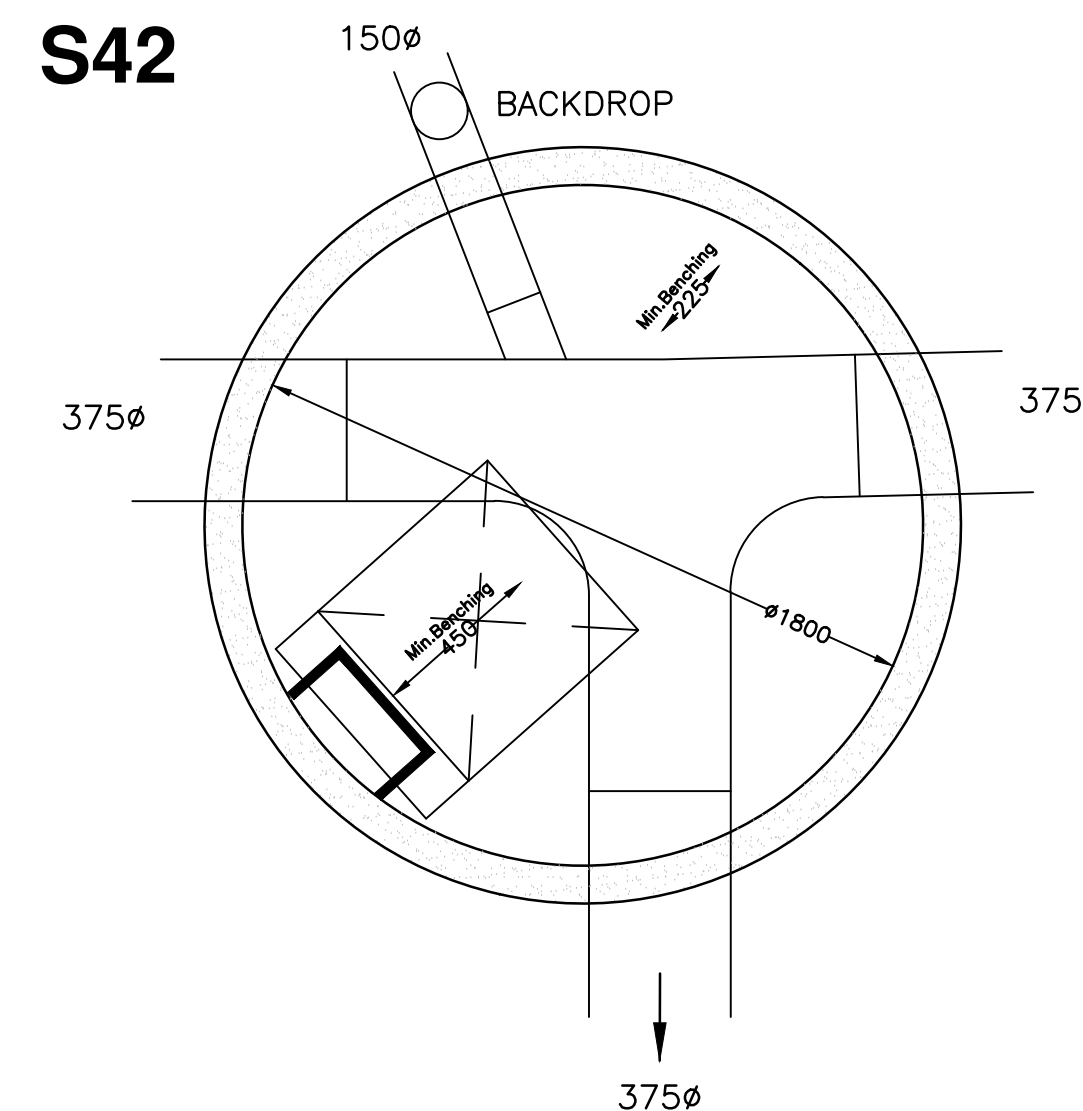


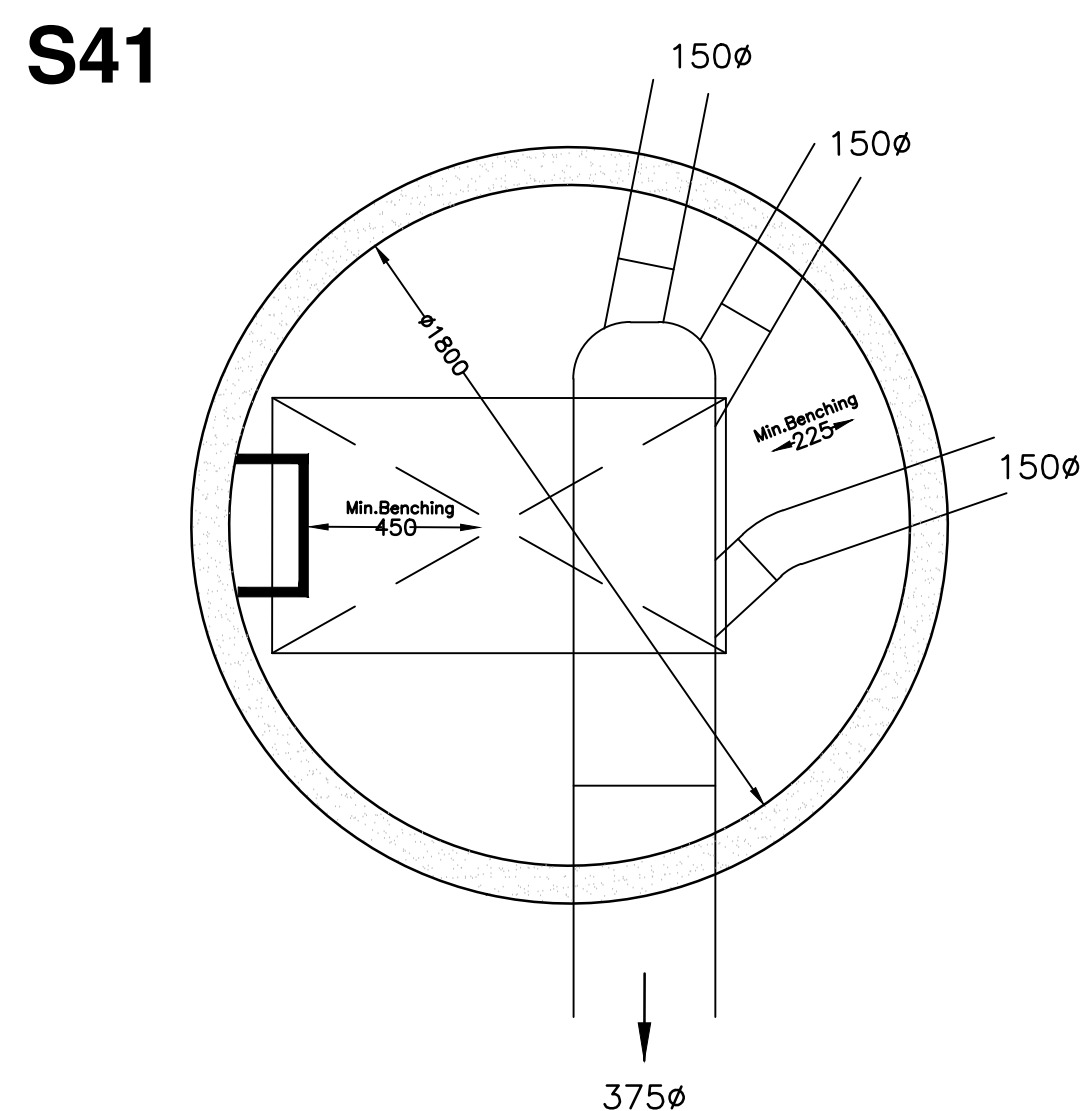

Manhole Number	Cover Level	Connections	Pipe				Manhole Size	Types						Other Detail			
	Depth To Soffit		Code	Inverts	Diams	Manhole		Cover	Depth & Size (mm)	Means of Access	Safety Chains	Handrails	Invert Access Steps				
S40	45.631						1800	TYPE C FIGURE B15	D400	150 1220 x 685	Double Steps	No	No	No			
E= 386165.872	1.081									1220 x 685 COVER SLAB OPENING							
N= 397010.857			0	1.000	44.175	375											
S41	45.648						1800	TYPE C FIGURE B15	D400	150 1220 x 685	Double Steps	No	No	No			
E= 386150.617	0.998									1220 x 685 COVER SLAB OPENING							
N= 397028.850			0	2.000	44.275	375											
S42	45.560		1	1.000	43.640	375	1800	TYPE B FIGURE B10	D400	150 675 x 675	Double Steps	No	No	No			
E= 386156.429	1.545		2	2.000	43.640	375				675 x 675 COVER SLAB OPENING							
N= 397021.485			0	1.001	43.640	375											
S43	45.941						2700	SHALLOW ACCESS MH	D400	150 675 x 675	Double Steps	Yes	No	No			
E= 386207.919	1.685									675 x 675 COVER SLAB OPENING							
N= 396902.920			0	3.000	42.906	1350											

NOTE ALL CONNECTIONS TO BE MADE
SOFFIT LEVEL UNLESS INDICATED
OTHERWISE

[illegible]