


GENERAL NOTES

1. ALL DIMENSIONS ARE IN MILLIMETRES UNLESS OTHERWISE STATED
2. ALL LEVELS ARE IN METRES UNLESS OTHERWISE STATED
3. DIMENSIONS ARE NOT TO BE SCALED FROM THE DRAWING
4. ALL WORK TO BE CARRIED OUT IN ACCORDANCE WITH THE CURRENT EDITION OF THE BUILDING REGULATIONS 1991 (INCLUDING AMENDMENTS) AND ALL RELEVANT BRITISH STANDARDS/CODES OF PRACTICE
5. CONTRACTOR IS RESPONSIBLE FOR THE CORRECT SETTING OUT OF THE WORKS ON SITE. ALL DIMENSIONS TO BE CHECKED PRIOR TO FABRICATION OF MATERIALS
6. THIS DRAWING IS TO BE READ IN CONJUNCTION WITH ALL RELEVANT DRAWINGS AND SPECIFICATIONS
7. THIS DRAWING SHALL NOT BE DUPLICATED WITHOUT THE EXPRESS WRITTEN PERMISSION OF MANCHESTER DESIGN AND BUILD LIMITED

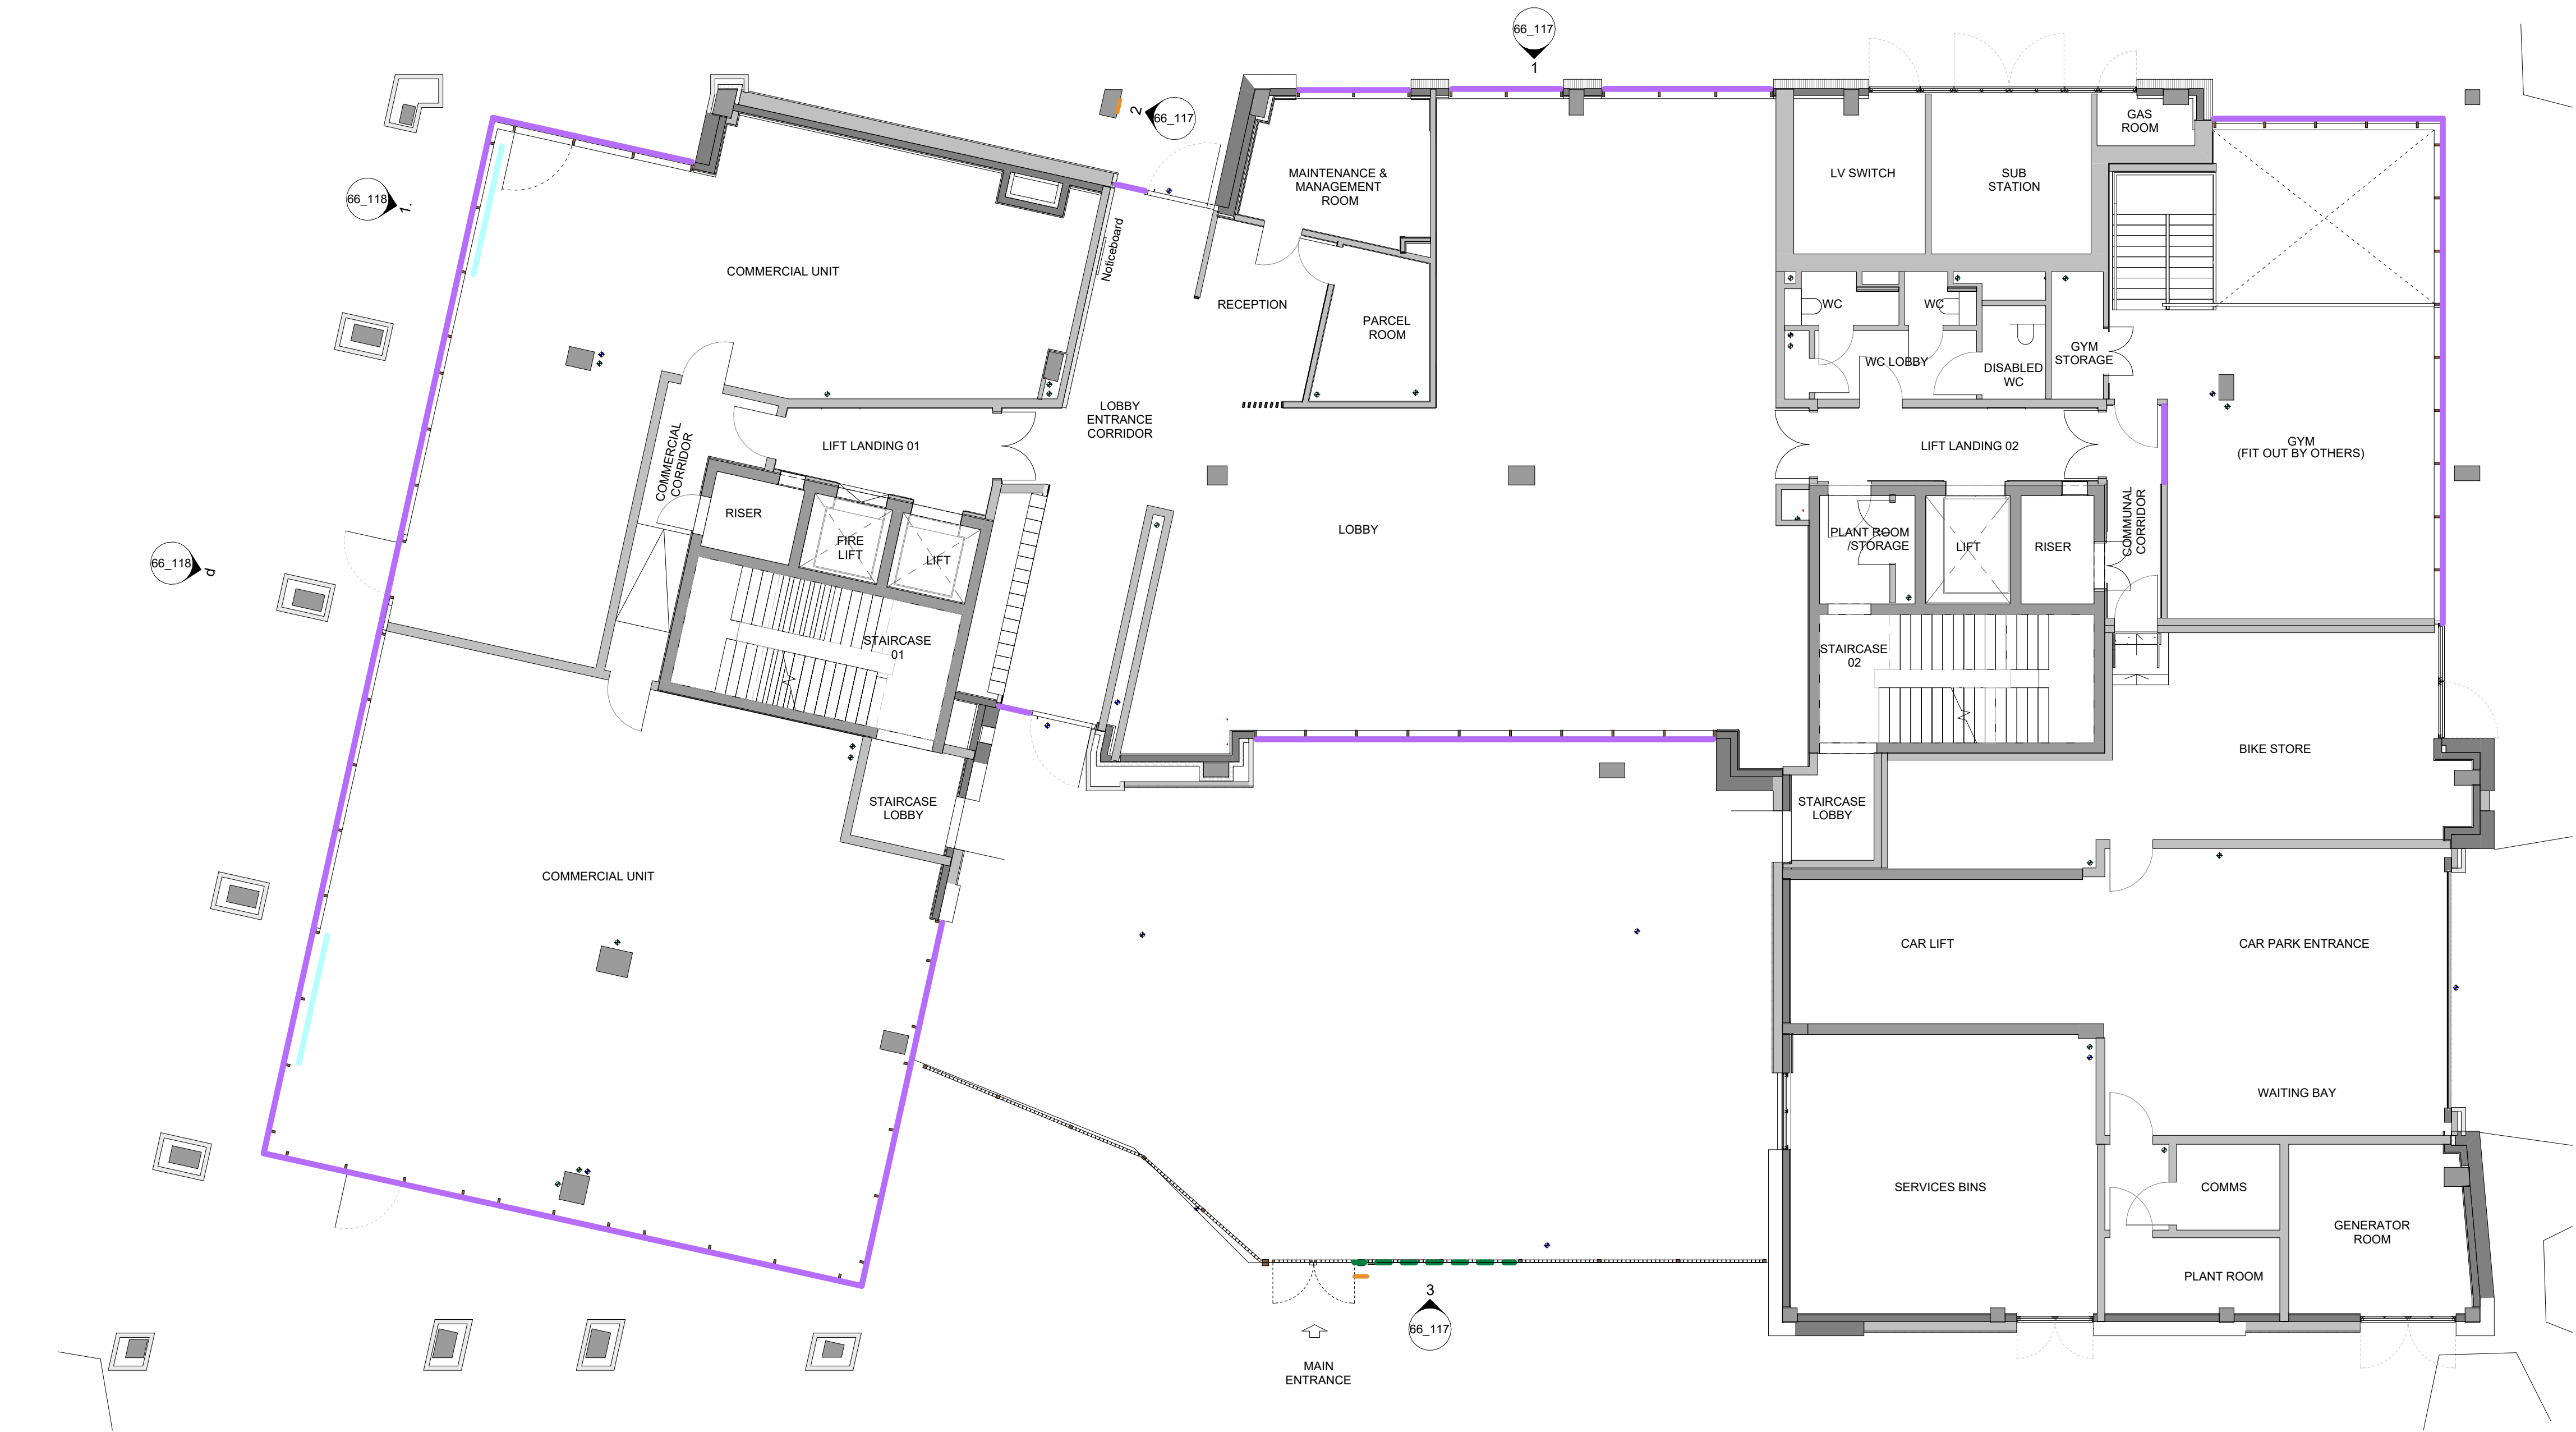

1 Signage Layout - Ground Floor
1 : 100

Signage

- Building plaque
- Manifestation
- Building name
- Illuminated signage

T2 Planning: Bus signage omitted. MBO 19/10/23
T1 Planning AR 20/06/23

Rev Description By Date



CLIENT:

PROJECT: 103 Ancoats Gardens

SIGNAGE STRATEGY
Signage Layout - Ground Floor

DRAWING TITLE:

DRAWING STATUS: PLANNING

DRAWN: A RODRIGUEZ CHECKED: A RODRIGUEZ

APPROVED: M BUNTING DATE: JUNE 2023

1 : 100 SCALE: 103_66_116 DRAWING NUMBER: T2 REV: (A1)