


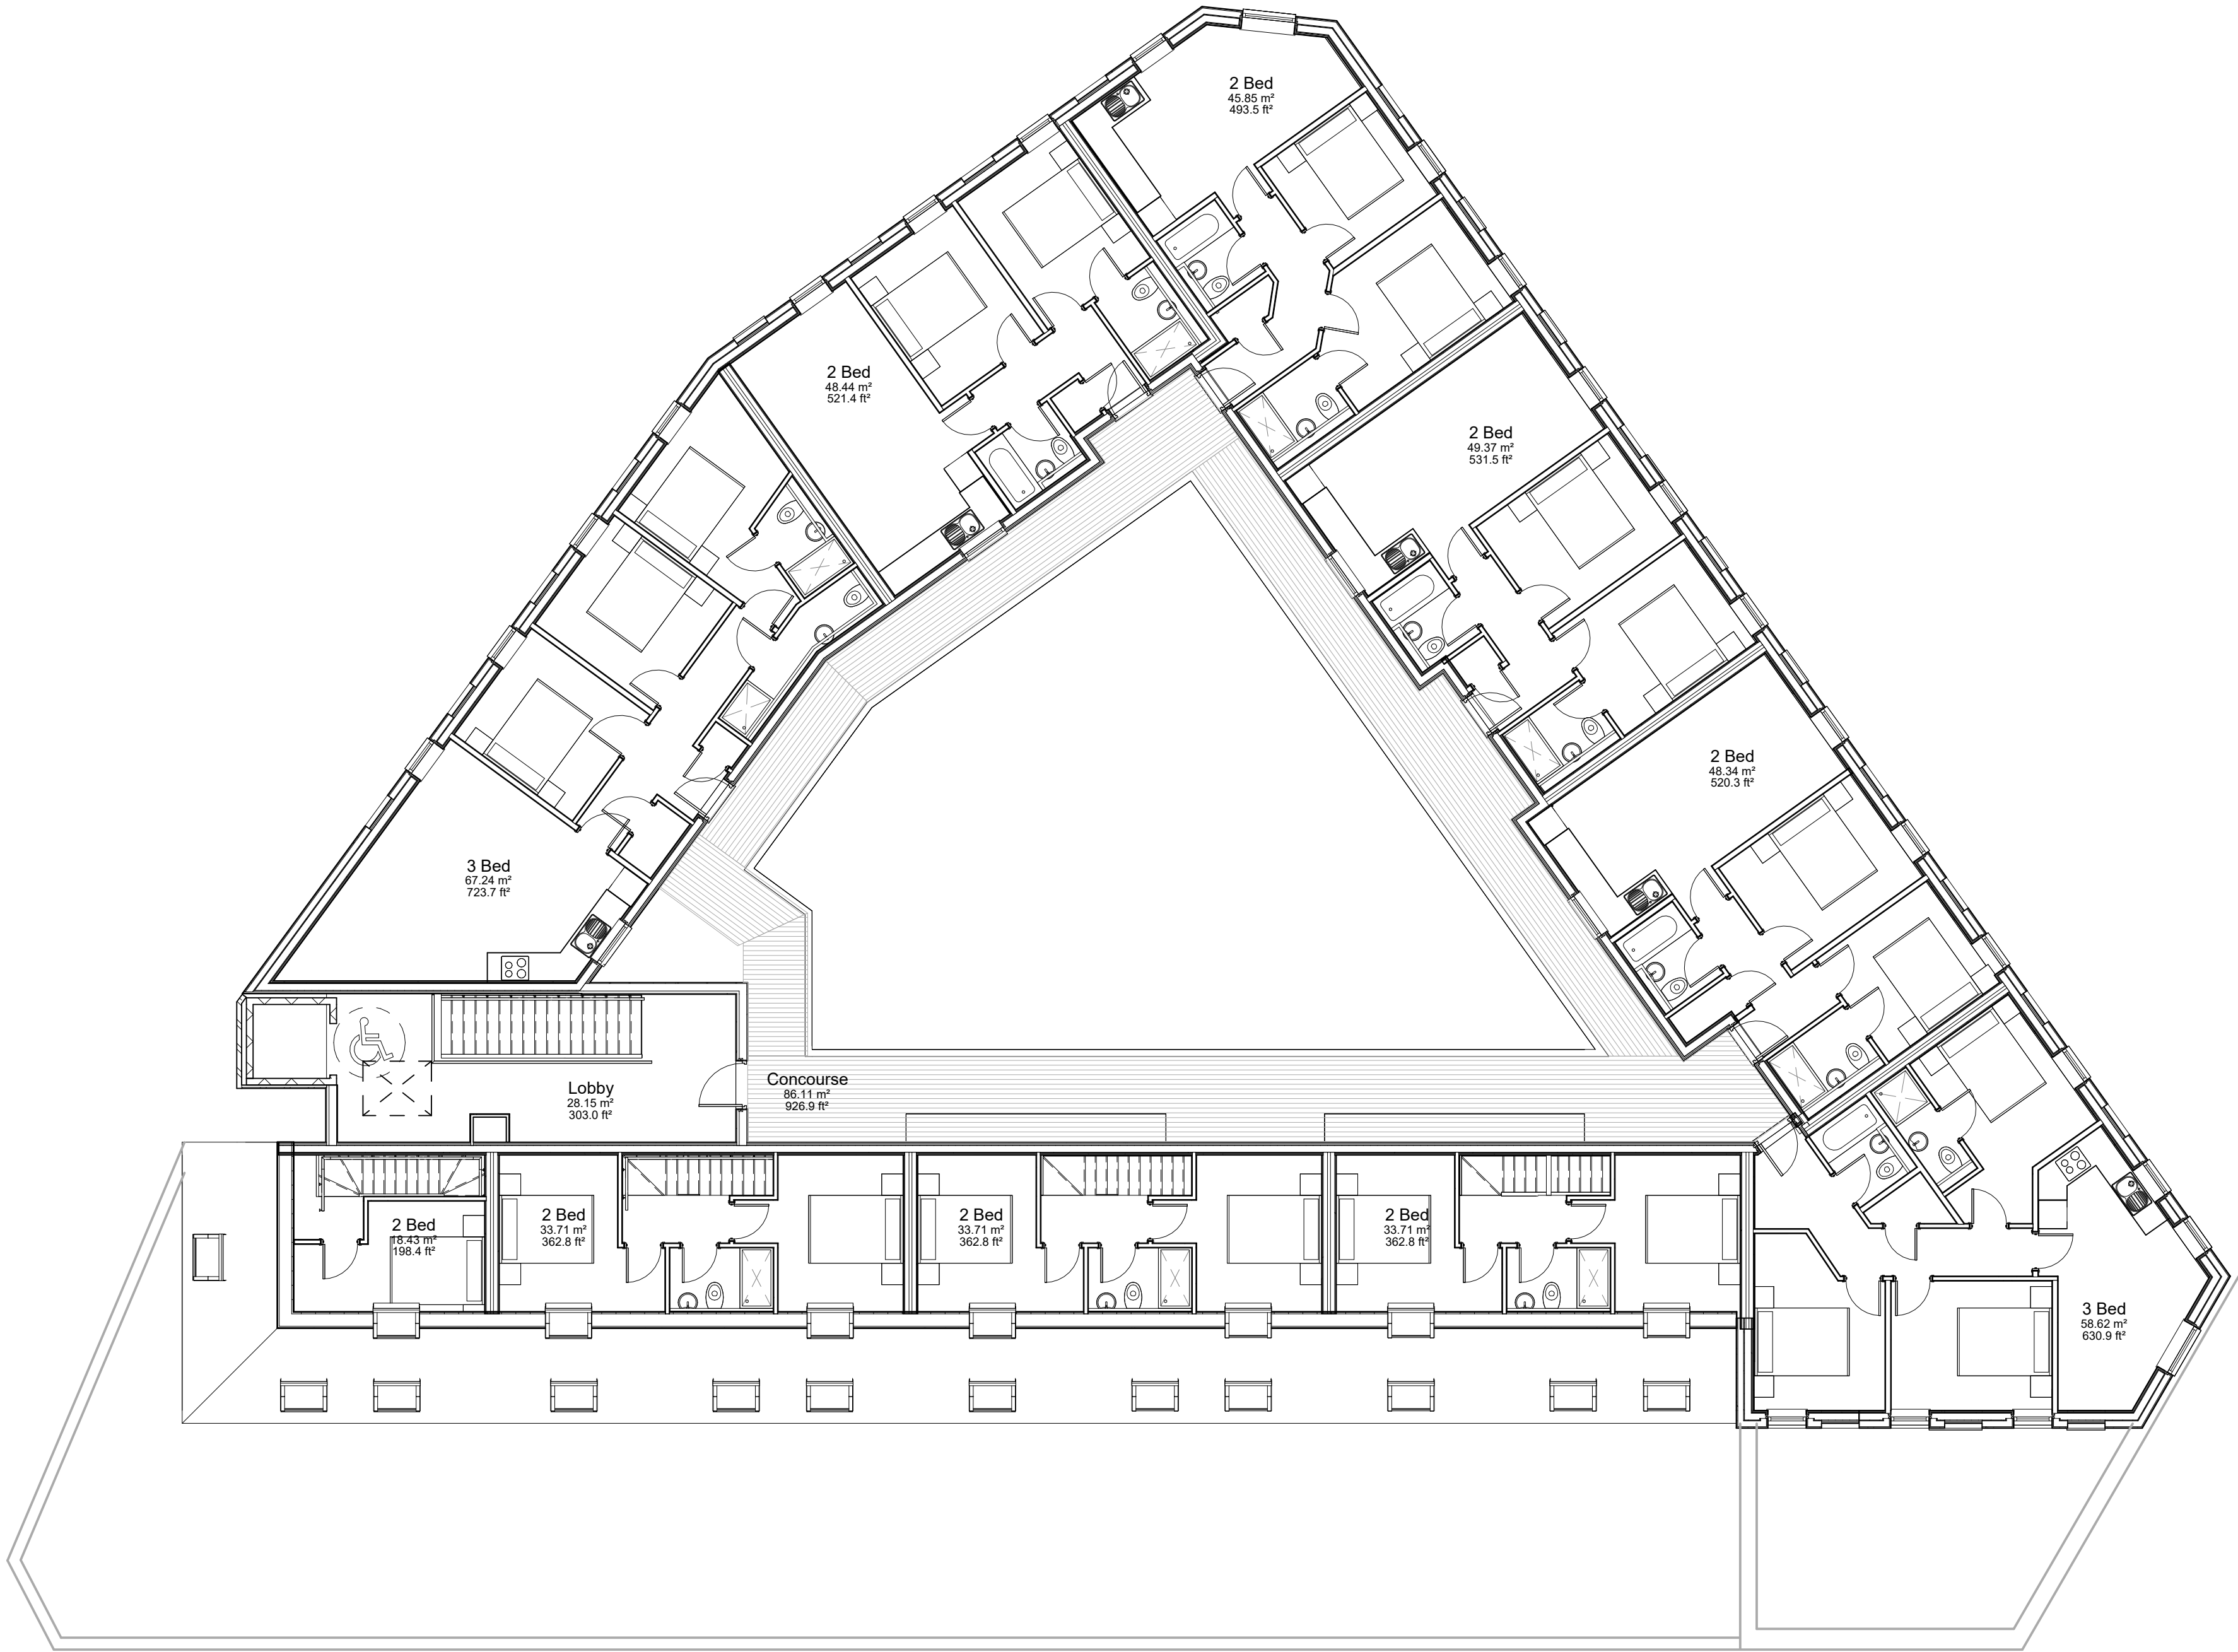

Existing Fifth Floor Plan
1 : 100

