

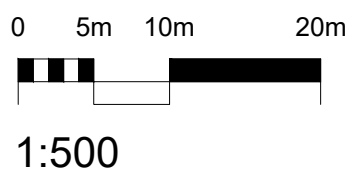
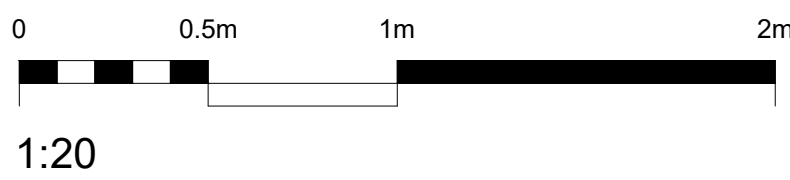


Notes

- Indicates site boundary
- Indicates proposed fencing line
- Indicates location of works

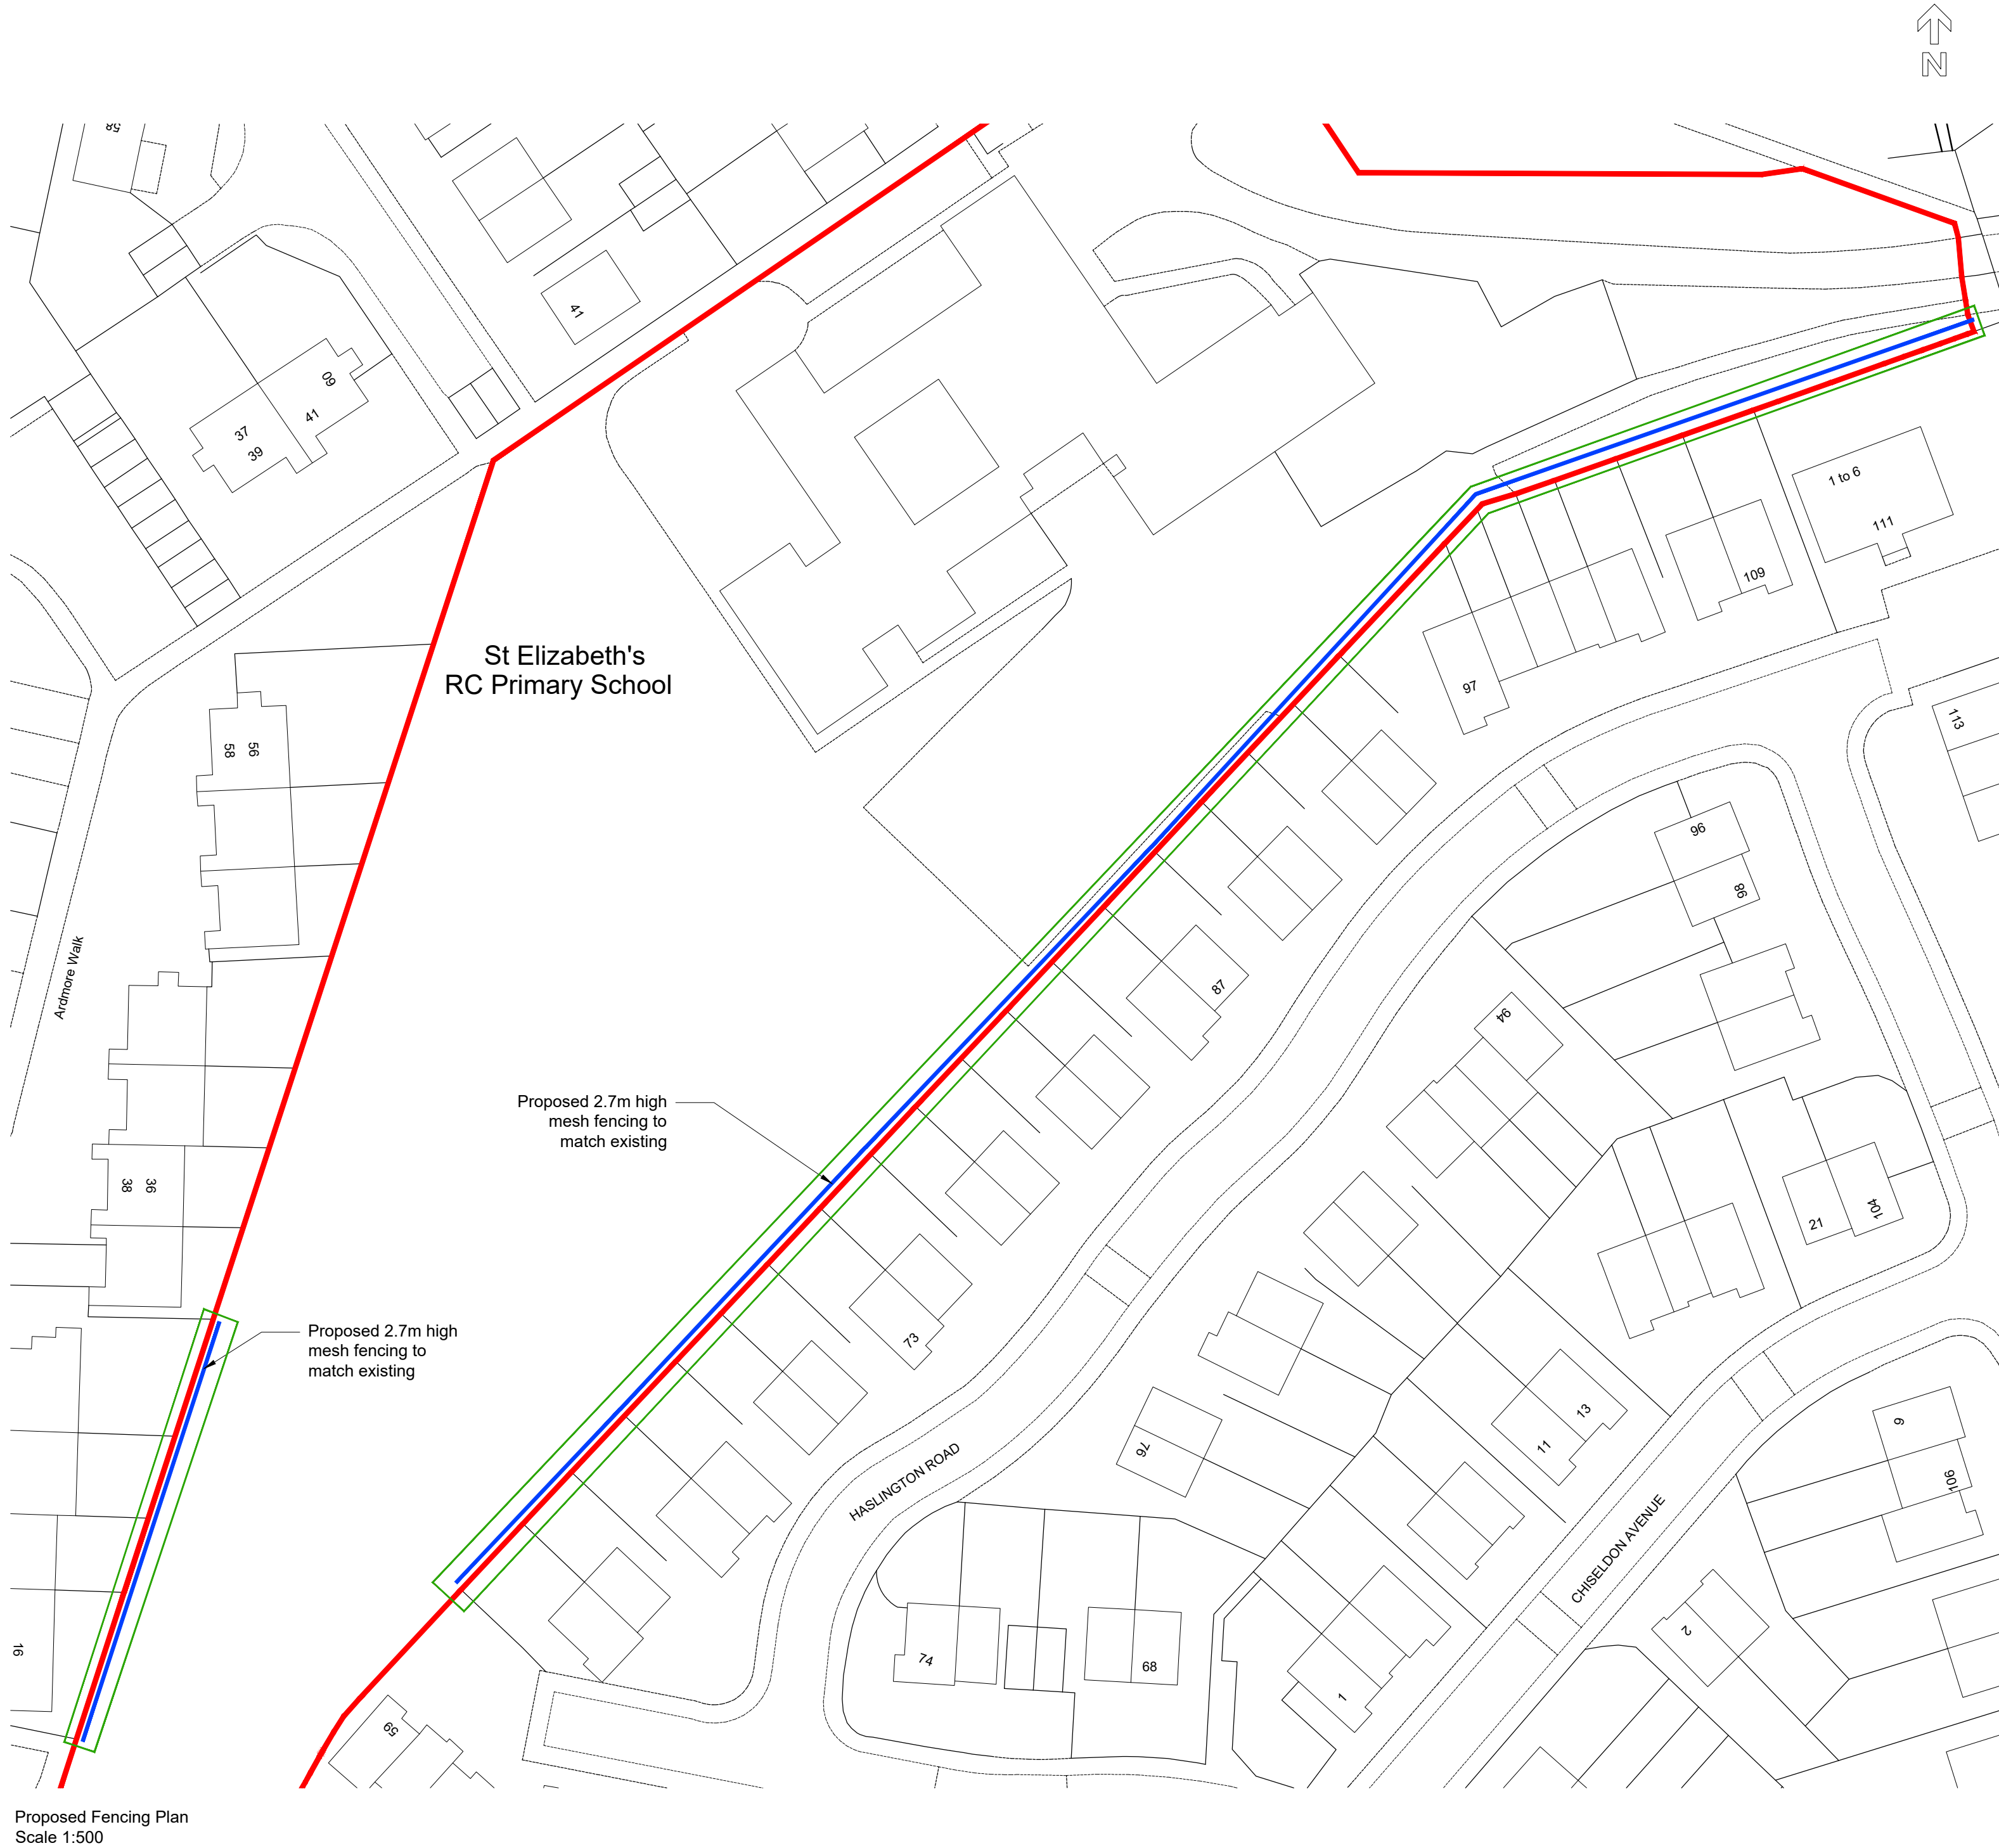

Rev	Description	Date	Dr by	App by
original by		date created		Approved by
CS		10.07.2023		CT

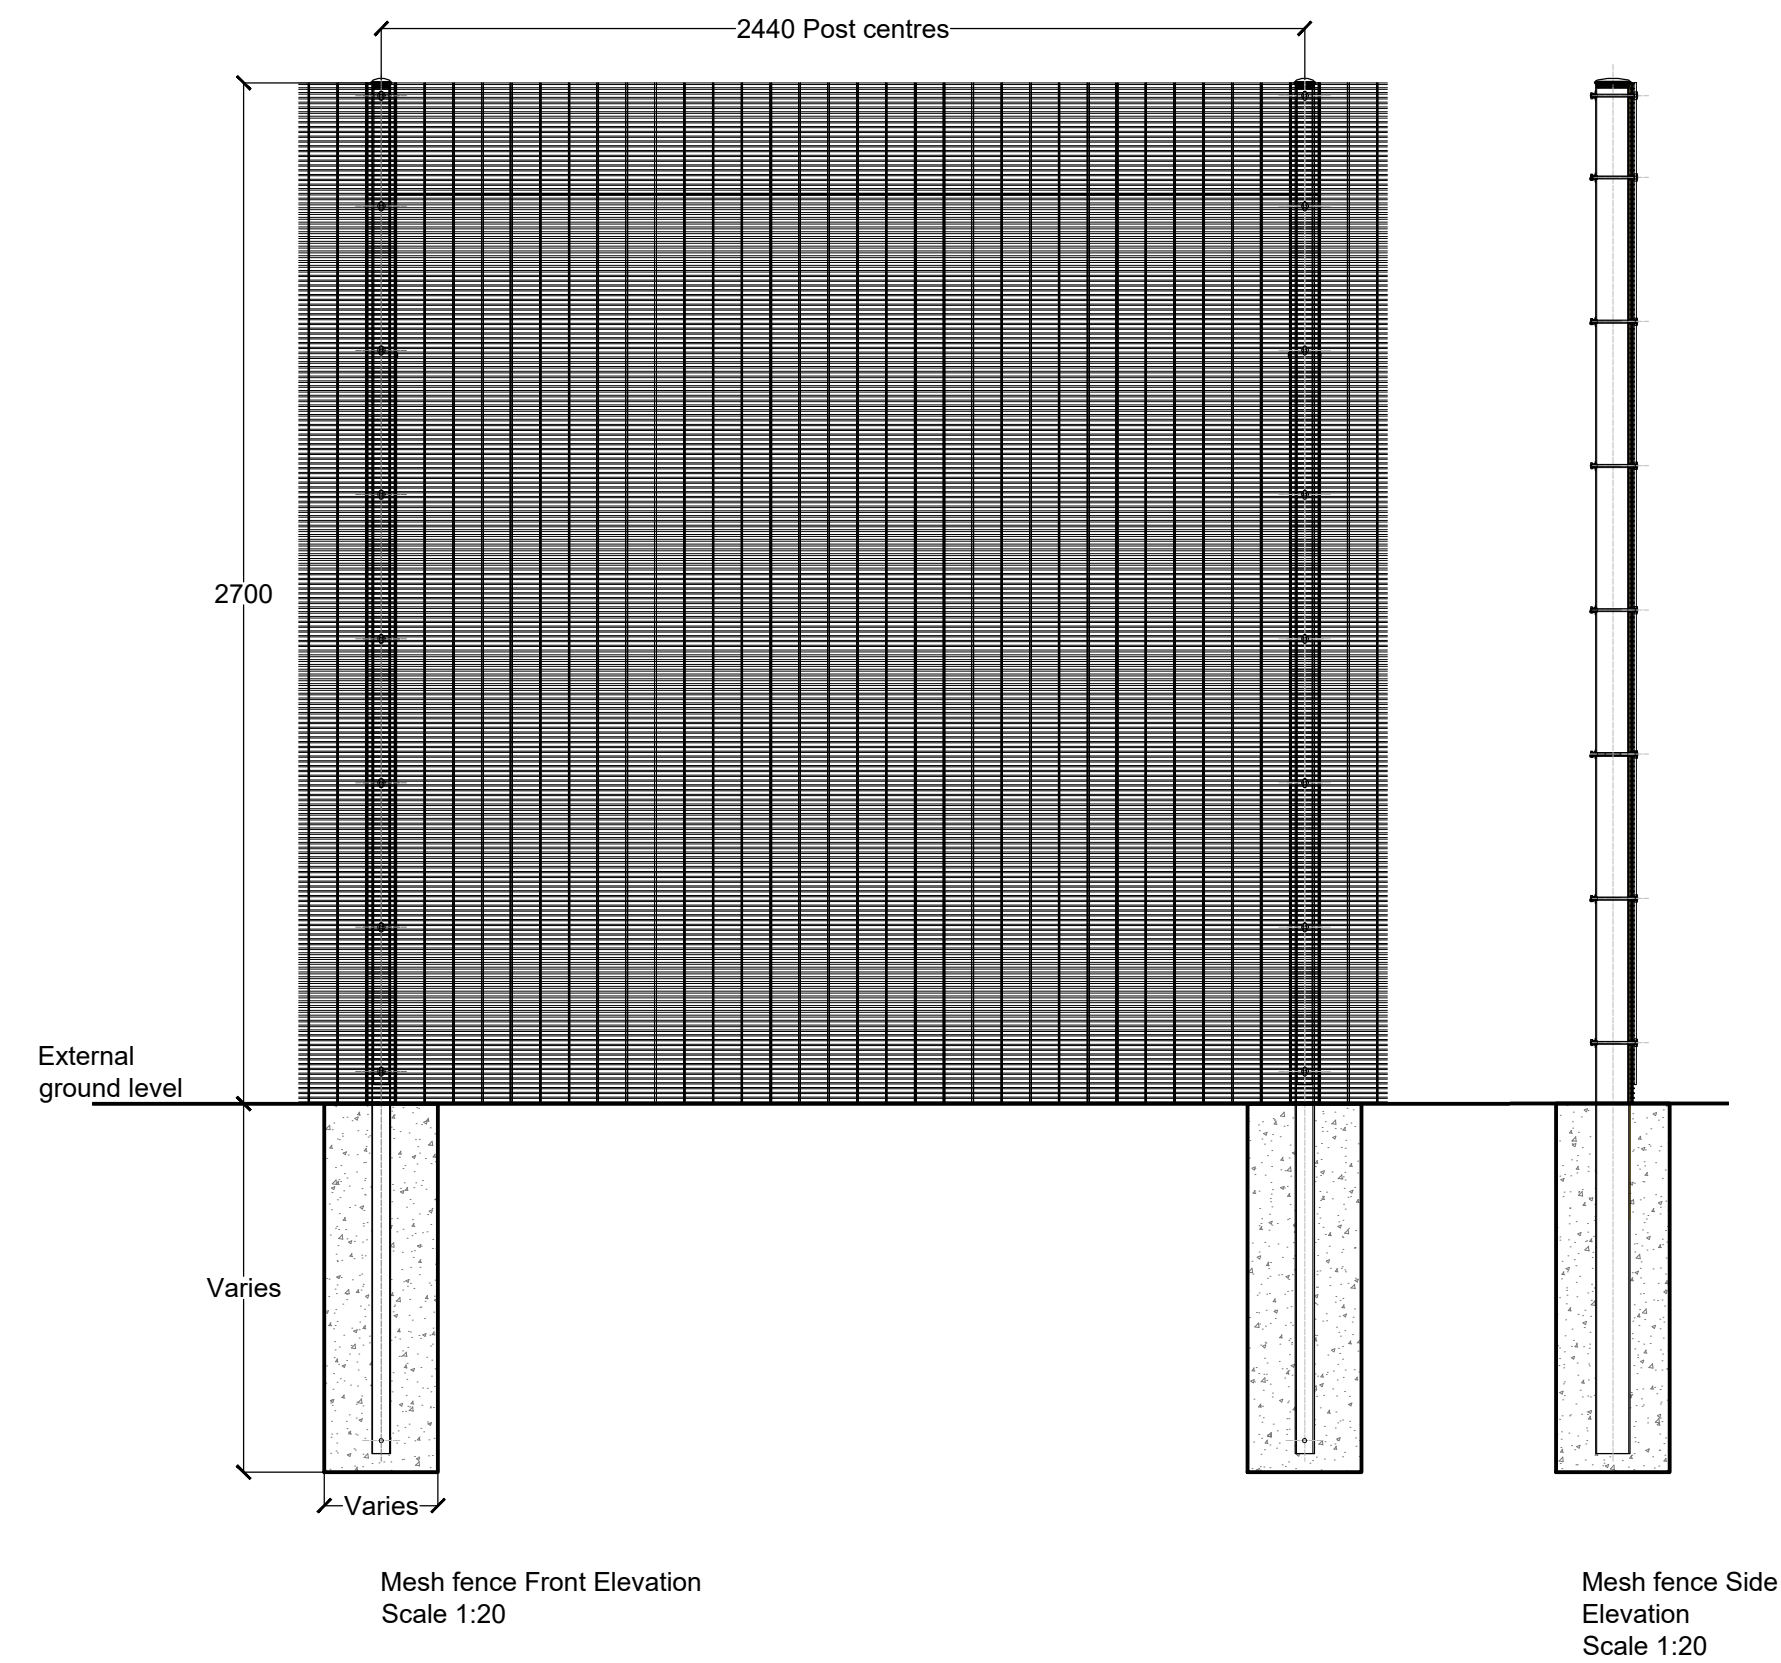

AHR Building Consultancy Ltd
5th Floor
55 Princess Street
Manchester
M2 4EW
United Kingdom

T +44(0)161 8287900
E manchester@ahr.co.uk
www.ahr.co.uk

client		Shrewsbury Roman Catholic Diocesan Trustees Registered	
project		St. Elizabeth's Catholic Primary School Fencing Replacement	
drawing		Proposed Fencing Plan & Elevation detail	
project number	2019.00940.003	scale	As indicated @A1
drawing number	SEW-AHR-2003	rev	issue status
			Planning

This drawing is to be read in conjunction with all related drawings. All dimensions must be checked and verified on site before commencing any work or producing shop drawings. The originator should be notified immediately of any discrepancy. This drawing is copyright and remains the property of AHR.