


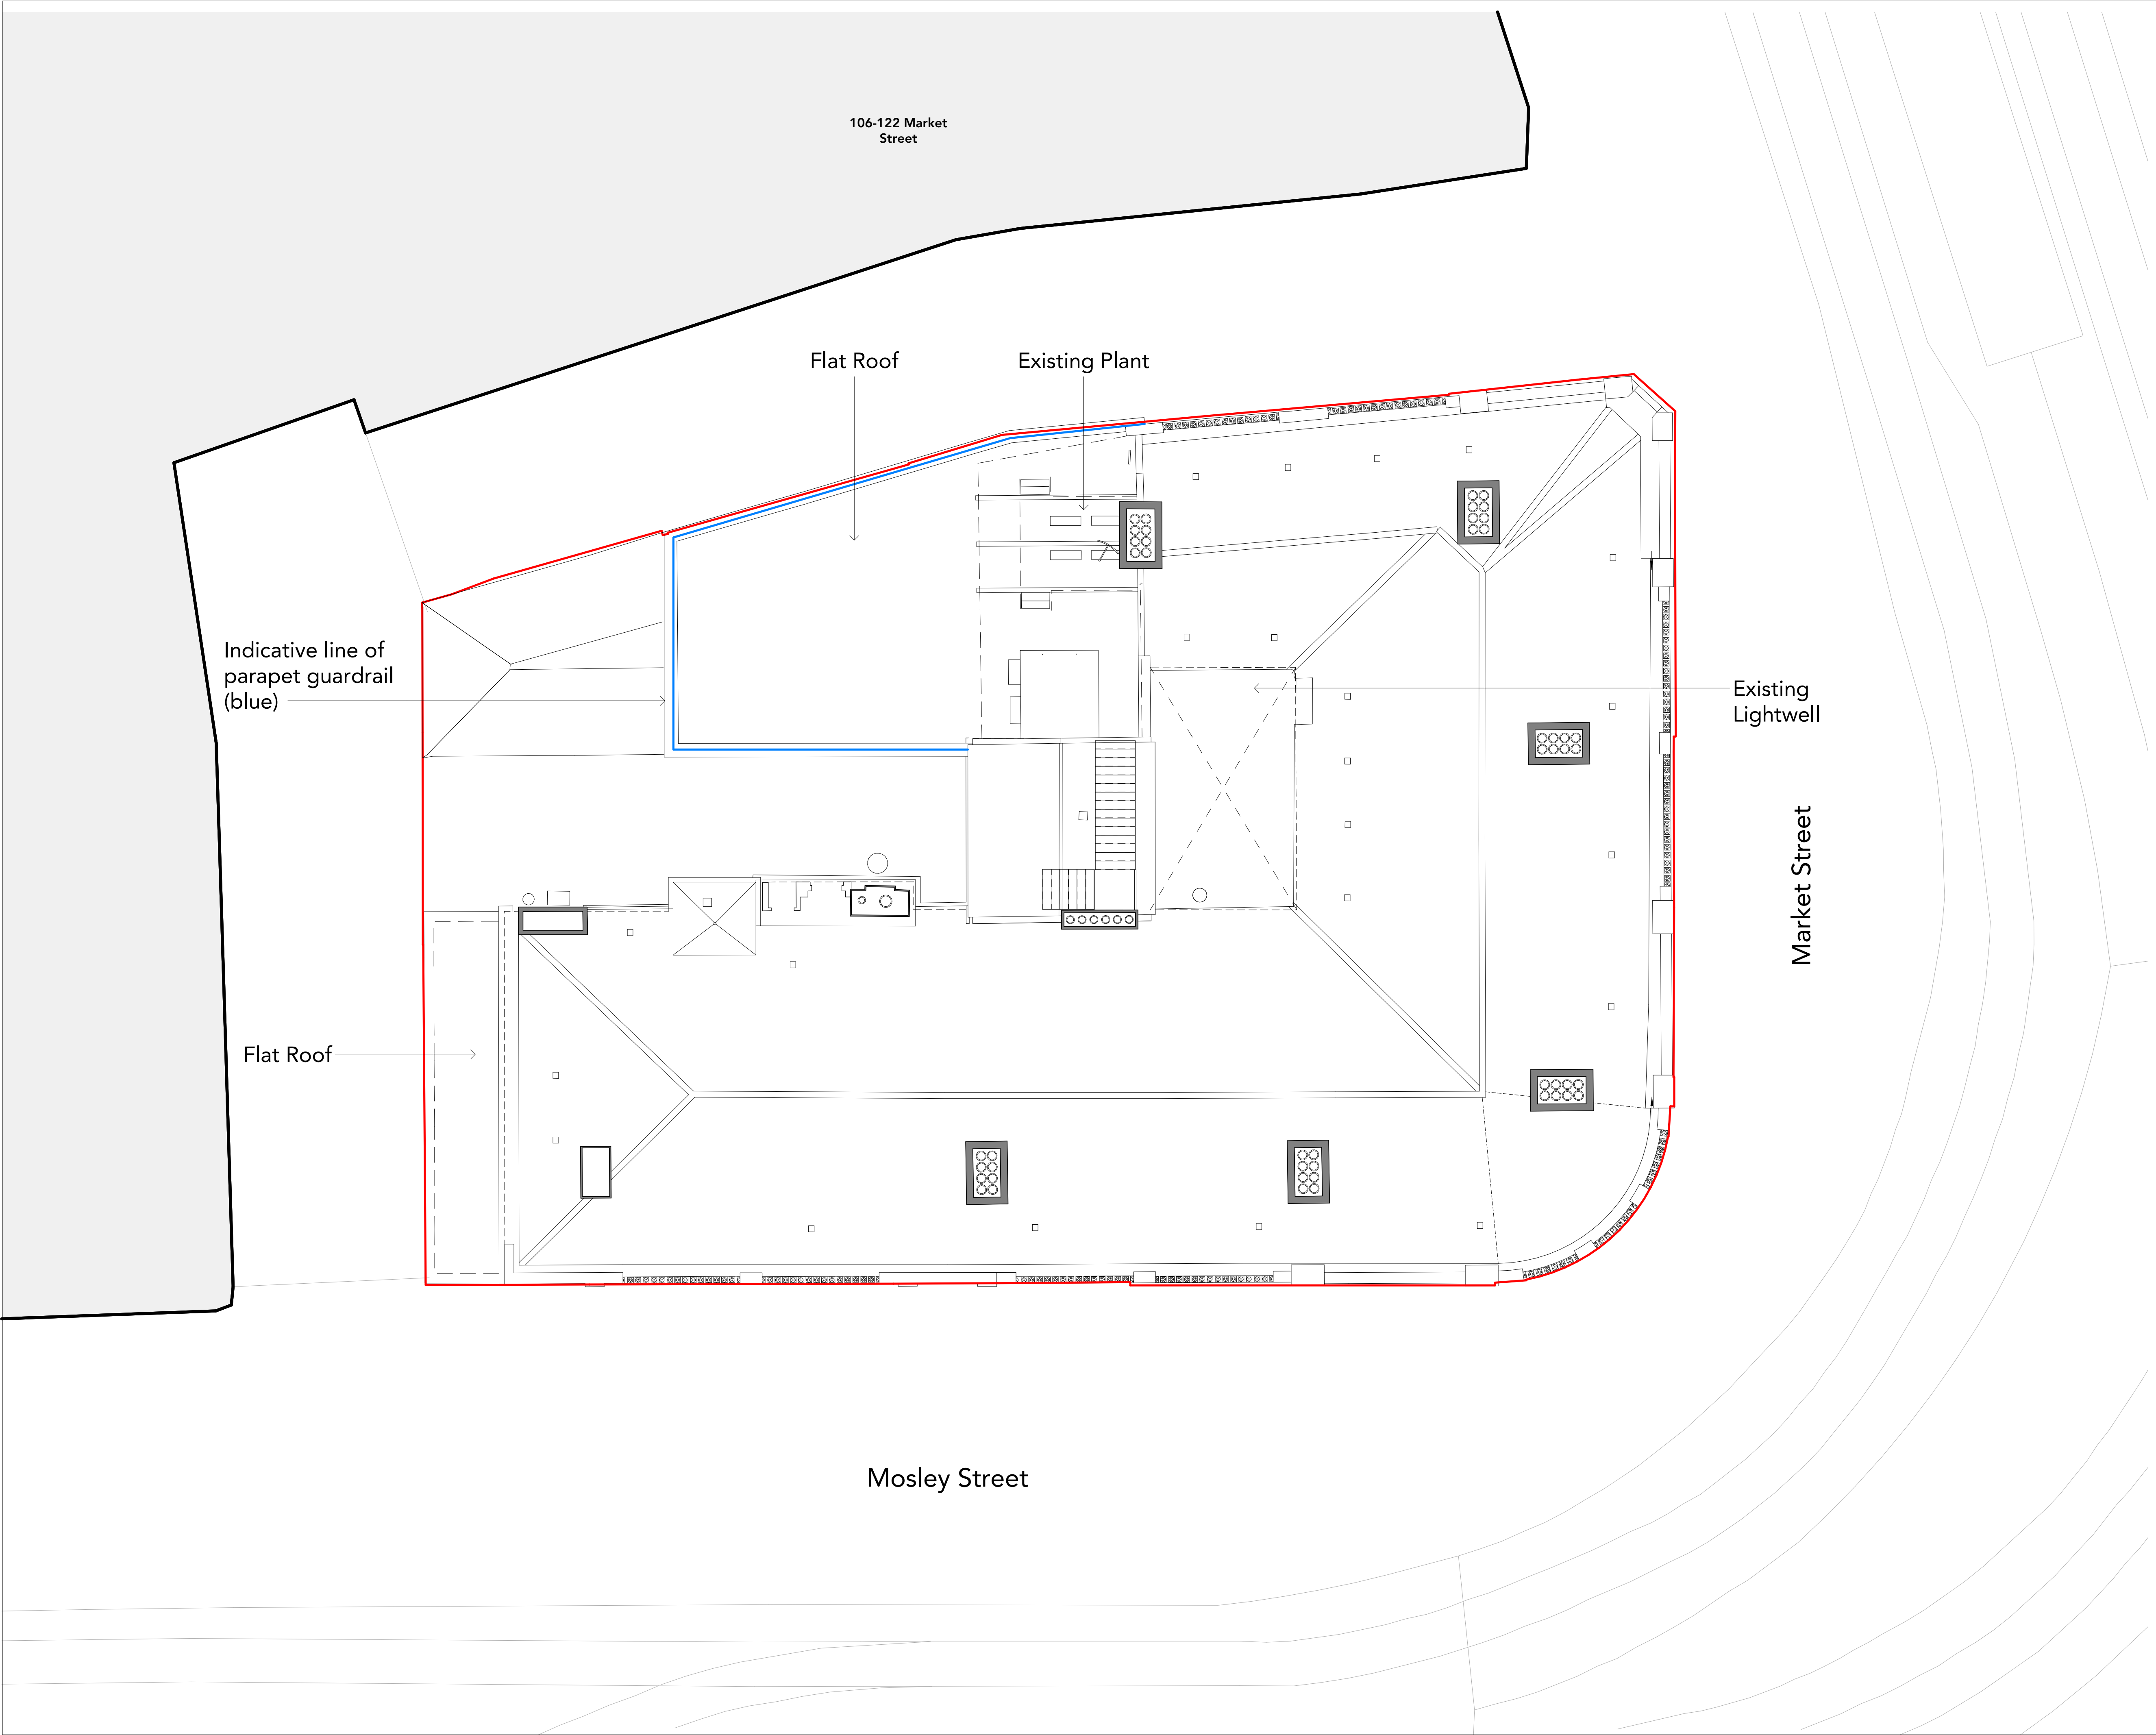


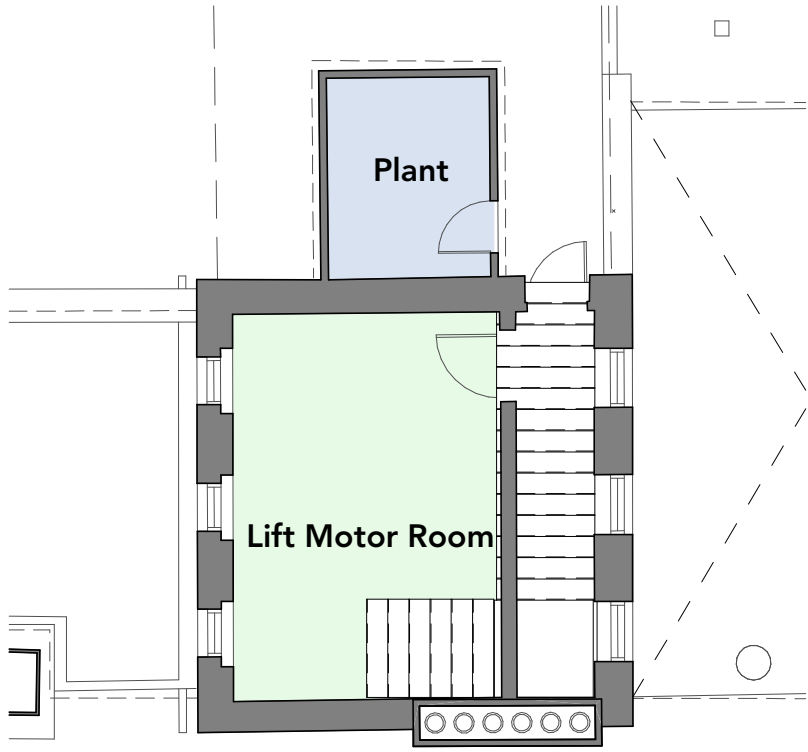

Note:
Do Not Scale from this drawing.
Dimensions are to be checked on site.
If in doubt please ask.

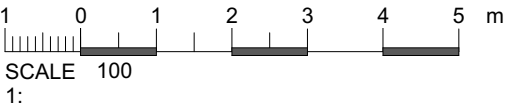

Existing Plant Room Layout Below Ridge
1 : 100

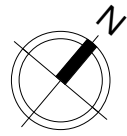

P2	27/06/23	Planning
P1	14/06/23	Planning Submission - Draft Issue

Rev Date Intls Details

© The moral rights of the author are hereby asserted.
This drawing and design is the sole property of Buttress Ltd and must not be reproduced without permission.
Buttress Ltd is Registered in England and Wales: 5303573.

Buttress

41 Bengal Street
Manchester
M4 6AF

Clockwise, Yorkshire House
Greek Street, Leeds
LS1 5SH

T 0161 236 3303 0113 539 7965
E contact@buttress.net
W www.buttress.net

Project Title Royal Buildings
Client Criterion Capital
Location Manchester

Drawing ref Existing Roof Plan

Date 28/06/2023 12:04:18 **Scale** 1 : 100

Checker TW **Size** A1

Job No: 9609 **Status** S2 Suitable for Information

Project	Origin	Volume	Level	Type	Role	Number	Rev
9609-BUT-ZZ-00-DR-A-01006-P2							