
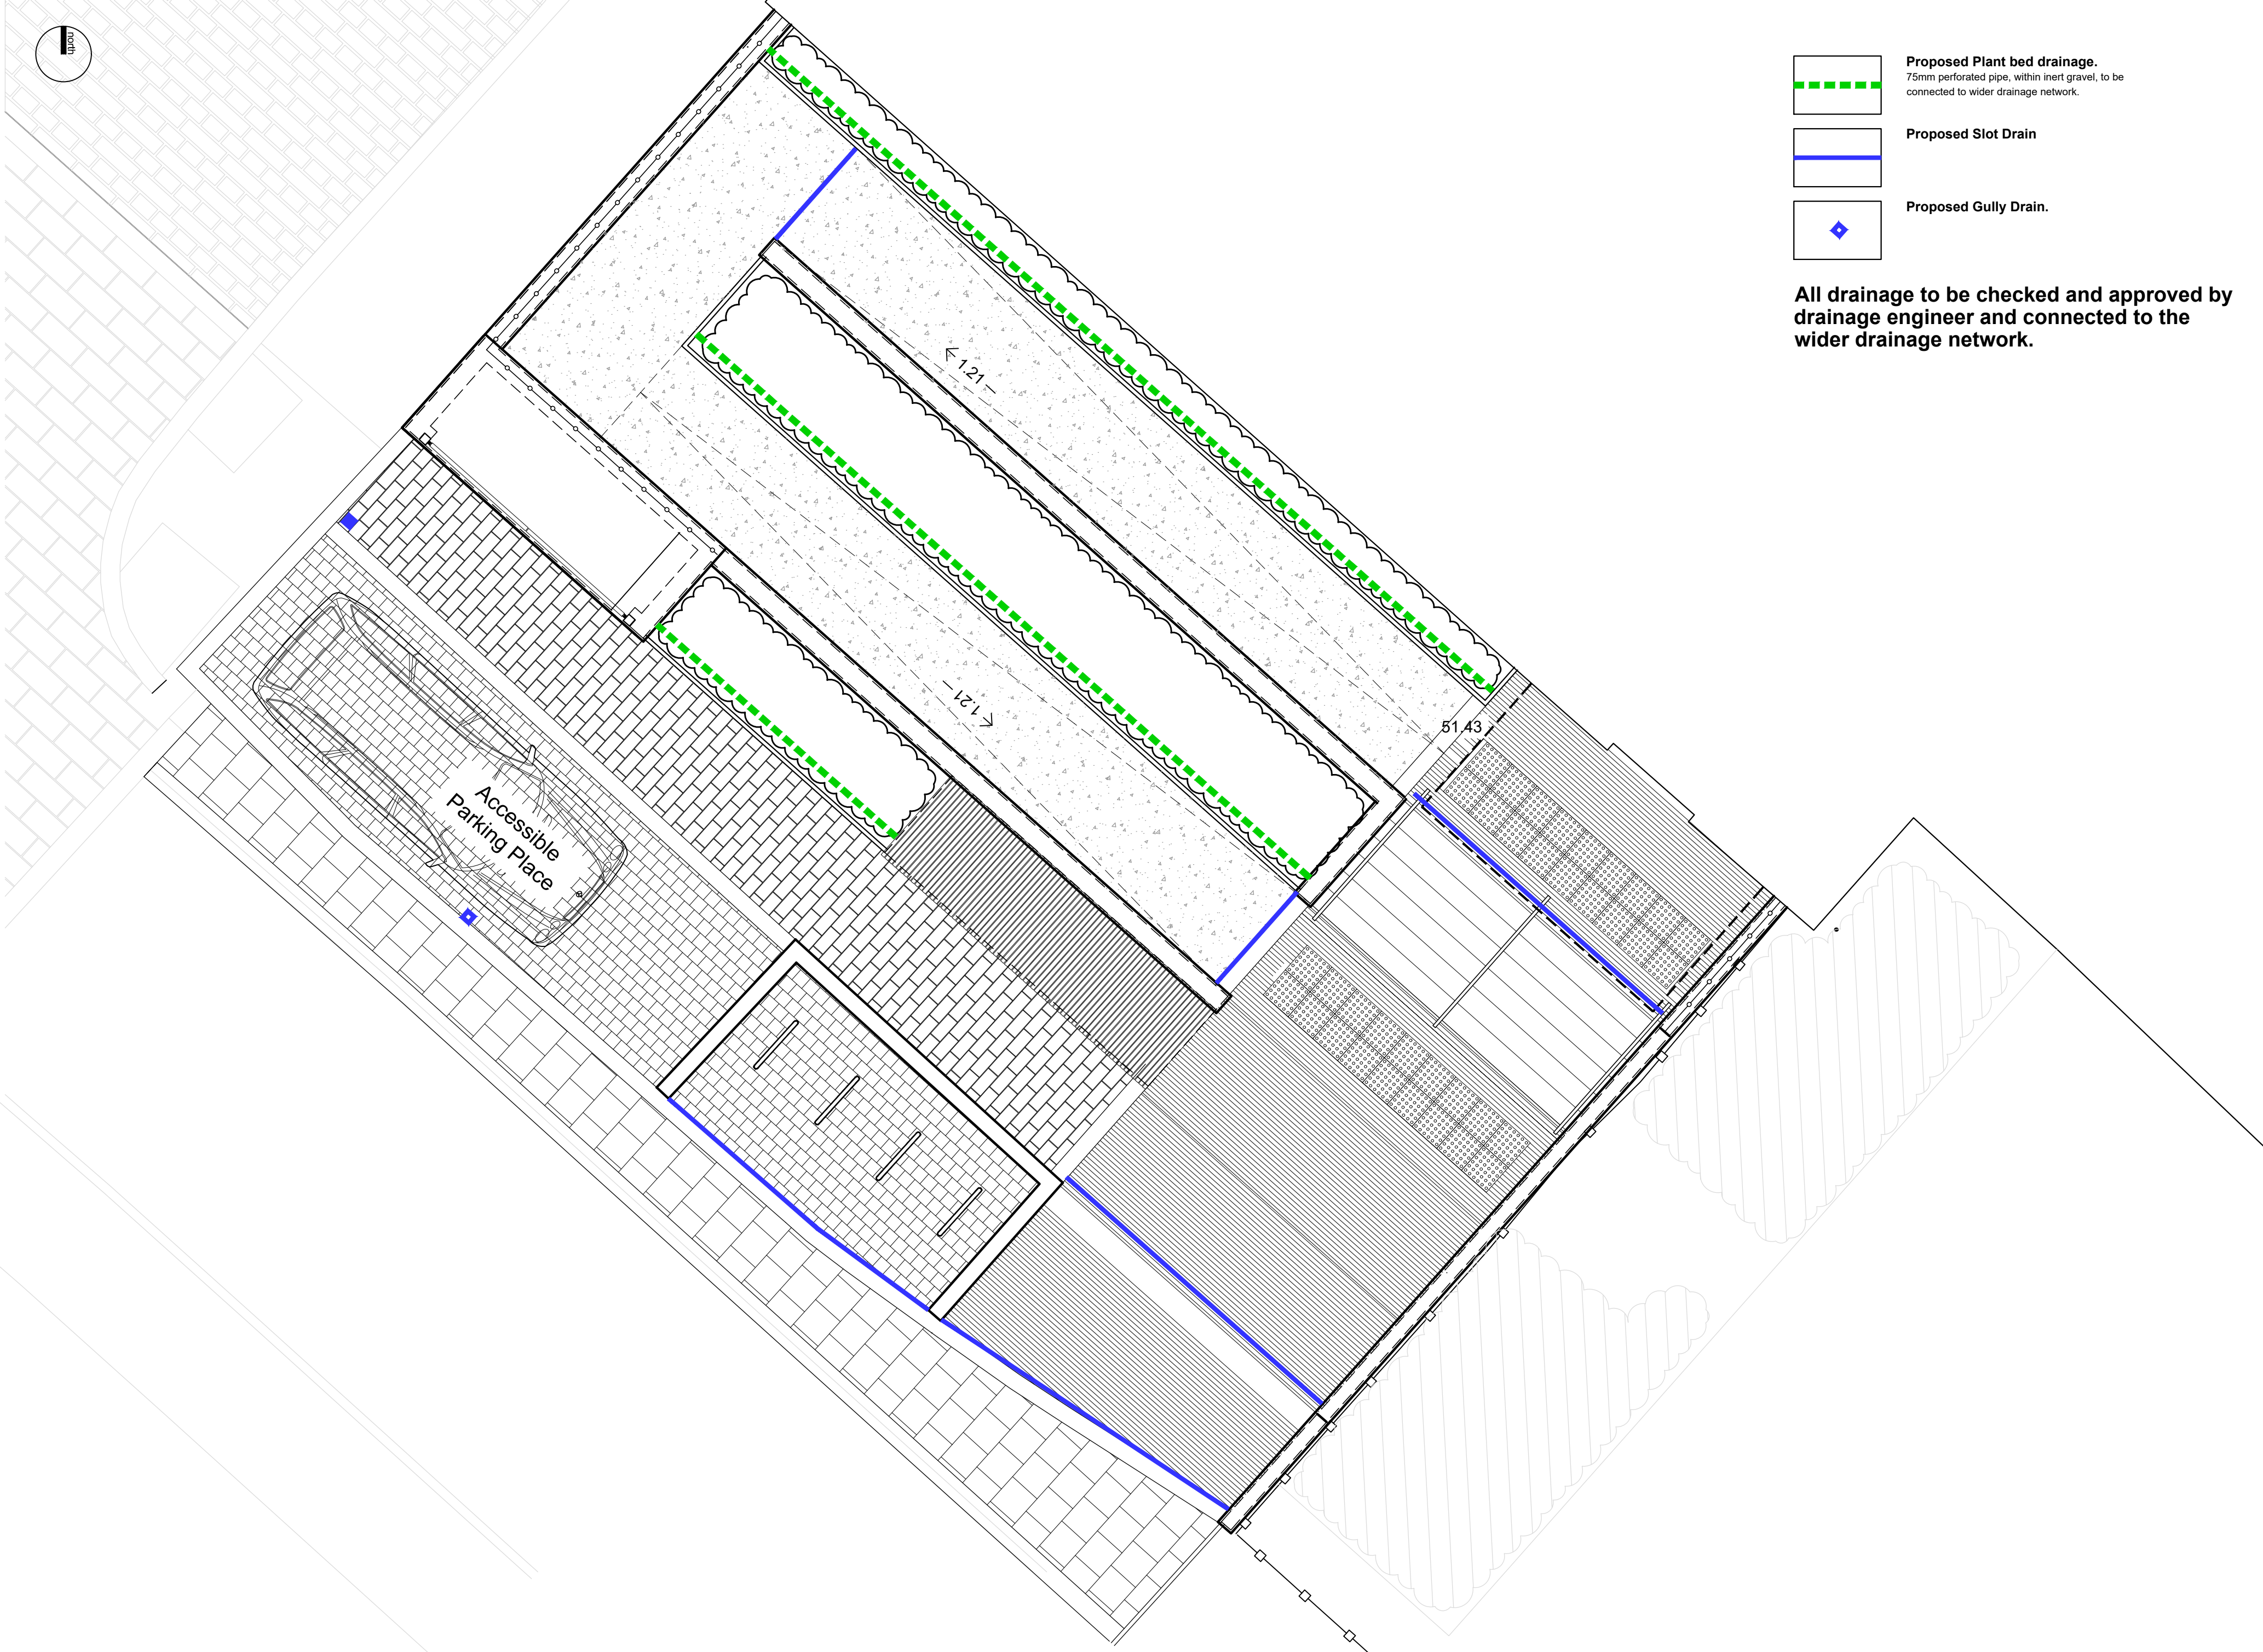


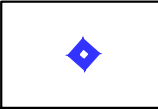

- **Proposed Plant bed drainage.**
75mm perforated pipe, within inert gravel, to be connected to wider drainage network.
- **Proposed Slot Drain**
- **Proposed Gully Drain.**

All drainage to be checked and approved by drainage engineer and connected to the wider drainage network.