

PROJECT REF:	DIDSBURY LIBRARY
UNIT REF:	HEAT PUMP
FOOT PRESSURE:	19.12kN/m2
UDL:	2.65kN/m2




Material grade: BS EN 10219-1:2006 (S235JR). Welding standard: BS EN ISO 15614-1: 2016. Galvanizing standard: BS EN ISO 1461:2009
Reference specification document "Custom Fabrication Specification" (BF-SPEC-050411) for further information
Reference specification document "Big Foot Systems Steel Specification (BF-SPEC-230610) for further information


A

B

C

D

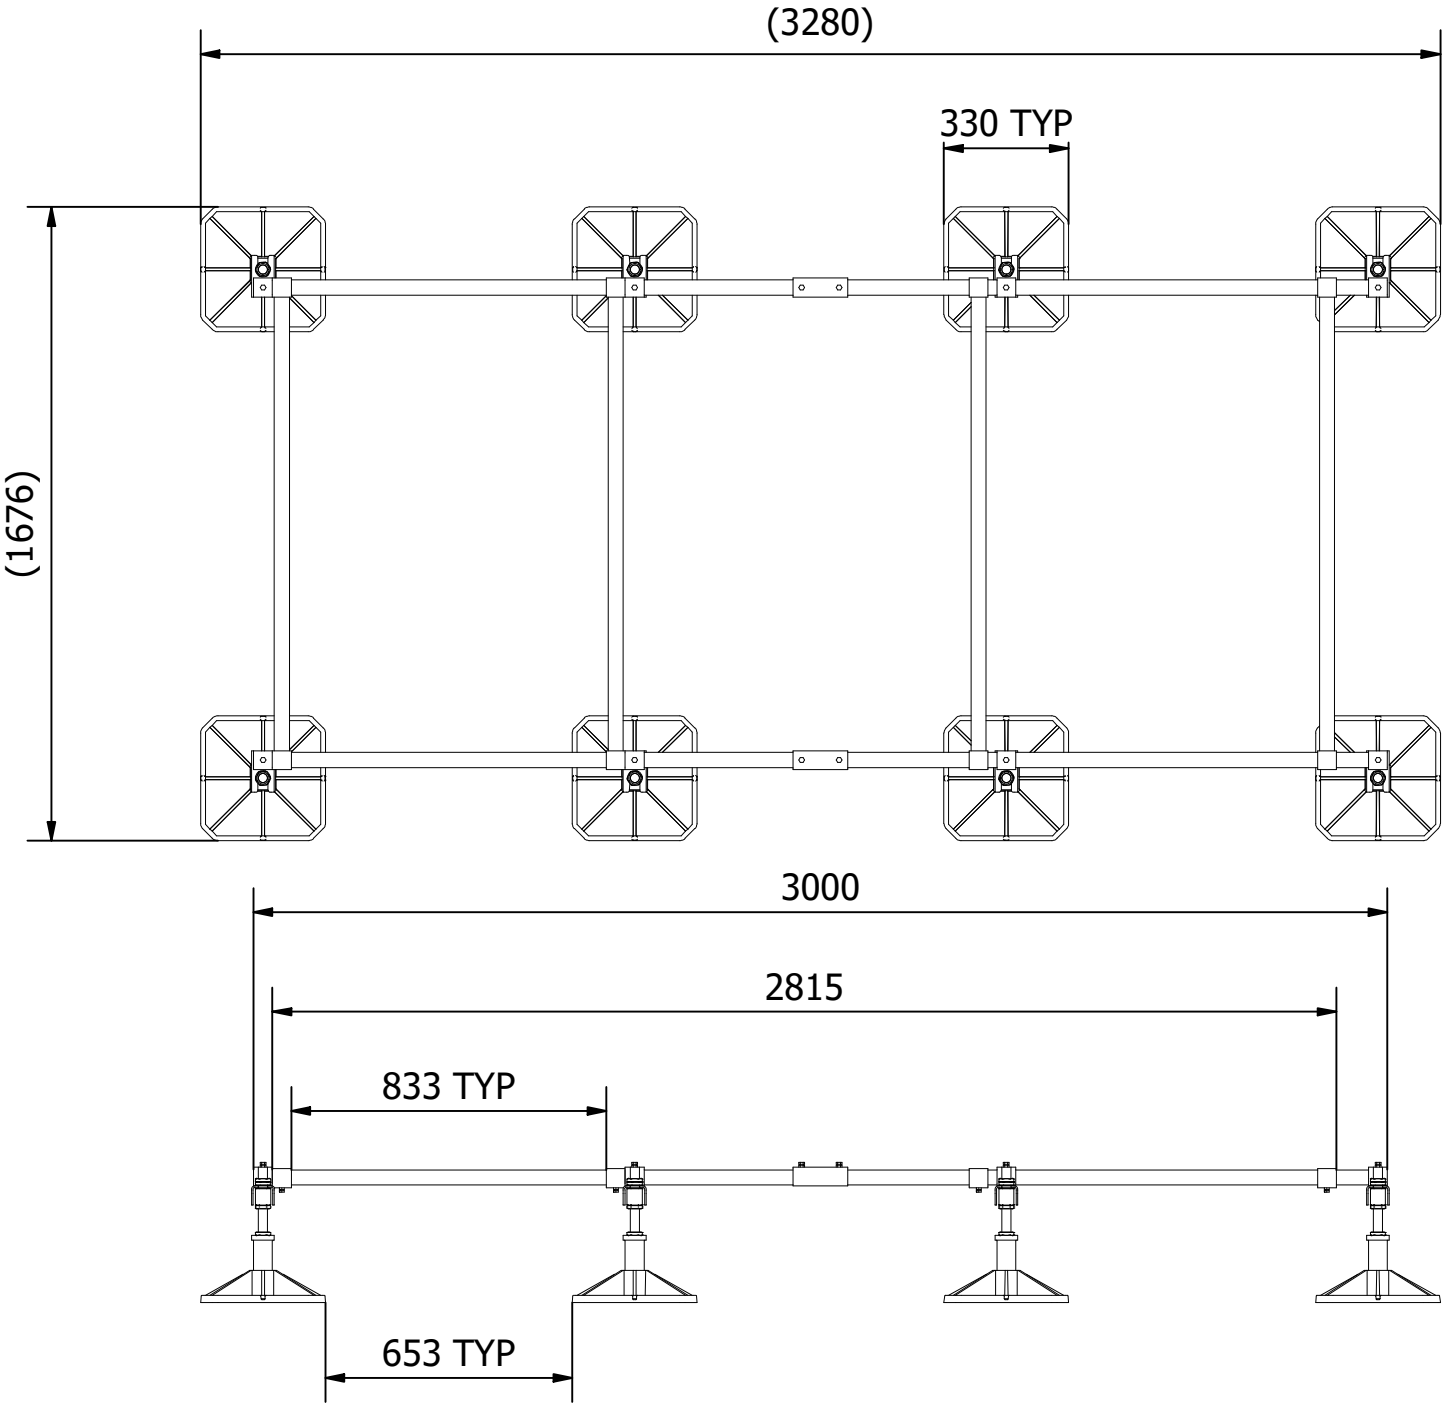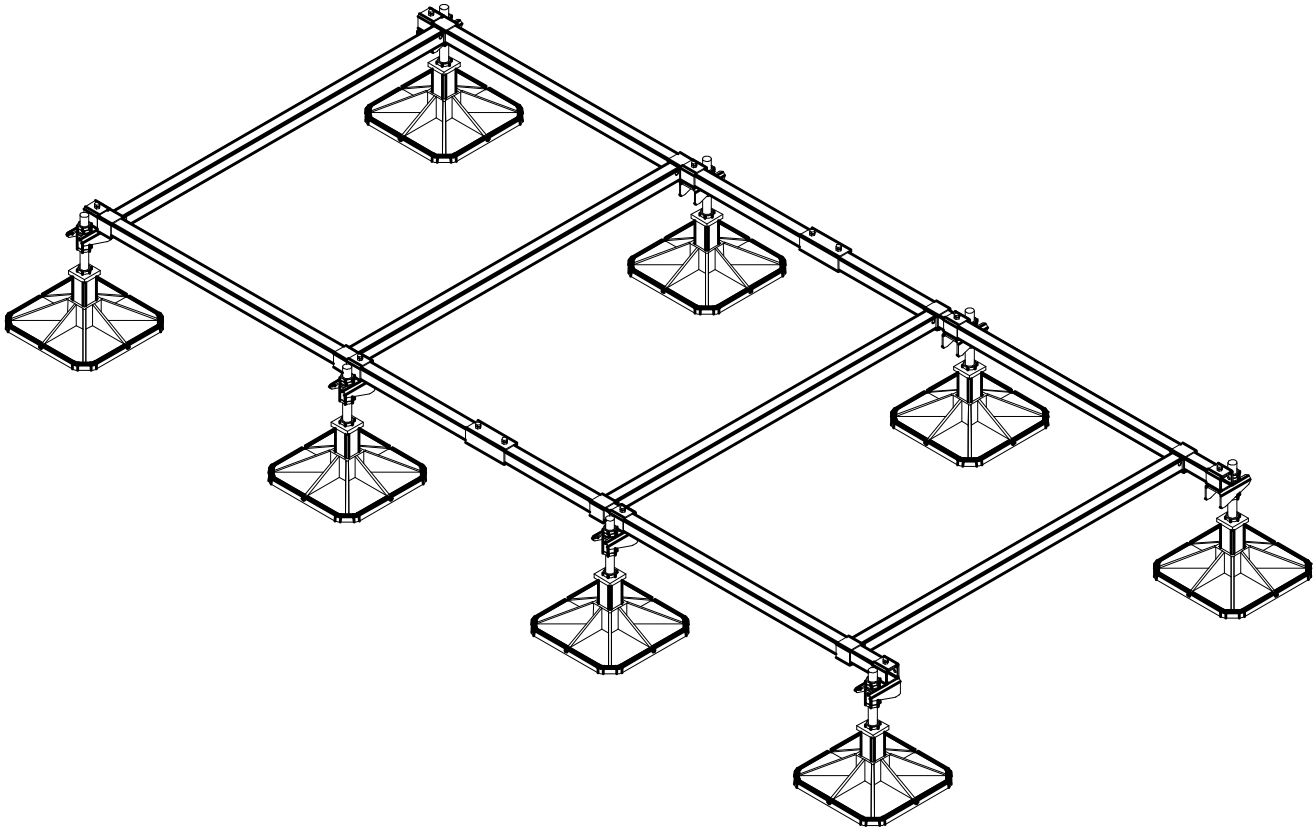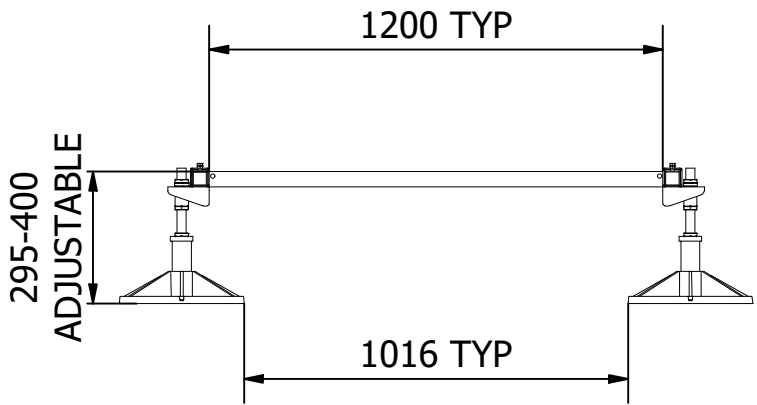

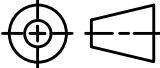Installation and application considerations should include health, safety and environmental needs, regulations and standards, codes of practice, climate conditions, installation location, product orientation, evaluation of the roof structure, composition, surface and condition, ancillary and complimentary products and materials. Big Foot Systems recommend that all rooftop products are handled and installed by suitably qualified persons. All scheme designs are based on the use of Big Foot Systems' products and materials only. Terms and conditions available on request	REV A	DATE:	07/08/2023	SCALE: 1 : 20	A3	TITLE:	3.0M x 1.2M WITH 8NO. FEET	 BIG FOOT[®] SYSTEMS
		DRAWN:	M COLBY			DIMENSIONS IN mm U.O.S	DWG No.	
		CHECKED:	S BIRCH	TOLERANCES: 0.0 ± 0.5mm U.O.S		THIS DRAWING IS COPYRIGHT AND THE PROPERTY OF BIG FOOT SYSTEMS LIMITED		
	 3rd ANGLE PROJECTION		SHEET 1 OF 2					

PROJECT REF:	DIDSBURY LIBRARY
UNIT REF:	HEAT PUMP
FOOT PRESSURE:	19.12kN/m2
UDL:	2.65kN/m2

Material grade: BS EN 10219-1:2006 (S235JR). Welding standard: BS EN ISO 15614-1: 2016. Galvanizing standard: BS EN ISO 1461:2009
Reference specification document "Custom Fabrication Specification" (BF-SPEC-050411) for further information
Reference specification document "Big Foot Systems Steel Specification (BF-SPEC-230610) for further information

A

B

C


D

A


B

C

D

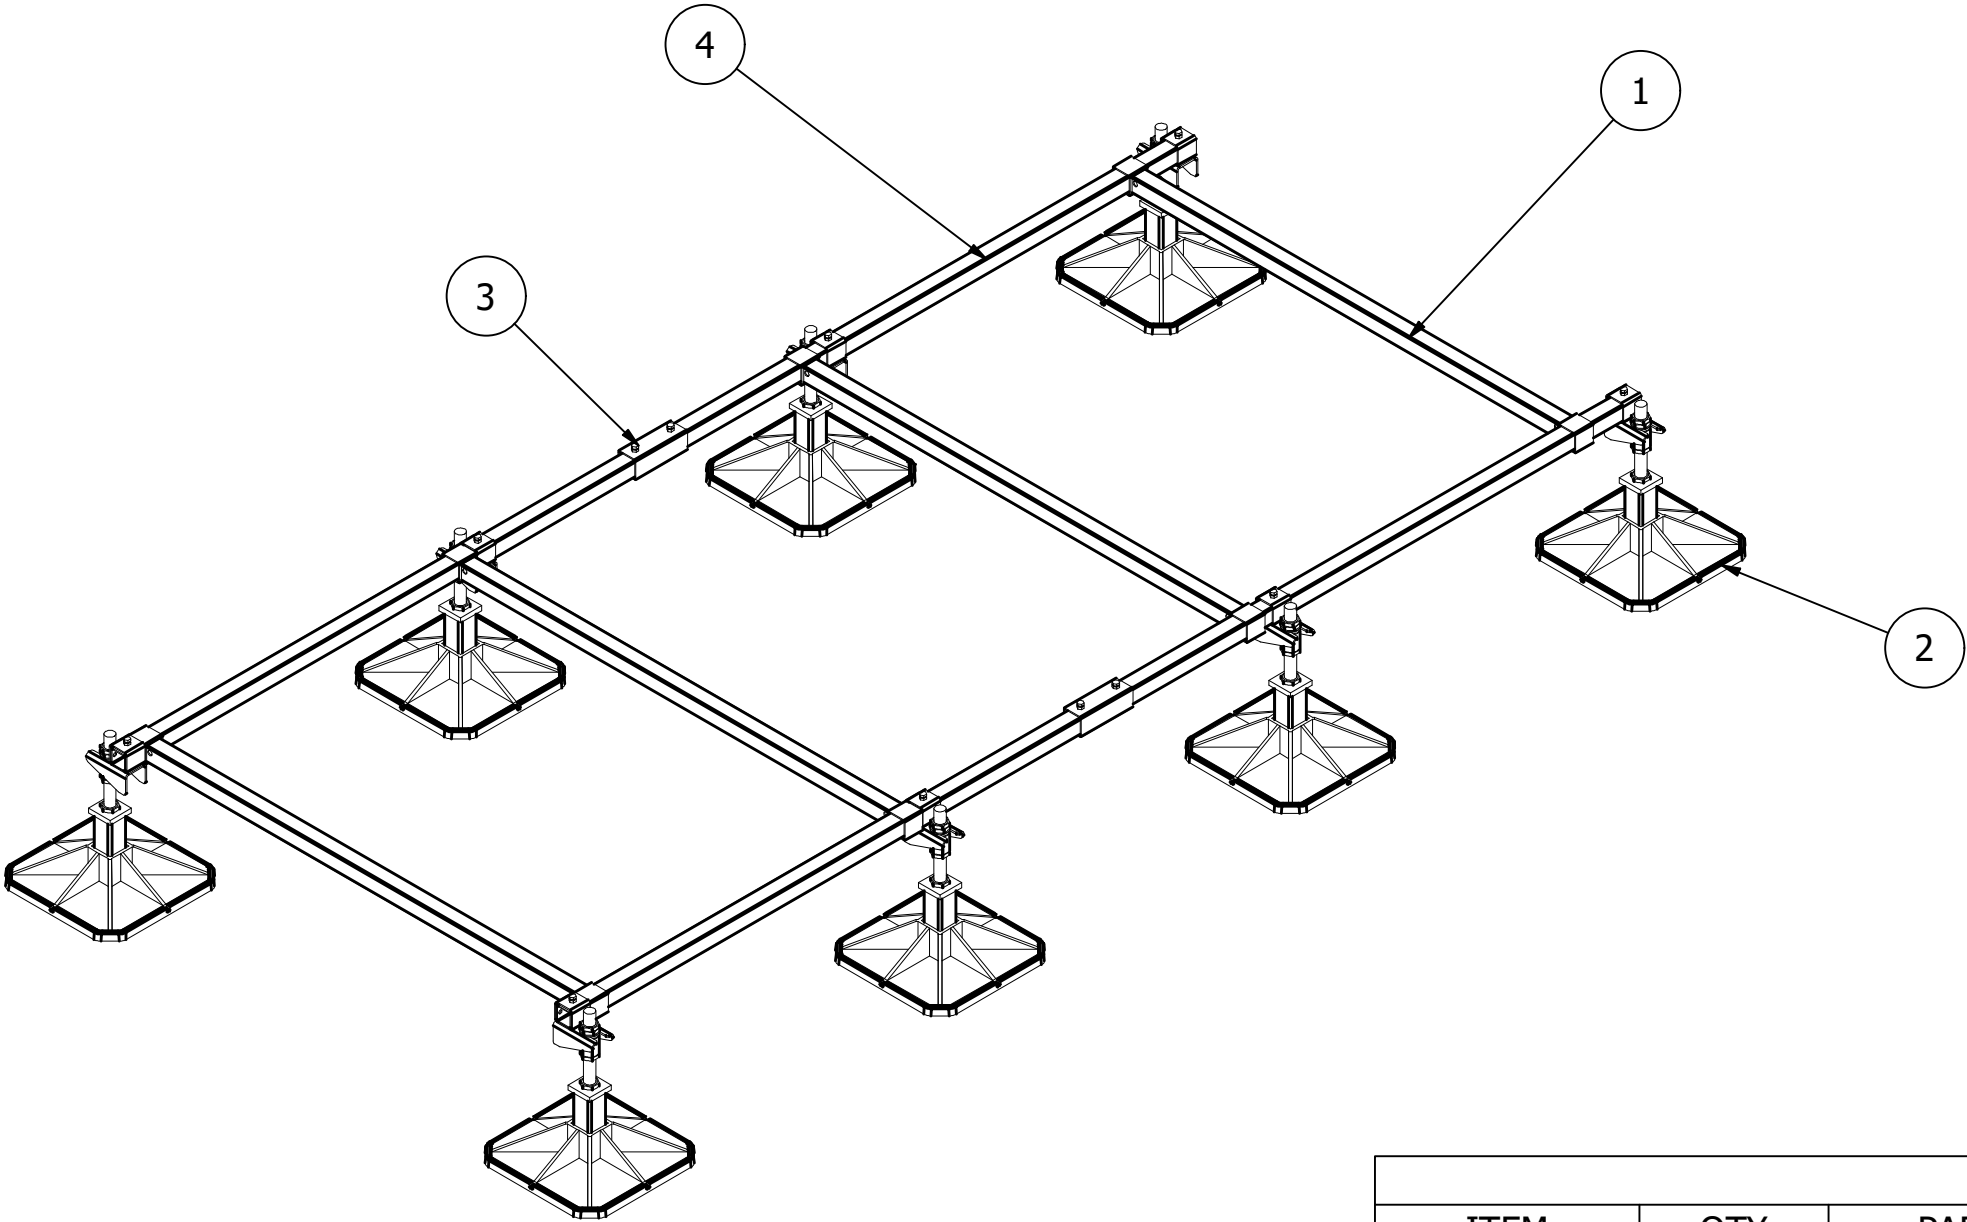

PARTS LIST			
ITEM	QTY	PART NUMBER	DESCRIPTION
1	4	B6069-001	1.2m 40x40 CROSS BAR
2	8	B6090-001	305mm LD STD LEG 360mm
3	2	B6085-001	40x40 CONNECTOR
4	4	B6071-001	1.5m 40x40 END BAR

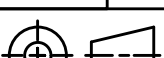Installation and application considerations should include health, safety and environmental needs, regulations and standards, codes of practice, climate conditions, installation location, product orientation, evaluation of the roof structure, composition, surface and condition, ancillary and complimentary products and materials. Big Foot Systems recommend that all rooftop products are handled and installed by suitably qualified persons. All scheme designs are based on the use of Big Foot Systems' products and materials only. Terms and conditions available on request	REV A	DATE:	07/08/2023	SCALE: 1 : 20	A3	TITLE:	3.0M x 1.2M WITH 8NO. FEET	 BIG FOOT® SYSTEMS
		DRAWN:	M COLBY	DIMENSIONS IN mm U.O.S		DWG No.		
		CHECKED:	S BIRCH	TOLERANCES: 0.0 ± 0.5mm U.O.S		BF16046-001.dwg		
	 3rd ANGLE PROJECTION		SHEET 2 OF 2		THIS DRAWING IS COPYRIGHT AND THE PROPERTY OF BIG FOOT SYSTEMS LIMITED			