


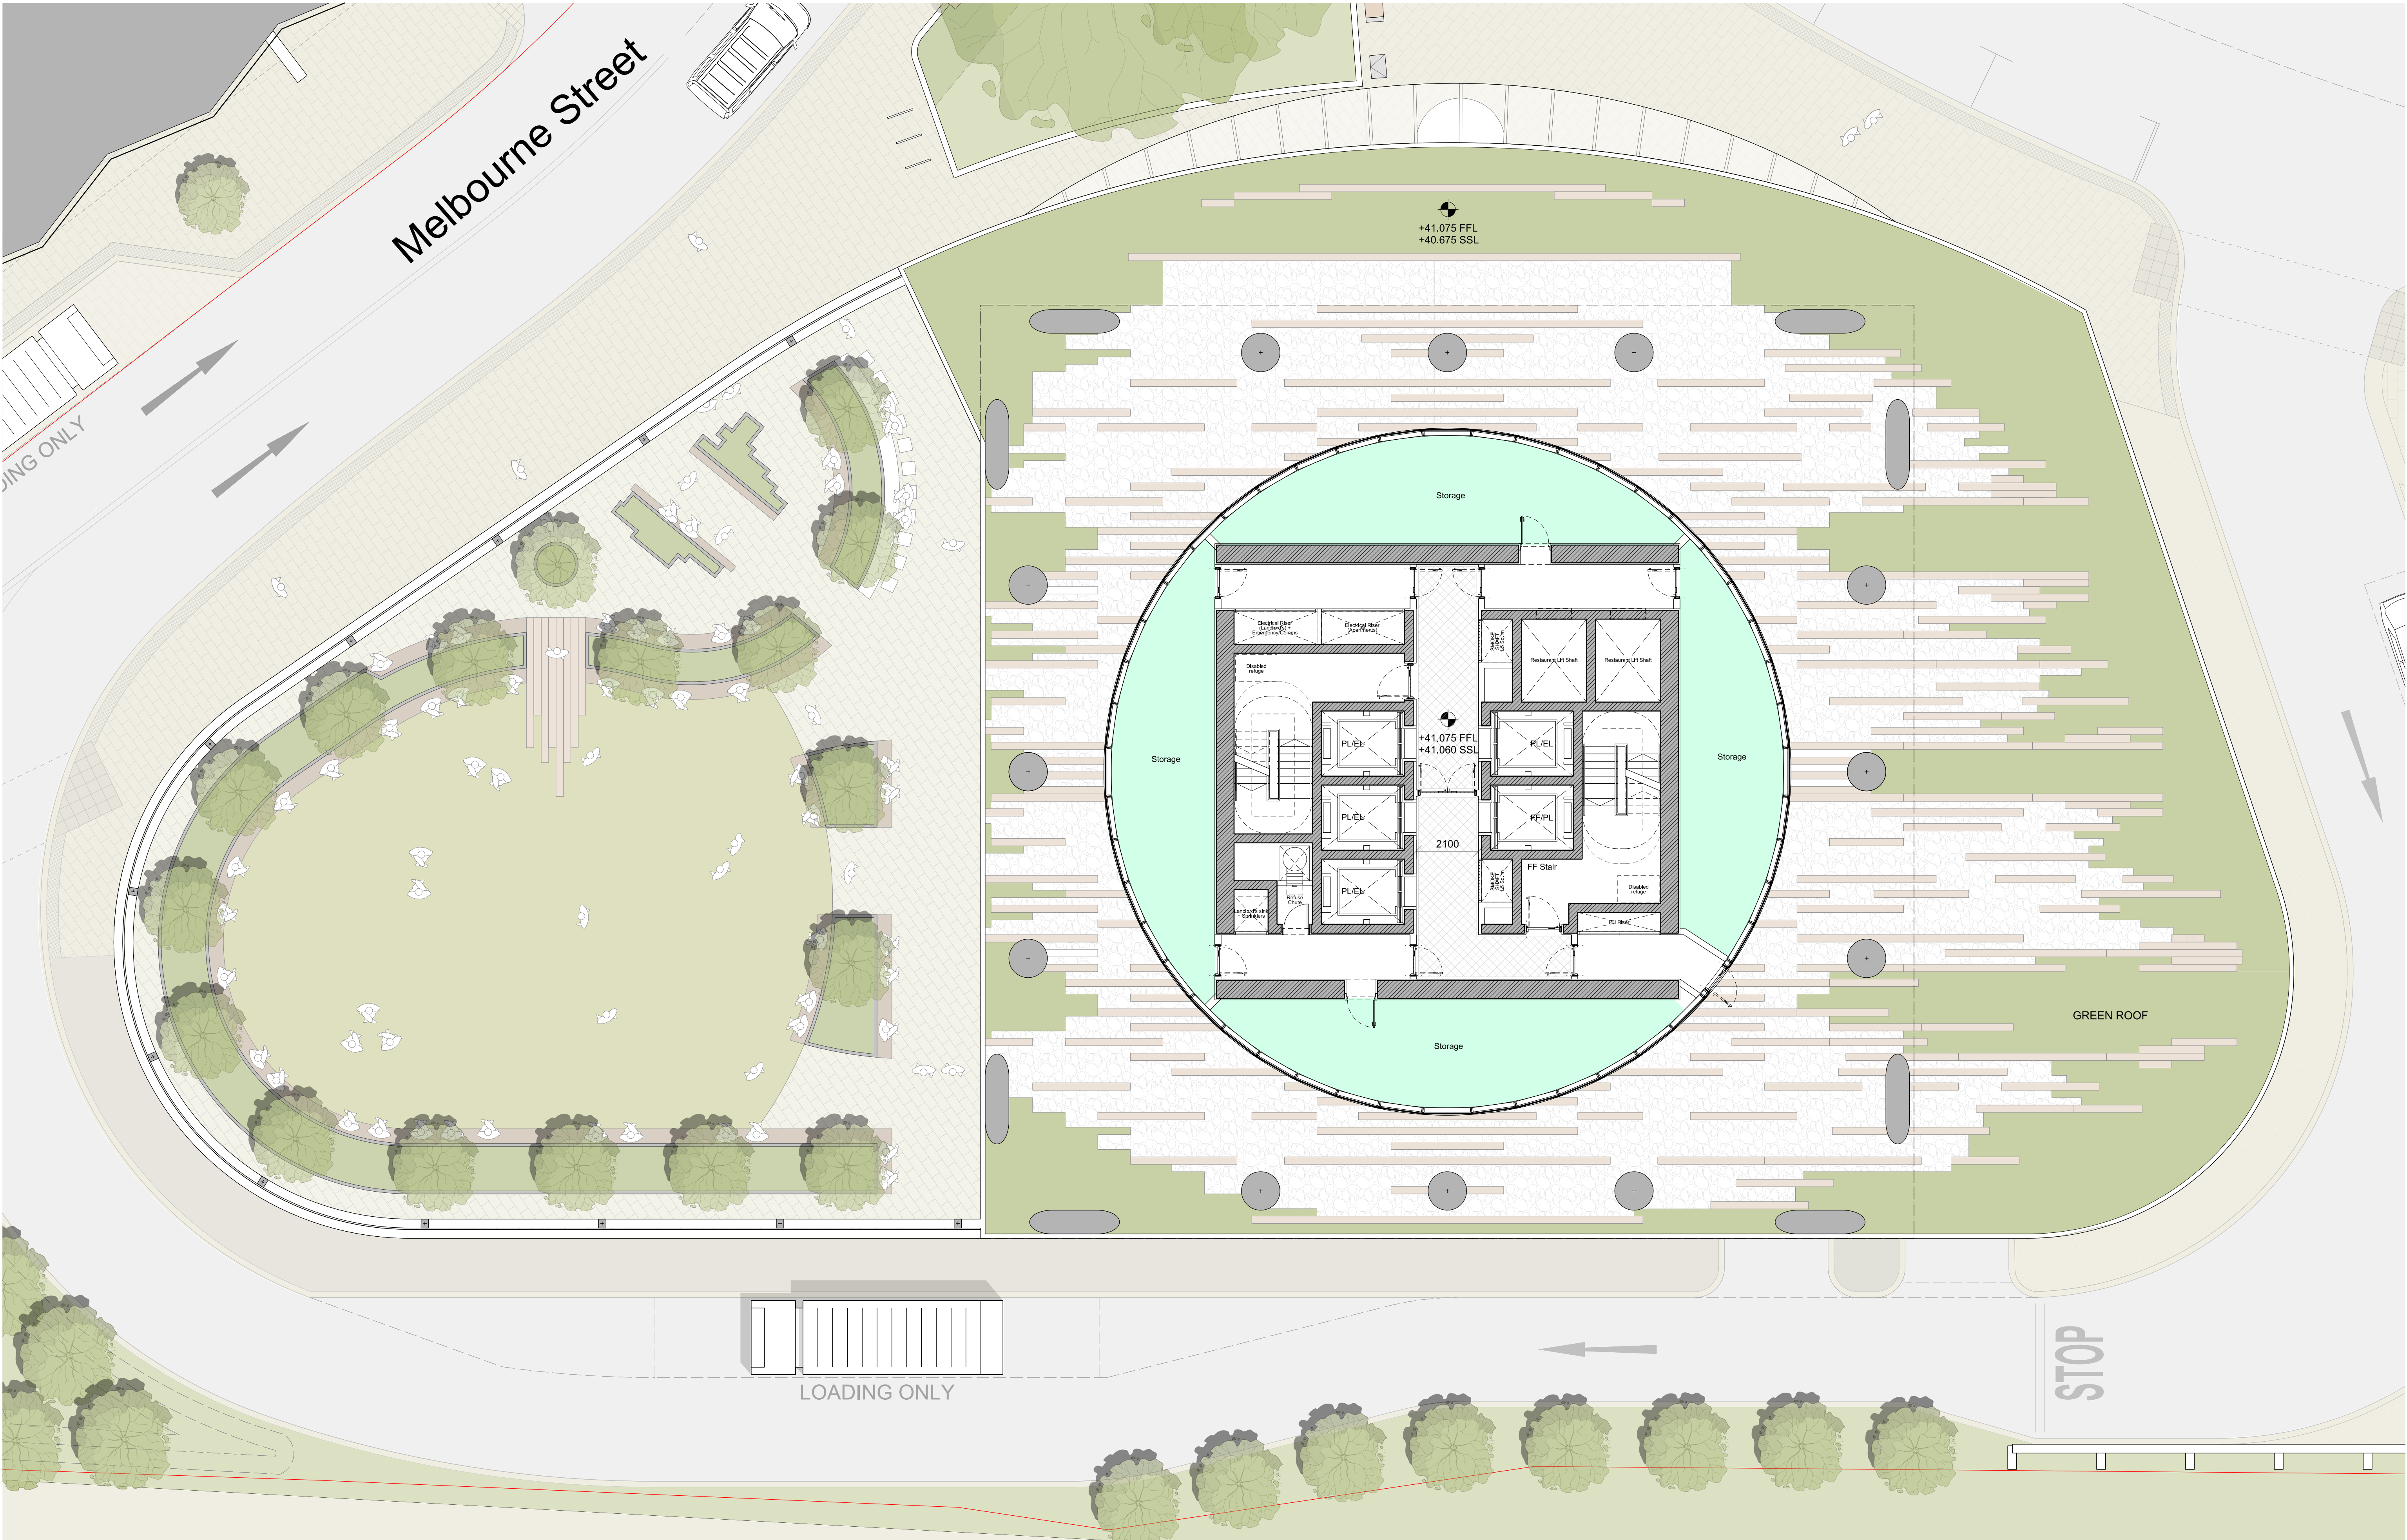


This drawing is copyright
Do not scale off dimensions.
All dimensions to be checked on site by contractor.
Contractor to report any dimensional discrepancies,
errors or omissions prior to commencing on site.

Scale Bar


0 2.5 7.5m

NOTE:

NORTH

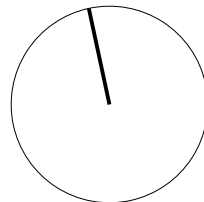

Rev	Date	Description
P 01	20-04-2023	Planning Issue
P 02	26-06-2023	Roof Finish Description Added

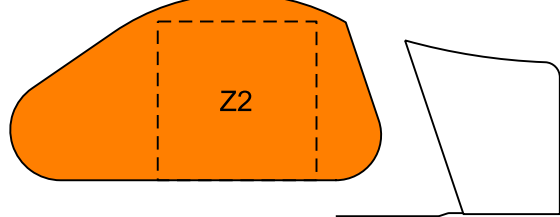

Project Title
Great Jackson Street - Plot D
Manchester

Status
Planning

Drawing Title
Z2 Podium
General Arrangement Plan
Level 02

Job No
10419

Scale
1:100 @ A1

Date

Drawing No
10419-Z2-SHP-G200-PL-02-B5D801

Revision
P 02

simpsonhaugh

MANCHESTER
Riverside, 4 Commercial St
Manchester M15 4RQ
+44 (0)161 835 2345
www.simpsonhaugh.com

LONDON
5-8 Roberts Place
London EC1R 9BB
+44 (0)20 7549 4000
mail@simpsonhaugh.com