



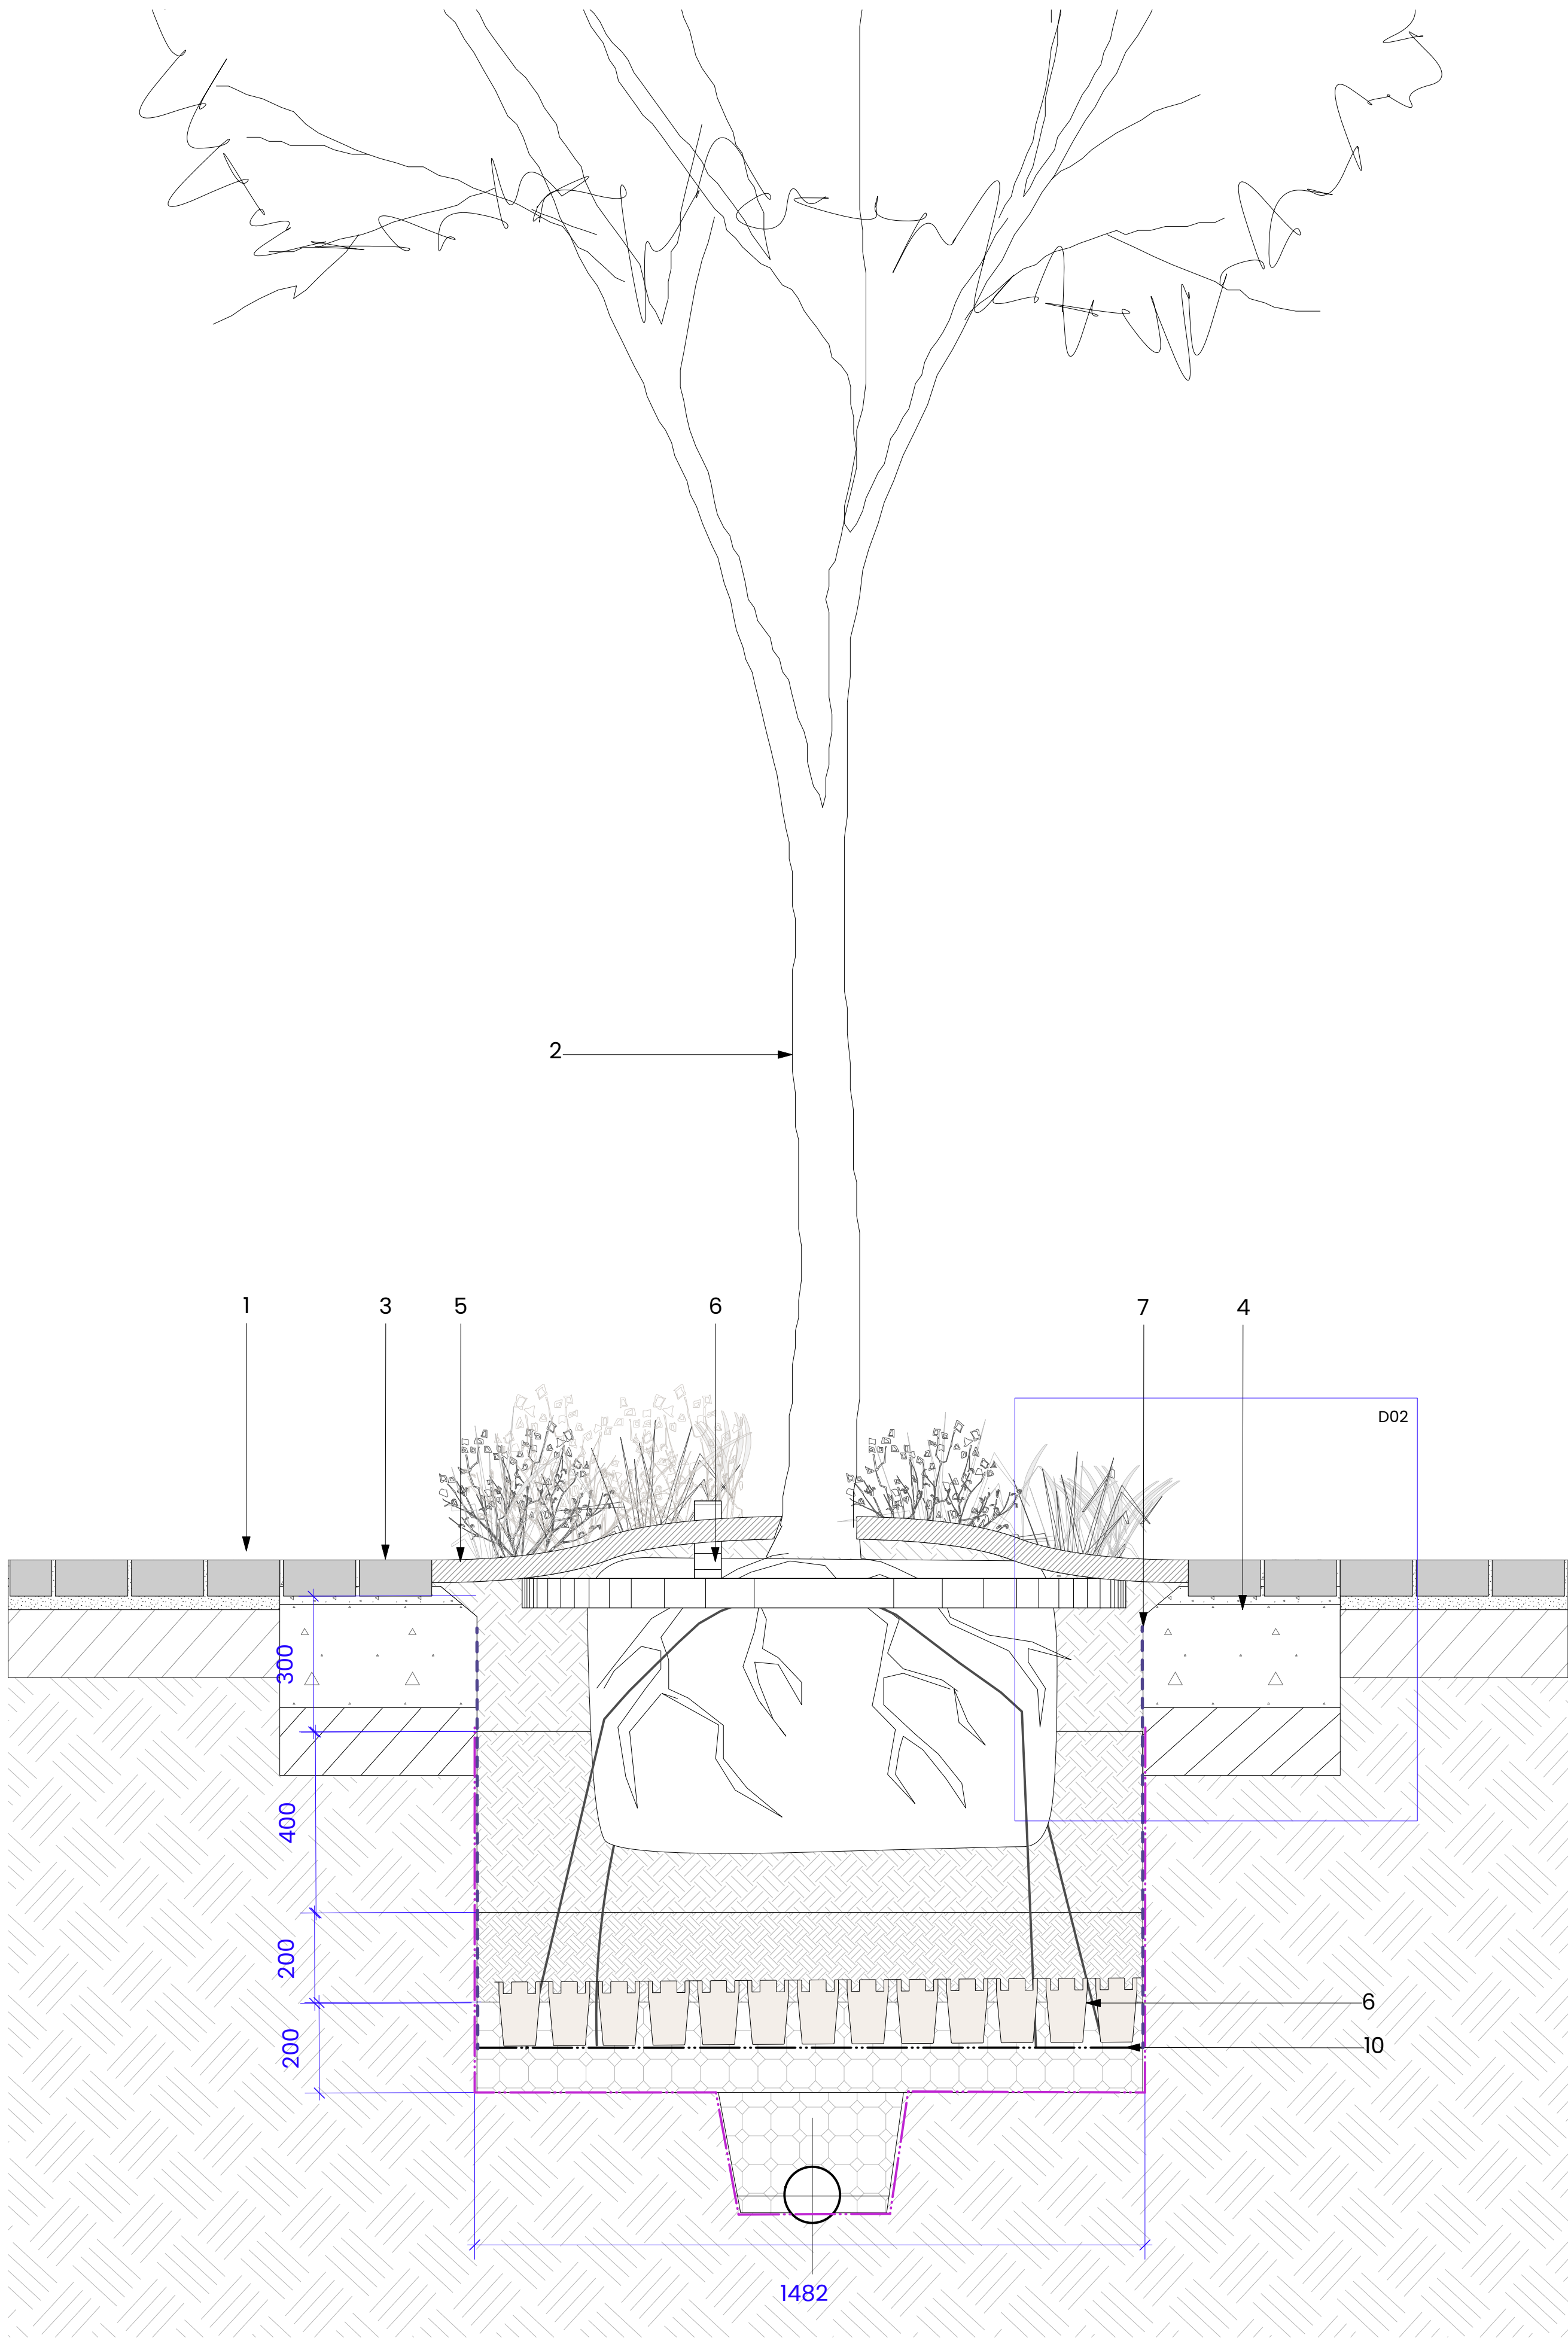

D01 Typical Tree Pit Adjacent to Driveway
Scale: 1:10 @ A1

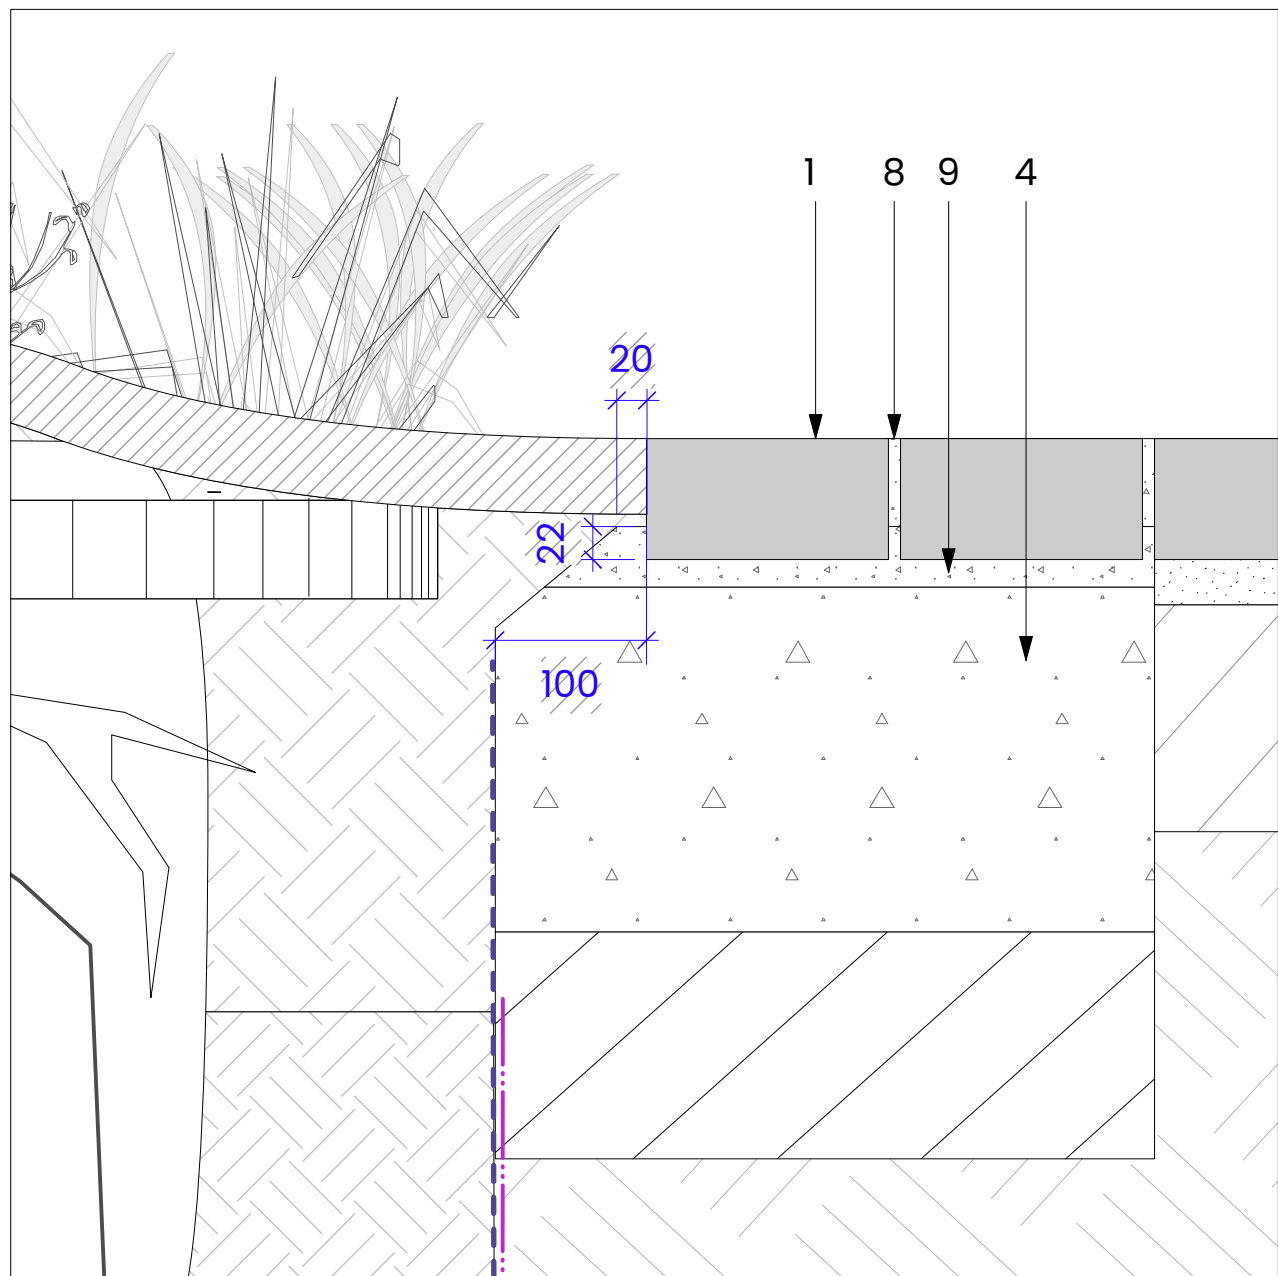


D02 Concrete Haunch Design Intent
Scale: 1:5 @ A1

NOTES:
1. DO NOT SCALE FROM THIS DRAWING. ALWAYS WORK TO NOTED DIMENSIONS.
2. ALL SETTING OUT, LEVELS AND DIMENSIONS TO BE CHECKED ON SITE PRIOR TO THE INSTALLATION OF MATERIALS AND ANY DISCREPANCIES ARE TO BE BROUGHT TO THE ATTENTION OF THE CONTRACT ADMINISTRATOR IMMEDIATELY.
3. THIS DRAWING MUST BE READ WITH THE RELEVANT SPECIFICATION DOCUMENTS AND DETAIL DRAWINGS. ANY DISCREPANCIES MUST BE BROUGHT TO THE ATTENTION OF THE CONTRACT ADMINISTRATOR IMMEDIATELY.
4. THIS DRAWING IS COPYRIGHT PROTECTED AND MAY NOT BE REPRODUCED IN WHOLE OR PART WITHOUT WRITTEN AUTHORITY.
5. ALL DIMENSIONS ARE IN MILLIMETRES UNLESS OTHERWISE STATED.

THIS DRAWING WAS PLOTTED ON:
25/07/2023

REVISION HISTORY				
DATE	REV	ZONE	DESCRIPTION	CHK
06/01/2023	P03		Typo changed to key/ label	ST
11/01/2023	P04		Tree location & root protection update	ST
21/06/2023	C01		CONSTRUCTION ISSUE	OK

- KEY**
1. Adjacent hard landscape- refer to D02 sheet 6001
 2. Tree - Refer to softworks plan 3000 & Planting schedule
 3. 2 edge blocks on concrete haunch
 4. Concrete haunch - refer to engineers detail
 5. 50mm Layer Bark Mulch - to clause Q28 845B
 6. Refer to D01 sheet 6003 for tree pit info
 7. Root Protection barrier
 8. Tufftop Jointing mortar
 9. Tuffbed Bedding mortar

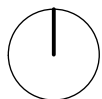

ORIGINATOR			
	W layer.studio T 01625 523 157 E manchester or newcastle@layer.studio	MANCHESTER The Barn One Hollin Lane Stydl Cheshire SK9 4JH	NEWCASTLE Finlaid 1 Salters Road Gosforth Newcastle upon Tyne NE3 1DH

Client
Wates Construction

Project
Rodney St
Ancoats

Drawing Title
Tree Pit Details 02

Created By OK	Checked By MW	Scale As shown	Sheet Size A1
Project Number RODSTA	Originator LYR	Volume Level File Type Discipline Number XX-ZZ-D---L-6004	
Work Stage Stage 4	Status A1	Revision C01	