



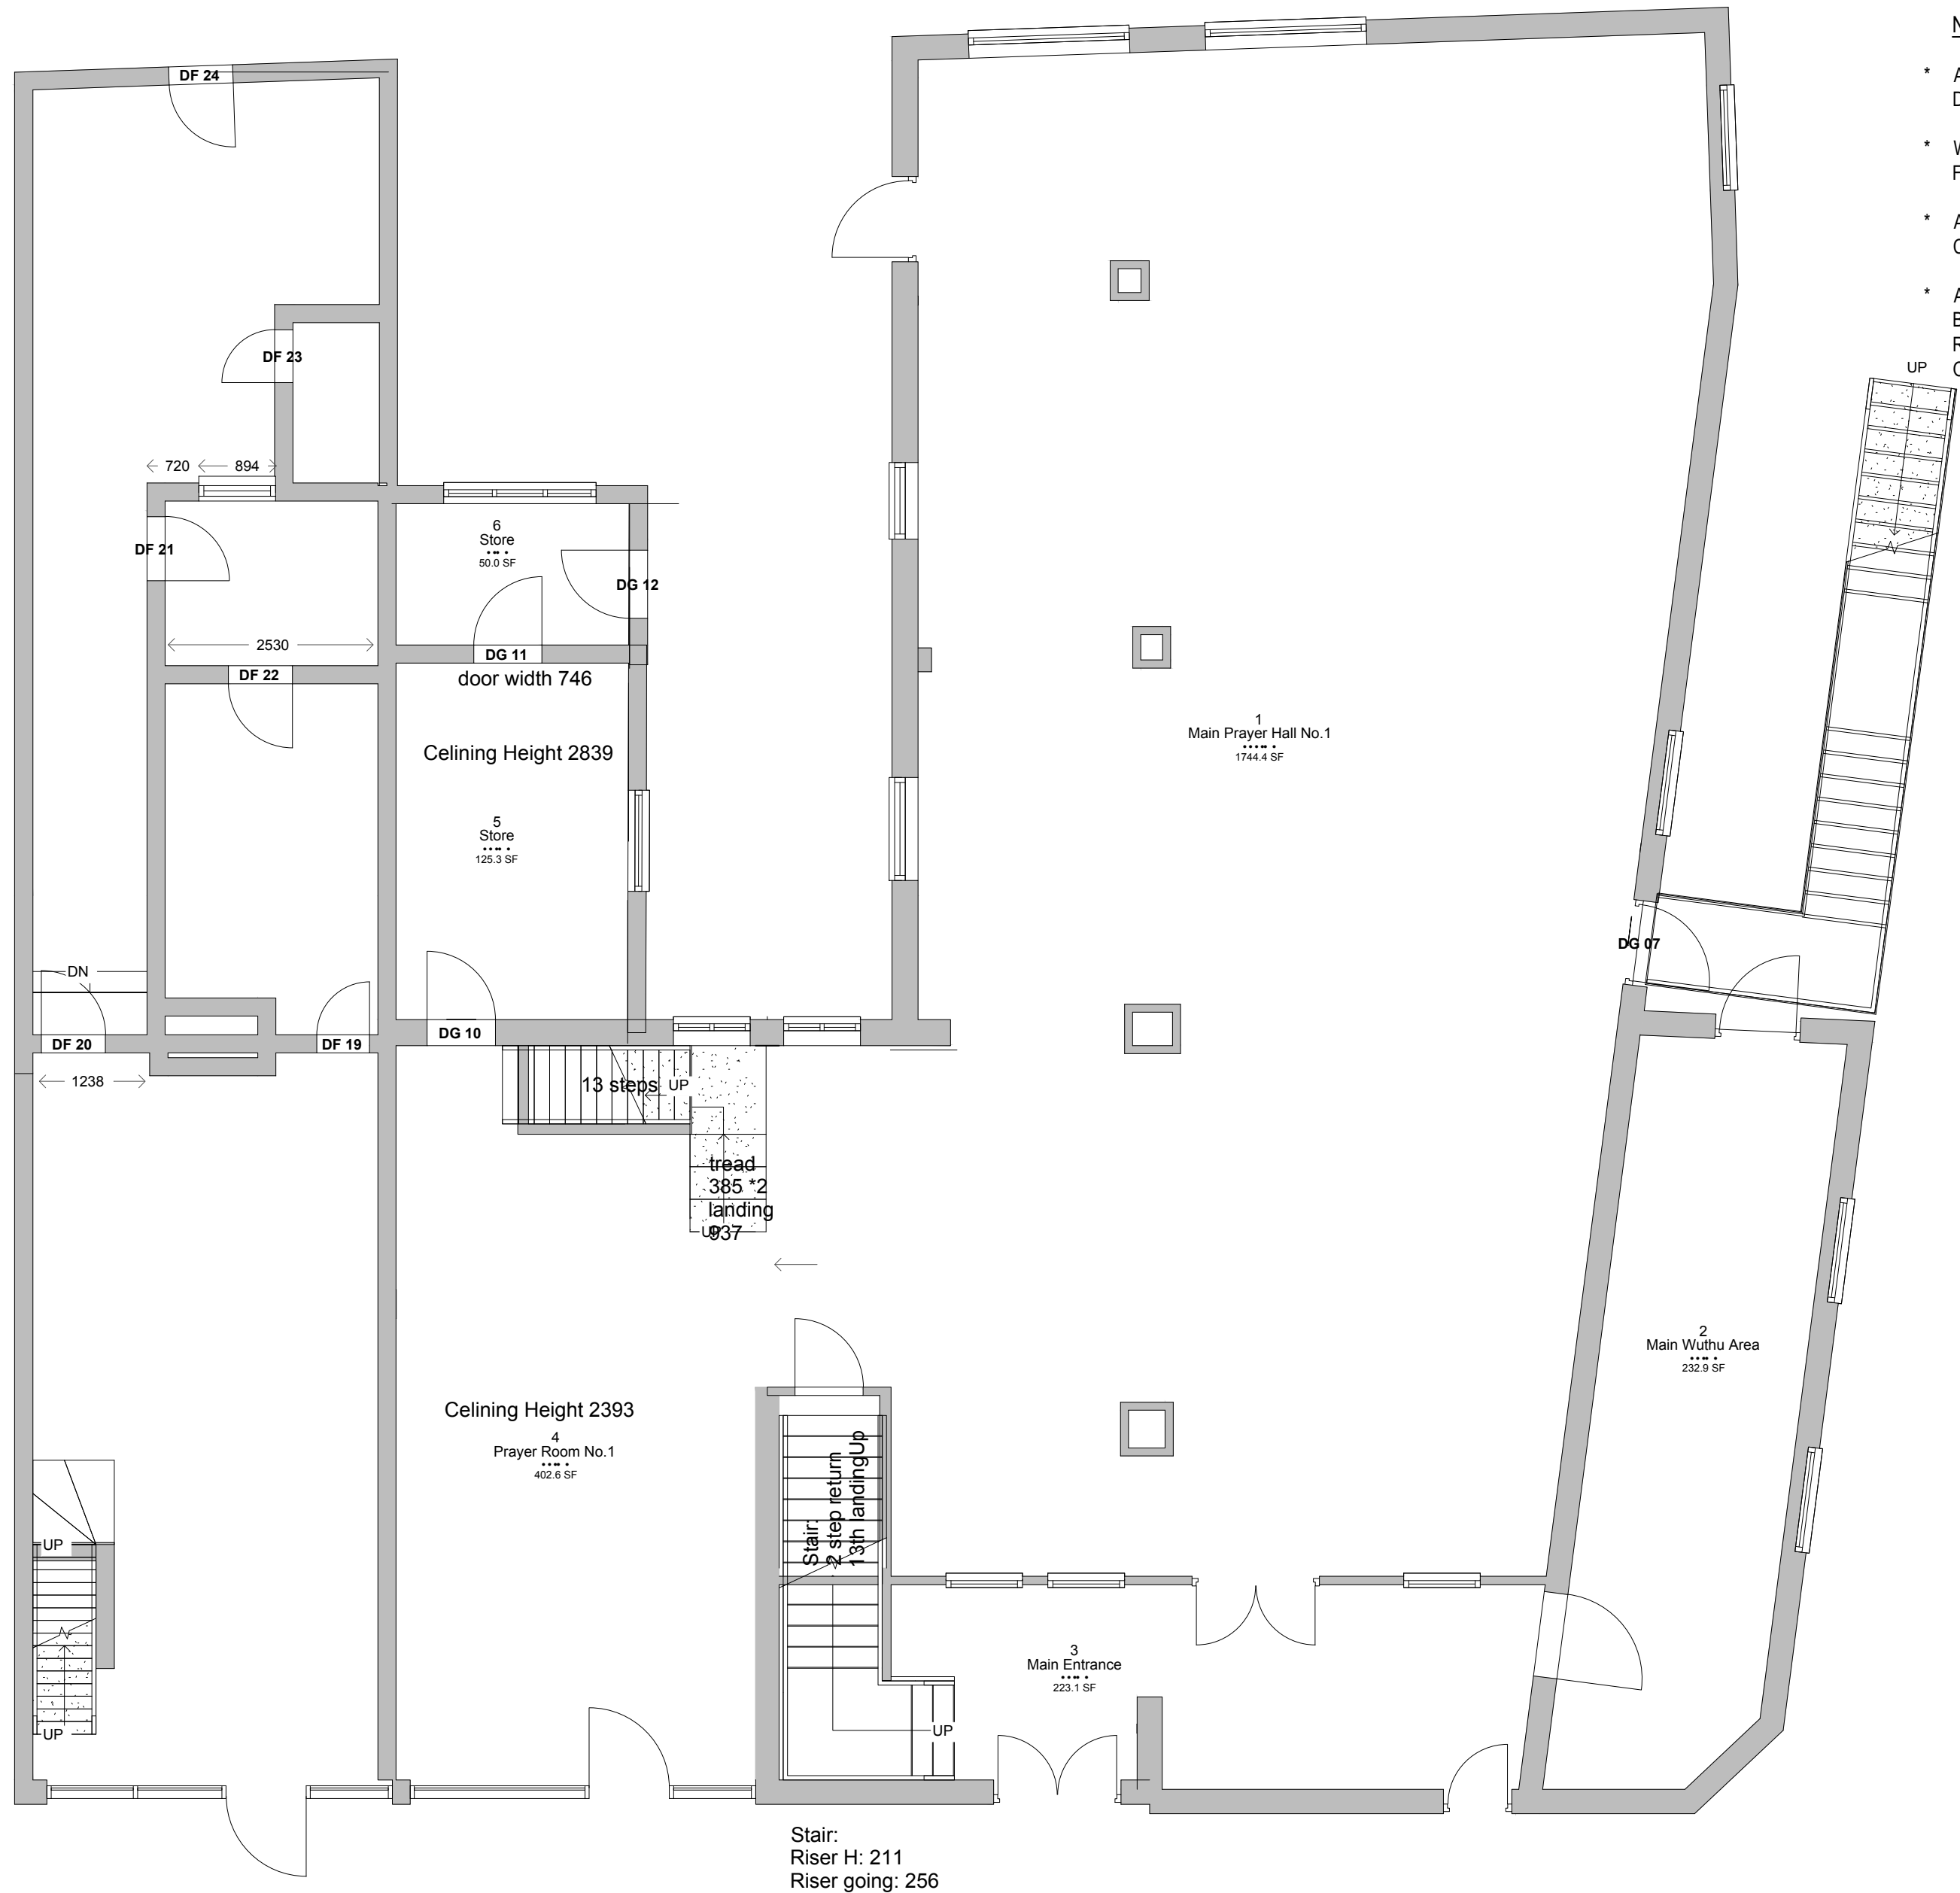

- NOTES :-
- * ALL DIMENSION ARE IN Millimeter UNLESS OTHERWISE SPECIFIED ALL DIMENSIONS SHALL BE CHECKED AND VERIFIED AT SITE.
 - * WRITTEN DIMENSIONS TO BE FOLLOWED. NO DIMENSION TO BE SCALED FROM THE DRAWING.
 - * ALL DRAWINGS ARE INTER-RELATED AND SHALL BE READ IN CONJUNCTION WITH OTHER DRAWINGS.
 - * ANY DISCREPANCY FOUND IN THE DRAWING IS TO BE IMMEDIATELY BROUGHT TO THE NOTICE OF AND CLARIFIED WITH THE ENGINEER OR HIS REPRESENTATIVE AT THE SITE BEFORE COMMENCEMENT OF THE WORK OR RELATED ITEMS OF WORK.

EXISTING GROUND FLOOR LAYOUT PLAN

SCALE 1:100

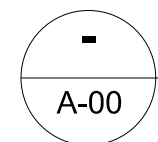

A-00

SCALE 1:100

ORIGINAL SCALE 1:100

ALL DIMENSION IN MILLIMETRES

02	-----	00-00-2023
01	-----	00-00-2023
Rev. No.	Description	Date
REVISIONS		

Client Name: Mr. ALI	Project & Location: Darus Salam Expansion Zia & Co, Slade Lane, Levenshulme, Manchester M13 0QJ, UK	Consultant: ACTIVE CONSTRUCTIONS LTD. Builders, Surveyors, Structural Engineers, Consultants and Arbitrators 44 Higher, Ardwick, Manchester M12 6DA W. www.activeconstructionsLtd.co.uk E. info@activeconstructionsLtd.co.uk M. 07728 377569, Tel : 0800 048 7757	Title: EXISTING GROUND FLOOR LAYOUT PLAN	Designed by: SUA	Drawn by: TAHA	Scale: 1 : 100
				Date: 25-10-2023	Job No: (P230623)	Sheet Size: A2

Drg: No
A-01