


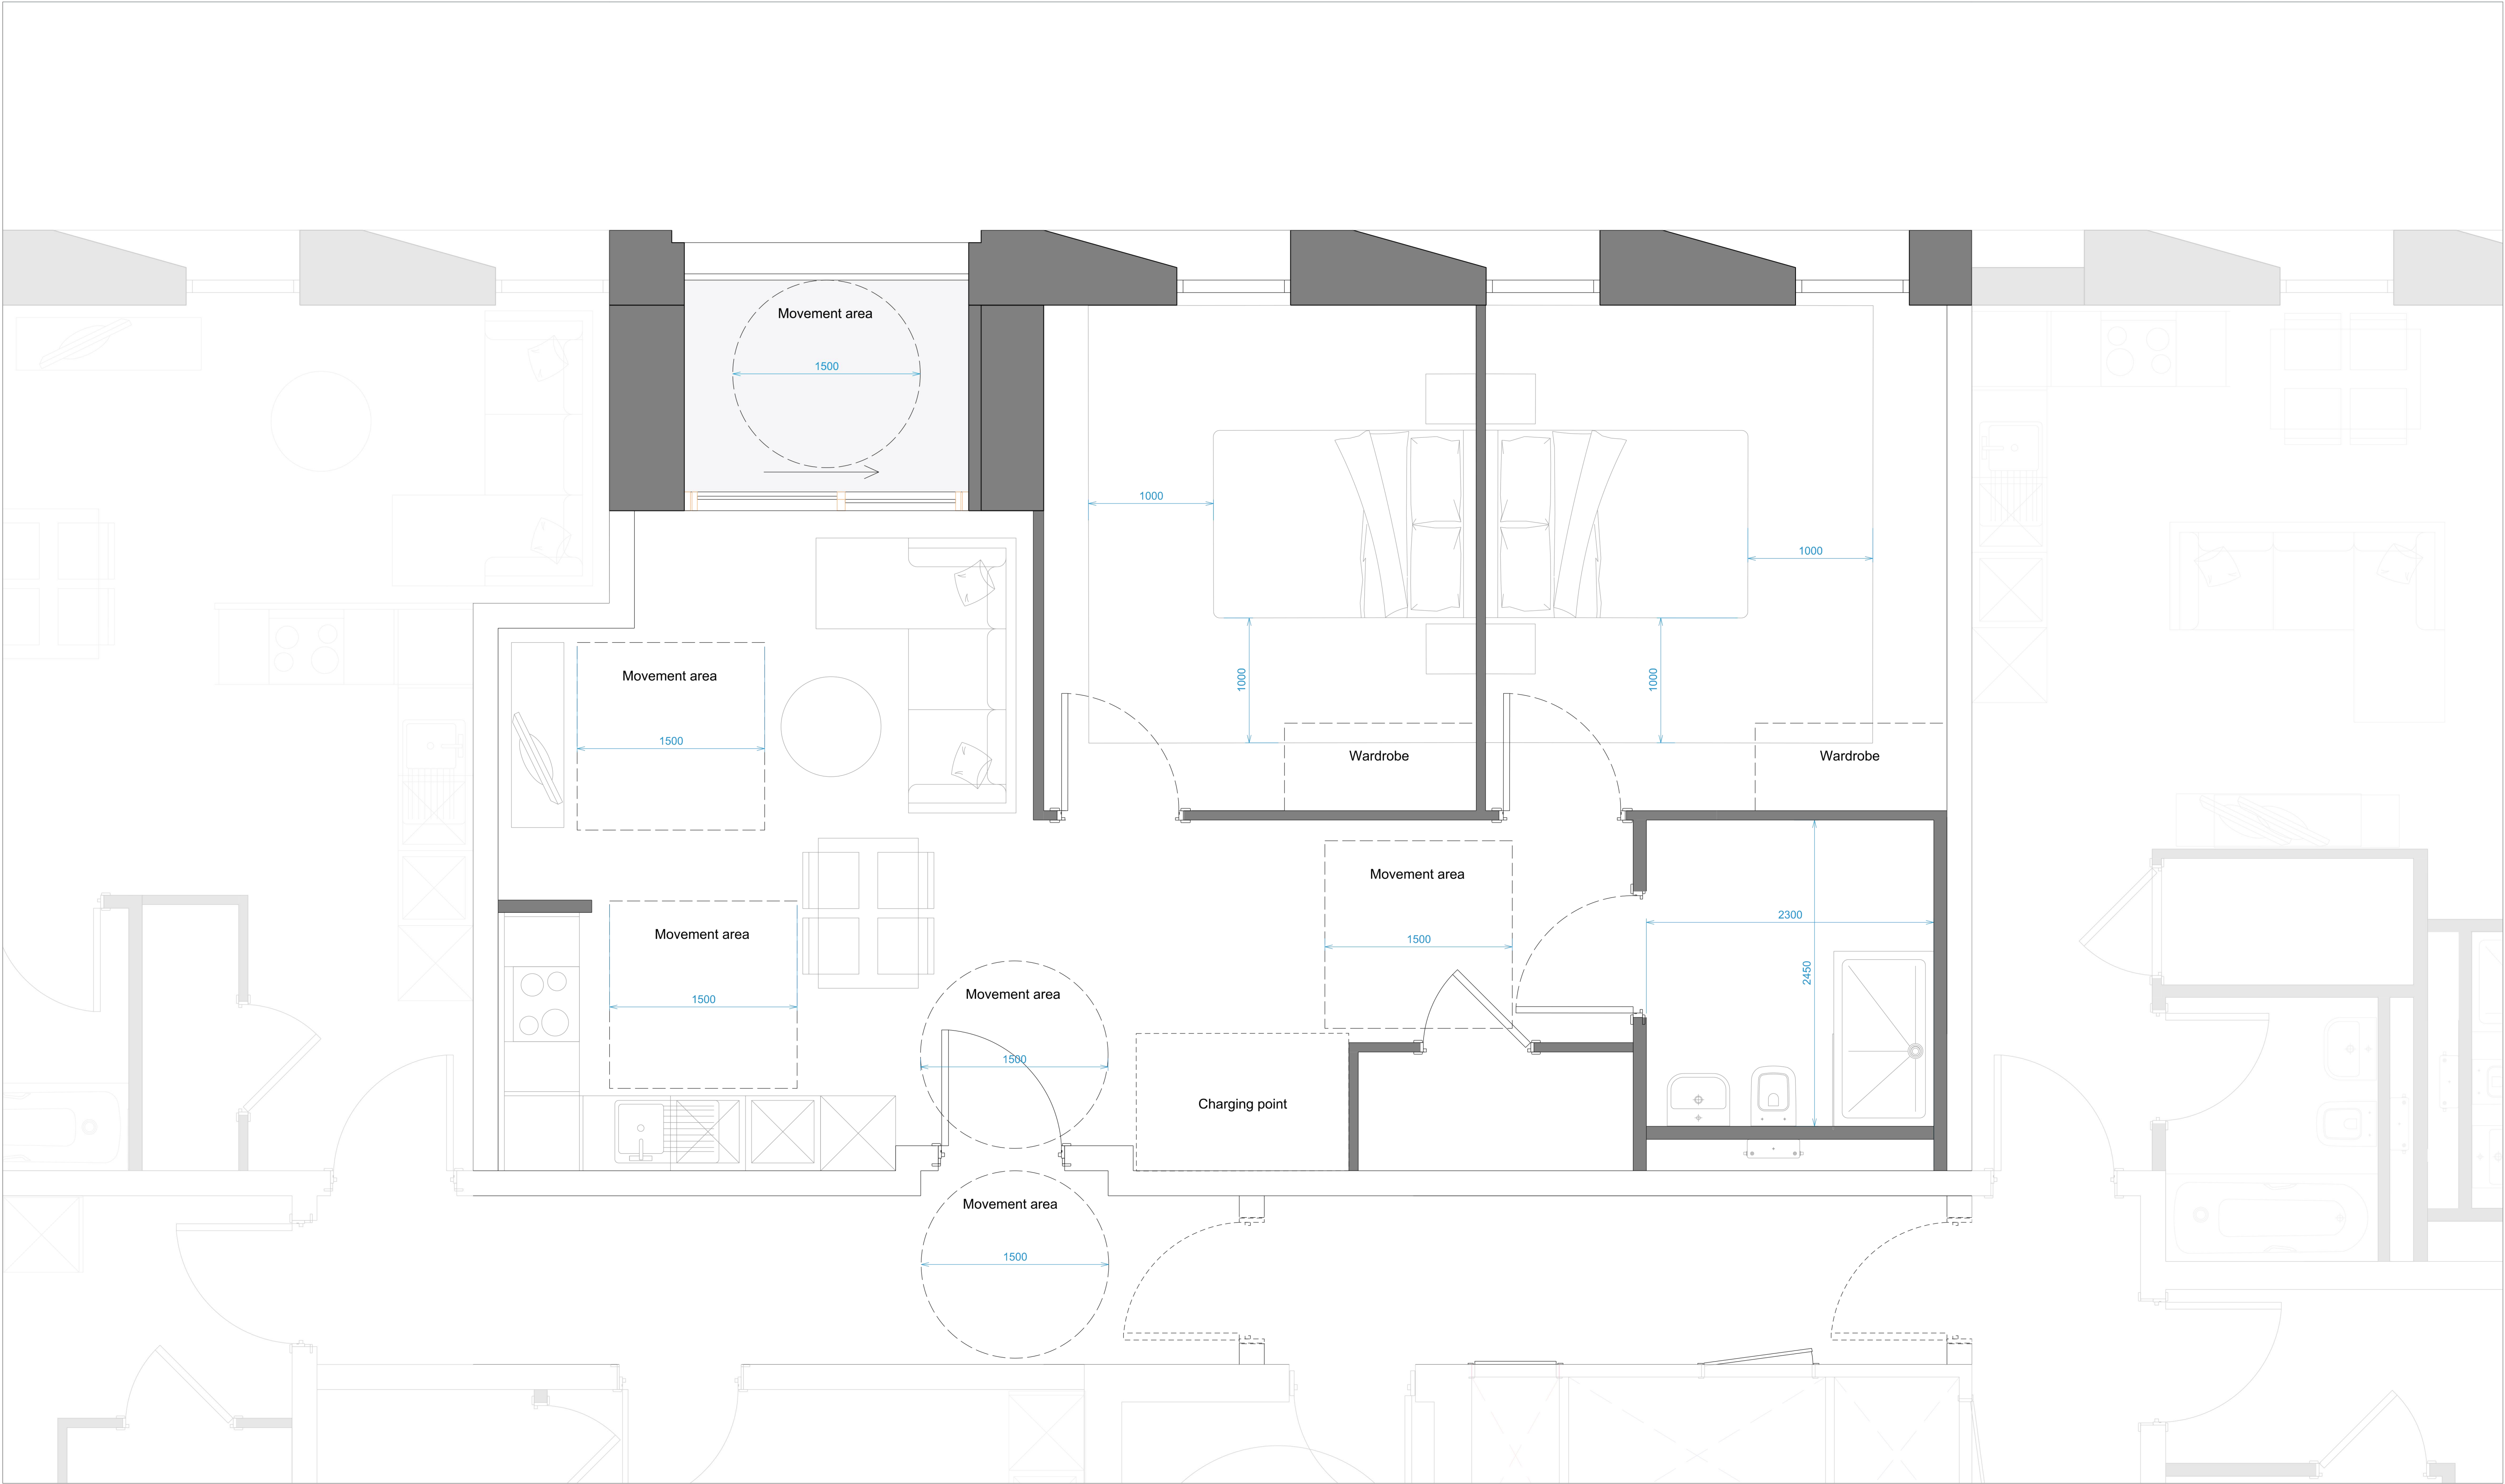


hodder+partners
SGI Studios
1 Kelso Place
Manchester M15 4LE

t: +44(0)161 832 9842
e: mail@hodderandpartners.com
w: www.hodderandpartners.com

revisions + notes:
0210/2023 Rev. P1 – Planning Issue.

DO NOT SCALE
Work to annotated dimensions only.
Read drawing in conjunction with relevant specification,
Structural Engineers' and Services Engineers' drawings.
Confirm all dimensions before commencement of any
work on site or fabrication.

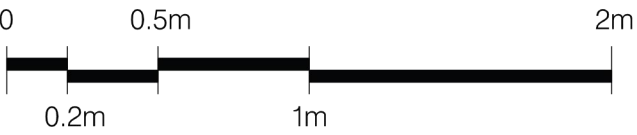

client: Benjamin Property Ltd.	date: October 2023	
project: Park Place, Manchester	scale: 1:50@A3	drawn by: RC + ET
title: 2Bed 3Person Apartment Plan Alternate layout (M3 Accessible)	drawing number: L(—)250	
status: Planning	job number: 0654	revision: P1

hodder+partners