




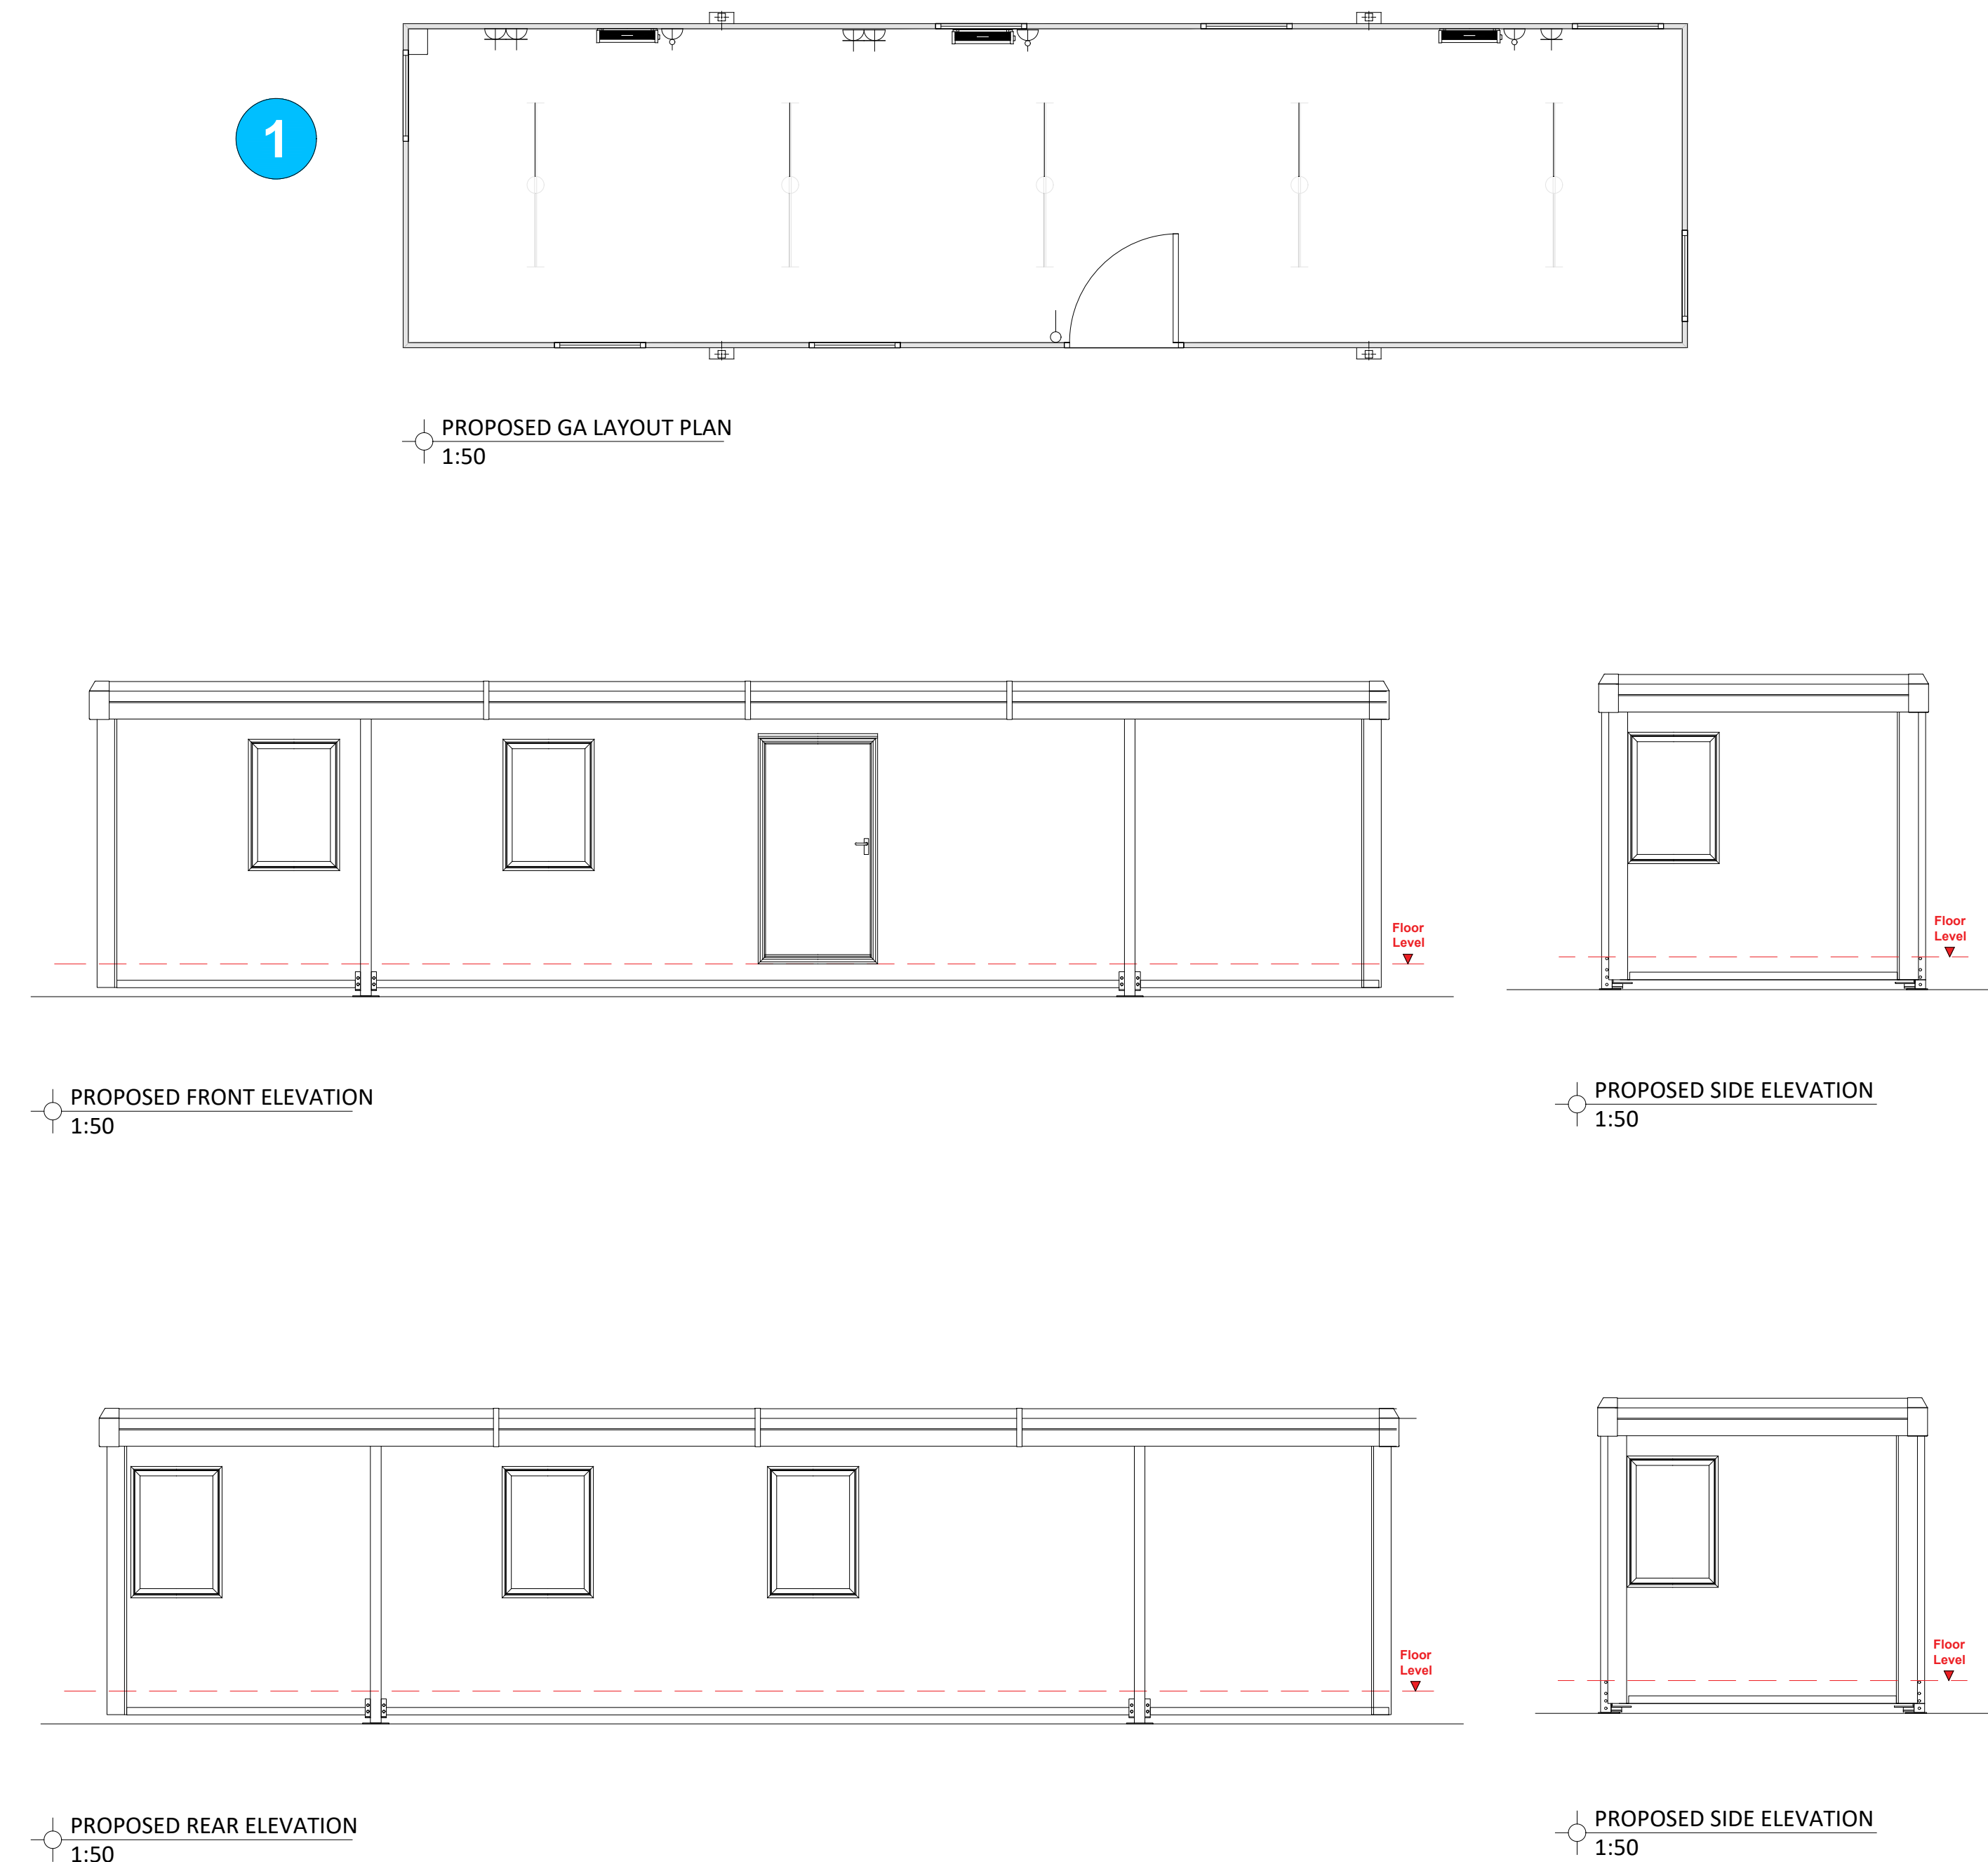



EXISTING HUB UNITS
NTS

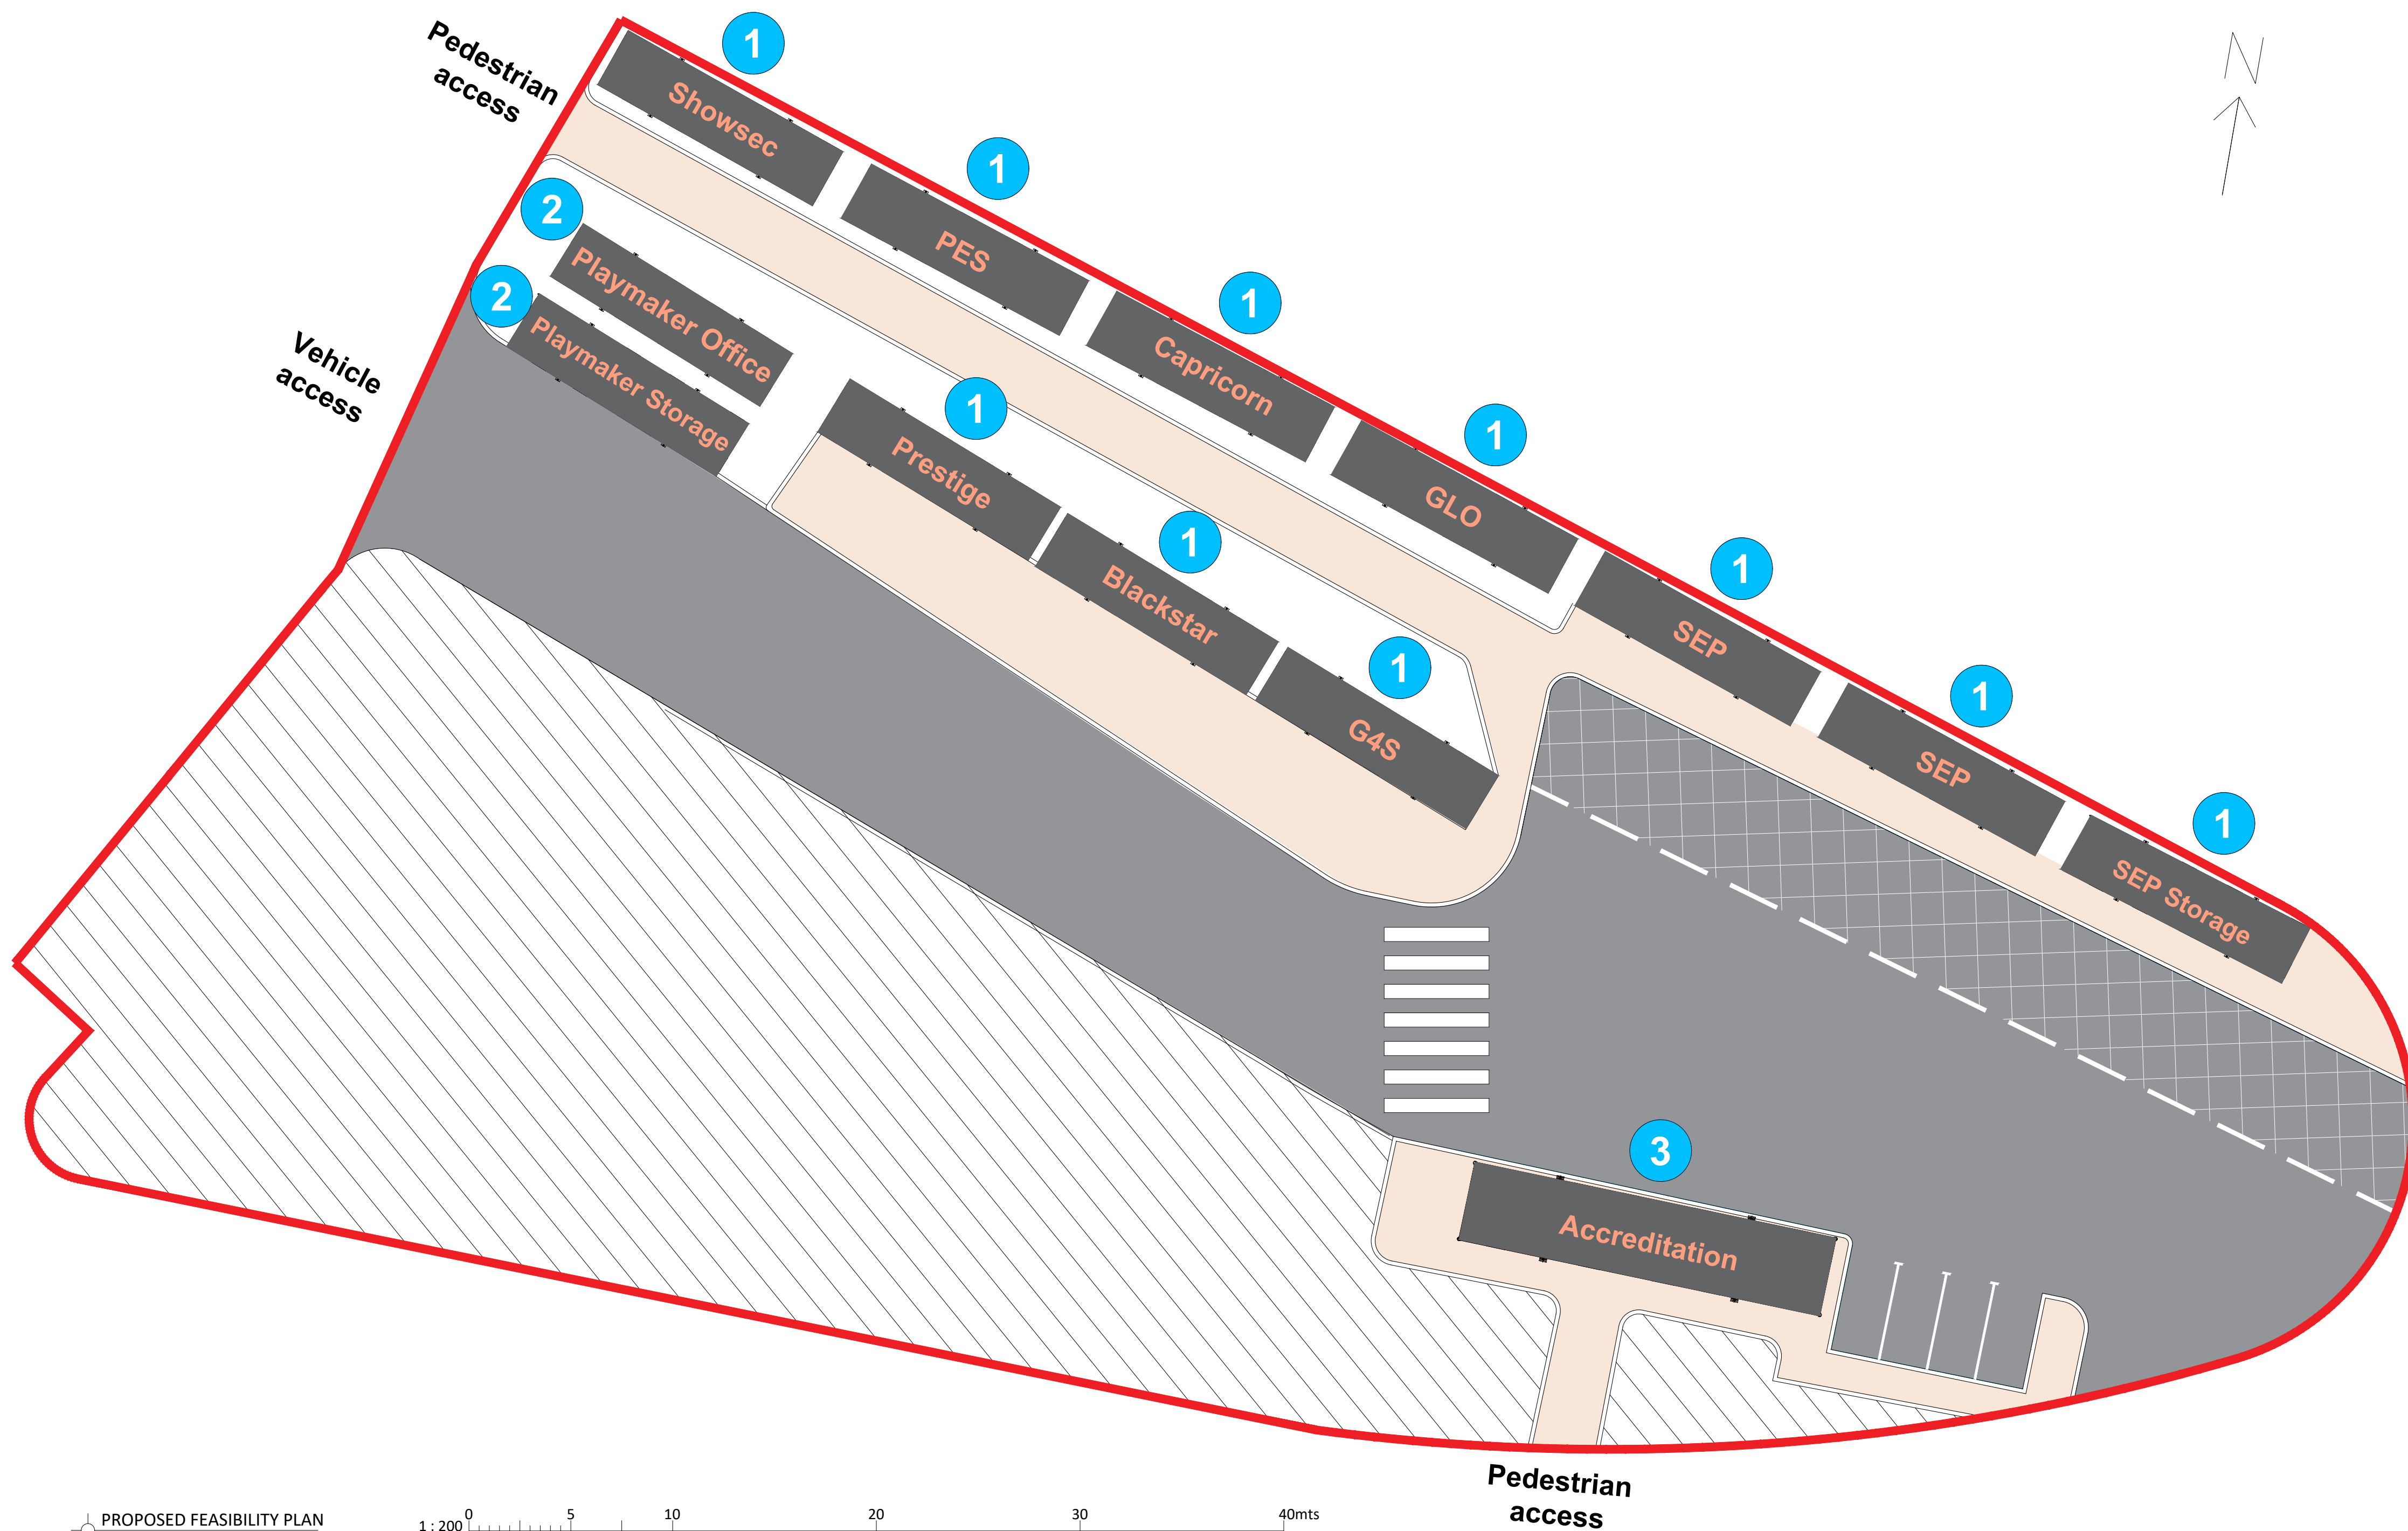

EXISTING HUB UNITS
NTS

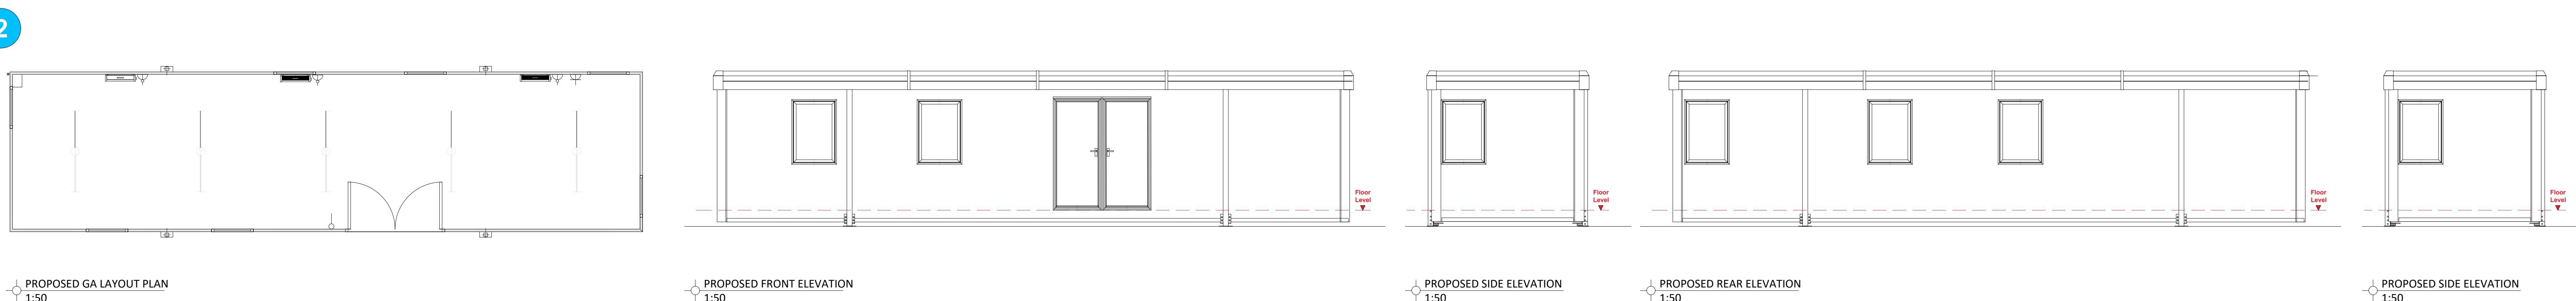

EXISTING ACCREDITATION UNIT	
NTS	

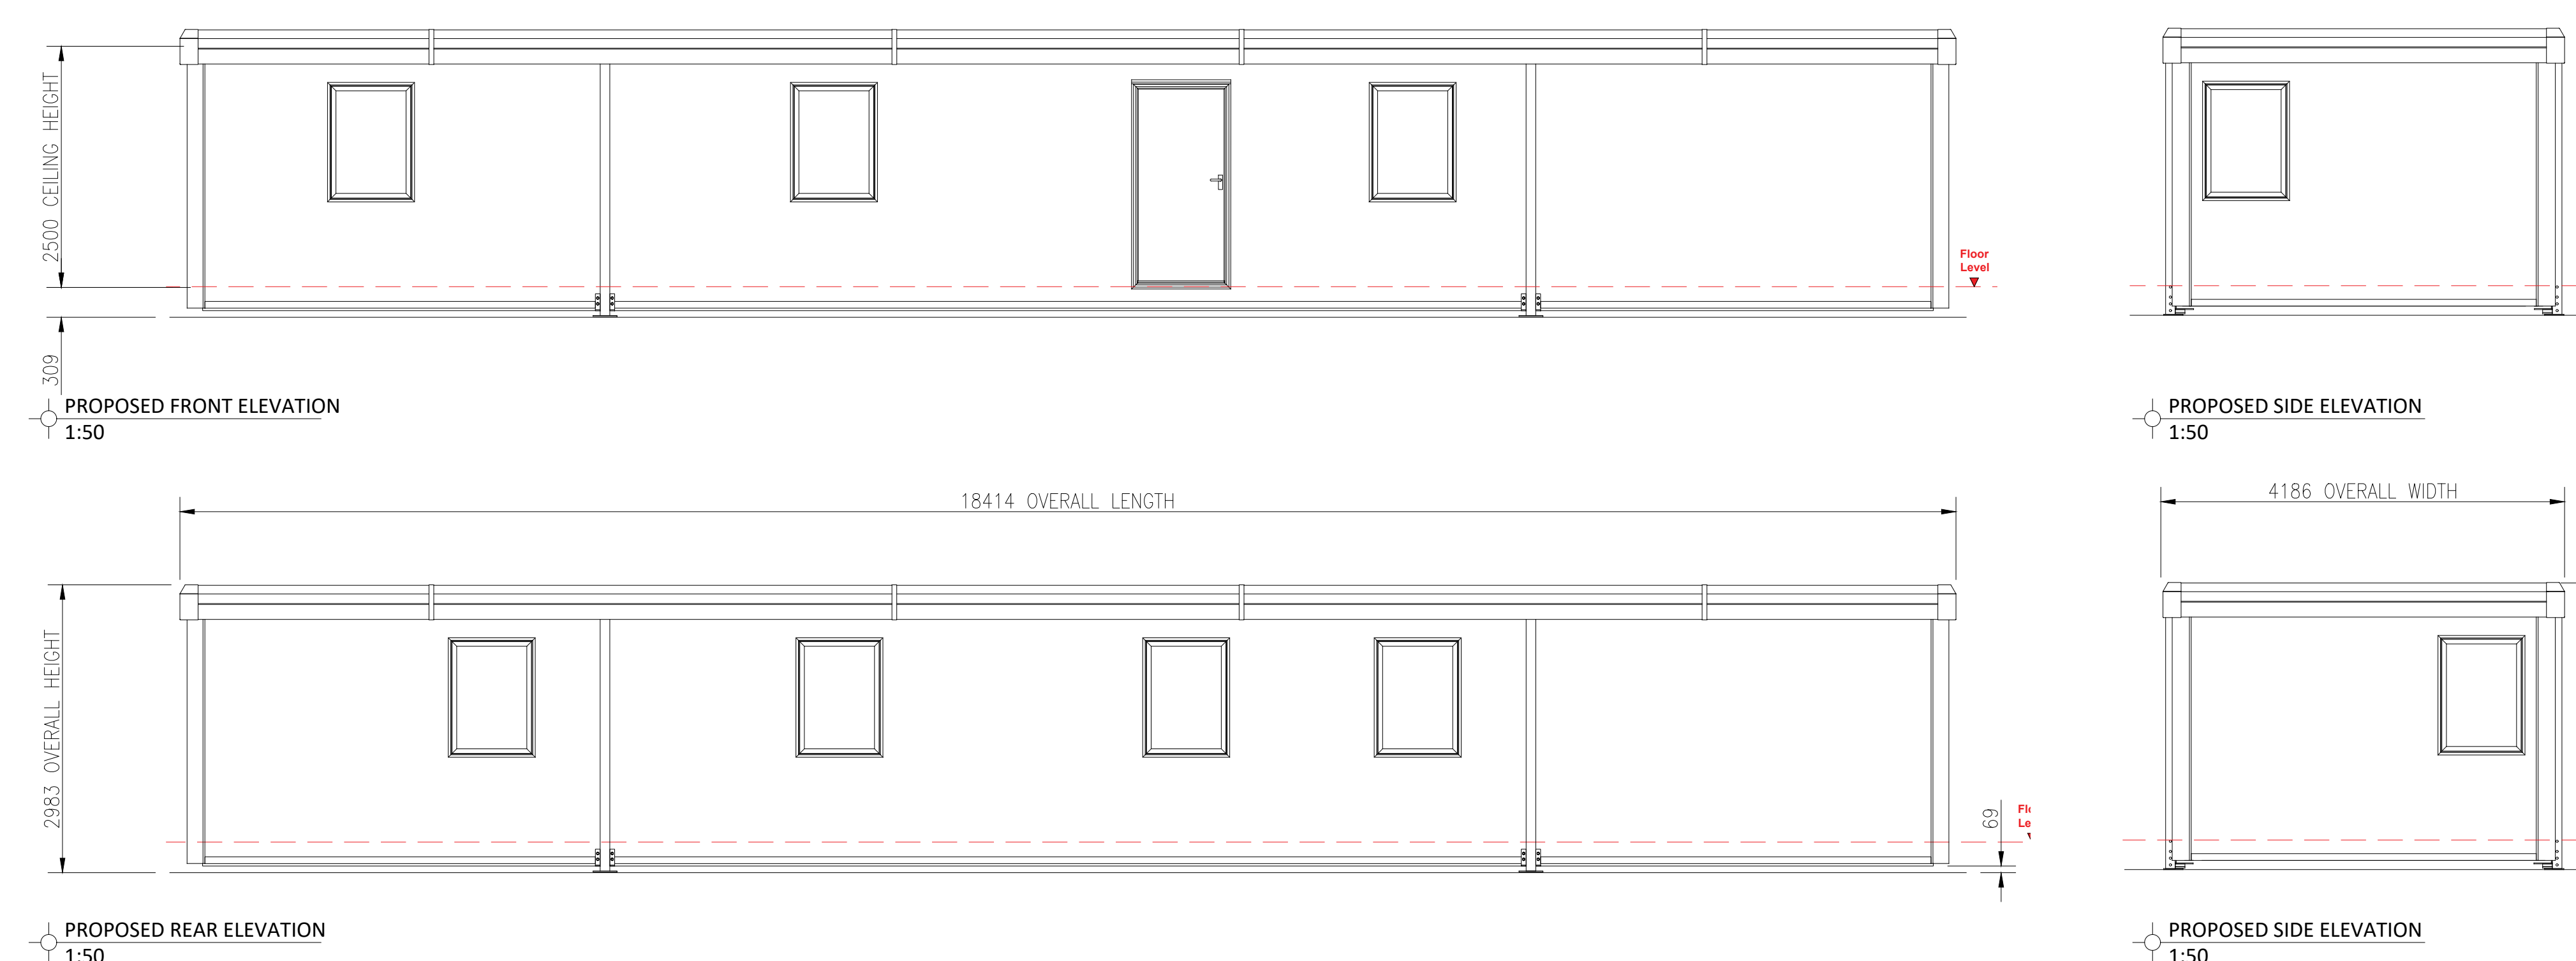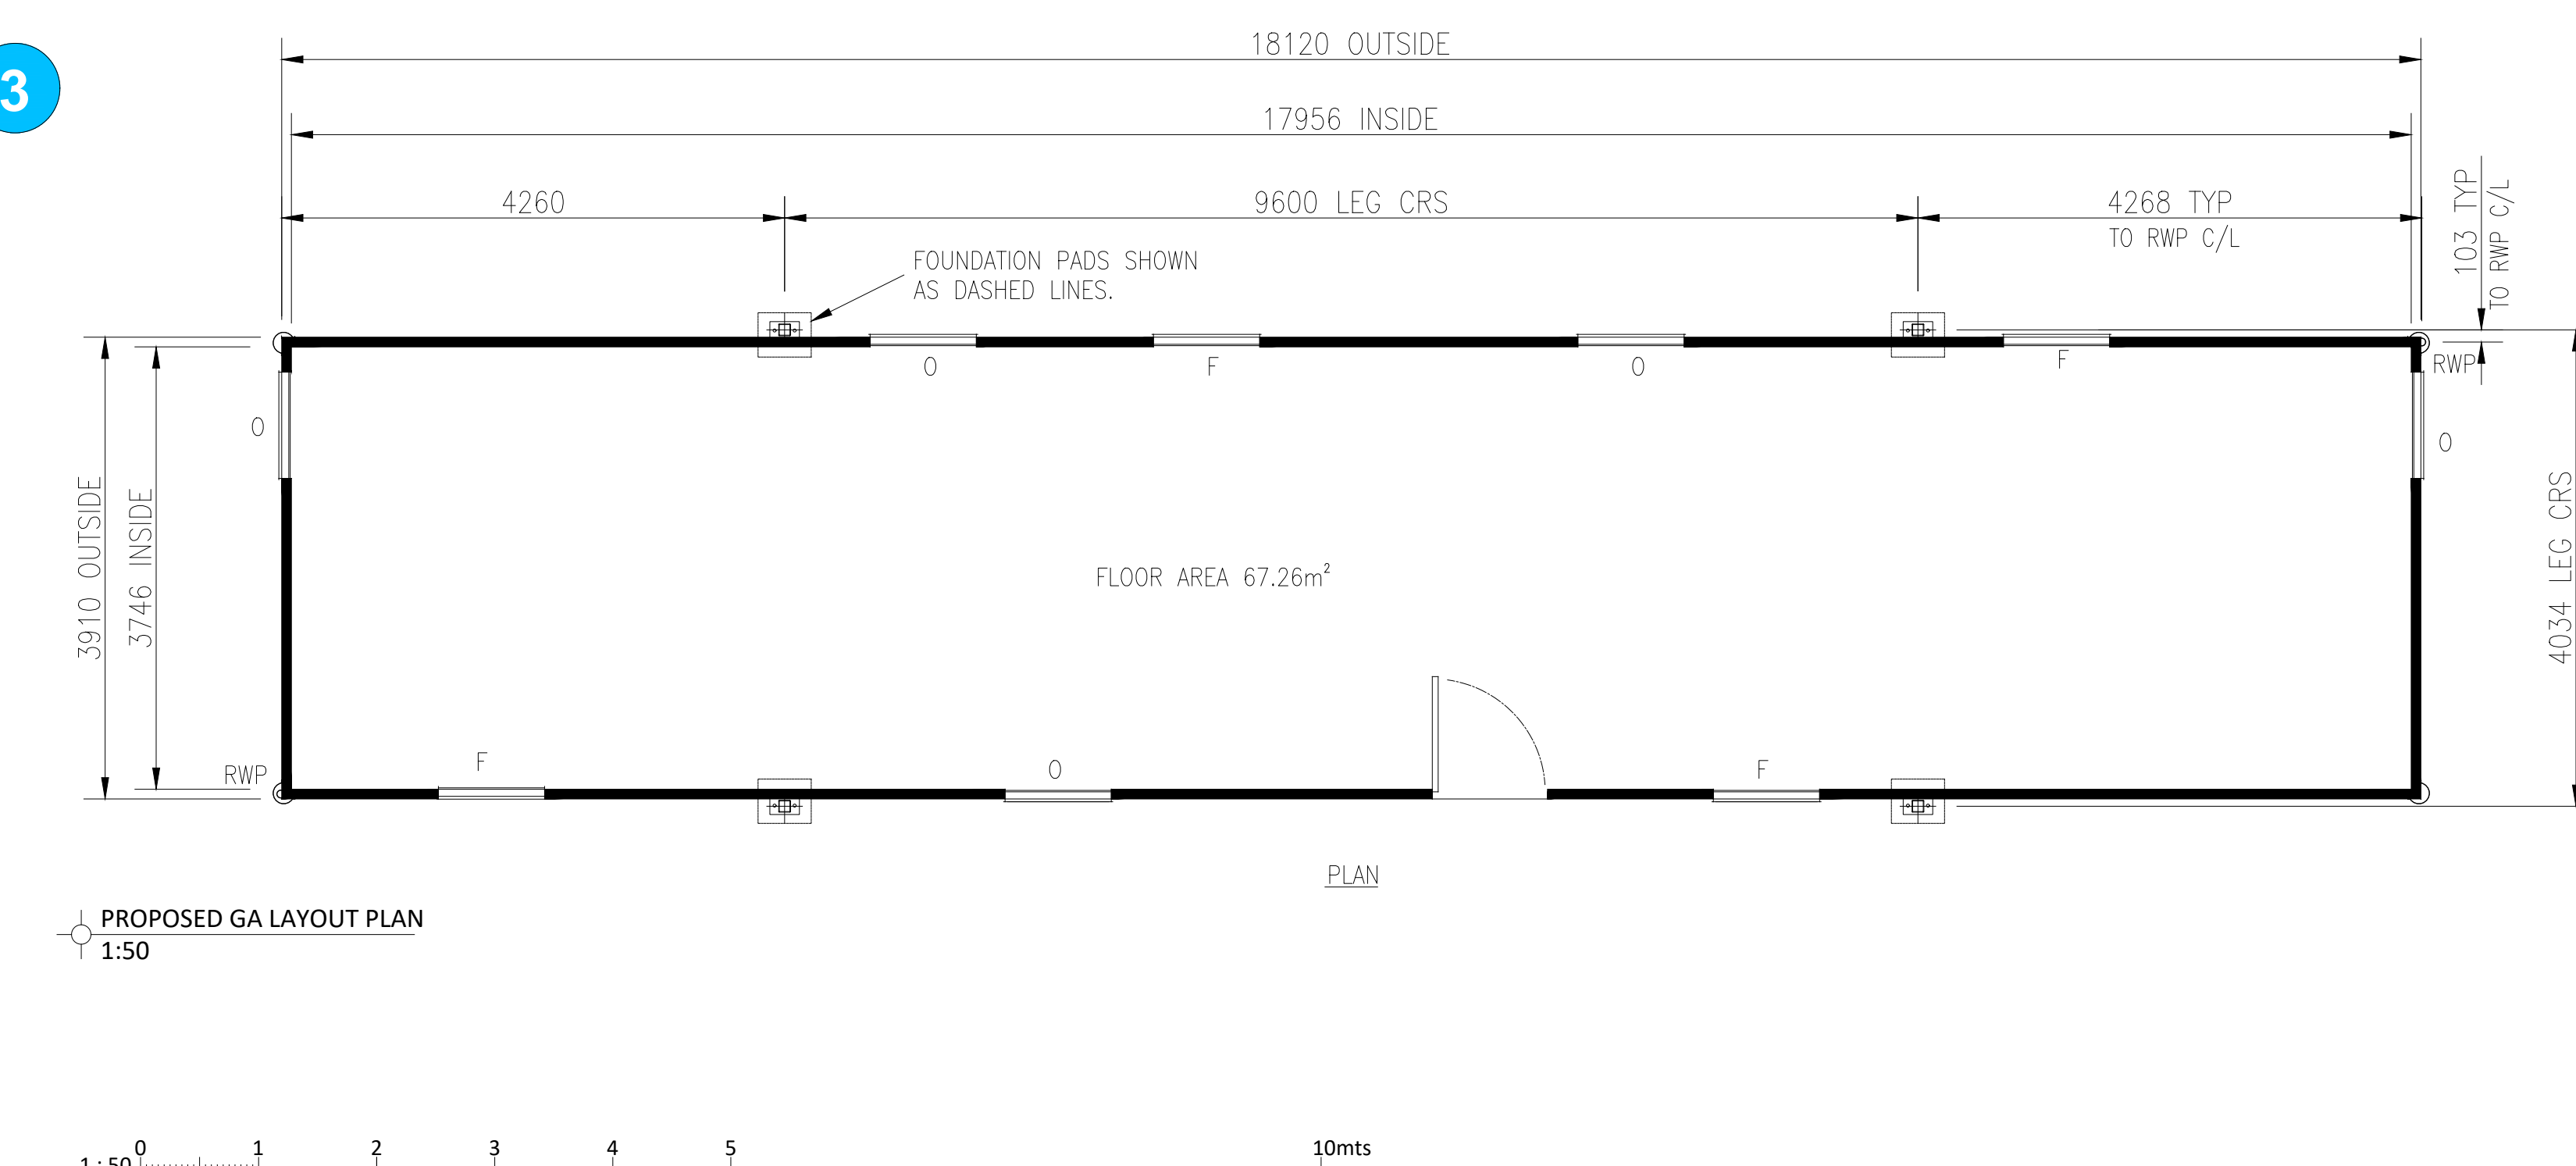

FOR PLANNING

Client Logo:

[illegible]

SPACE-INVADER

Email: info@spaceinvaderdesign.co.uk
Web: www.spaceinvaderdesign.co.uk