
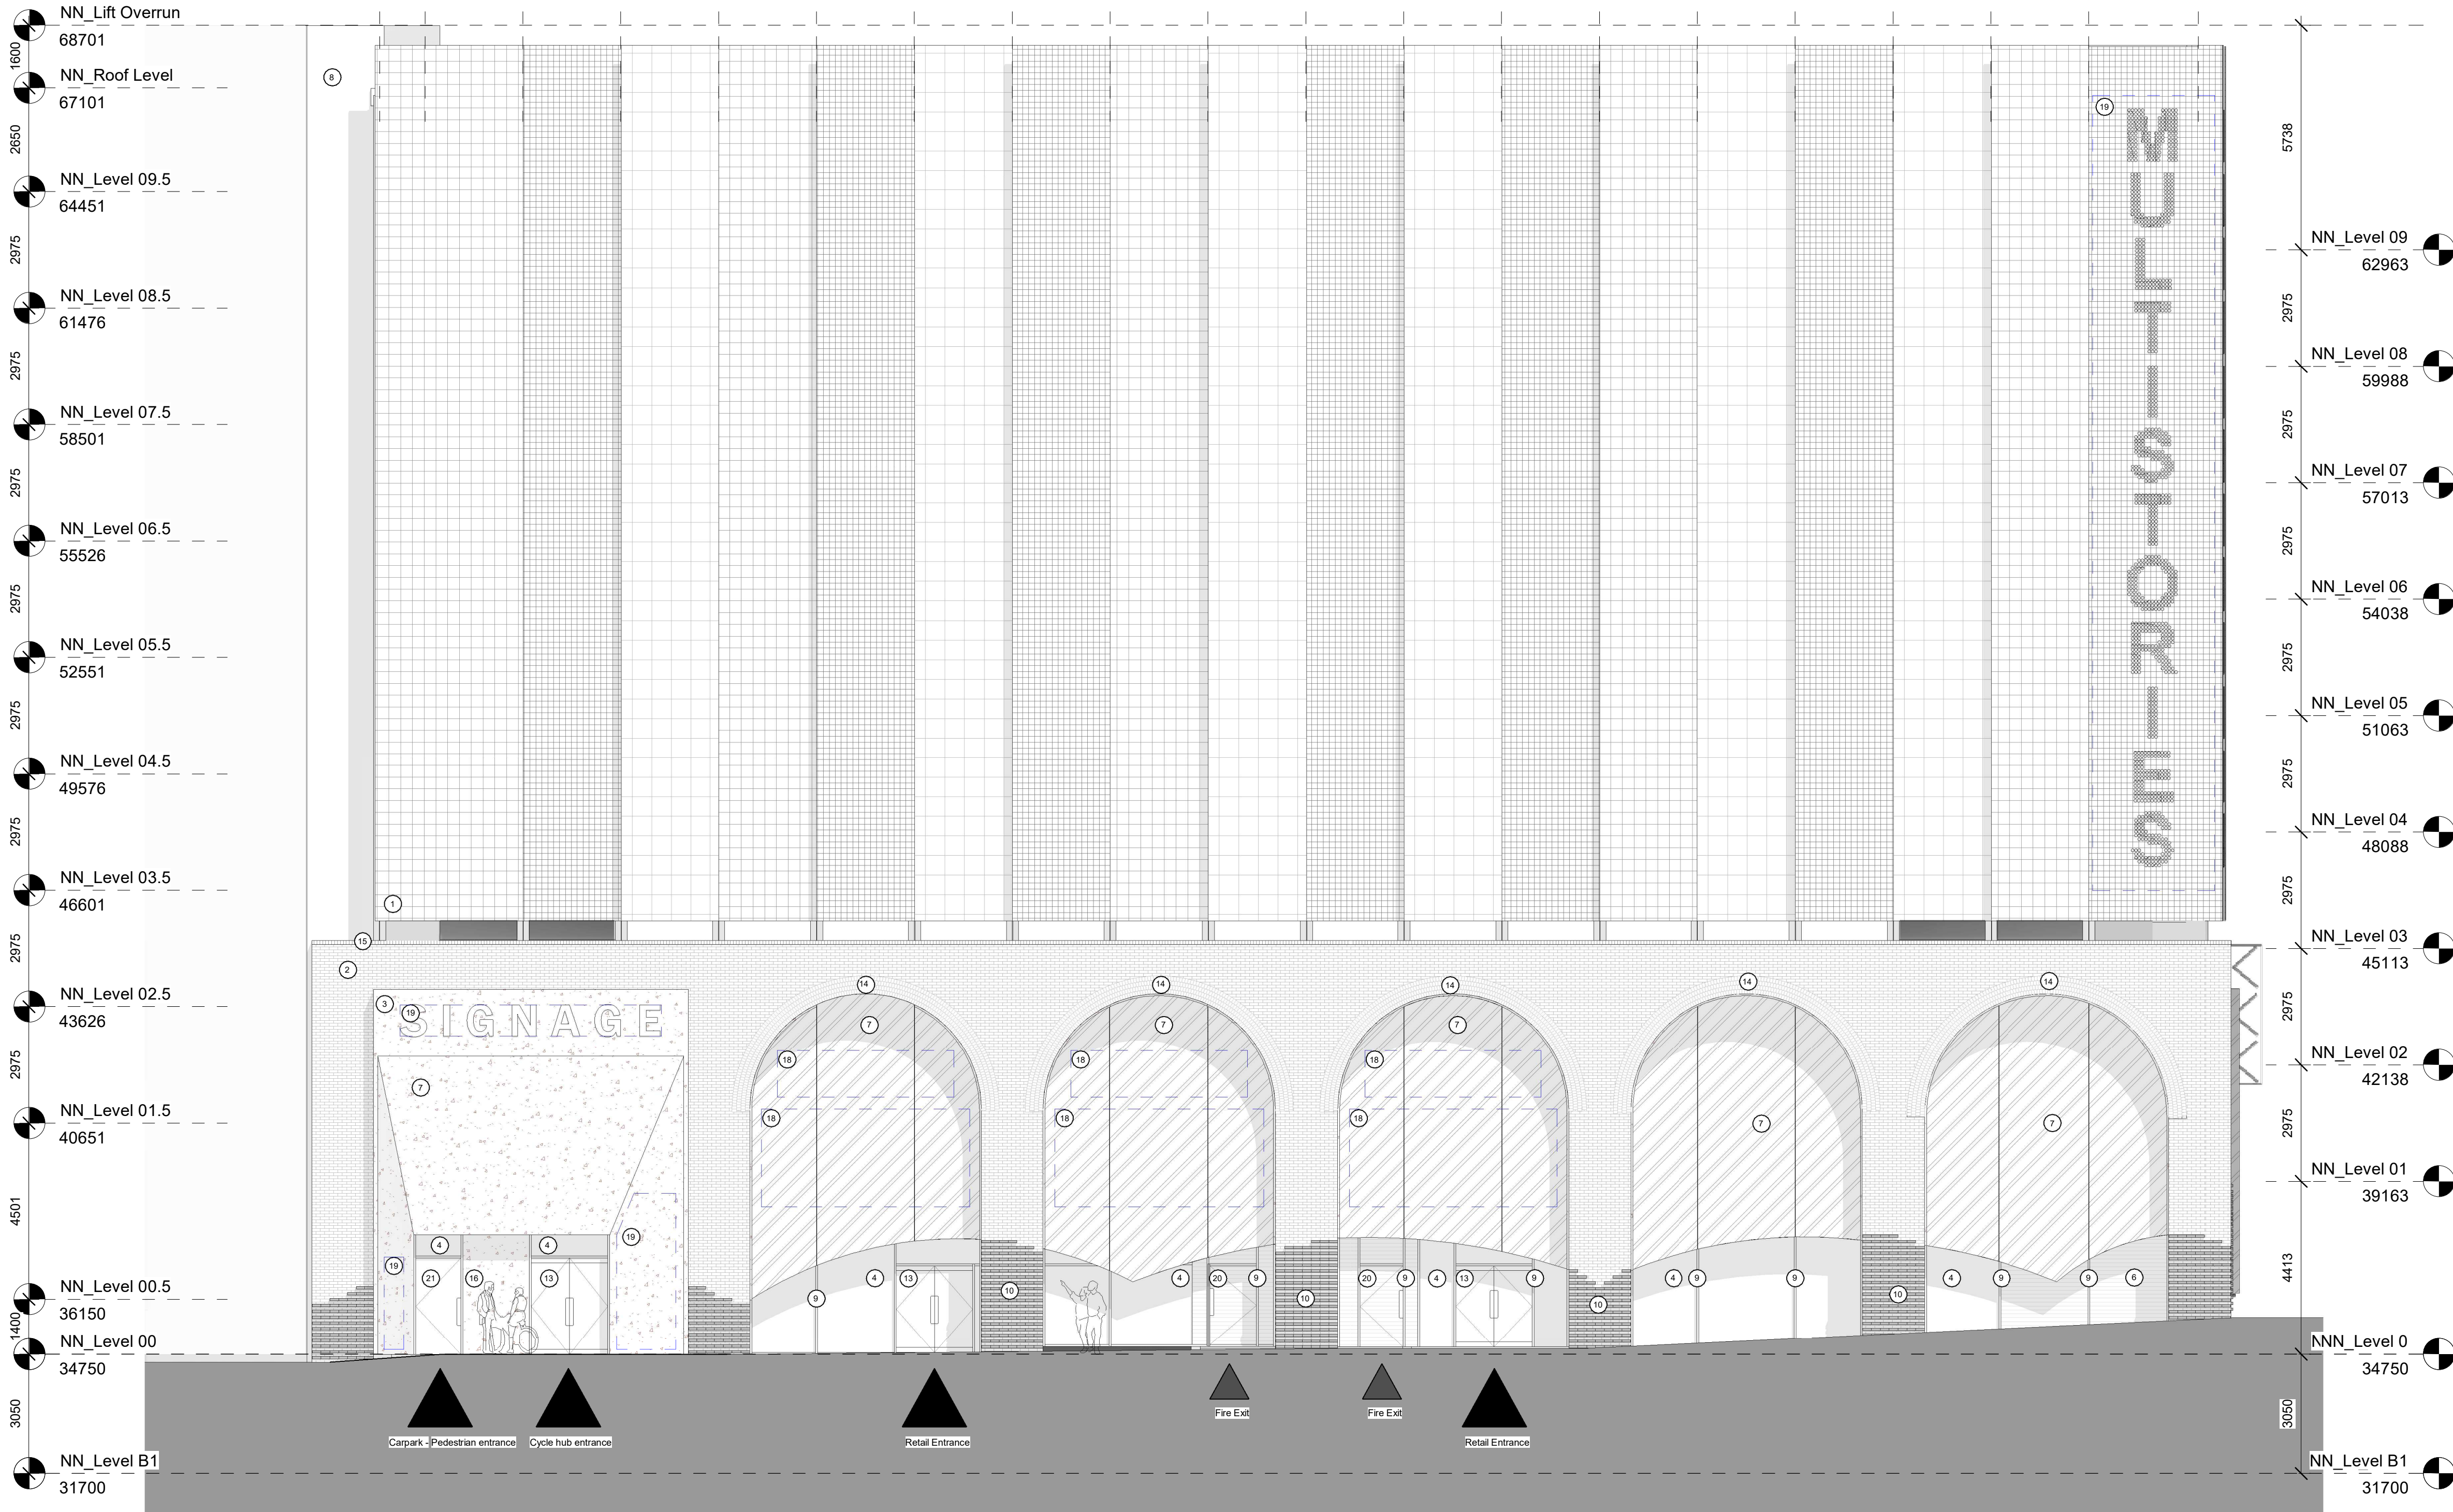


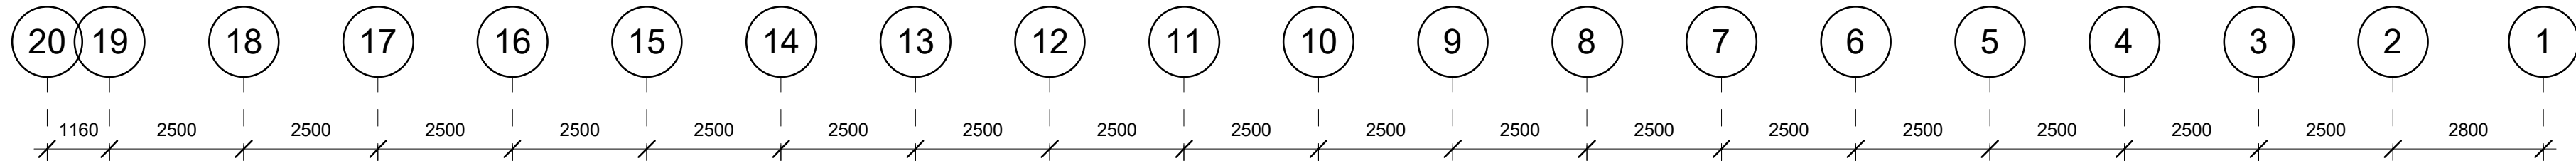

General Notes

For information only. This drawing should not be used to construct or build without the approval of the architect.

1 - PPC aluminium panels with perforations - Calico print patterns TBC

2 - Brick - english bond - colour to match exterior of Mayfield Depot

3 - Metal surround to opening - weathering steel

4 - Glazing

5 - Plain finish concrete lift core

6 - PPC aluminium louvres - dark green

7 - Perforated weathering steel

8 - Stair tower - weathering steel cladding with perforations at balustrades

9 - PPC aluminium curtain wall mullions

10 - Rusticated brick detail at base

11 - PPC aluminium panels with perforations - Calico print patterns TBC - min. 30 minute fire lining

12 - PPC aluminium louvred access doors - dark green

13 - Glazed door

14 - Header brick

15 - Projected brick header course

16 - Weathering steel panel

17 - PPC aluminium panel - dark green - detail TBC

18 - Illuminated signage*

19 - Zone for signage perforation

20 - PPC aluminium fire rated louvred door - dark green

21 - Glazed fire rated door

Signage zone**

Primary access

Secondary access

*Refer to Design and Access Statement Addendum for guidance on graphic style and fixing types

**Maximum extent

Keyplan

Scale Bar

0 5m

Studio Egret West

3 Brewhouse Yard London, EC1V 4JQ

hello@egretwest.com +44 (0) 20 7549 1730

Client

Mayfield Medlock Ltd

Project

0439 Mayfield Car Park

Drawing Title

Proposed Elevation

Proposed - GA Elevation - West

Project Number	Status
0439	Planning
Scale at A1	Date
As indicated	18/12/19
Drawn by	Checked by
TM	SEW
Drawing Number	Revision
0439-SEW-ZZ-ZZ-DR-A-001310	P3

Proposed - Elevation - West

1 : 100