

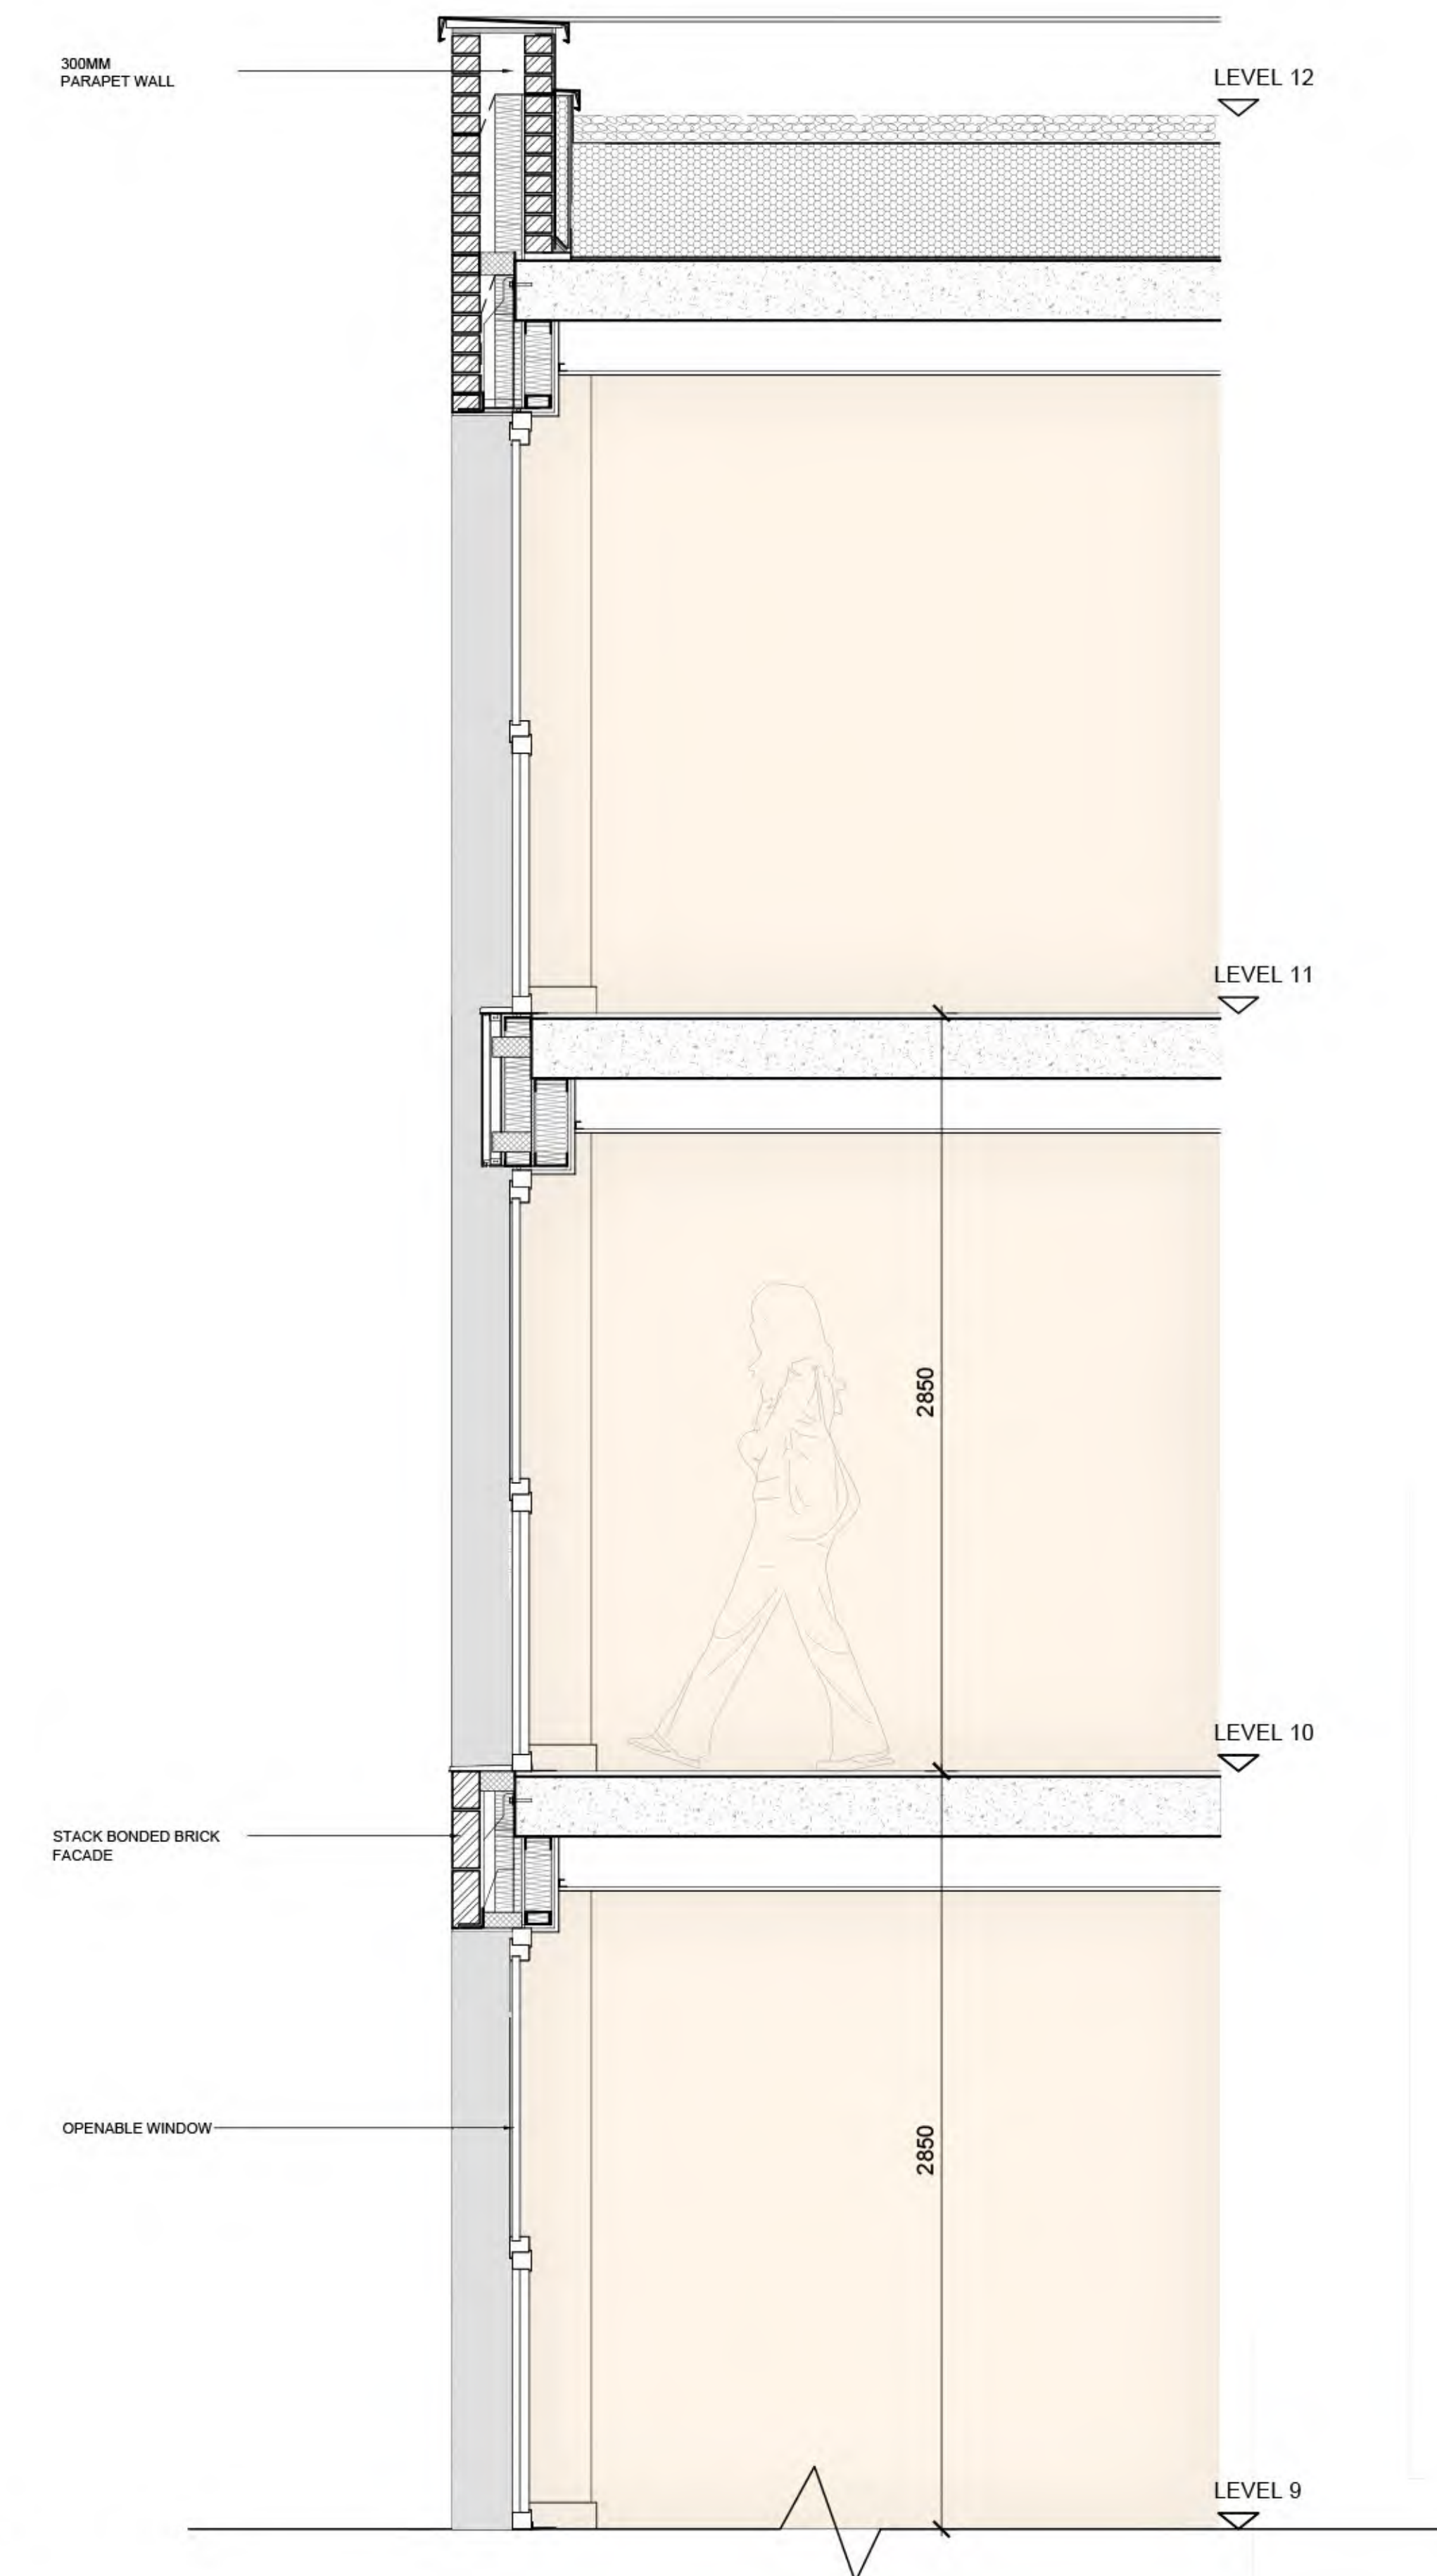


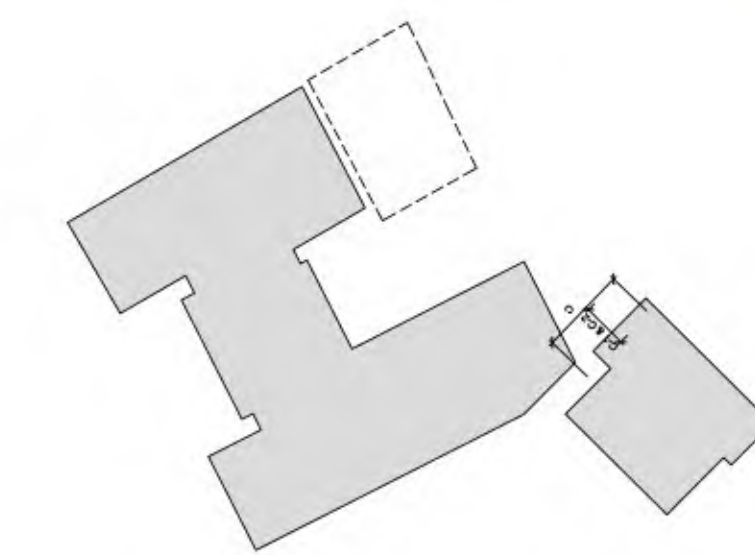

EXTERNAL WALL DETAIL
SECTION C-1

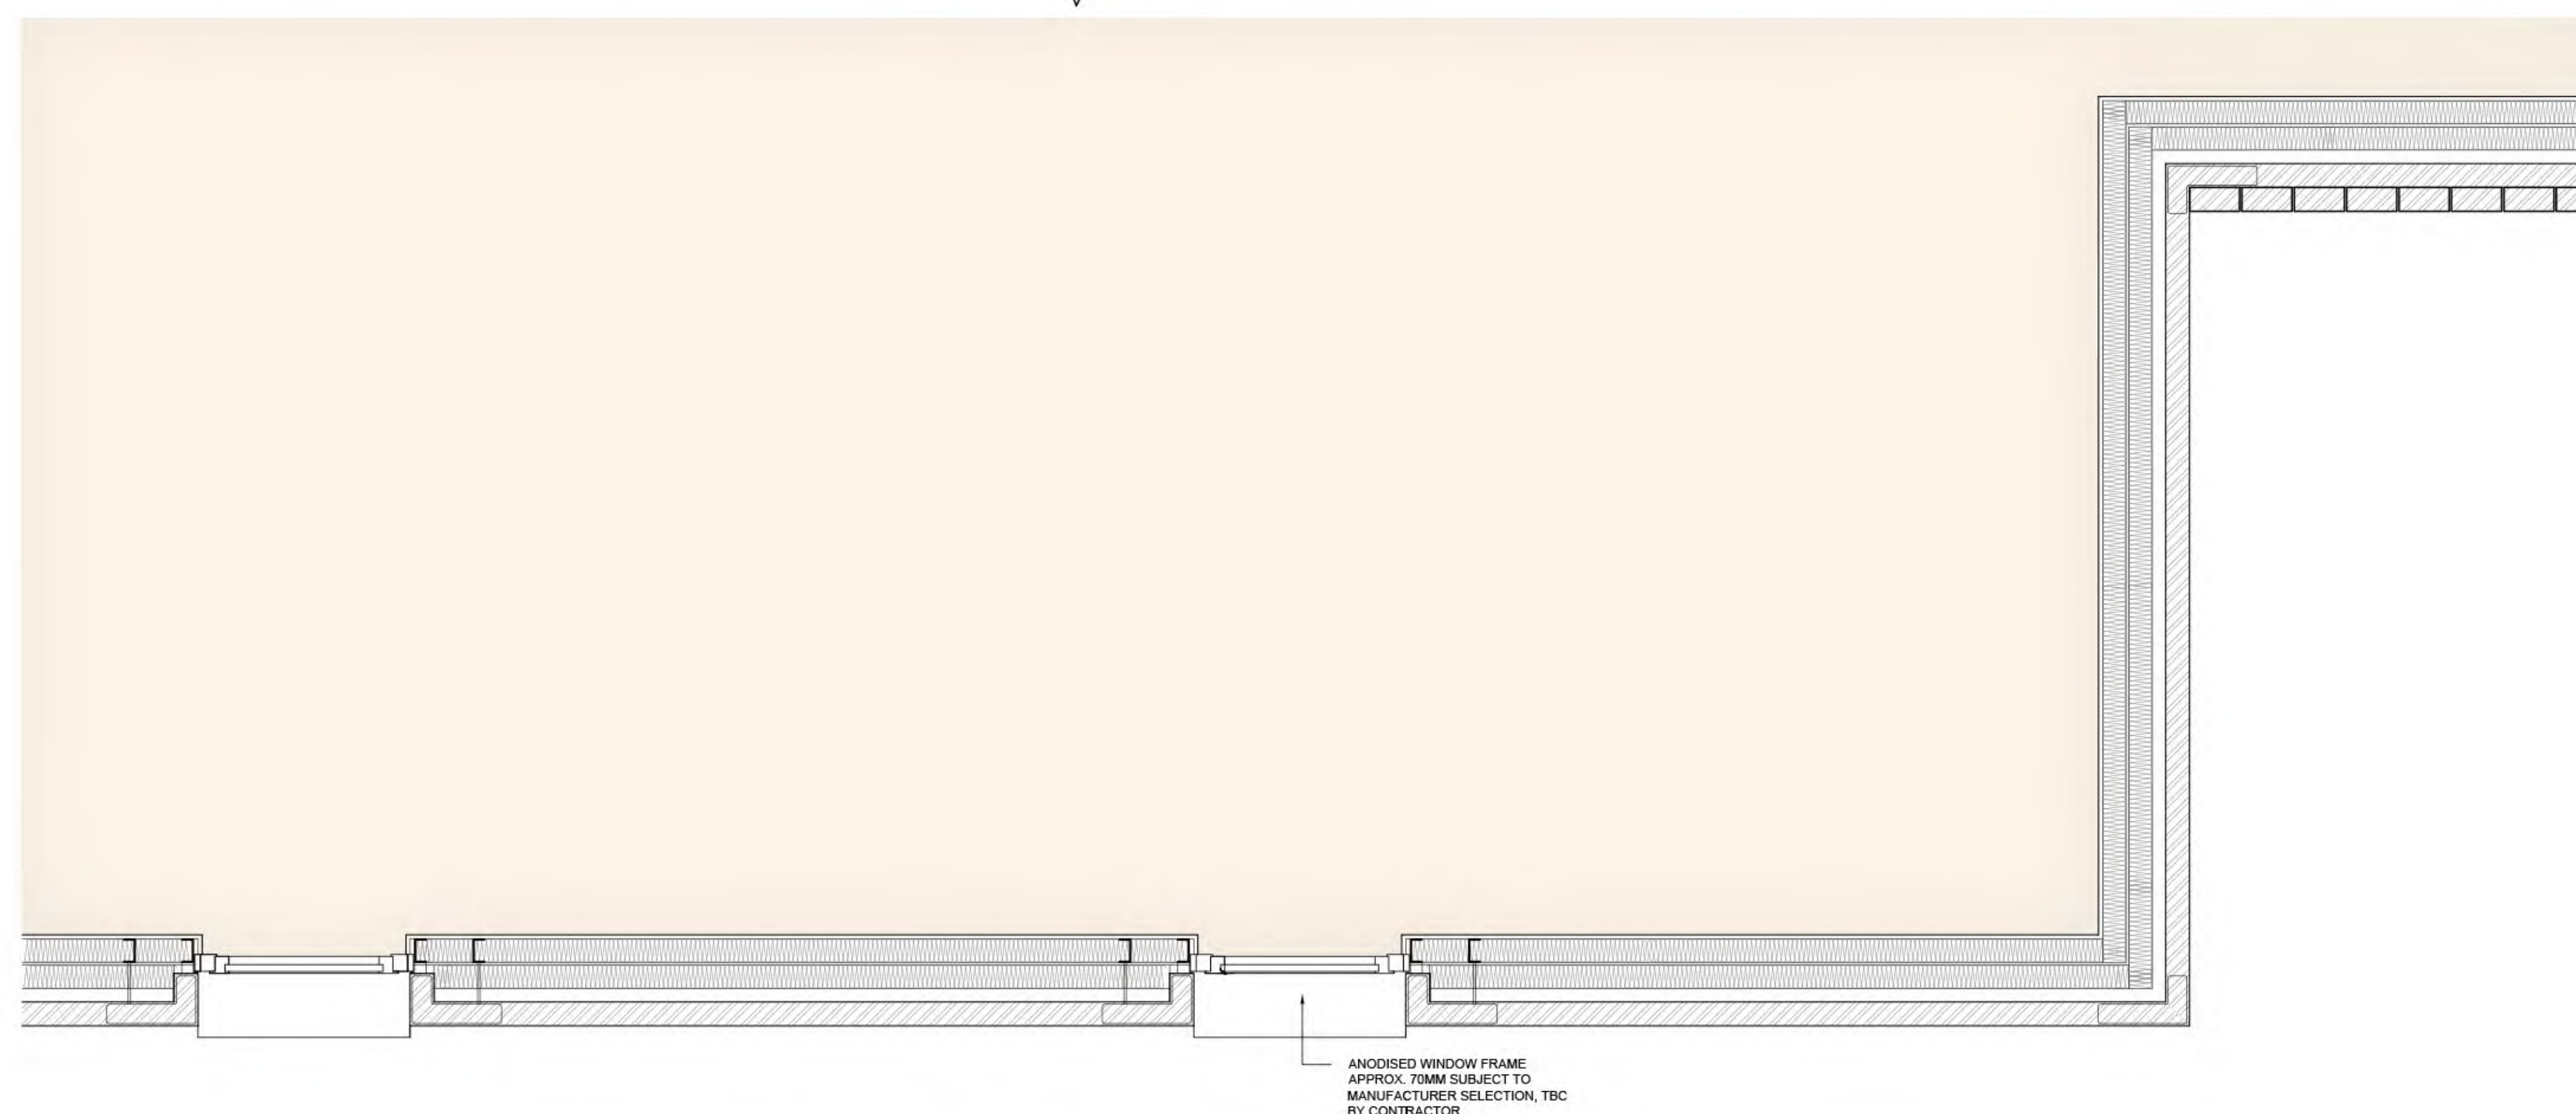

EXTERNAL WALL DETAIL
PLAN C

Key

- BRICK BLEND
- STACK BONDED
- ANODISED METAL PANEL/
WINDOW FRAME
- BRICK DETAIL