



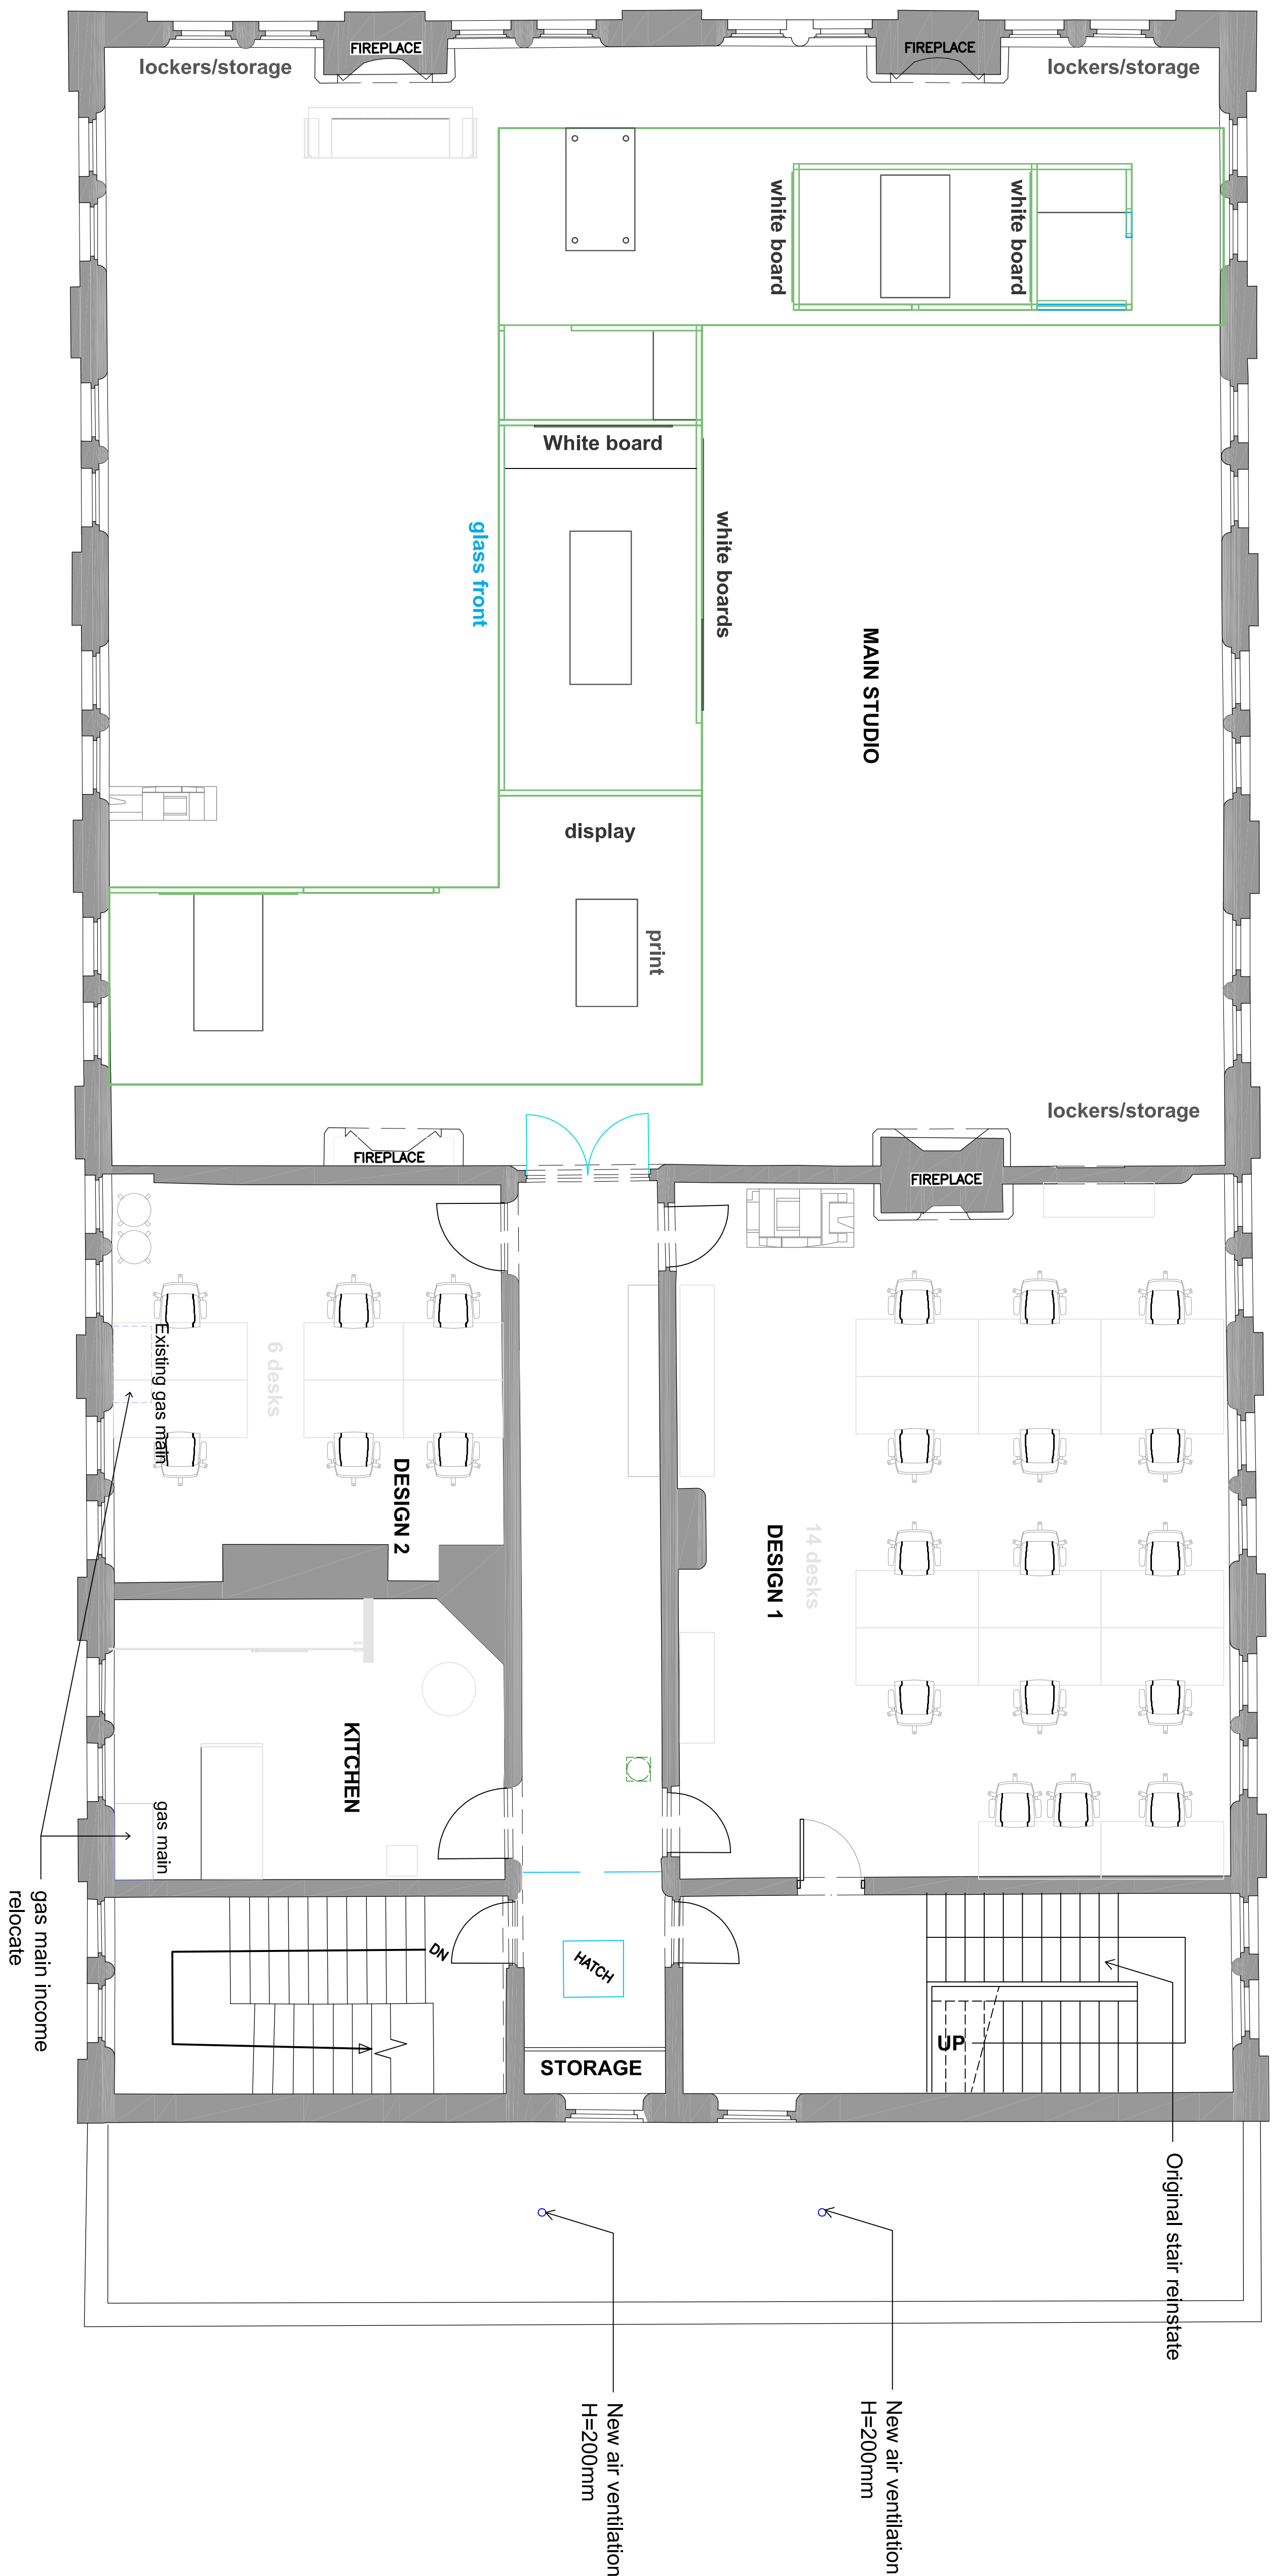

First Floor

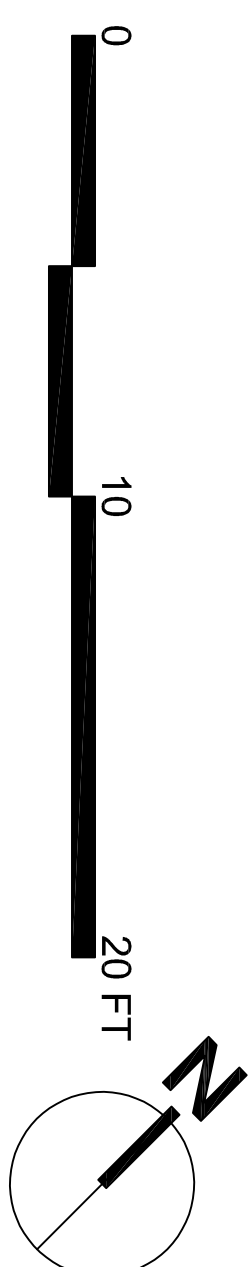

Drawn	Date	Checked	Scale
MT	10/05/23	LS	1:50 @ A1