

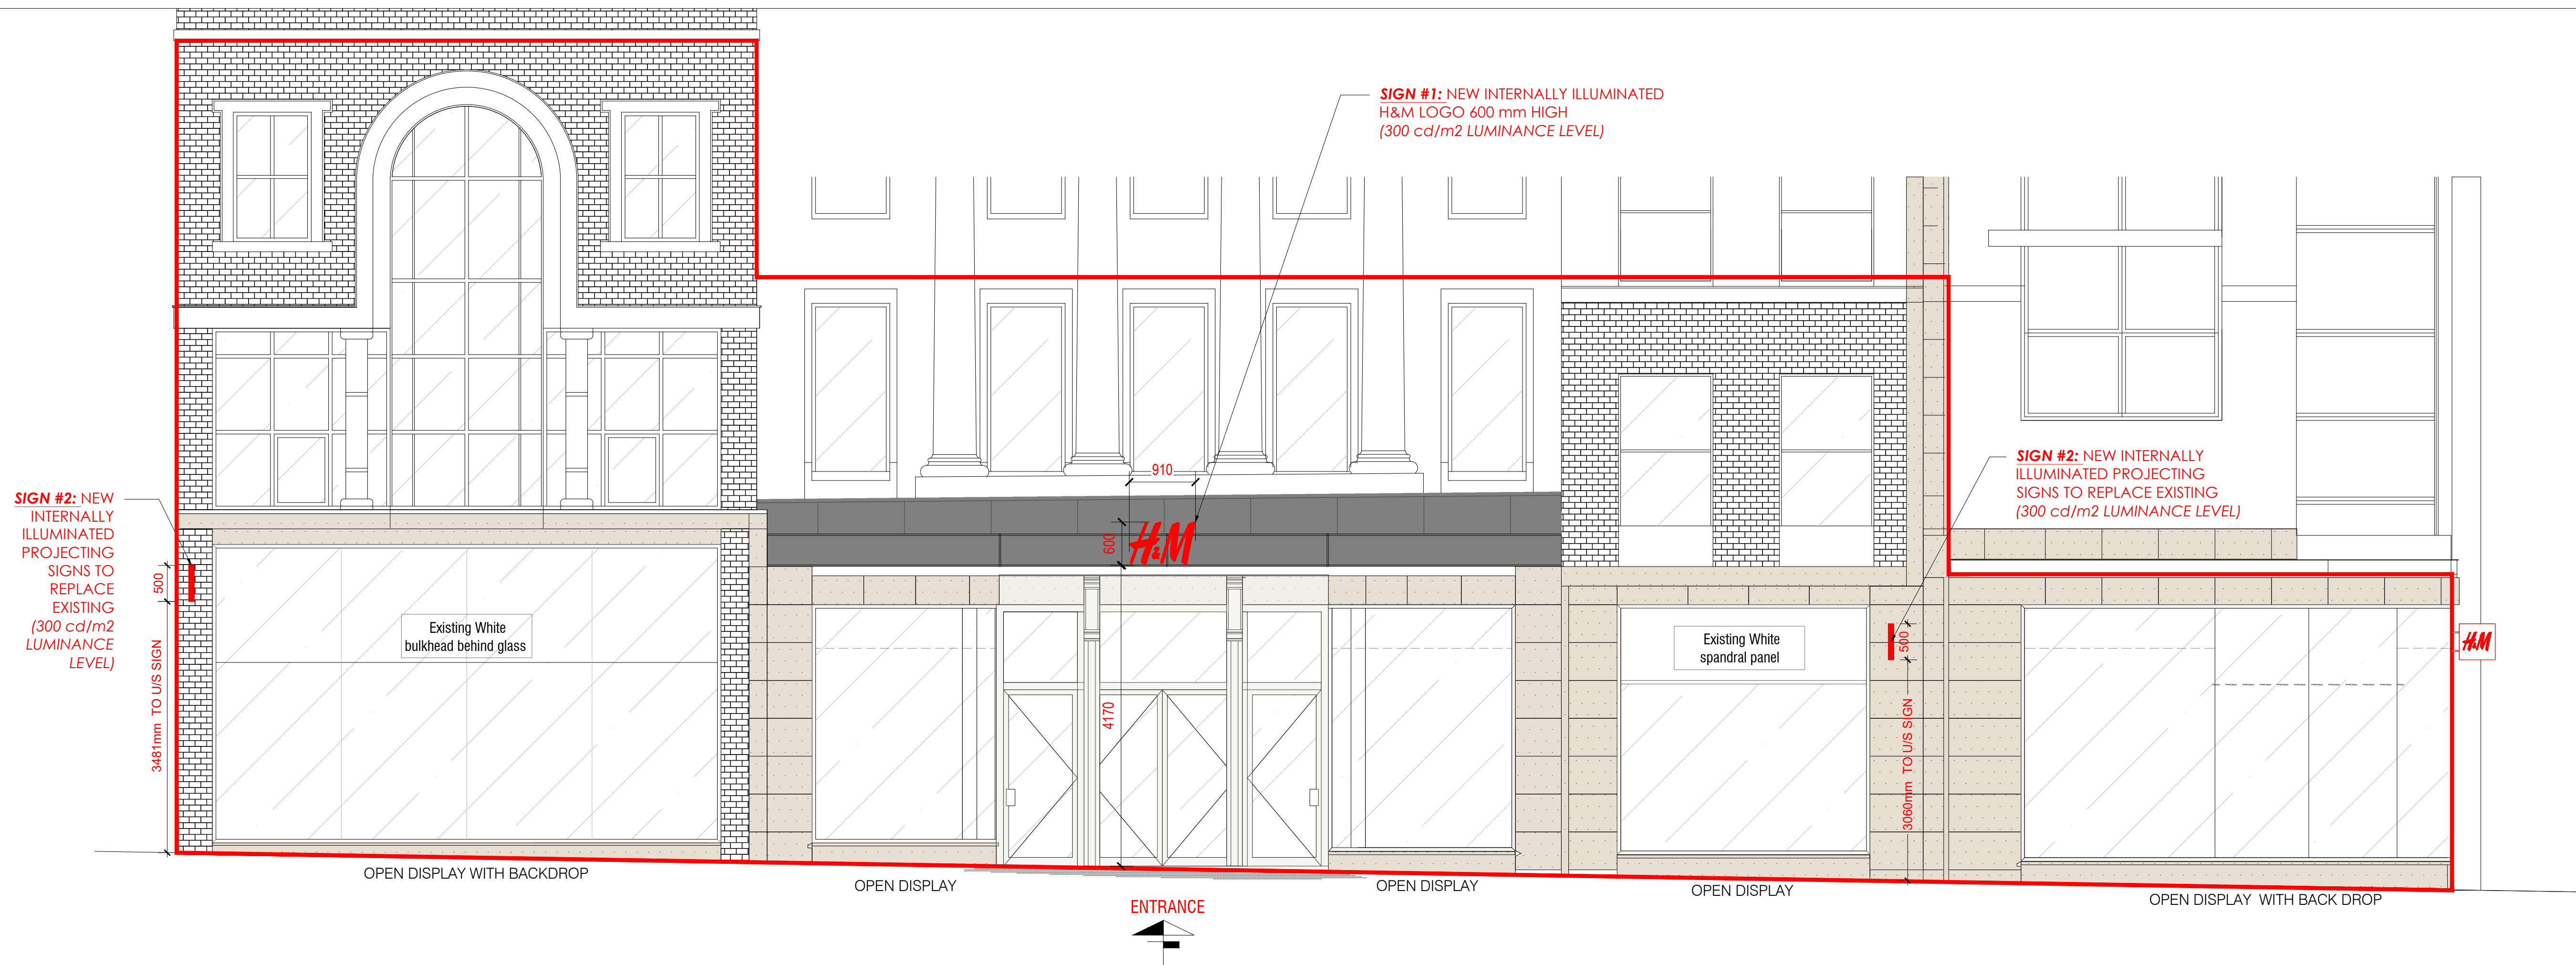


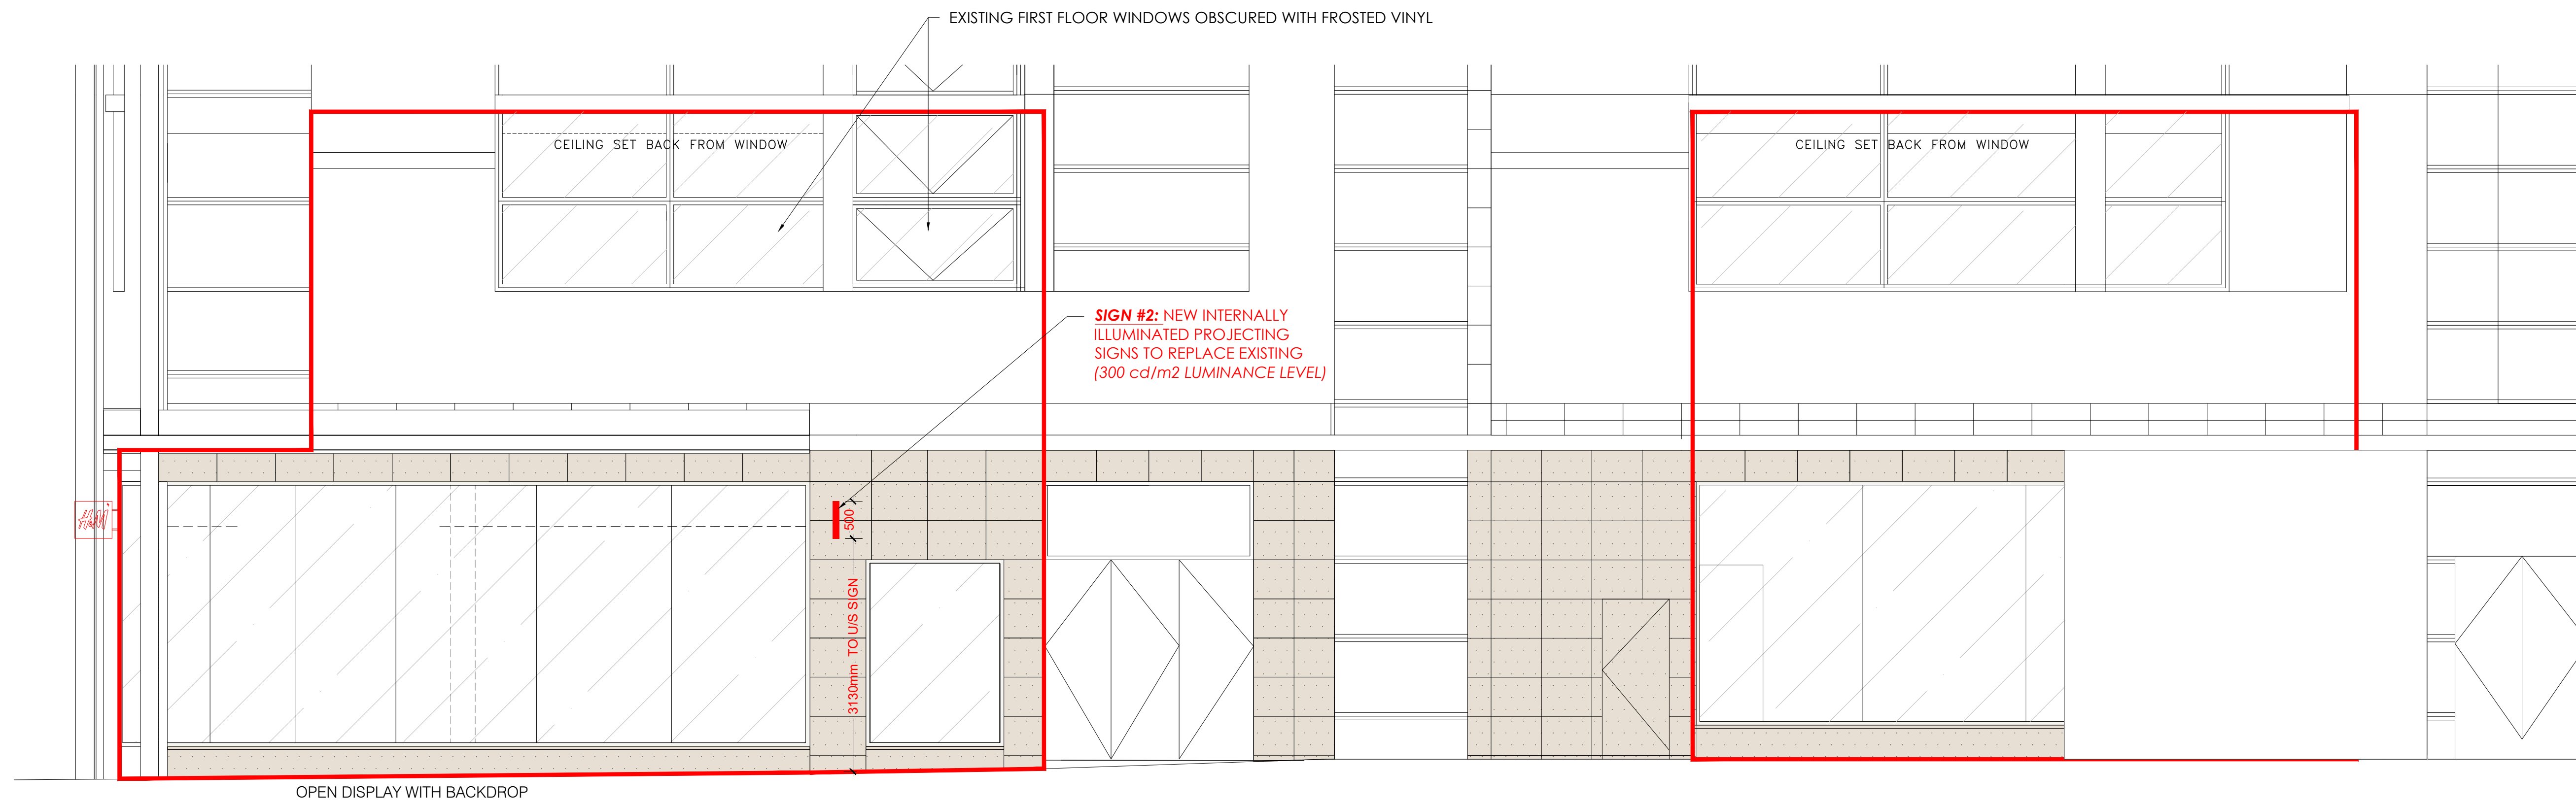

PROPOSED SHOPFRONT - MARKET STREET

SCALE 1:50


SCALE 1:50

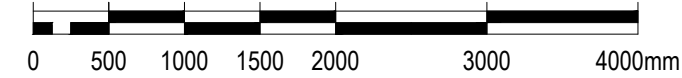

PROPOSED SHOPFRONT - BROWN STREET

SCALE 1:50

SCALE 1:50

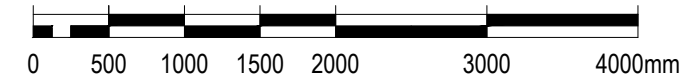


MANCHESTER

- GENERAL NOTES**
1. THIS DRAWING MUST **NOT** BE SCALED.
 2. FOLLOWING COMMENCEMENT OF WORK ON SITE, ISSUED DRAWINGS AND DETAILS MAY BE SUBJECT TO CHANGE DUE TO SITE CONDITIONS OR CONTRACTOR DESIGN MODIFICATIONS.
 3. ALL WORKS **MUST** BE CARRIED OUT TO THE SATISFACTION OF LOCAL AND STATUTORY AUTHORITIES, IN ACCORDANCE WITH CURRENT BUILDING REGULATIONS AND CODES OF PRACTICE.
 4. ALL DIMENSIONS ARE TO BE VERIFIED WITH THE CONTRACTOR ON SITE PRIOR TO MANUFACTURE OR INSTALLATION.
 5. QUADRANT DESIGN MUST BE INFORMED OF ANY AMENDMENTS TO THE DESIGN ON SITE.




SCAN THIS CODE TO ACCESS:
QD WEBSITE

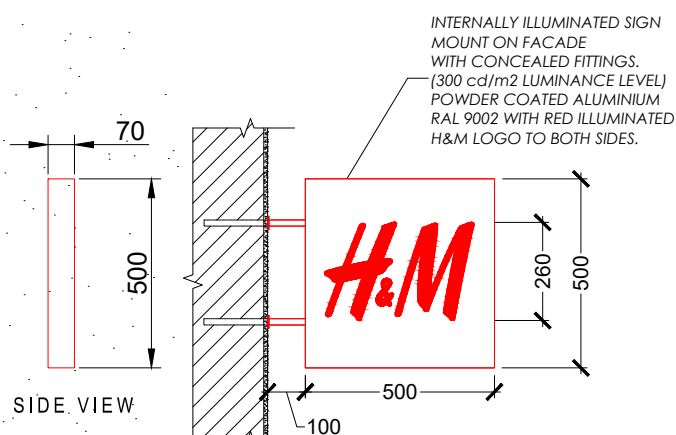

SIGN #2

SCALE 1:20

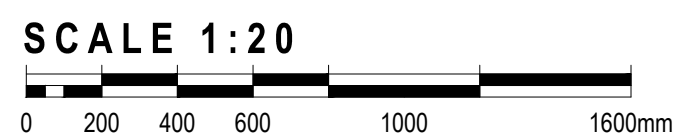

REV.	DATE	UPDATE	BY
~	06.04.22	ISSUED TO CLIENT	GR
A	23.02.23	ISSUED TO CLIENT	GR
B	21.03.23	ISSUED FOR PLANNING	GR
C	21.04.23	AMENDED FOR PLANNING	GR
D	12.06.23	AMENDED FOR PLANNING	GR
E	21.06.23	LUMINANCE AMENDED	GR
F	21.07.23	FASCIA SIGN AND LED FLASHING	GR
G	26.07.23	FASCIA SIGN REMOVED	GR
H	03.10.23	DRAWING AMENDED FOR PLANNING	GR
J	13.10.23	DRAWING AMENDED FOR PLANNING	GR


FEASIBILITY



MANCHESTER(GB368)
68-70 Market Street, M1 1PW

PROPOSED SHOPFRONT

SCALE	AS SHOWN AT A1	DRAWN BY	GR
SHEET NO:	J001821_A4_00	REVISION:	J

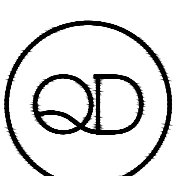

INTERIOR ARCHITECTURE
& DESIGN

QUADRANT DESIGN
58 KINGS ROAD,
READING,
RG1 3AA
(+44)0118 9591 581
hello@quadrantdesign.co.uk
www.quadrantdesign.co.uk