


Planting Notes

1. Tree procurement, planting and management shall be in accordance with BS 8545:2014 Trees: from Nursery to Independence in the landscape- Recommendations.
2. All other plants shall be handled in accordance with 'Plant Handling', the booklet published by the Committee for Plant Supply and Establishment (CPSE). The contractor shall comply with clauses 3 & 4 of the above booklet (obtained from the Horticulture Trades Association, 19 High Street, Theale, Reading, Berks RG7 5H) which refers to the receipt, unloading and temporary storage of plants.
3. Plants shall be first class examples of their species or variety, free from all pests and diseases, with good fibrous root systems and materially undamaged (refer to relevant sections of BS3936 Parts 1-4 'Specification of Nursery Stock').
4. All planting is to be in general compliance with BS4428: 1989 'Code of Practice for general landscape operations (excluding hard surfaces).'
5. Shrub beds to have a min depth of 450mm good quality topsoil, beds should be cultivated prior to planting and be free from weeds or any stones/ rubble material greater than 50mm
6. Any BR whips and BR stock are to be protected with a spiral bound tree-shrub guard and secured into place with a cane. Ensure that the areas around the base of the shrubs are maintained weed free during the establishment period using a glyphosate based herbicide. BR stock should be notch planted and heeled securely into position.
7. Heavy standard trees are to be double-staked using short stakes (at 600mm above ground level) and secured with a cross bar and rubber webbing tie and spacer.
8. For the ornamental trees; One number 80 litre bag of tree planting compost (non-peat based) is to be incorporated into tree pits. Compost must be mixed thoroughly with topsoil. Trees shall be planted in tree pits of the following minimum sizes (or large enough to comfortably accommodate the root ball, whichever is the largest):
- Heavy Standard 850x850x750mm deep
9. The contractor must ascertain for himself/herself the exact location of underground services and maintenance points.
10. All areas of ornamental planting are to be mulched to a depth of 50mm with medium grade tree bark.
11. Water all plants and trees on the same day of planting and there after as necessary (min once a week in periods of drought) to ensure the establishment of the plants during the 12months defects period.

PLANTING PLAN					
SHRUB BEDS					
Abb.	Species	Size	Height (cm)	Density	Number
AHHJ	Anemone x Hybrida 'Honorine Jobert'	3L	40-50	4sq.m	67
CsWG	Cornus sericea 'White Gold'	3L	40-50	3sq.m	42
CtS	Choysia ternata 'Sundance'	3L	30-40	3sq.m	44
CID	Carex 'Ice Dance'	3L	20-30	4sq.m	33
EFH	Euonymus fortunei 'Harlequin'	3L	20-30	3sq.m	47
HMB	Hebe 'Midsummer Beauty'	3L	30-40	3sq.m	41
HMW	Hebe 'Mrs Winder'	3L	30-40	3sq.m	58
HH	Hypericum 'Hidcote'	3L	30-40	3sq.m	39
LH	Lavandula 'Hidcote'	3L	20-30	3sq.m	48
PRR	Photinia 'Red Robin'	3L	30-40	3sq.m	42
PtV	Pittosporum tenuifolium 'Variegatum'	3L	30-40	3sq.m	46
PJv	Pieris japonica variegata	3L	30-40	3sq.m	48
SMIM	Skirmia 'Magic Marlot'	3L	30-40	4sq.m	77
SKG	Skirmia 'Kew Green'	3L	30-40	4sq.m	47
Sc	Sarcococca confusa	3L	20-30	4sq.m	40
SPECIMEN SHRUBS					
Abb.	Species	Size	Height (cm)	Density	Number
Fj	Fatsia japonica	15-25L	80-100	as shown	8
HpB	Hydrangea paniculata 'Bobo'	15-25L	80-100	as shown	4
Ps	Phormium 'Sundowner'	15-25L	80-100	as shown	9
HEDGES					
Abb.	Species	Size	Height (cm)	Density	Number
Bs	Buxus sempervirens - Box Hedge	10L	40-60	3lin.m	208
NATIVE HEDGEROW - Planted at 6 per lin.m and protected with spiral bound shrub guards					
Abb	Species	Size	Height (cm)	% in Mix	Number
Ca	Corylus avellana	BR	100-120	20%	58
Cm	Crataegus monogyna	BR	100-120	50%	147
la	Ilex aquifolium	2L C	100-120	5%	14
Psp	Prunus spinosa	BR	100-200	10%	29
Rc	Rosa canina	BR	100-120	5%	14
Vo	Viburnum opulus	BR	100-120	10%	29
SPECIMEN TREES					
Abb.	Species	Root	Height (cm)	Girth (cm)	Number
Ac	Acer campestre	RB	350-425	12-14	3
Bp	Betula pendula	RB	350-425	12-14	2
Cb	Carpinus betulus	RB	350-425	12-14	3
Pav	Prunus avium	RB	350-425	12-14	3
PcCH	Prunus calleryana 'Chanticleer'	RB	350-425	12-14	1
Please do not substitute any of the plants listed above for smaller specimens or other species unless agreed with the client or landscape architect.					

87.1m Kenyon Lane

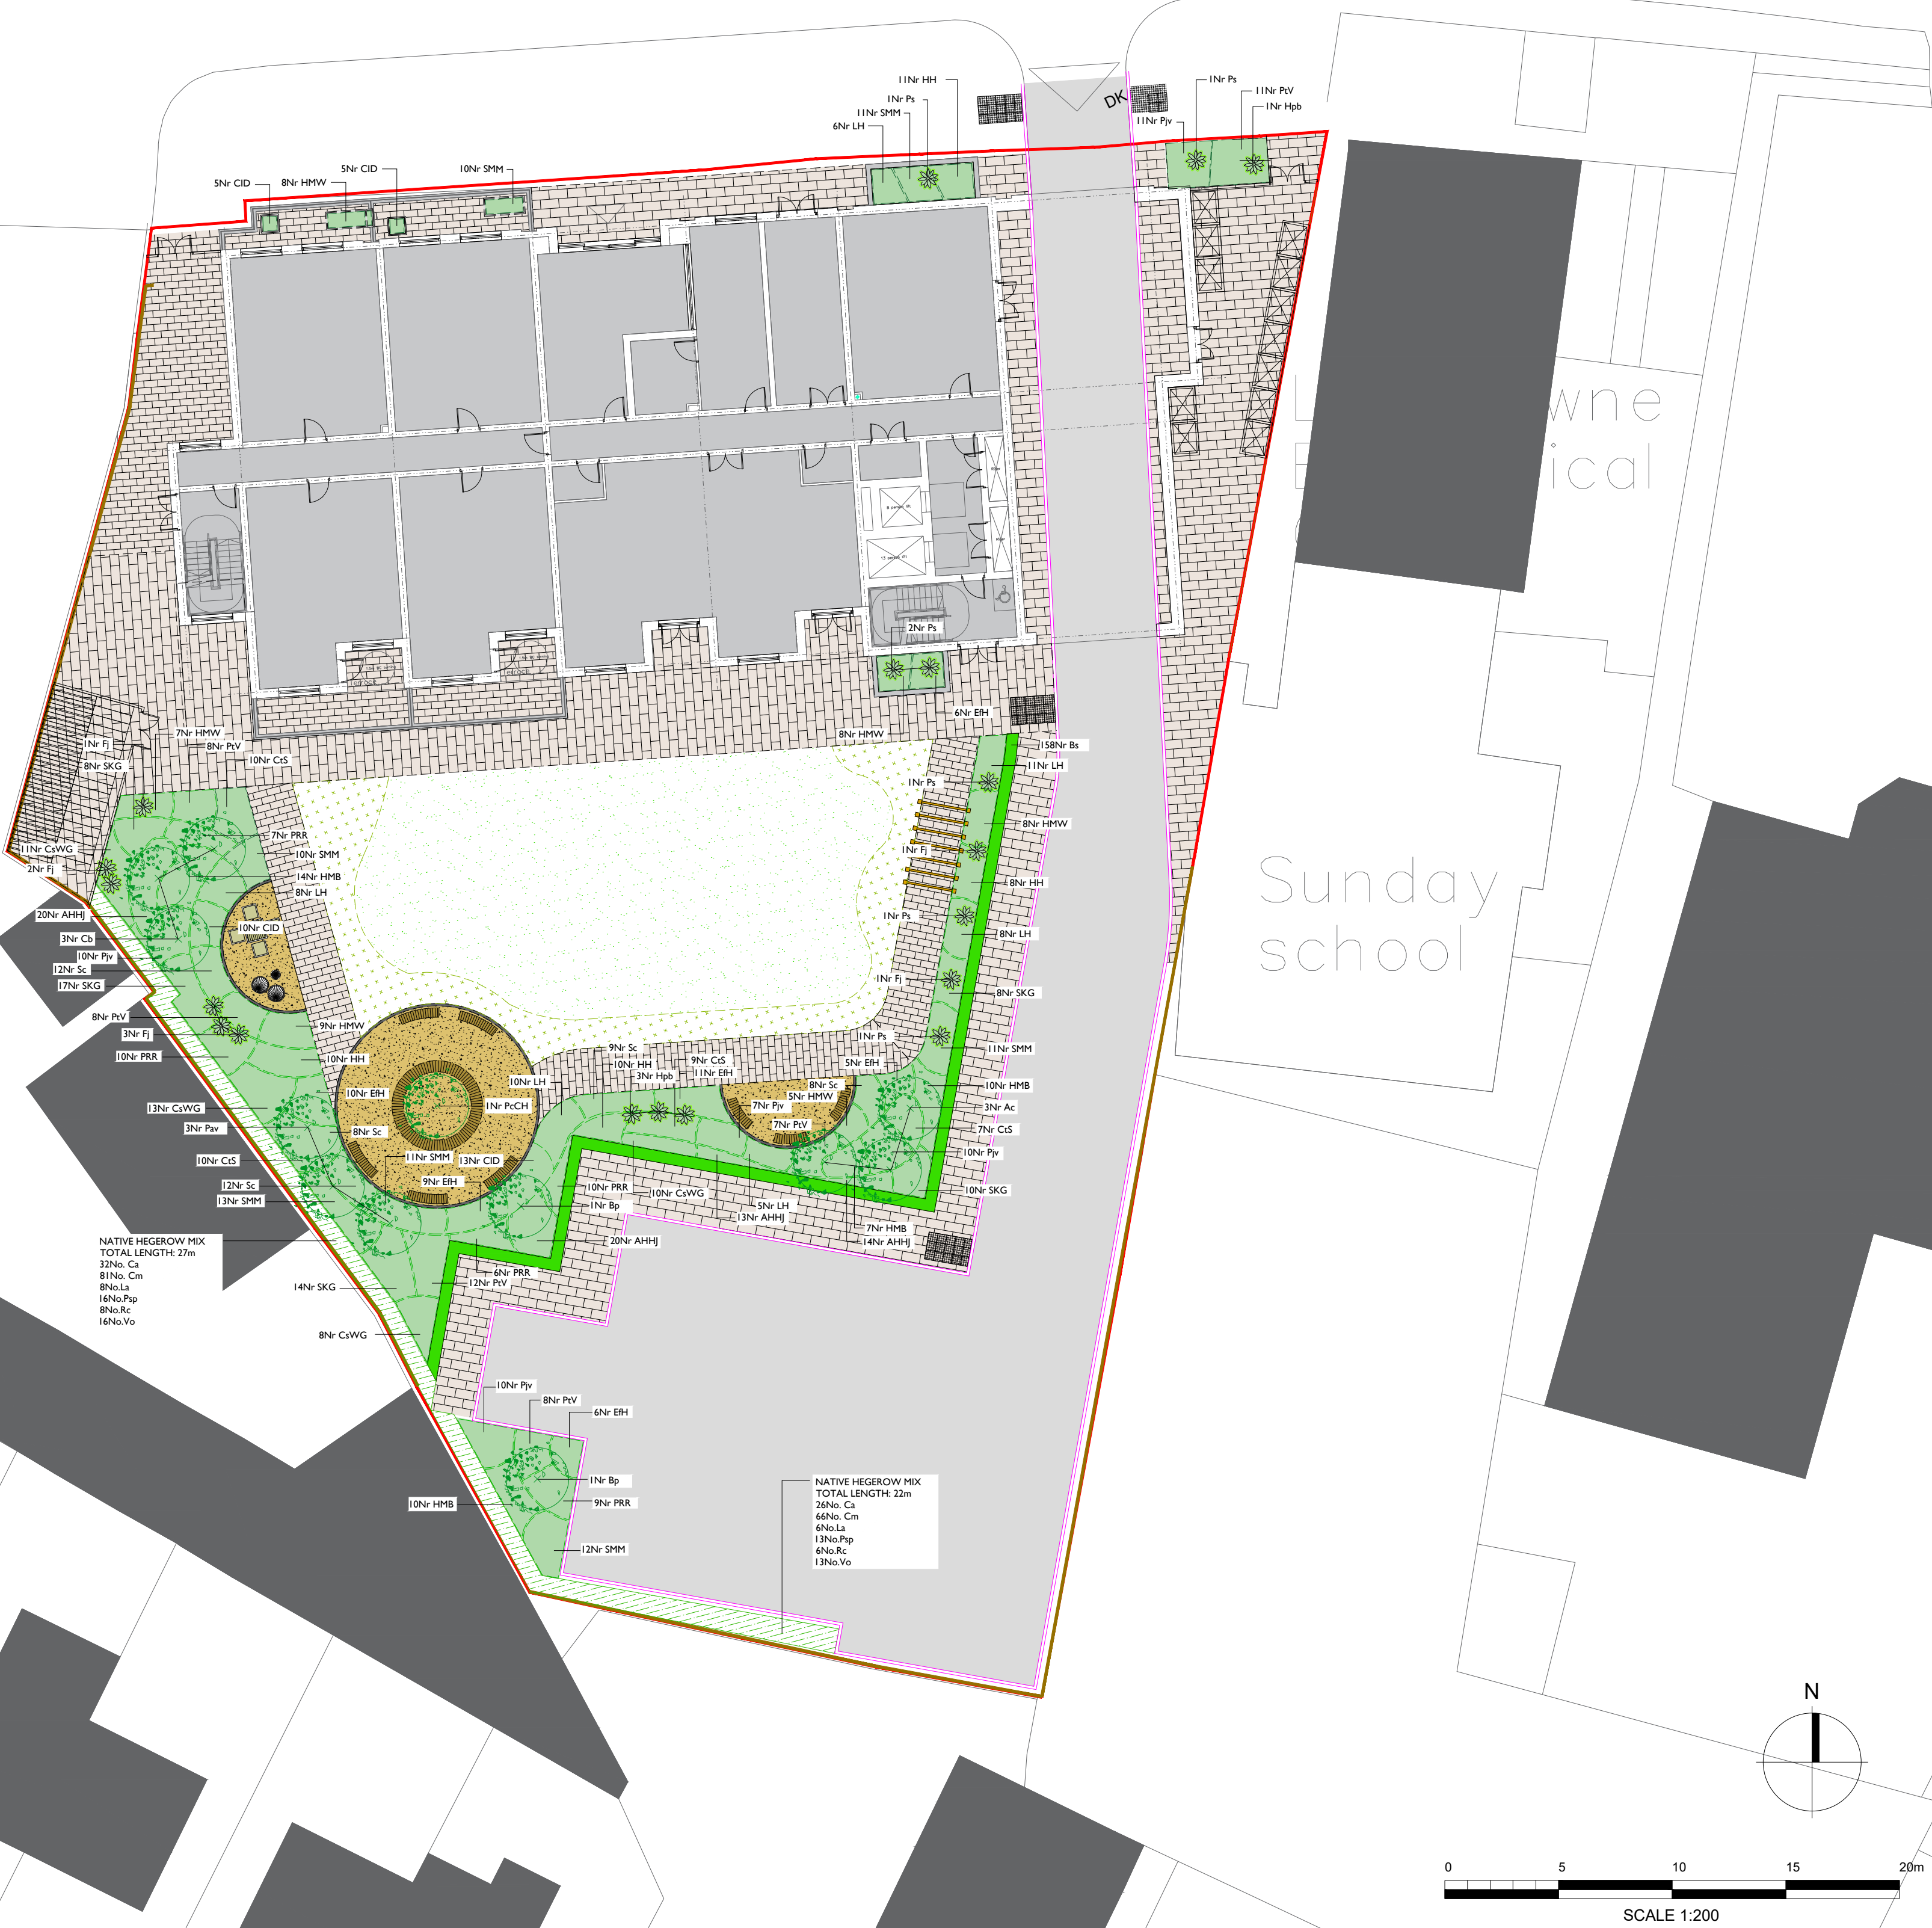

- KEY
- SOFT LANDSCAPE
- Existing trees
To be retained
- Existing trees
To be removed in line with 'Arboricultural Report' Drawings 4347.01.02 & 03
- Proposed trees
Planted as heavy standard 12-14cm girth
- Proposed specimen shrub
Planted 15-20L containers
- Proposed hedge
Planted 5L @ 4 per lin.m
- Proposed shrub beds
Planted 3-5L containers 3-4 per sq.m
- Proposed amenity grass
Seeded with a general amenity grass mix
To be maintained as short mown
- Proposed flower meadow
Seeded with a general amenity grass mix
To be maintained as short mown
- Proposed Native Hedge

dep

DEP LANDSCAPE ARCHITECTURE LTD

2 COMMERCIAL STREET, MANCHESTER
M15 4RQ

T: 0161 2419878
W: www.dep.co.uk

Client
Adelphi Developments Ltd.

Project
Kenyon Lane, Moston

Description
Landscape Layout

Status
Planning

Scale
1:200@A1

Drawn
KW (TR)

Job number
4347

Drawing number
02

Date
Sep 22

Revision
E

Copyright DEP Landscape Architecture Ltd

All levels and dimensions to be checked on site by contractor prior to commencement. Any variations to be reported to the client. This drawing is to be read in conjunction with all others relating to the project and all information derived accordingly; any anomalies to be reported to the client. Do not scale from this drawing. Use figured dimensions only. Work shown on this drawings to be carried out in accordance with current British Standards and Codes of Practice.

© Copyright to DEP Landscape Architecture Limited. The information shown on this drawing shall not be reproduced or copied in any form without prior written consent from DEP Landscape Architecture Limited.

Refer to DEP Arboricultural report for detail of existing trees