


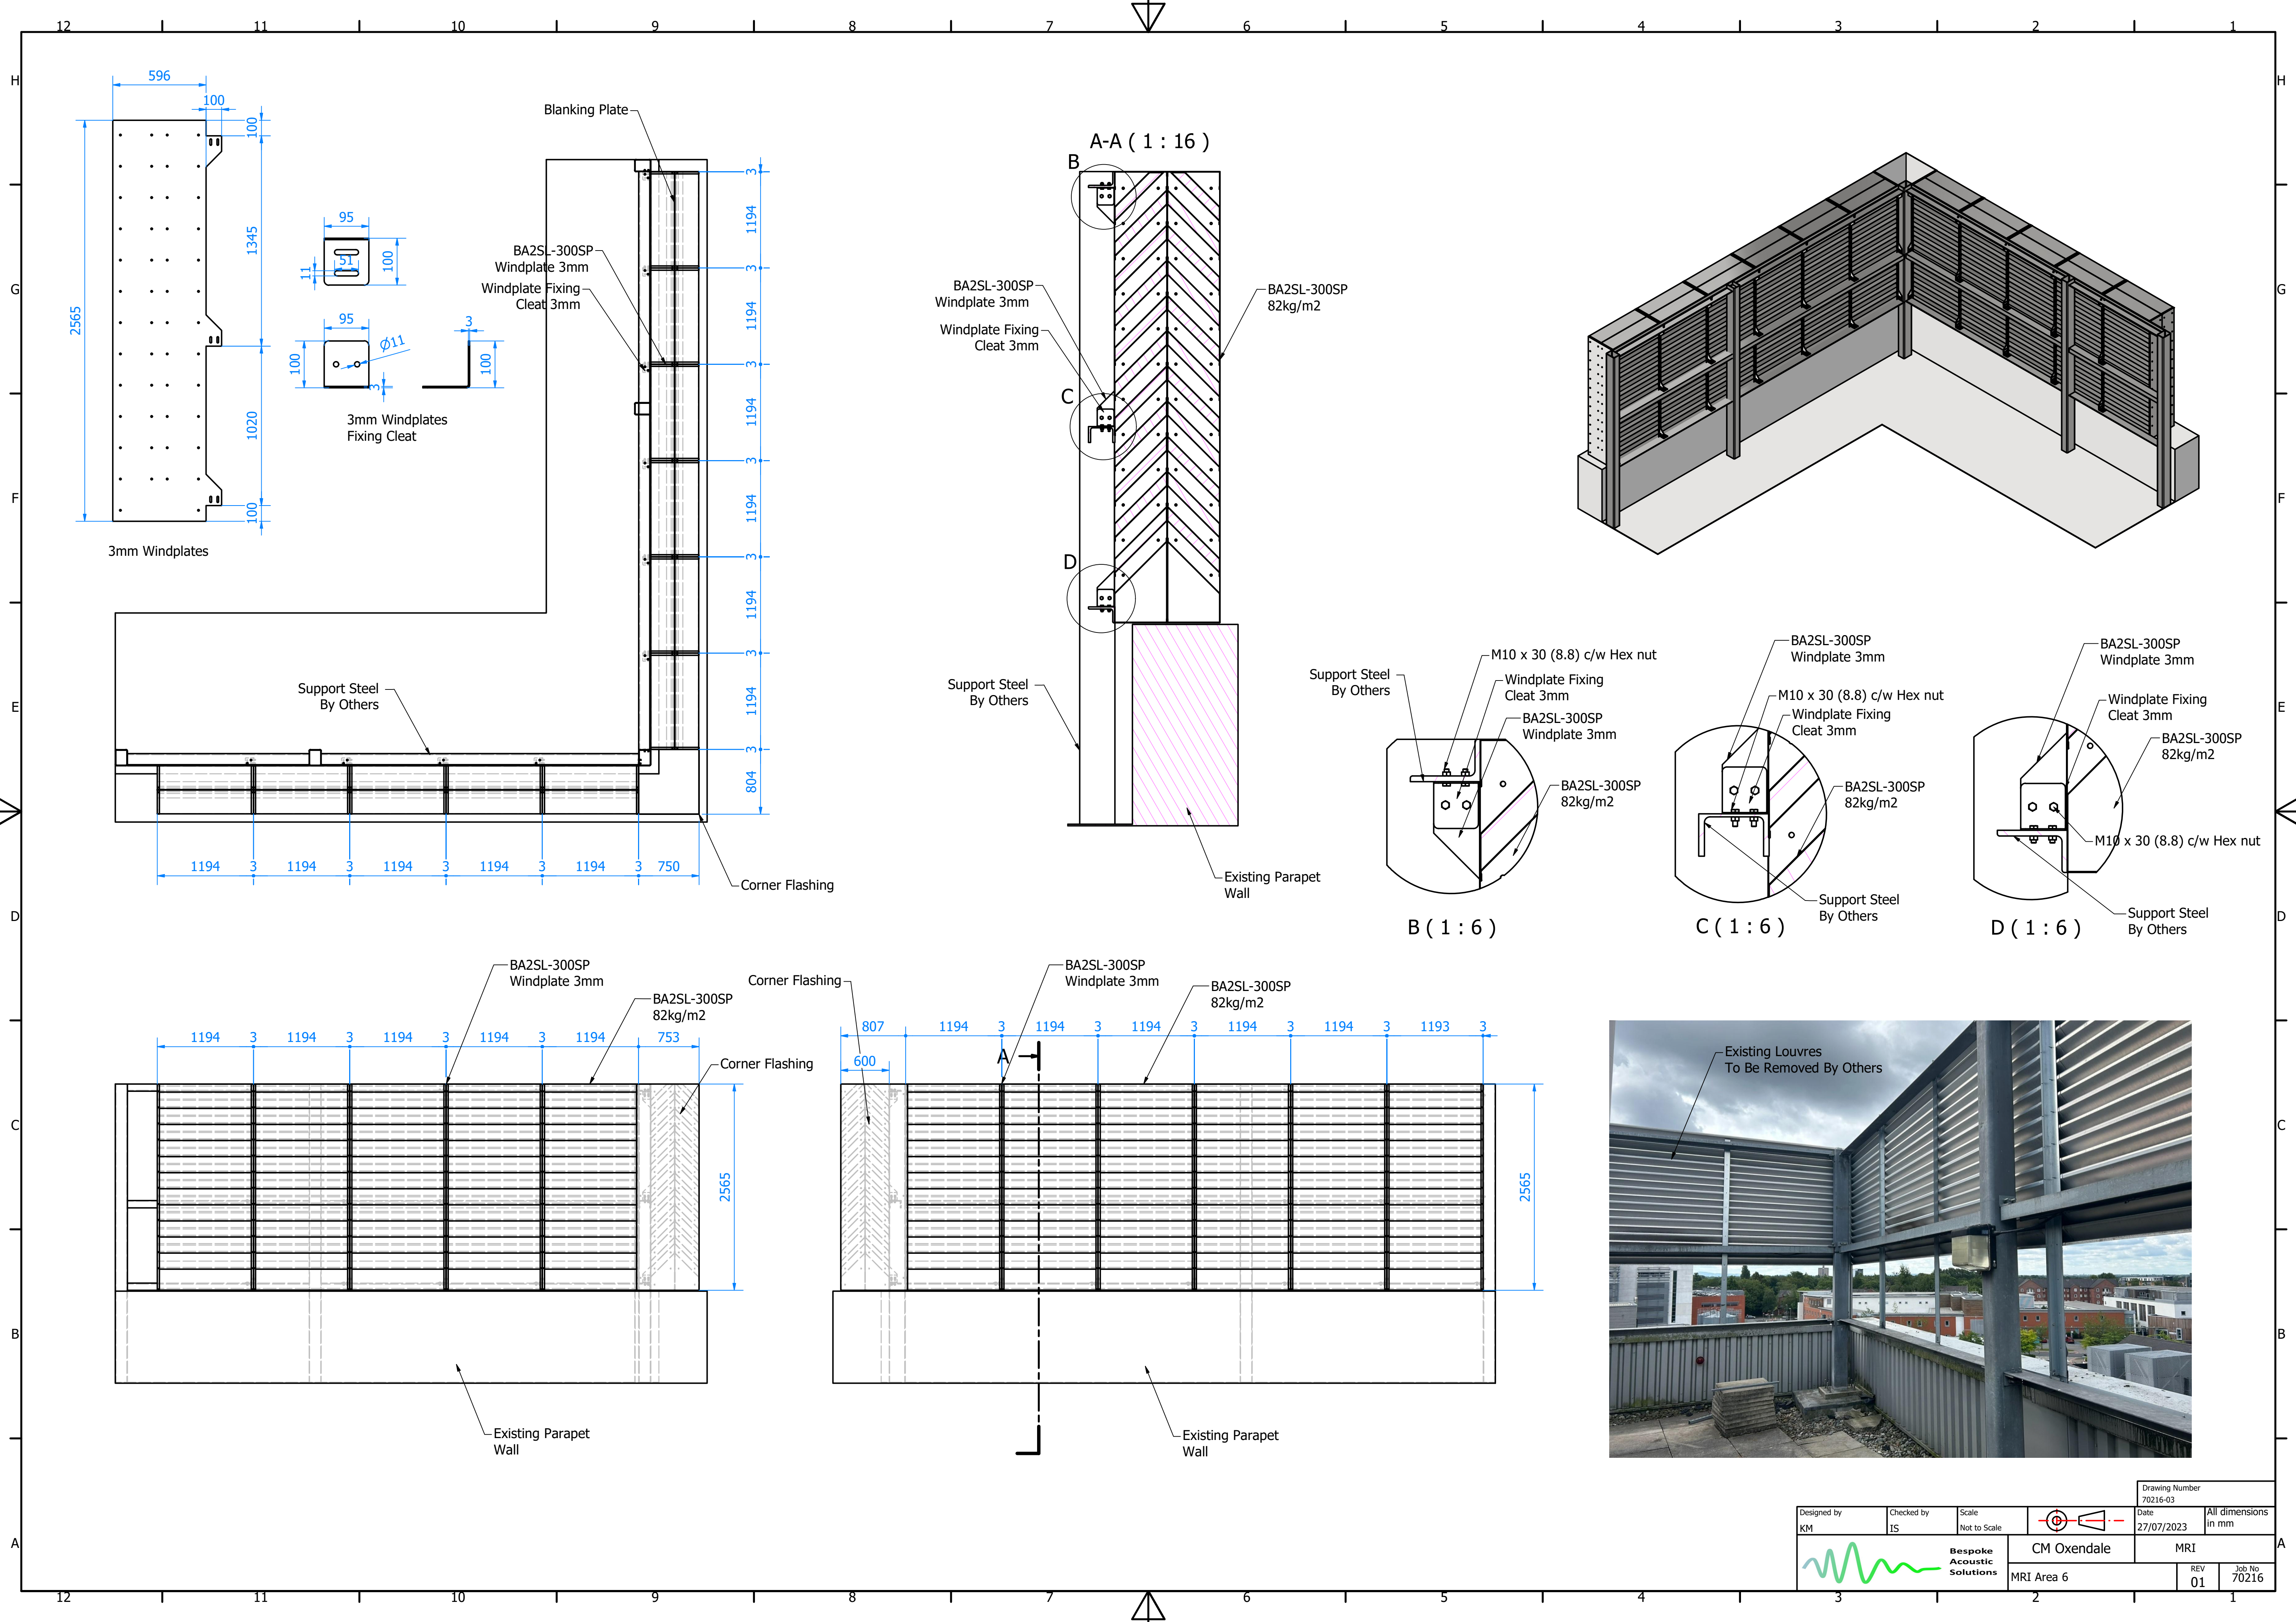

Designed by KM		Checked by IS	Scale Not to Scale	Drawing Number 70216-03	Date 27/07/2023	All dimensions in mm
Bespoke Acoustic Solutions		CM Oxendale		MRI	REV 01	Job No 70216
		MRI Area 6				