



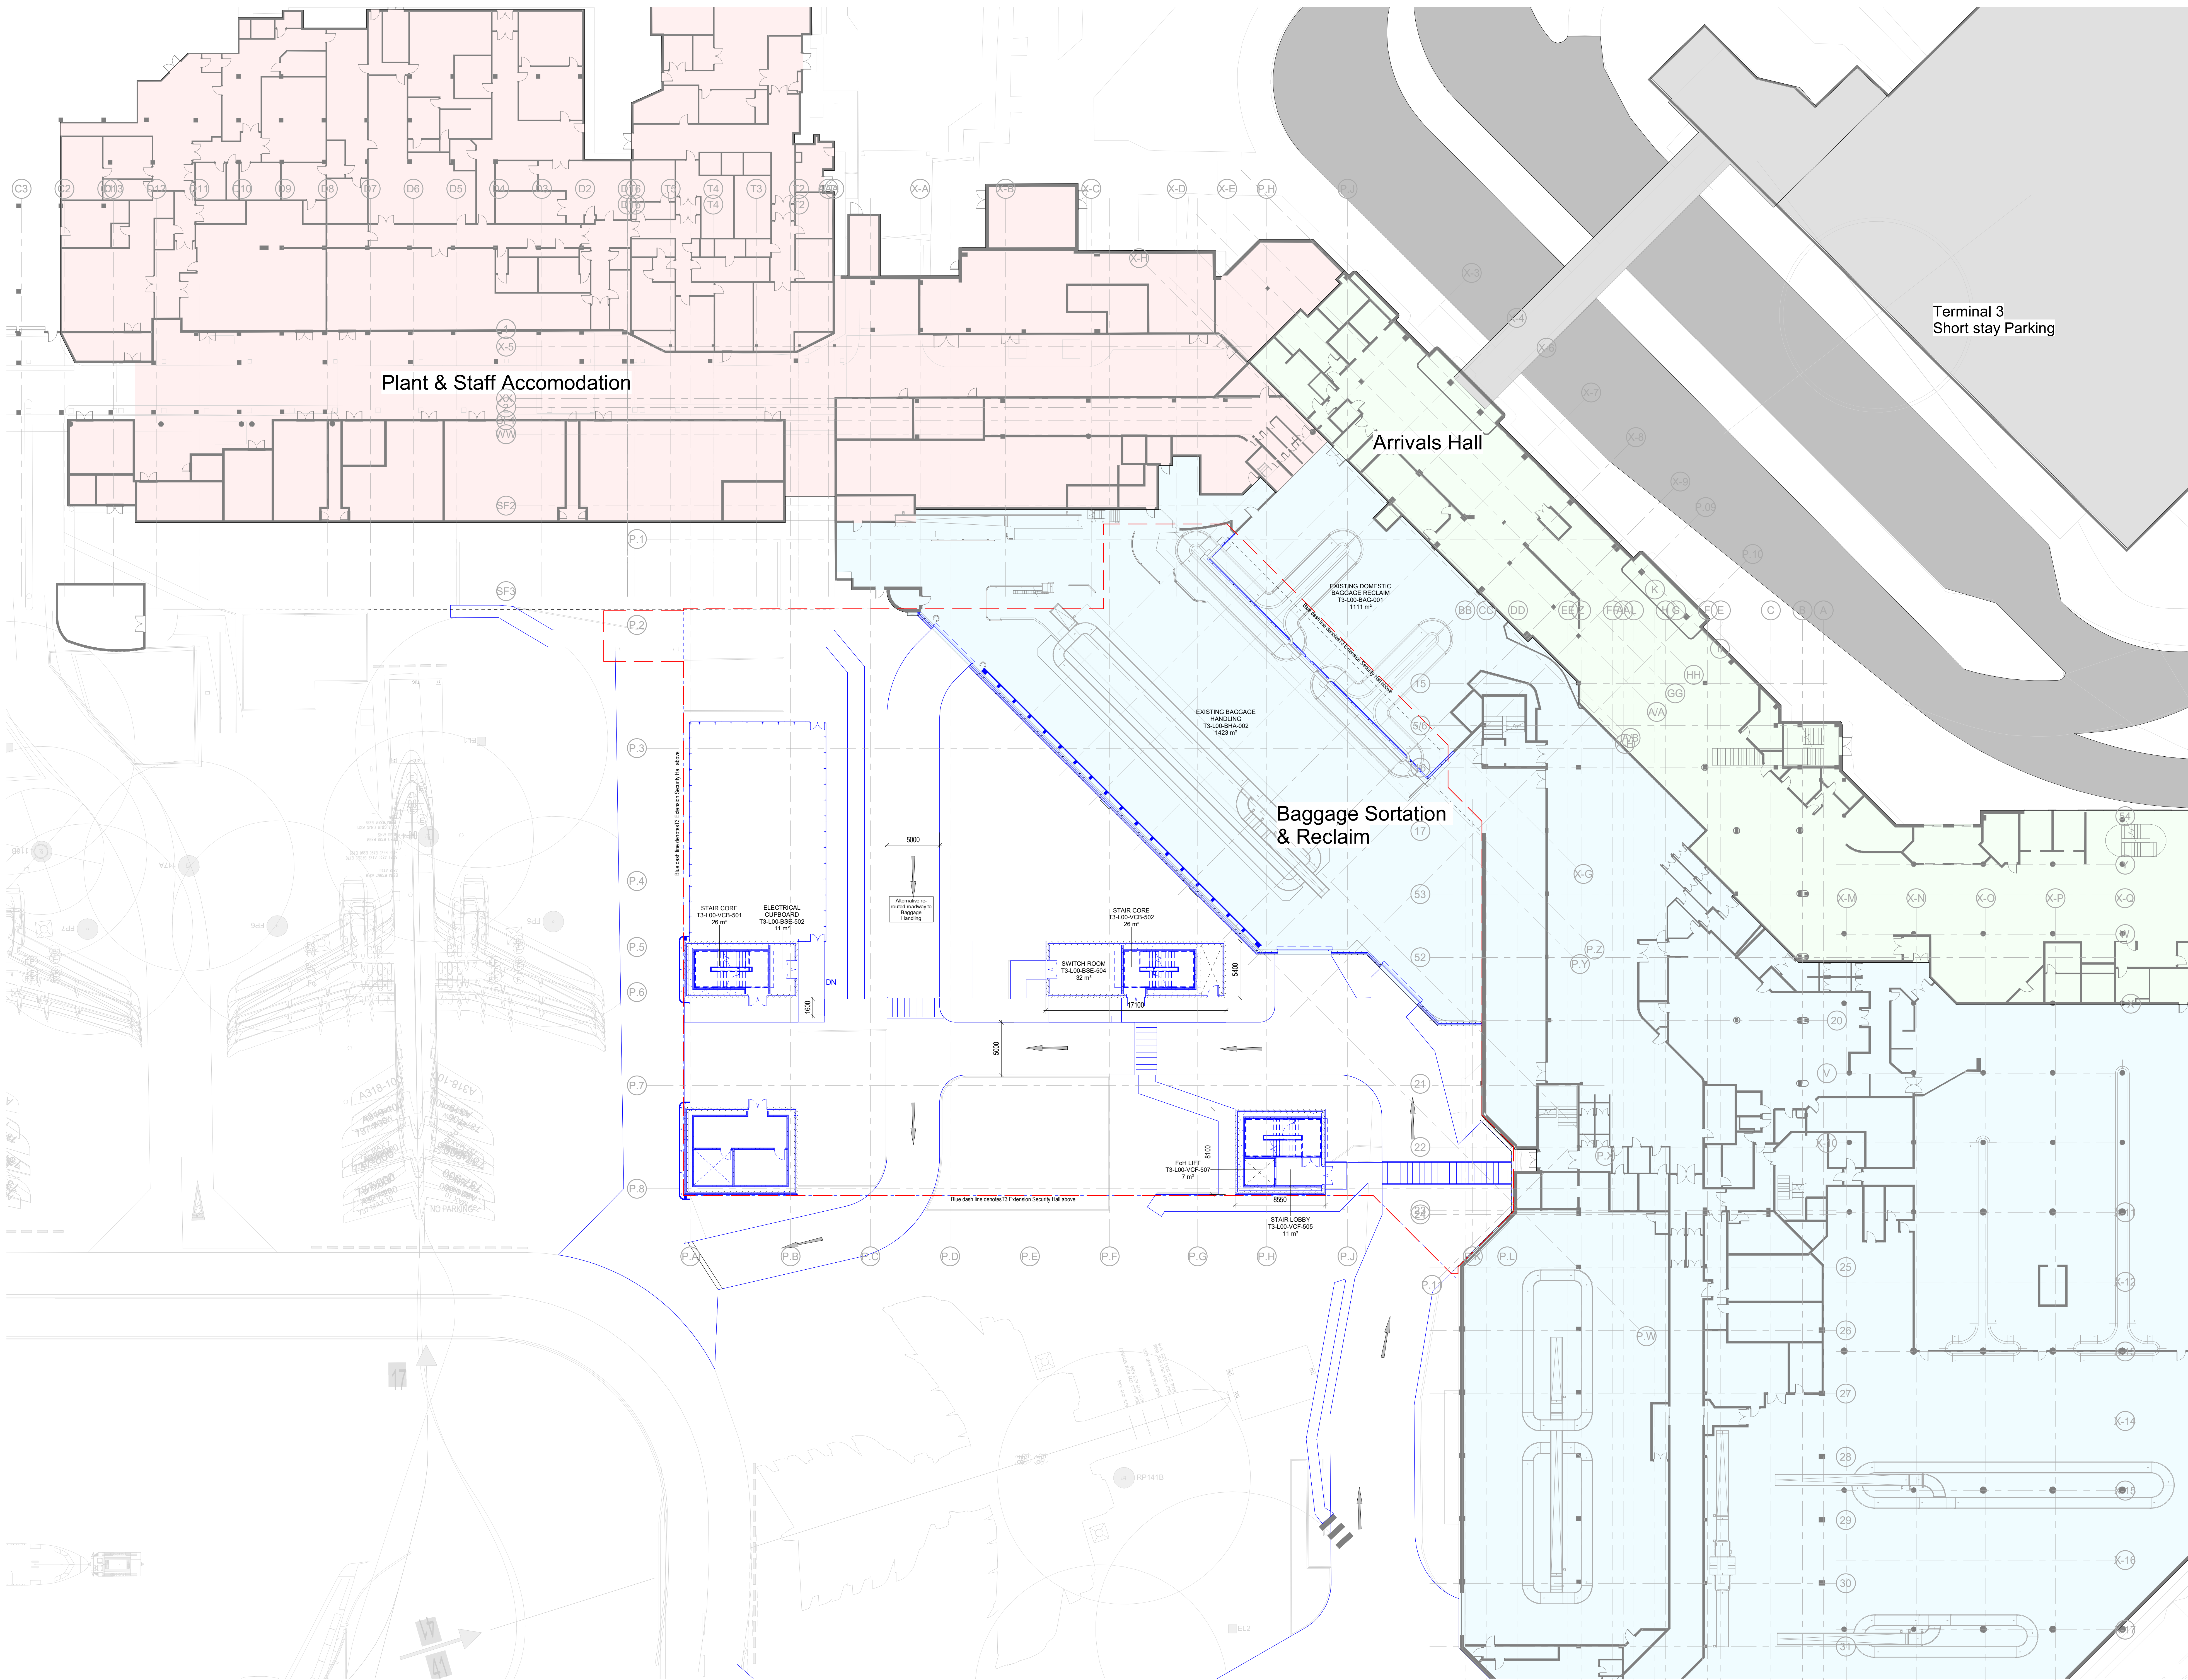

NOTES:
1. SAFETY IS A PRIORITY. IF YOU HAVE ANY CONCERN ABOUT SAFETY IN THE CONSTRUCTION OF THIS DRAWING, PLEASE RAISE IT IMMEDIATELY WITH THE PROJECT MANAGER.
2. DO NOT SCALE FROM THIS DRAWING.
3. ALL DIMENSIONS TO BE CHECKED ON SITE.
4. THE DRAWING SHALL BE READ IN CONJUNCTION WITH ALL OTHER ARCHITECTURAL, MECHANICAL, ELECTRICAL, SERVICE AND STRUCTURAL DRAWINGS, SPECIFICATION, SCHEDULES, REPORTS AND ASSOCIATED DOCUMENTS.
5. THE DRAWING SHOWS DESIGN INTENT AND SHALL NOT BE USED FOR CONSTRUCTION OR INSTALLATION PURPOSES.
6. DEVELOPMENT OF THIS DRAWING SHALL REQUIRE THE CONTRACTOR TO CONFORM WITH ALL THEIR SPECIALISTS AND INSTALLERS ALL ASPECTS OF THE WORKS COVERED BY THE CONTRACT. THIS SHALL INCLUDE BUT NOT BE LIMITED TO FULL COORDINATION WITH THE BUILDING AND ALL ELEMENTS THEREIN. LEAD TIME, PROGRAMME OF WORKS, CONSTRUCTION MATERIALS / FINISHES, ACCESS FOR INSTALLATION AND MAINTENANCE, INTEGRATION WITH OTHER ELEMENTS TO ALLOW FULL FUNCTIONALITY OF ALL ELEMENTS, ETC. REFER TO RELEVANT WORK SURVEY DRAWINGS WHERE THEY EXIST TO DETERMINE FROM SITE SURVEY DETAILS OF EXISTING.

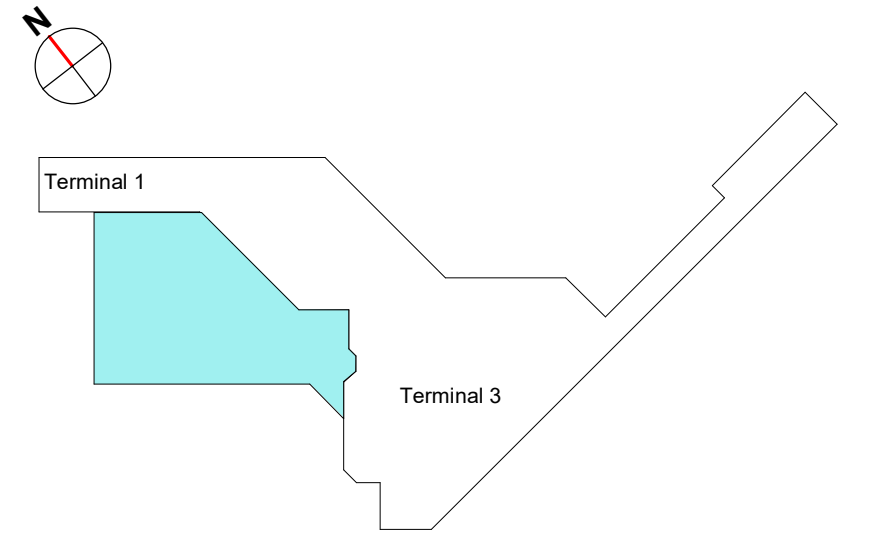

FOR PLANNING PURPOSES ONLY

LEGEND

- Existing Construction
- New Construction
- Planning Application Boundary
- Manchester Airport Land Ownership

V1 ET 03/03/23 Planning Submission

Rev Dm Date Description

This drawing supersedes:

Client



**PASCALL
+WATSON
Jacobs**

Title
**MAN TERMINAL 3
GENERAL ARRANGEMENT
APRON LEVEL - PROPOSED
PROPOSED**

Project Name T3 SECURITY AREA RE-PROVISION	Scale C1	Title NA	Origination Job No. 6944
Client Manchester Airport Group	Drawing Originator Pascall + Watson	Purpose of Issue For Information	Location Architecture
Drawn By C.Wilkinson	Checked By J.Wong	Reviewed By T.Cuyvers	Approved By J.Rogers
Proj Number M1004428	Location MAN.TL3.00.SE	City PWL	Scale As Indicated
Number A	Revision GA	Drawn BLDSTR	Scale 4260 V1 S2

Note:
Contractors are responsible for the verification of all dimensions on site and the architect is to be informed of any discrepancy. Do not scale from this drawing. Use figure dimensions only. This drawing may contain Ordnance Survey Mapwork and Baster data. © Crown Copyright and database right 2013. Ordnance Survey licence number: 10006115.