


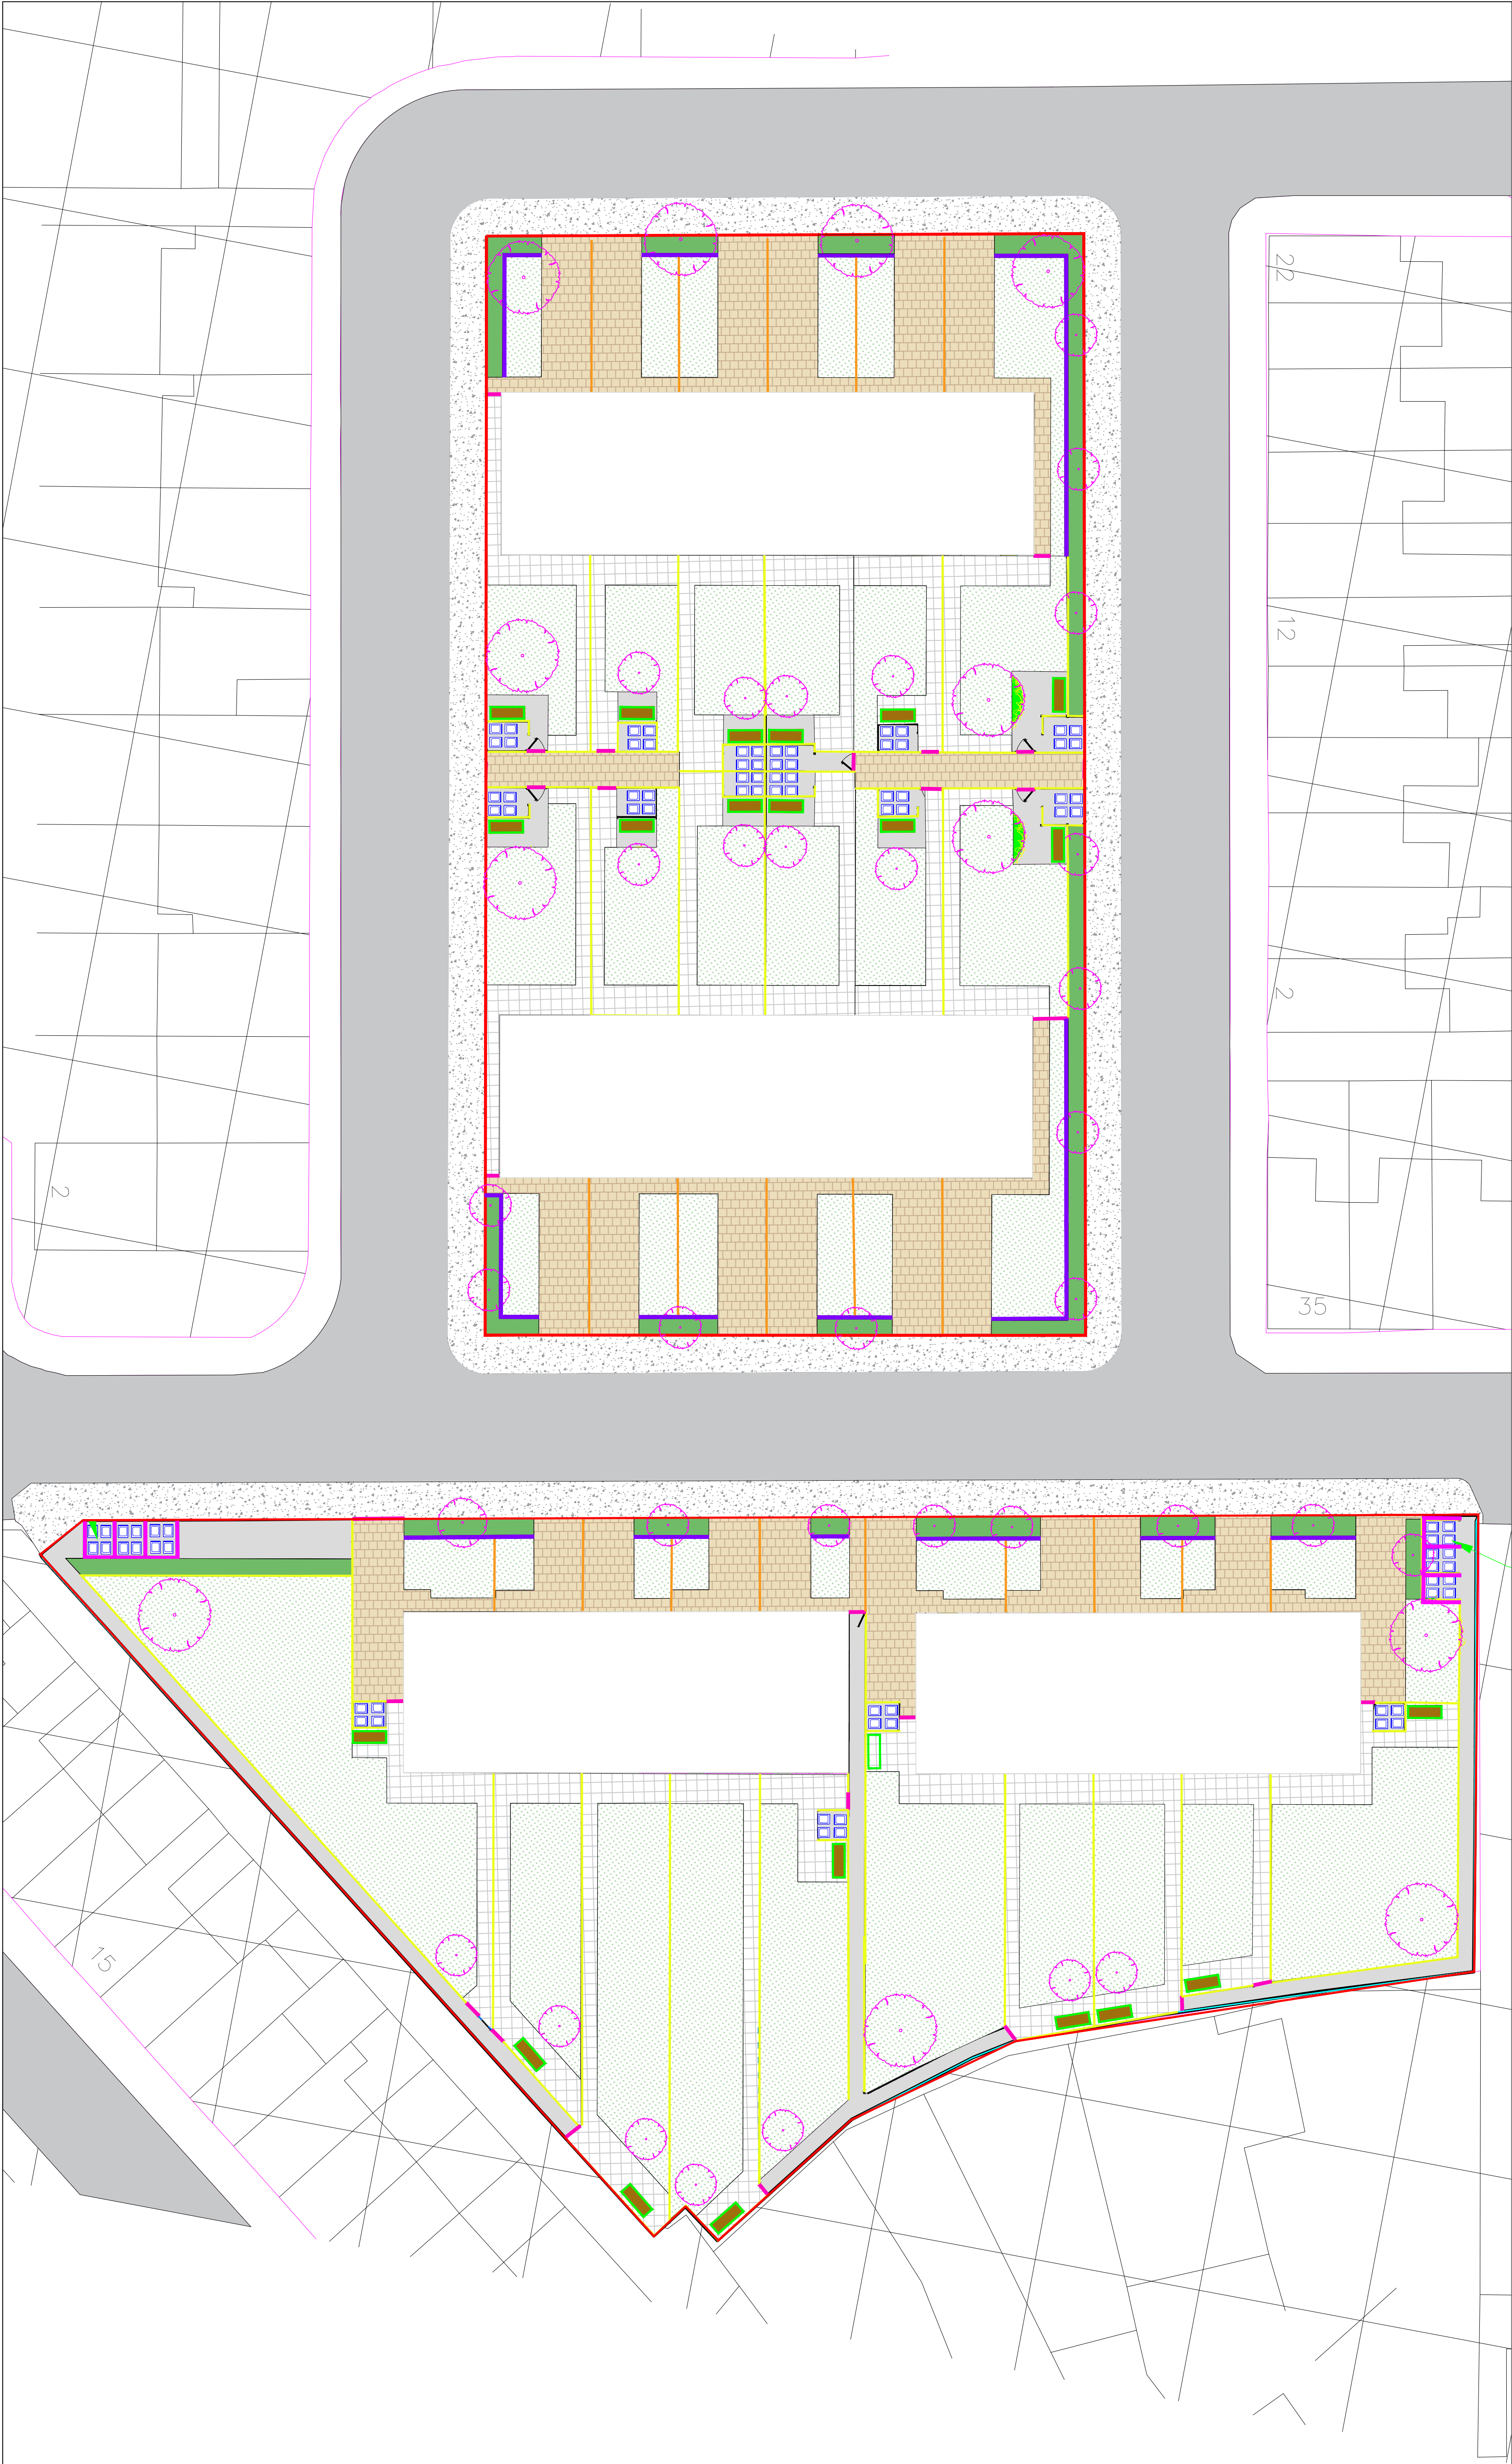

EXISTING LANDSCAPE

- EXISTING TARMAC
- EXISTING TREE
- EXISTING ROAD

KEY

- SITE BOUNDARY

PROPOSED HARD LANDSCAPE SURFACE TYPES

- COLOURED ASPHALT
E.G. NATRATX COTSWOLD IN SILVER GREY
- BUFF COLOUR PAVING SETTS
E.G. TEGULA – GOLDEN BY TOBERMORE 200X100MM
- SILVER COLOUR PAVING SETTS
E.G. SIENA SILVER COLOUR BY TOBERMORE 100X100MM

PROPOSED SOFT LANDSCAPE

- LOW MAINTENACE SHRUBS/HEDGE
- AMENITY LAWN
- PROPOSED TREE

PROPOSED LANDSCAPE FURNITURE

- 1.8M HEIGHT TIMBER FENCE
- 0.9M HEIGHT METAL RAILINGS
- GATE (TO MATCH FENCING)
- CYCLE STORAGE
- 0.9M MASONRY WALL FENCE TO MATCH FACING BRICK ON HOUSES
- 2.2M EXISTING METAL RAILING



EXTERIOR
ARCHITECTURE

LONDON
Unit 17.1, The Leather Market, 11-13 Weston Street, London, SE1 3ER
MANCHESTER
Studio 537, The Royal Exchange, St Anns Square, Manchester, M2 7DH
E-MAIL office@exteriorarchitecture.com
WEB www.exteriorarchitecture.com

Client
MOSSCARE ST
VINCENT

No dimensions are to be scaled from this drawing.
All dimensions are to be checked on site.
Area measurements for indicative purposes only.

This drawing is the property of Exterior Architecture Ltd.
No part of the drawing may be reproduced in any manner
without permission from Exterior Architecture Ltd.

----	----	----
----	----	----
----	----	----
----	----	----
----	----	----
----	----	----
----	----	----
P02	UPDATED BOUNDARIES	05.07.2023
P01	INITIAL ISSUE	30.06.2023
Rev	Description	Date

Project title
PRINCEDOM STREET

Drawing title
GENERAL ARRANGEMENT PLAN

Issued By Manchester
Scale 1:200 @ A1
Status STAGE 03
Date 30.06.2023
T: 0161 850 8101
Drawn EXA
Checked SL
Approved JM

Drawing number
2345-EXA-00-00-DR-L-00100
Revision
P02