

MATERIAL KEY

Brick Type 1 – Light Mortar	Composite Windows – Anthracite Grey
Brick Type 1 – Dark Mortar	Curtain Walling; Frames and Louvres – Anthracite Grey
Brick Type 2 – Light Mortar	Flat Metal Juliette Balcony – Anthracite Grey
Brick Type 2 – Dark Mortar	Structural Glass Balustrade
Brick Type 3 – Dark Mortar with Projecting Course	
Aluminium Cladding – Anthracite Grey	

ZZ 28 TOP
F.F.L. 129800

ZZ 25
F.F.L. 125550

ZZ 24
F.F.L. 122550

ZZ 23
F.F.L. 119550

ZZ 22
F.F.L. 116550

ZZ 21
F.F.L. 113550

ZZ 20
F.F.L. 110500

ZZ 19
F.F.L. 106800

ZZ 18
F.F.L. 103800

ZZ 17
F.F.L. 100800

ZZ 16
F.F.L. 97800

ZZ 15
F.F.L. 94800

ZZ 14
F.F.L. 91800

ZZ 13
F.F.L. 88800

ZZ 12
F.F.L. 85800

ZZ 11
F.F.L. 82800

ZZ 10
F.F.L. 79800

ZZ 09
F.F.L. 76800

ZZ 08
F.F.L. 73800

ZZ 07
F.F.L. 70800

ZZ 06
F.F.L. 67800

ZZ 05
F.F.L. 64800

ZZ 04
F.F.L. 61800

ZZ 03
F.F.L. 58800

ZZ 02
F.F.L. 55800

ZZ 01
F.F.L. 52800

ZZ 00R
F.F.L. 49900

PROPOSED LEONARDO HOTEL

SITE

METROLINK



GENERAL NOTES

ALL RIGHTS RESERVED.

ALL DRAWINGS AND WRITTEN MATERIAL APPEARING HERE, CONSTITUTE ORIGINAL AND UNPUBLISHED WORK OF THE ARCHITECT AND MAY NOT BE DUPLICATED, USED OR DISCLOSED WITHOUT CONSENT OF THE ARCHITECT.

NOTES AND MATERIAL DESIGNATIONS ARE TYPICAL FOR SIMILAR CONDITIONS UNLESS OTHERWISE INDICATED. DO NOT SCALE FROM THIS DRAWING.

DISCLAIMER

THIS DRAWING SHOULD NOT BE USED FOR ANY PURPOSE OTHER THAN THE PURPOSE FOR WHICH THIS DRAWING HAS BEEN PREPARED.

SAVE AS PROVIDED IN CRTKL'S APPOINTMENT WITH ITS CLIENT CRTKL OWES NO CONTRACTUAL DUTY NOR SHALL CRTKL BE LIABLE TO ANY PARTY IN CONNECTION WITH THIS DRAWING.


CRTKL SHALL NOT BE LIABLE TO YOU FOR ANY AMENDMENT, MODIFICATION OR ALTERATION OF THIS DRAWING.

THIS DRAWING DOES NOT NECESSARILY REPRESENT THE MOST CURRENT DELIVERABLES, DESIGN INFORMATION, EXISTING CONDITIONS INFORMATION, AS-BUILT CONDITIONS, OR ANY OTHER INFORMATION IT PURPORTS TO REPRESENT

THIS DISCLAIMER MUST BE CLEARLY SET OUT SHOULD THIS DRAWING BE PROVIDED OR TRANSFERRED TO ANY THIRD PARTY.

2	09/10/2020	Employer's Requirements	
1	24/09/2020	Elevations update	
REV No.	DATE	DESCRIPTION	DWN CHK

KEY PLAN

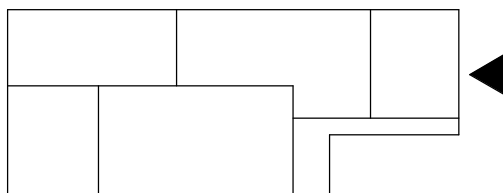

PROJECT

Heyrod Street

Heyrod St, Manchester M1 2NQ

CLIENT



CALLISONRTKL™

Suite 12A, Manchester One, Portland Street
Manchester, M1 3FL, United Kingdom.

SHEET IDENTIFICATION

TITLE

NORTH ELEVATION

STATUS

Employer's Requirements

PROJECT NUMBER 058-190002	SCALE @ A1: As indicated
SUITAB. CODE:	DATE DRAWN: 06/26/20
REVISION: 2	DRAWN BY: JO
	CHECKED BY: MP

PROJECT	ORIGIN	ZONE	LEVEL	TYPE	ROLE	NUMBER
190002	- CRL-	ZZ-	ZZ-	DR-	A-	20-006

© 2020 CallisonRTKL UK Ltd

12/10/2020 16:01:10