

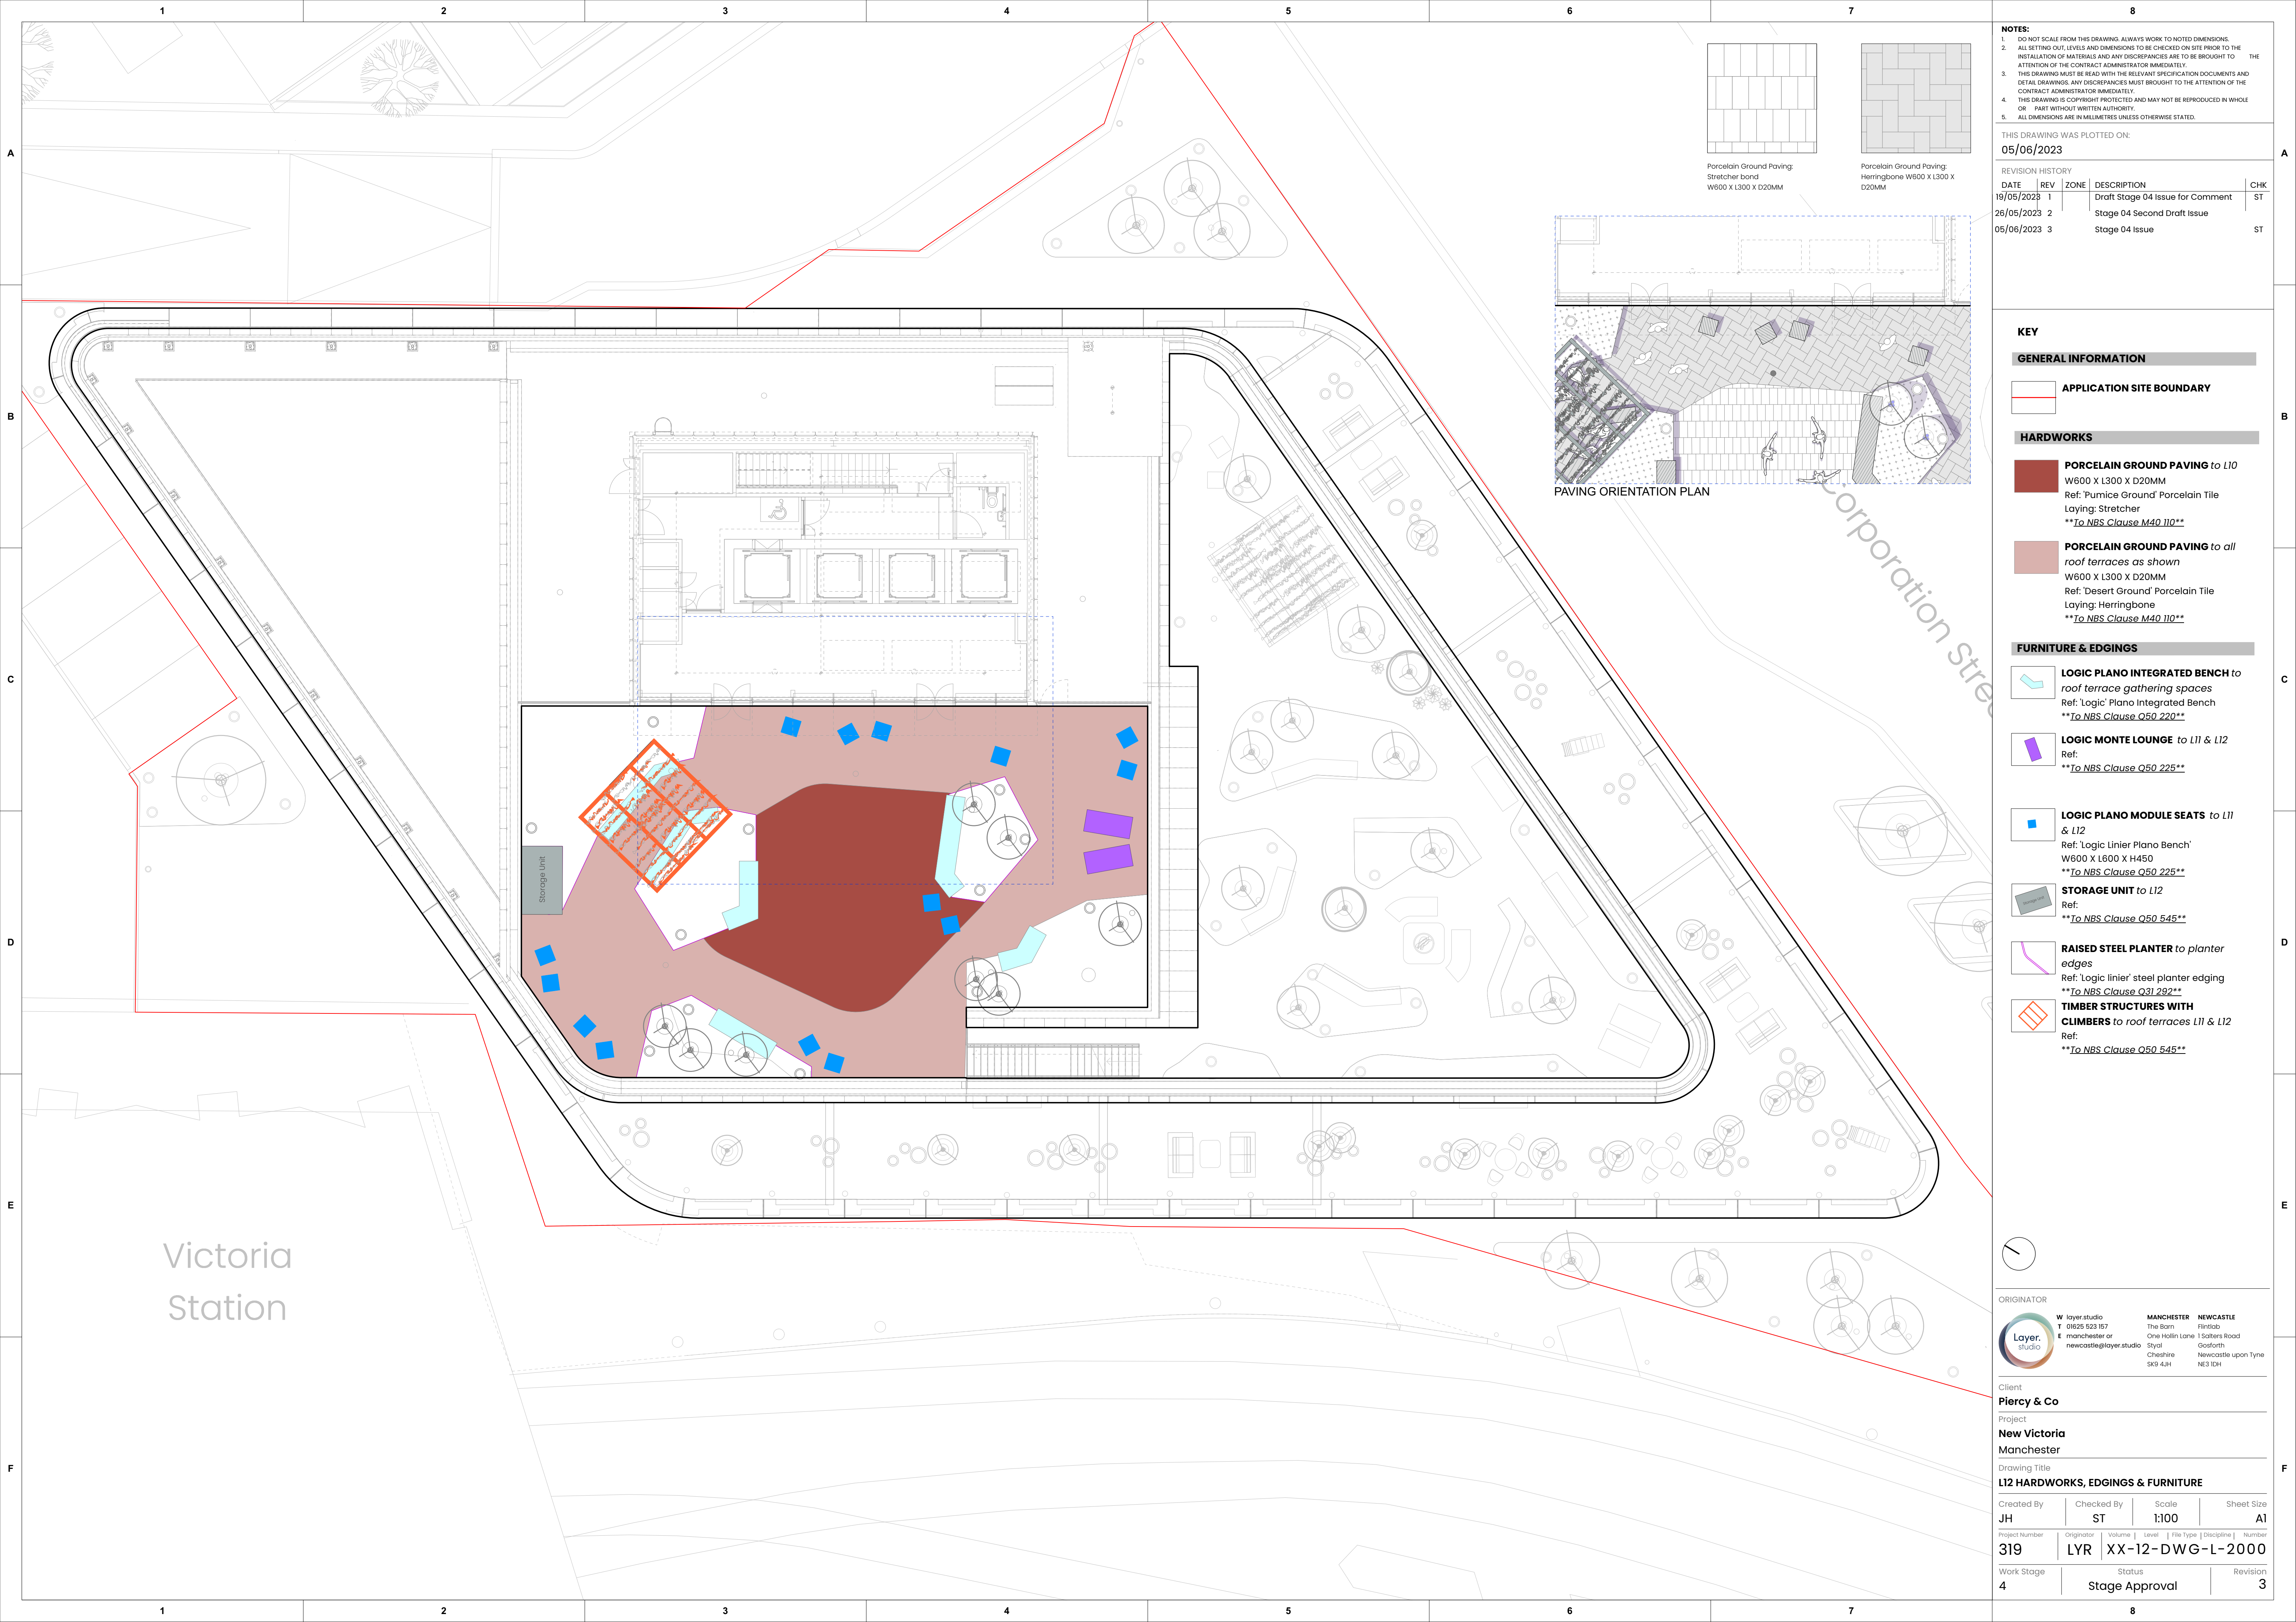


Porcelain Ground Paving:
Stretcher band
W600 X L300 X D20MM

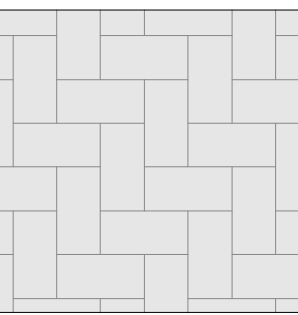

Porcelain Ground Paving:
Herringbone W600 X L300 X
D20MM

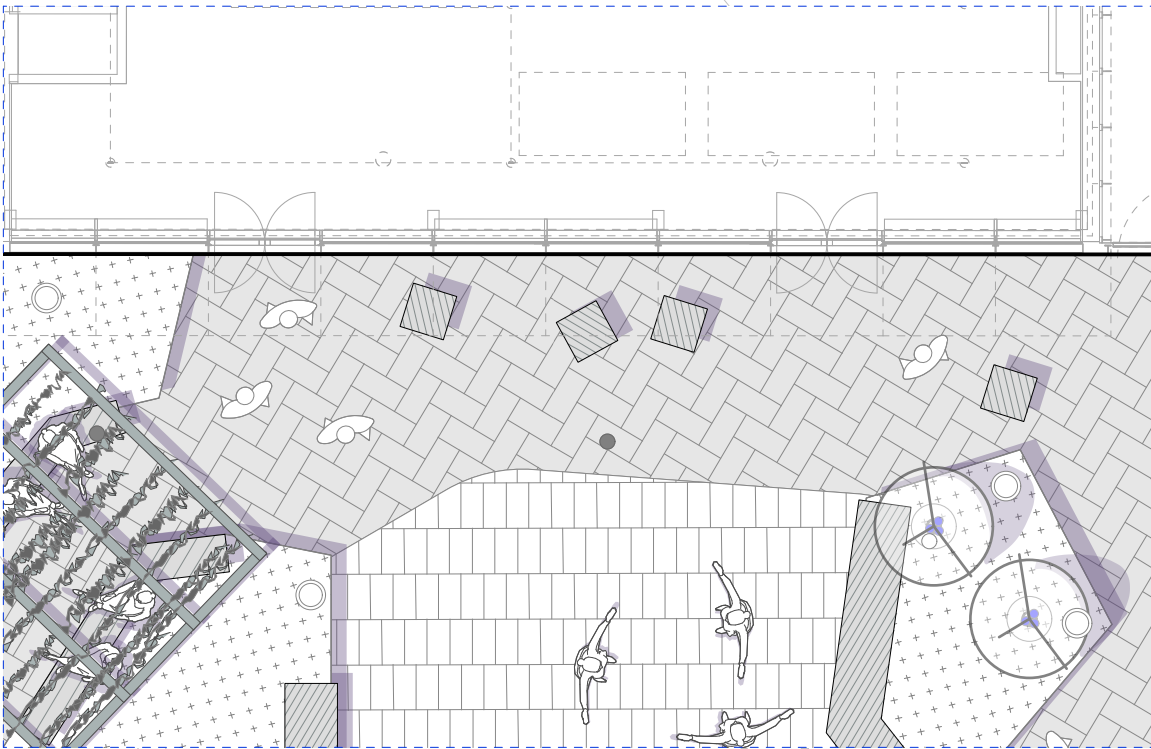

PAVING ORIENTATION PLAN

- NOTES:**
- DO NOT SCALE FROM THIS DRAWING. ALWAYS WORK TO NOTED DIMENSIONS.
 - ALL SETTING OUT LEVELS AND DIMENSIONS TO BE CHECKED ON SITE PRIOR TO THE INSTALLATION OF MATERIALS AND ANY DISCREPANCIES ARE TO BE BROUGHT TO THE ATTENTION OF THE CONTRACT ADMINISTRATOR IMMEDIATELY.
 - THIS DRAWING MUST BE READ WITH THE RELEVANT SPECIFICATION DOCUMENTS AND DETAIL DRAWINGS. ANY DISCREPANCIES MUST BE BROUGHT TO THE ATTENTION OF THE CONTRACT ADMINISTRATOR IMMEDIATELY.
 - THIS DRAWING IS COPYRIGHT PROTECTED AND MAY NOT BE REPRODUCED IN WHOLE OR PART WITHOUT WRITTEN AUTHORITY.
 - ALL DIMENSIONS ARE IN MILLIMETRES UNLESS OTHERWISE STATED.

THIS DRAWING WAS PLOTTED ON:

05/06/2023

REVISION HISTORY

DATE	REV	ZONE	DESCRIPTION	CHK
19/05/2023	1		Draft Stage 04 Issue for Comment	ST
26/05/2023	2		Stage 04 Second Draft Issue	
05/06/2023	3		Stage 04 Issue	ST

KEY

GENERAL INFORMATION

APPLICATION SITE BOUNDARY

HARDWORKS

PORCELAIN GROUND PAVING to L10
W600 X L300 X D20MM
Ref: 'Pumice Ground' Porcelain Tile
Laying: Stretcher
To NBS Clause M40.110

PORCELAIN GROUND PAVING to all roof terraces as shown
W600 X L300 X D20MM
Ref: 'Desert Ground' Porcelain Tile
Laying: Herringbone
To NBS Clause M40.110

FURNITURE & EDGINGS

LOGIC PLANO INTEGRATED BENCH to roof terrace gathering spaces
Ref: 'Logic' Plano Integrated Bench
To NBS Clause Q50.220


LOGIC MONTE LOUNGE to L11 & L12
Ref:
To NBS Clause Q50.225

LOGIC PLANO MODULE SEATS to L11 & L12
Ref: 'Logic Linier Plano Bench'
W600 X L600 X H450
To NBS Clause Q50.225

STORAGE UNIT to L12
Ref:
To NBS Clause Q50.545

RAISED STEEL PLANTER to planter edges
Ref: 'Logic linier' steel planter edging
To NBS Clause Q31.292

TIMBER STRUCTURES WITH CLIMBERS to roof terraces L11 & L12
Ref:
To NBS Clause Q50.545

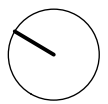

ORIGINATOR

	W	layer.studio	MANCHESTER	NEWCASTLE
	T	01625 523 157	The Barn	Firfield
	E	manchester or newcastle@layer.studio	One Hollin Lane Salters Road	Gosforth
			Styck Cheshire SK9 4JH	Newcastle upon Tyne NE3 1DH

Client

Piercy & Co

Project

New Victoria

Manchester

Drawing Title

L12 HARDWORKS, EDGINGS & FURNITURE

Created By	Checked By	Scale	Sheet Size
JH	ST	1:100	A1

Project Number	Originator	Volume	Level	File Type	Discipline	Number
319	LYR	XX-12-DWG-L-2000				

Work Stage	Status	Revision
4	Stage Approval	3

Victoria
Station