




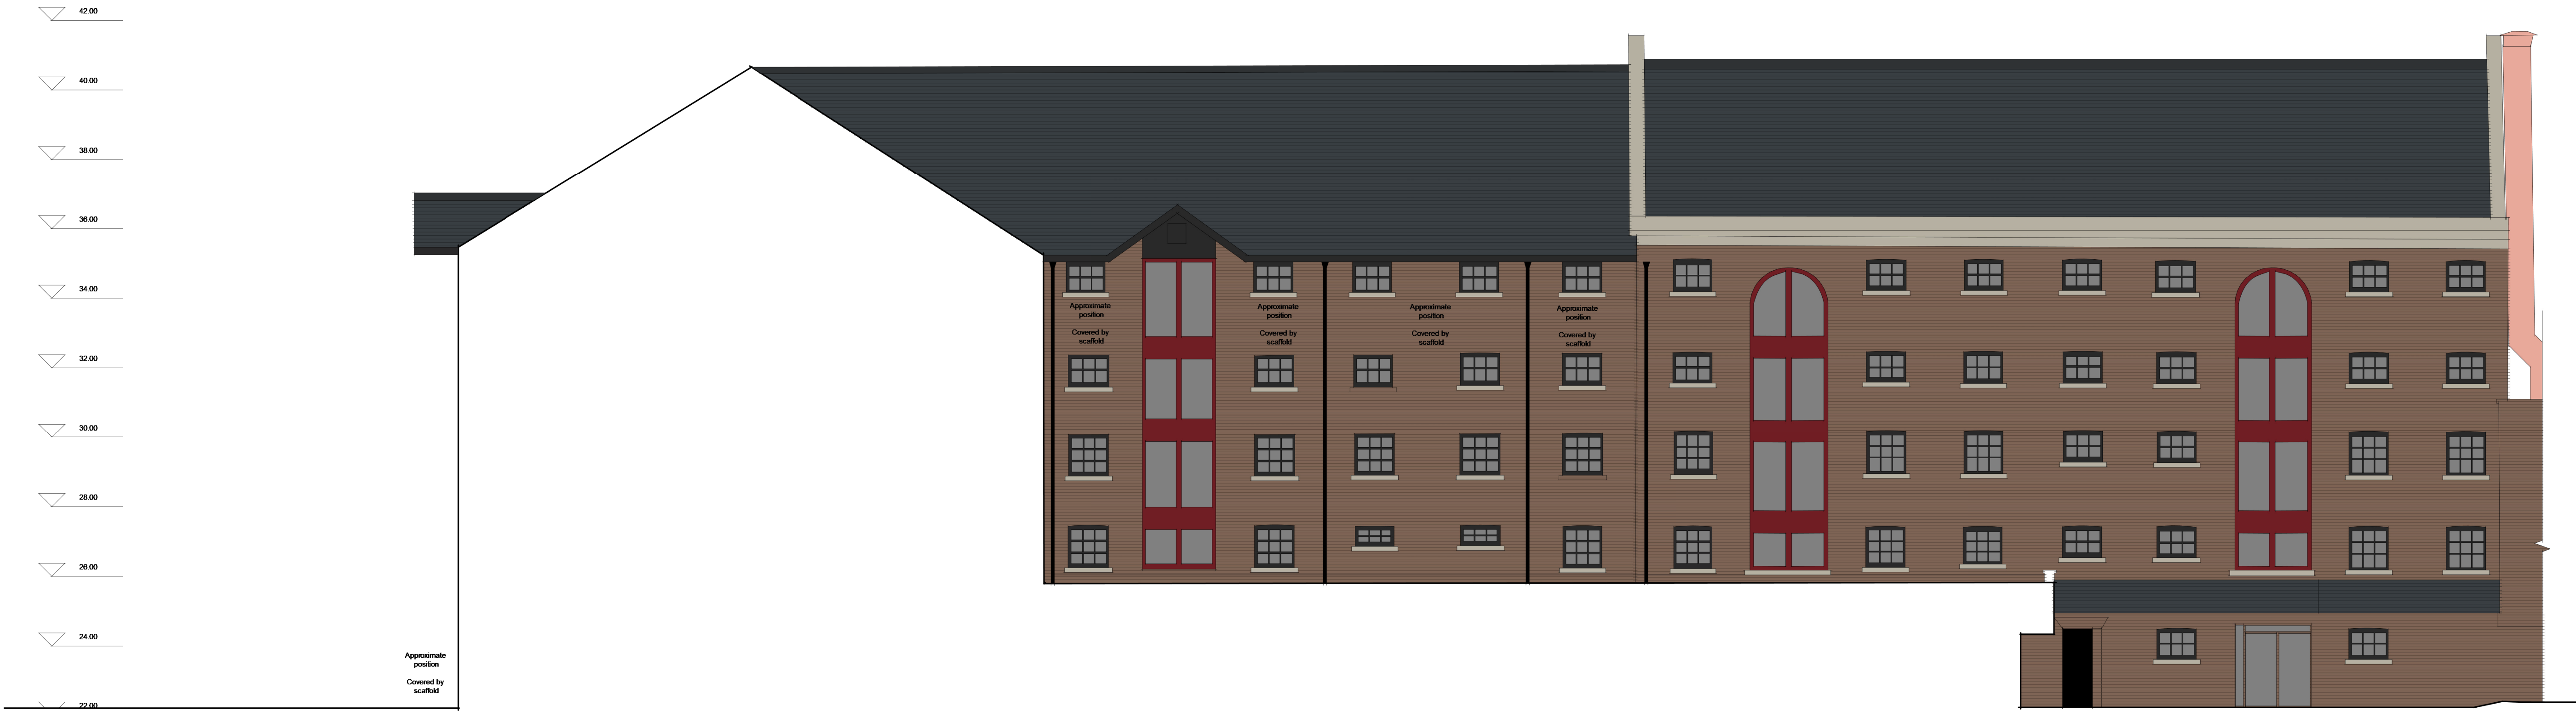

E1 Existing Elevation 3
1 : 100

 

Note:
All dimensions and levels to be checked on site and any discrepancies to be reported immediately before the commencement of work. Drawing to be read in conjunction with all relevant drawings and specifications.

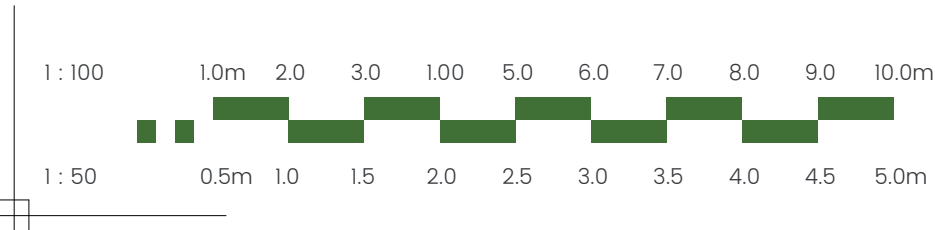

PROJECT NAME & LOCATION Manchester Marriott Victoria & Albert Hotel, Water St, Manchester M3 4JG	
DRAWING TITLE Existing Elevation 3	

PROJECT NO. AN53	DWG NO. 005	REV.	DRAWN. LB	CHECK. GW
SCALE 1 : 100		@ A1		

UNIT 5 CUNNINGHAM COURT LIONS DRIVE SHADSWORTH BUSINESS PARK BLACKBURN BB1 2GX T: +44 (0) 1254 774943 E: INFO@ALDROCK.CO.UK	STATUS Planning DATE 12/07/23
---	--