



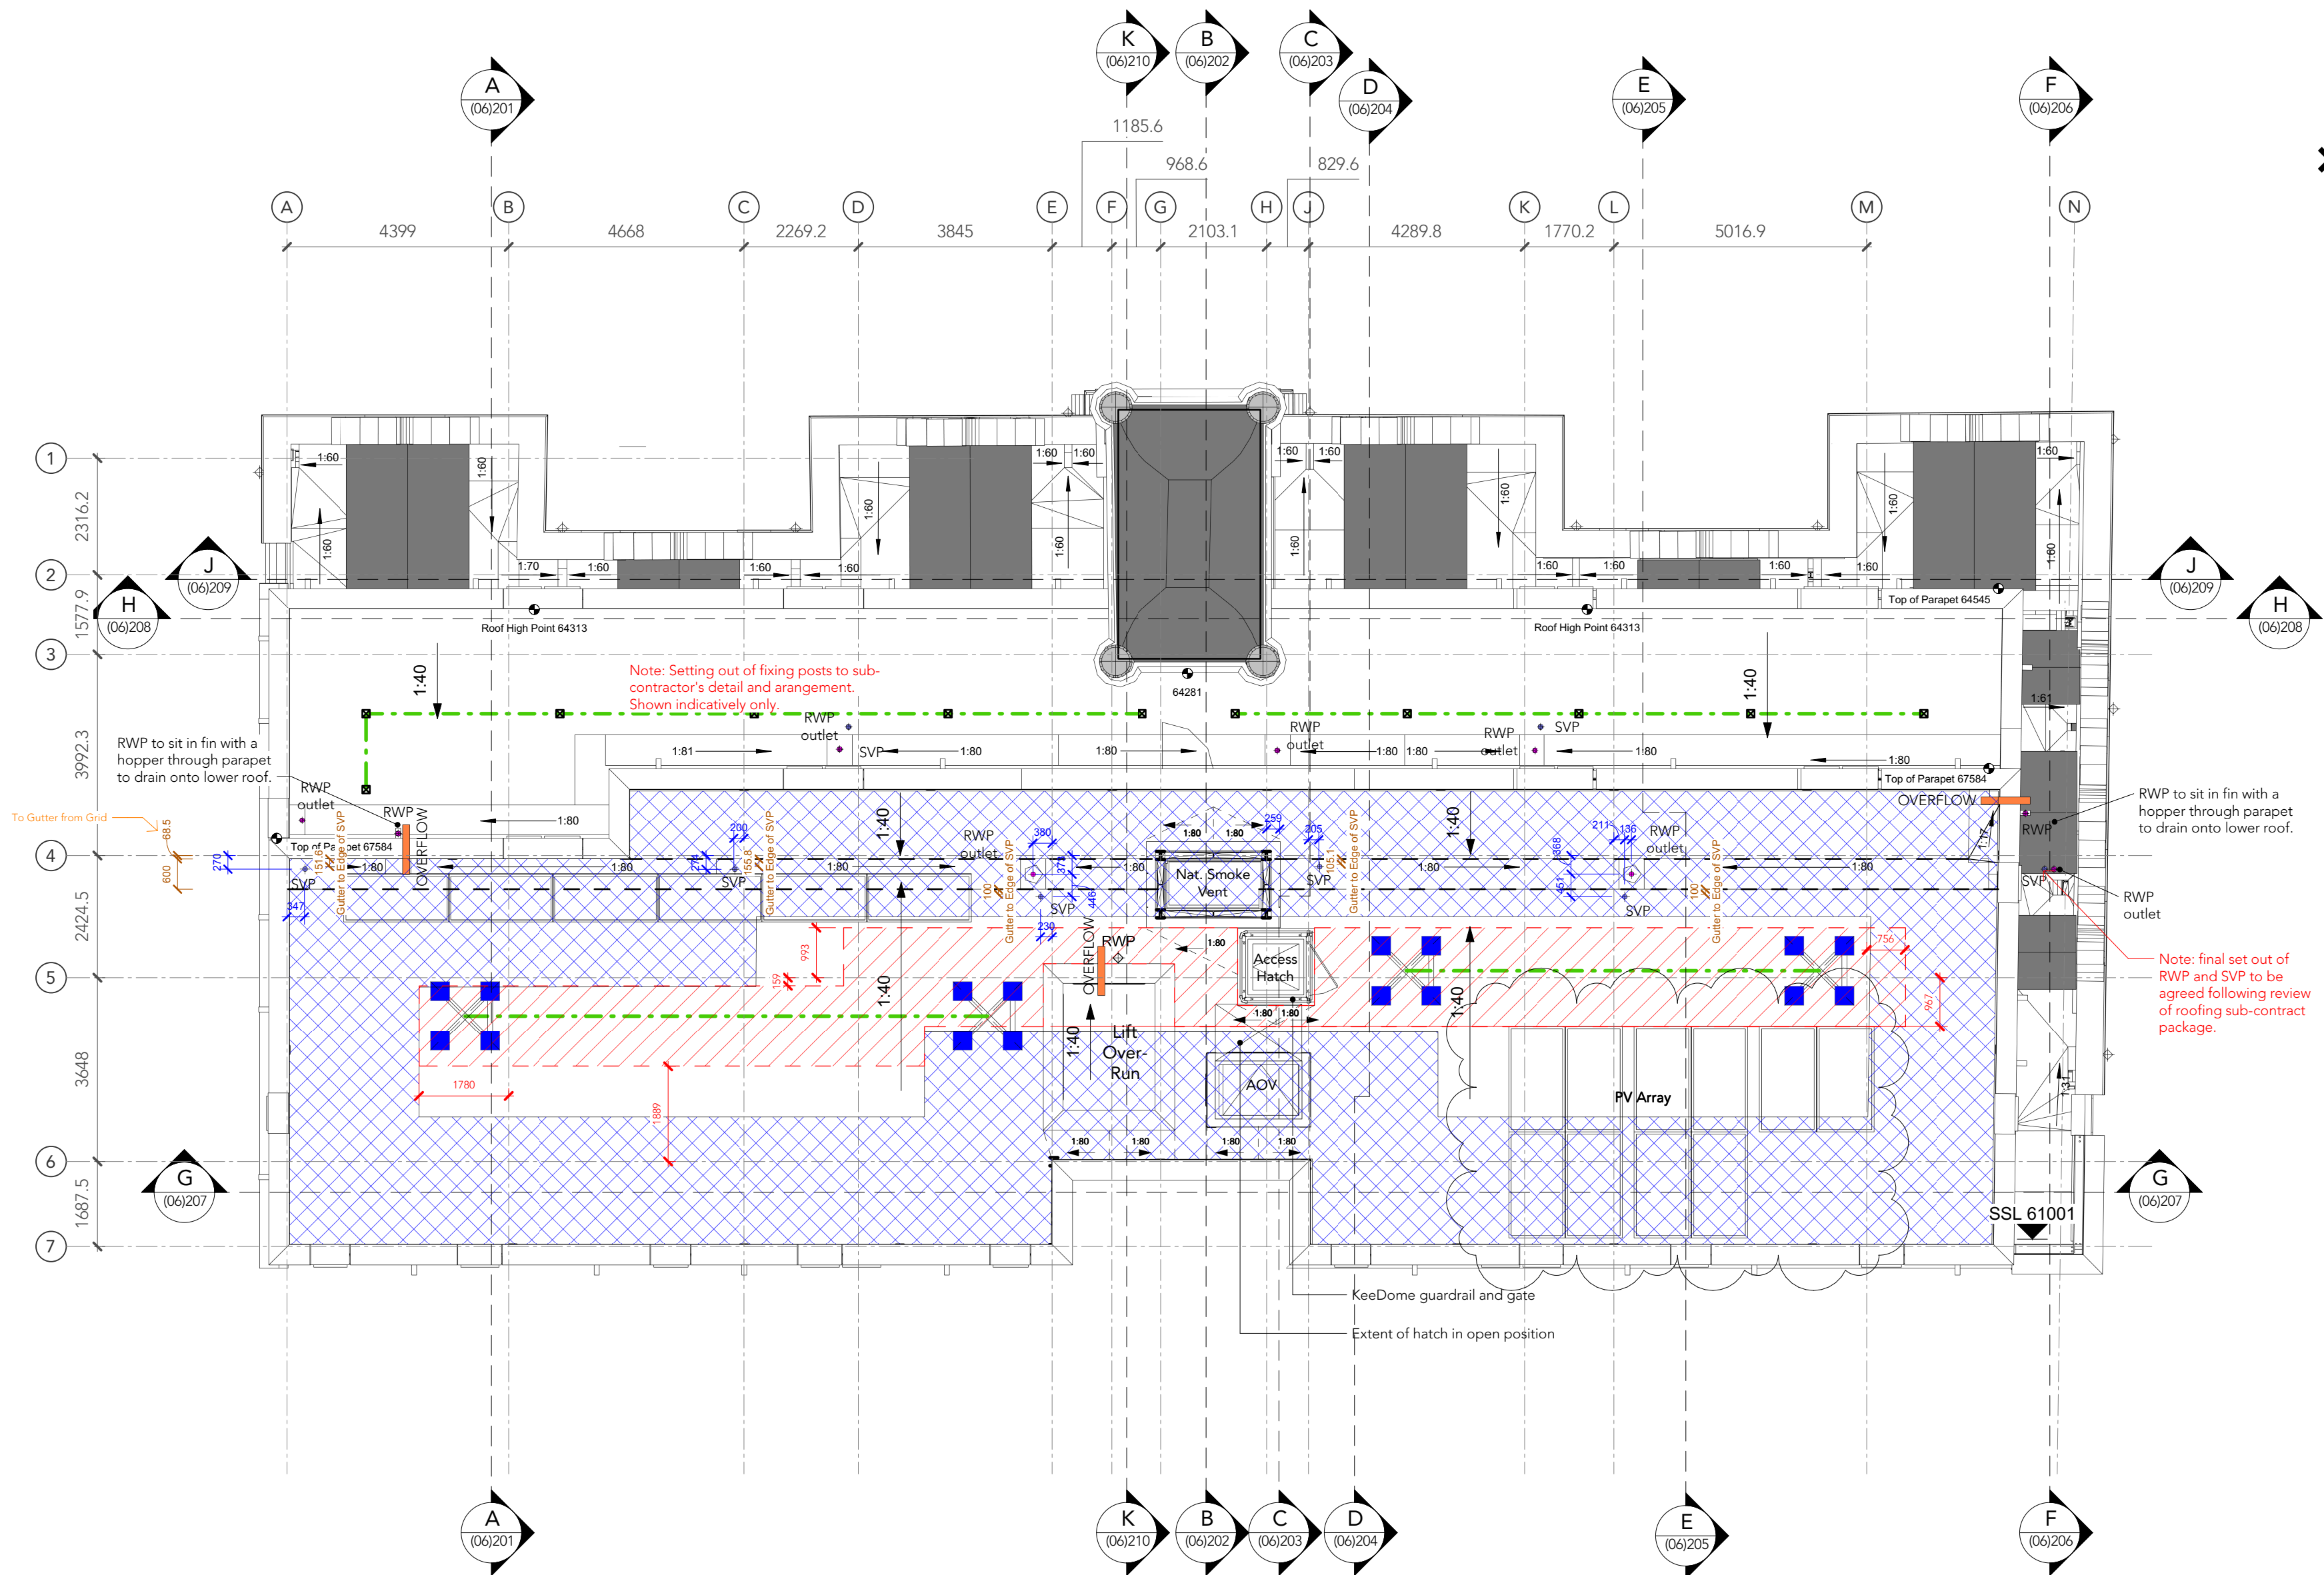

Note:
Do Not Scale from this drawing.
Dimensions are to be checked on site.
If in doubt please ask.

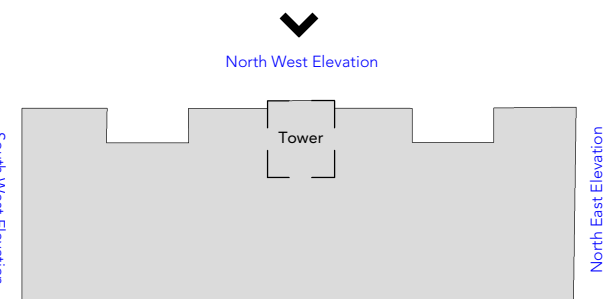

KEY

- Keeline mansafe system and Weightanka mobile deadweight anchors.
- Mansafe line fixed between keeline posts fixed down to slab.
- 2.5m offset from parapet edge (limitation for positioning of Weightanka mobile deadweight anchors).
- Indicative roof over-flow locations
- Designated Walkway for roof access
- Pop up location setting out from gridlines.

C8	11.10.2023	PN	PV array updated as clouded
C7	16.03.2023	PN	Gutter line added/ RWP clearance diameters added/ SVP to edge of gutter dimensions added
C6	13.03.2023	PN	RWP & SVP Outlet set out updated as clouded
C5	01.11.2022	PN	Roof Walkway added
C4	21.10.2022	MR	Updates following guidance from Premier Guarantee/ valley gutters and local falls added.
C3	14.10.2022	MR	Updates to roof insulation as per Client instructions
C2	24.06.2022	PN	Outlets and pop-up locations revised as clouded
C1	10.06.2022	MR	Stage 5 Issue

Rev Date Intls Details

© The moral rights of the author are hereby asserted.
This drawing and design is the sole property of Buttress Ltd and must not be reproduced without permission.
Buttress Ltd is Registered in England and Wales: 5363573

Buttress

41 Bengal Street
Manchester
M4 6AF

T 0161 236 3303
E contact@buttress.net
W www.buttress.net

Project Title	Ancoats Dispensary
Client	Great Places Housing Group
Location	Ancoats, Greater Manchester

Drawing ref Proposed Roof GA Plan

Date	11/10/2023 08:56:23	Scale	As indicated
Checker	AH	Orig Paper Size	A2

Job No: 210005 Status CONSTRUCTION

Project: Origin: Zone: Level: Type: Disc: Number: Rev:

210005-BA-XX-R0-DR-A-(04)007- C8