


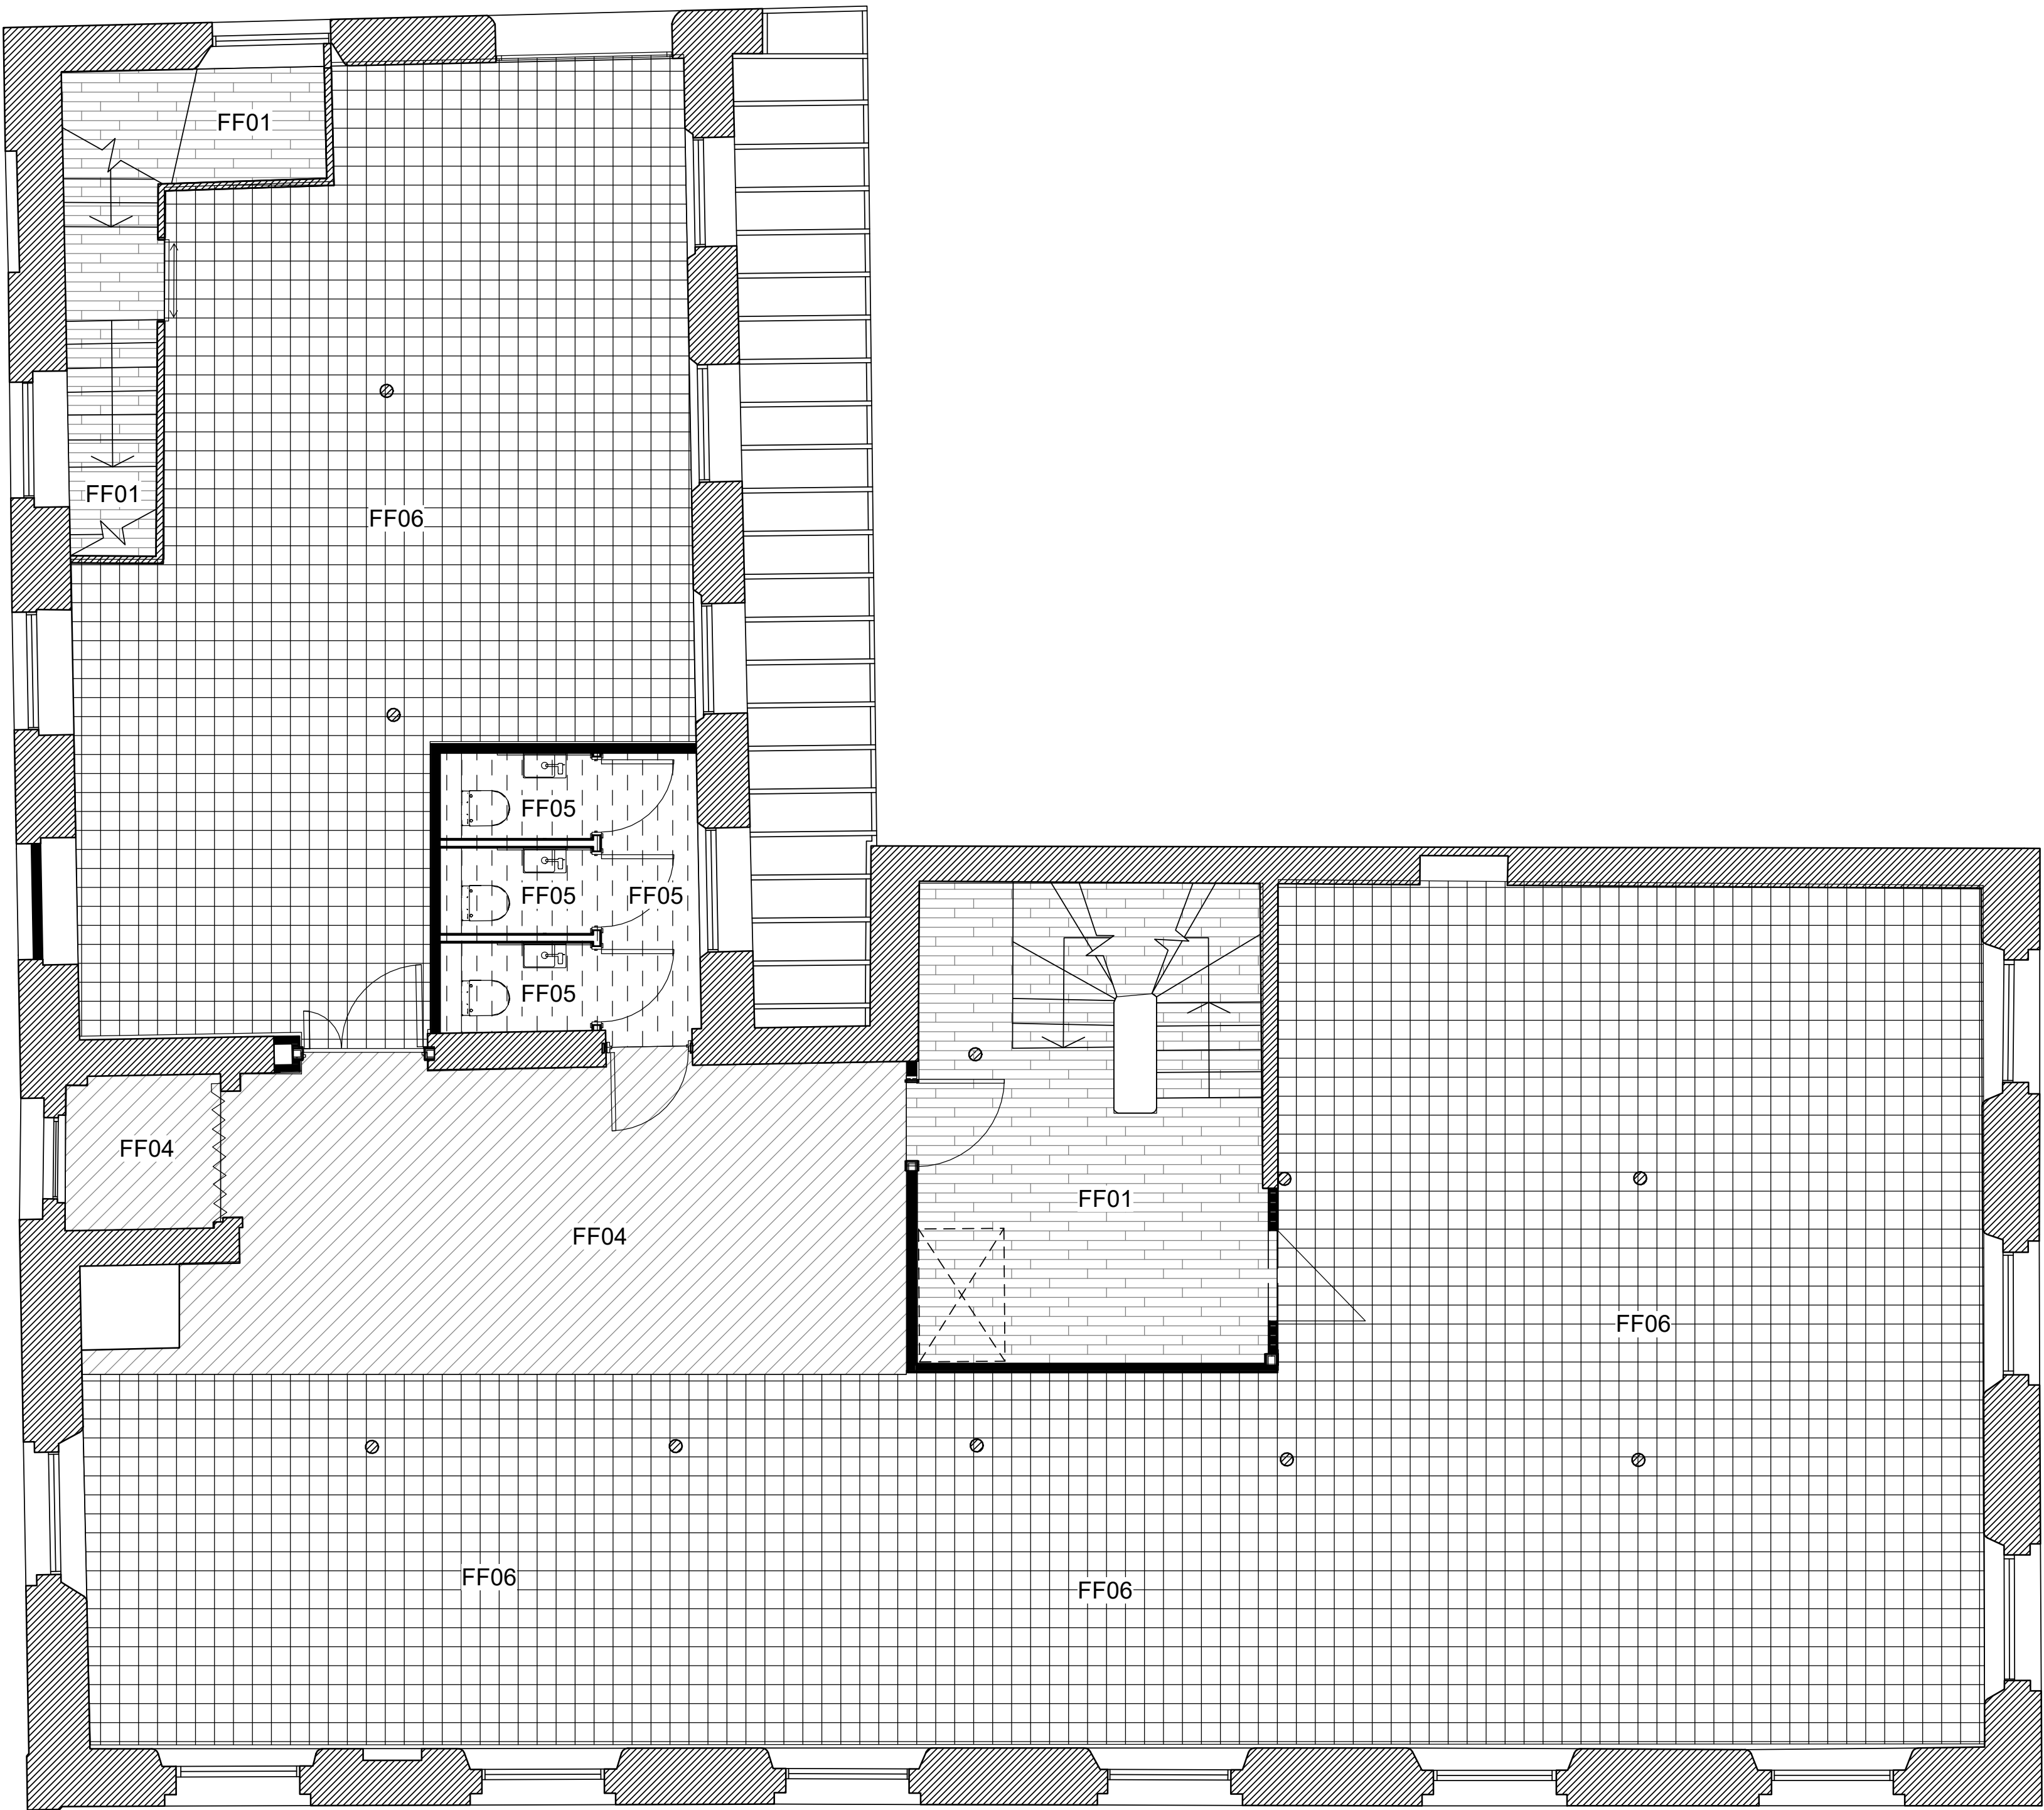

3FL Proposed Floor Finishes
1 : 50

Floor Finishes Key

- FF01. Retain Existing Flooring. all components to be cleaned, repaired / re-laid where necessary (on like-for-like basis) Work methodology and materials to the Conservation Officers approval.
- FF02. LVT. Spec: Domus. Range: Pergo LVT Tile. Colour: EVPE 303.
- FF03. Inset Rug Carpet Tile. Spec: Interface. Range: Composure. Colour : Soothe. Lay Direction: Non Directional
- FF04. Suites LVT & Lift Cart. Spec:Interface. Range: Textured Woodgrains. Colour: Antique Light Oak. Lay Direction: Ashlar
- FF05. WC's & Shower Tiled Flooring. Spec: Solus. Range: Matter. Colour: MTT-Grey .
- FF06. Carpet Tile. Spec: Interface. Range: Recreation CushionBac RE. Colour: Foundation Lay Direction: Non Directional.
- FF07. Antistatic Vinyl Flooring. Spec: Forbo. Range: Marmoleum, Ohmex. Colour: 73146 Serene Grey.

Proposed Skirting Key:

Historical skirtings to be retained where possible, repaired and painted in a linseed paint finish.


New skirtings to match existing.

All dimensions are in millimetres unless stated otherwise. No dimensions to be scaled from drawings. All dimensions to be checked on site prior to manufacture.

Any discrepancies between drawings and site conditions are to be reported to the contract manager.

This drawing is to be read in conjunction with all relevant Structural Engineers and Mechanical & Electrical Engineers drawings and specification.

© COPYRIGHT
The copyright in this drawing is vested in OBI Property Ltd and no licence or assignment of any kind has been, or is, granted to any third party whether by provision of copies or originals of the drawings or otherwise unless otherwise agreed in writing.

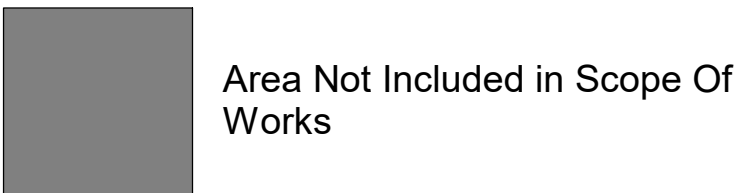

Floor Finishes Notes

- Refer to finishes schedule for further details.
- All specifications must be approved by specialist / contractor / fire consultant / acoustician / building control.
- All specifications must be approved by client and are subject to review & approval by client & designer.
- S/Steel Transition strip between changing floor finishes unless otherwise stated. Contractor to spec subject to review & approval by client & designer.
- Designer to confirm lay direction.

A	Updated following planning comments	27.07.23	ES	ER
-	Issued for planning	18.04.23	ES	SV

REV	DESCRIPTION	DATE	BY	CHK
-----	-------------	------	----	-----

CLIENT NAME

T&M Real Estate

PROJECT NAME

Lindencourt

DWG TITLE:

3FL Proposed Floor Finishes

DWG NO:	17_300	REVISION:	A
SCALE	As indicated @A1	DRAWN:	ES

DWG STATUS:

Planning