


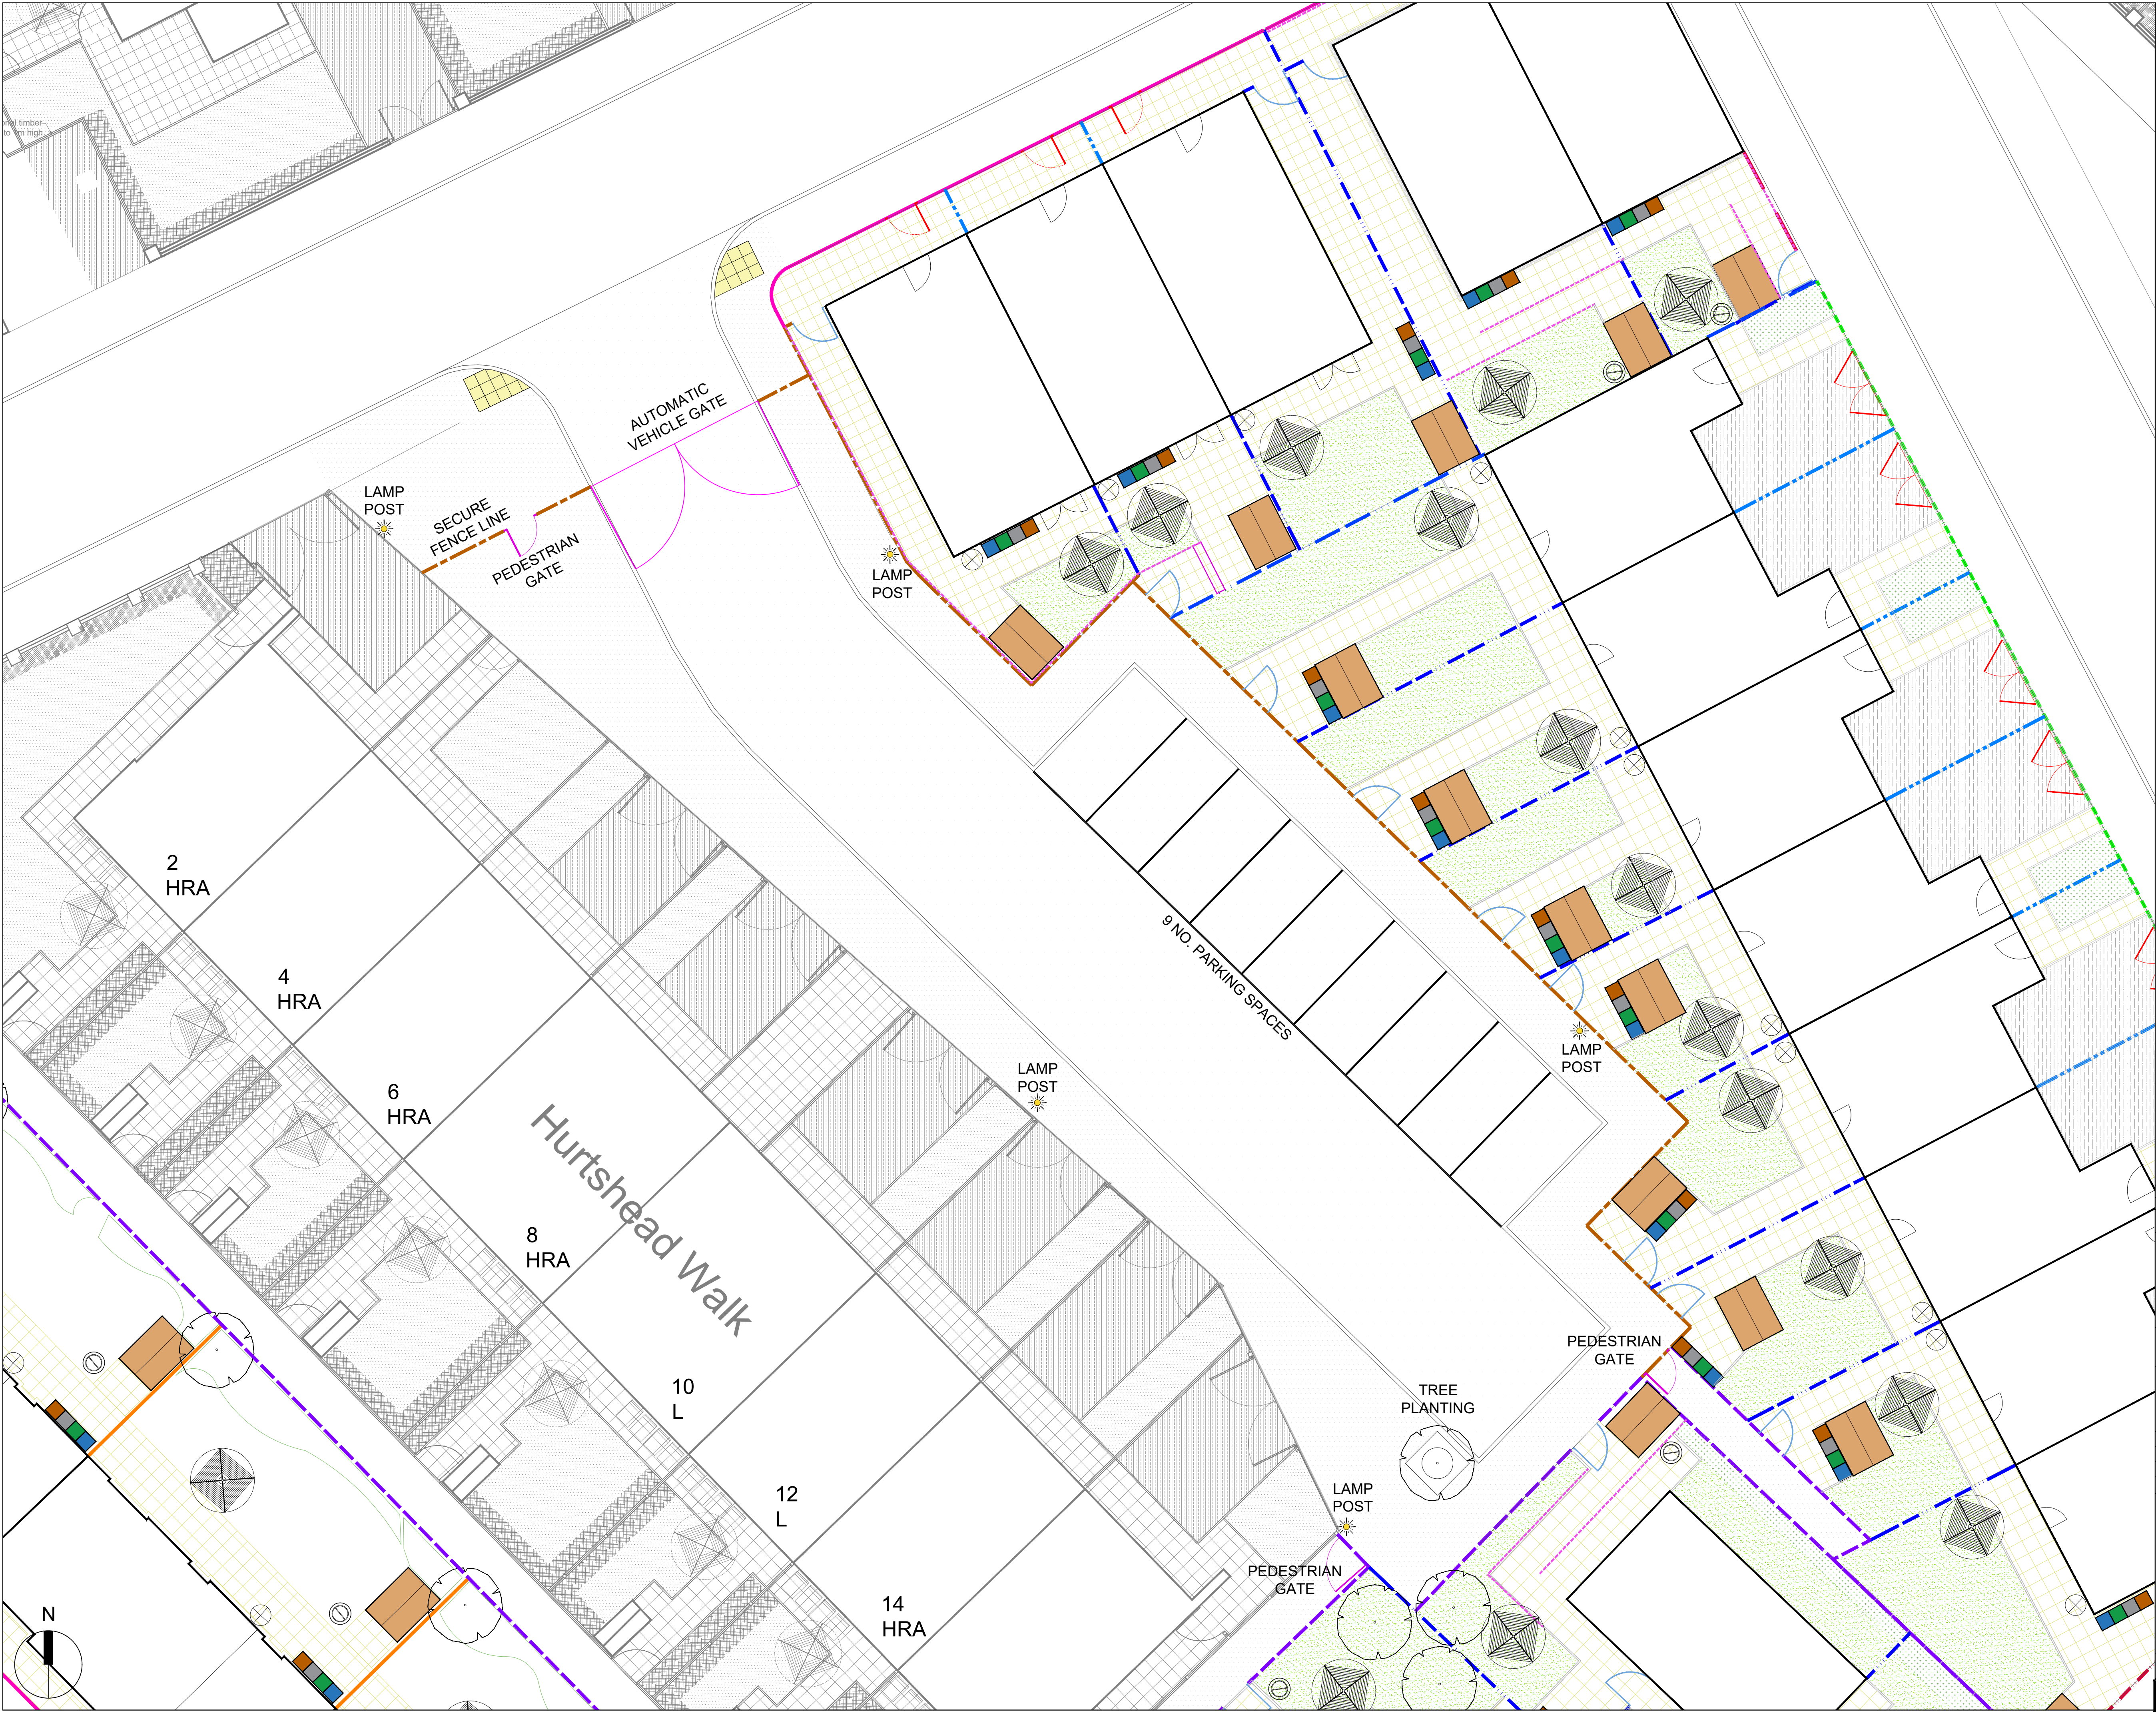

KEY

- Road
Concrete asphalt surface
- Footpath
Concrete asphalt surfacing
- Blister tactile paving
400x400x50mm
Colour: Buff
- Tree planted in hard landscape
- Lamp post
- 1.8m high fence
- 6m wide automatic vehicle gate
- 1.2m wide Pedestrian gate

00	27.05.22	First Issue	MS	WC	JG
Rev	Date	Detail	Made	Chkd	App'd

☐ PLANNING ☐ DRAFT ☒ FOR COMMENT ☐ TENDER ☐ CONSTRUCTION

Client:



Project:
Galliford Try Brunswick PFI

Title:
Infrastructure Phase 33

Design: MS	Sheet Size - A1 (594mm x 841mm)
Drawn: MS	Date: 27.05.22
Chk'd: WC	Scale: 1:100
App'd: JG	

GILLESPIES

GILLESPIES LLP
Westgate House
44 Hale Road
Hale
Cheshire
WA14 2EX

T: 0161 928 7715
F: 0161 927 7680
E: admin.manchester@gillespies.co.uk

File Location R:\M4976 Brunswick PB Stage\DRAWINGS\Layouts

No.	M4976-190-I33	Rev.	00
-----	---------------	------	----