


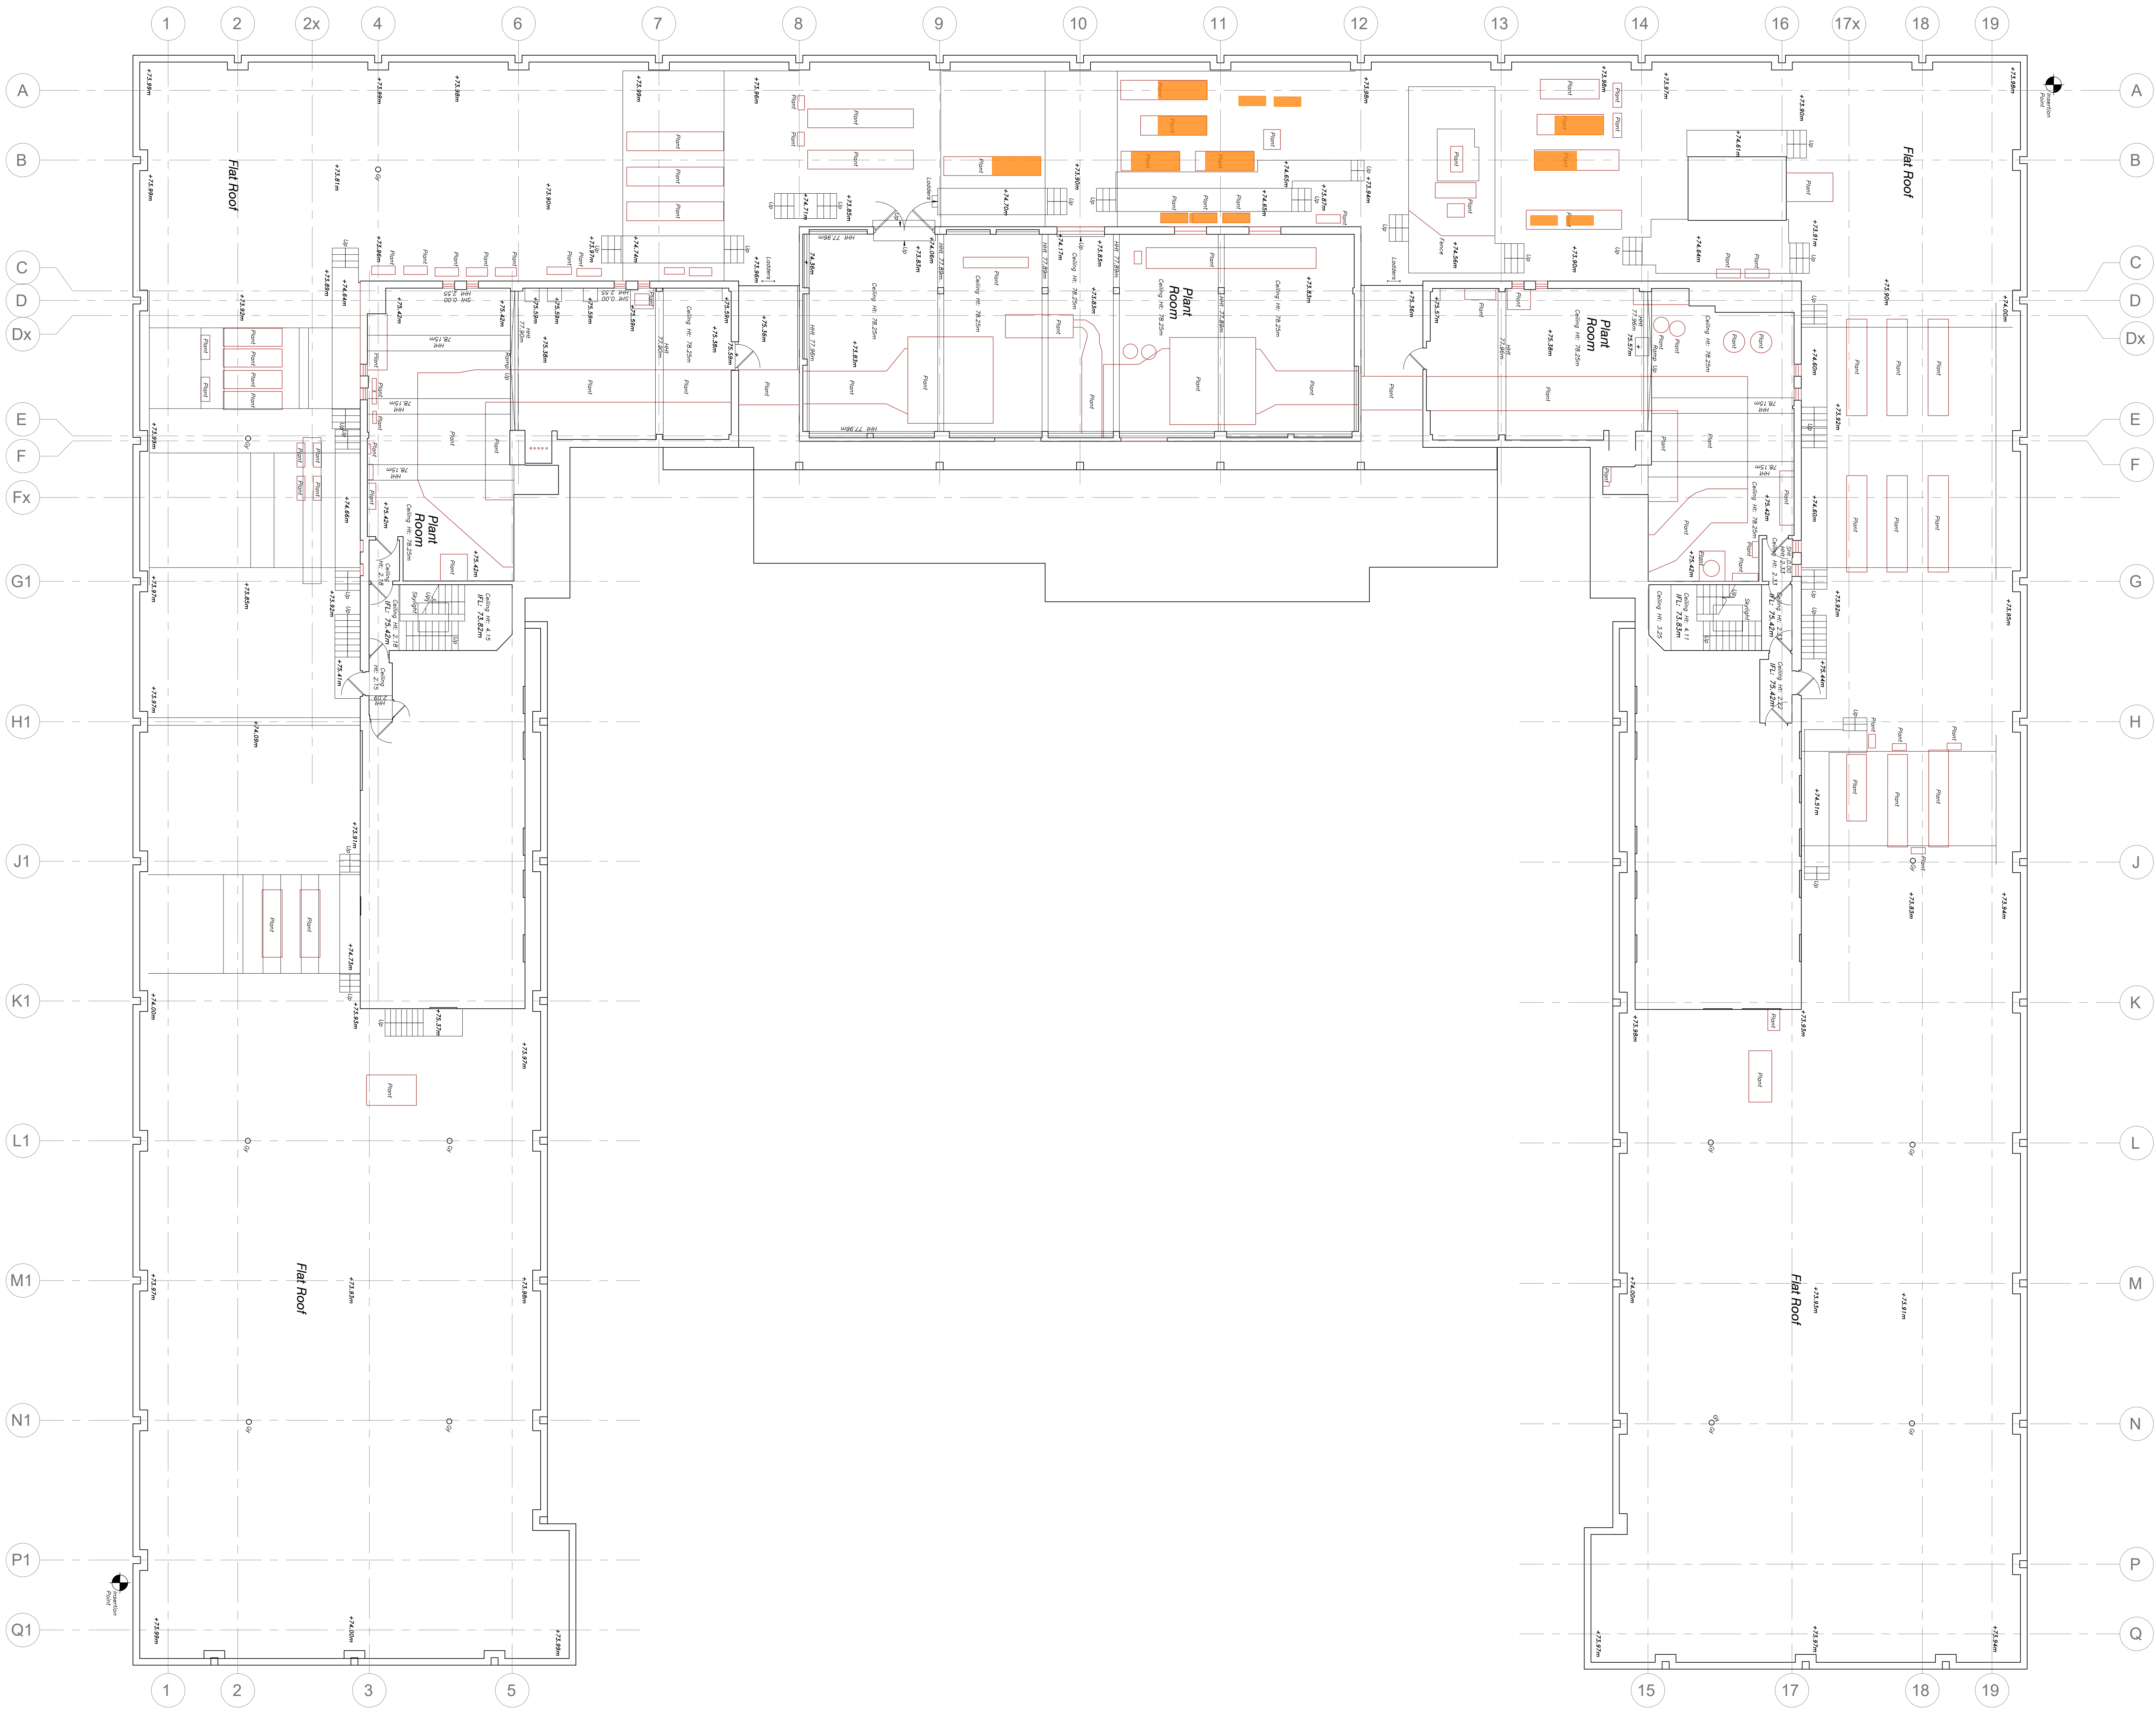

ROOF LEVEL



EXISTING AC UNITS TO BE REPLACED WITH NEW

A	28/04/2023	Stage 2 - Initial Issue	CJ/PW
REV	DATE	REVISION	INITIALS
LLOYDS BANKING GROUP			
THIS DRAWING IS THE PROPERTY OF LLOYDS BANKING GROUP AND COPYRIGHT IS RESERVED BY THEM. THE DRAWING IS ISSUED ON CONDITION THAT IT IS NOT COPIED OR DISCLOSED BY OR TO ANY UNAUTHORISED PERSONS WITHOUT PRIOR CONSENT IN WRITING TO LLOYDS BANKING GROUP - GROUP PROPERTY. ALL MODIFIED DRAWINGS SHOULD BE RETURNED TO LLOYDS BANKING GROUP.			
GROUP PROPERTY			
BRISTOL - PO Box 112, Canova House, Canova Way, BRISTOL, BS59 7LH EDINBURGH - Digital Square, 15 Bankhead Crossway South, EDINBURGH EH11 4EN HALFAX - Trinity Road, HALFAX, West Yorkshire, HX1 2RS			
PROJECT ADDRESS		SCALE	
11 Portland Street		A0 - 1:100	
Manchester		AS - NTS	
M60 1HS		DATE	
DRAWING DESCRIPTION		17/04/2023	
Roof Floor		DRAWN BY	
Existing General Arrangement		CJ/PW	
DRAWING NUMBER		REVISION	
50960488-HLN-XX-R1-M2-AREX-7001		A	

Stage 2 - INITIAL ISSUE