


GROUND FLOOR

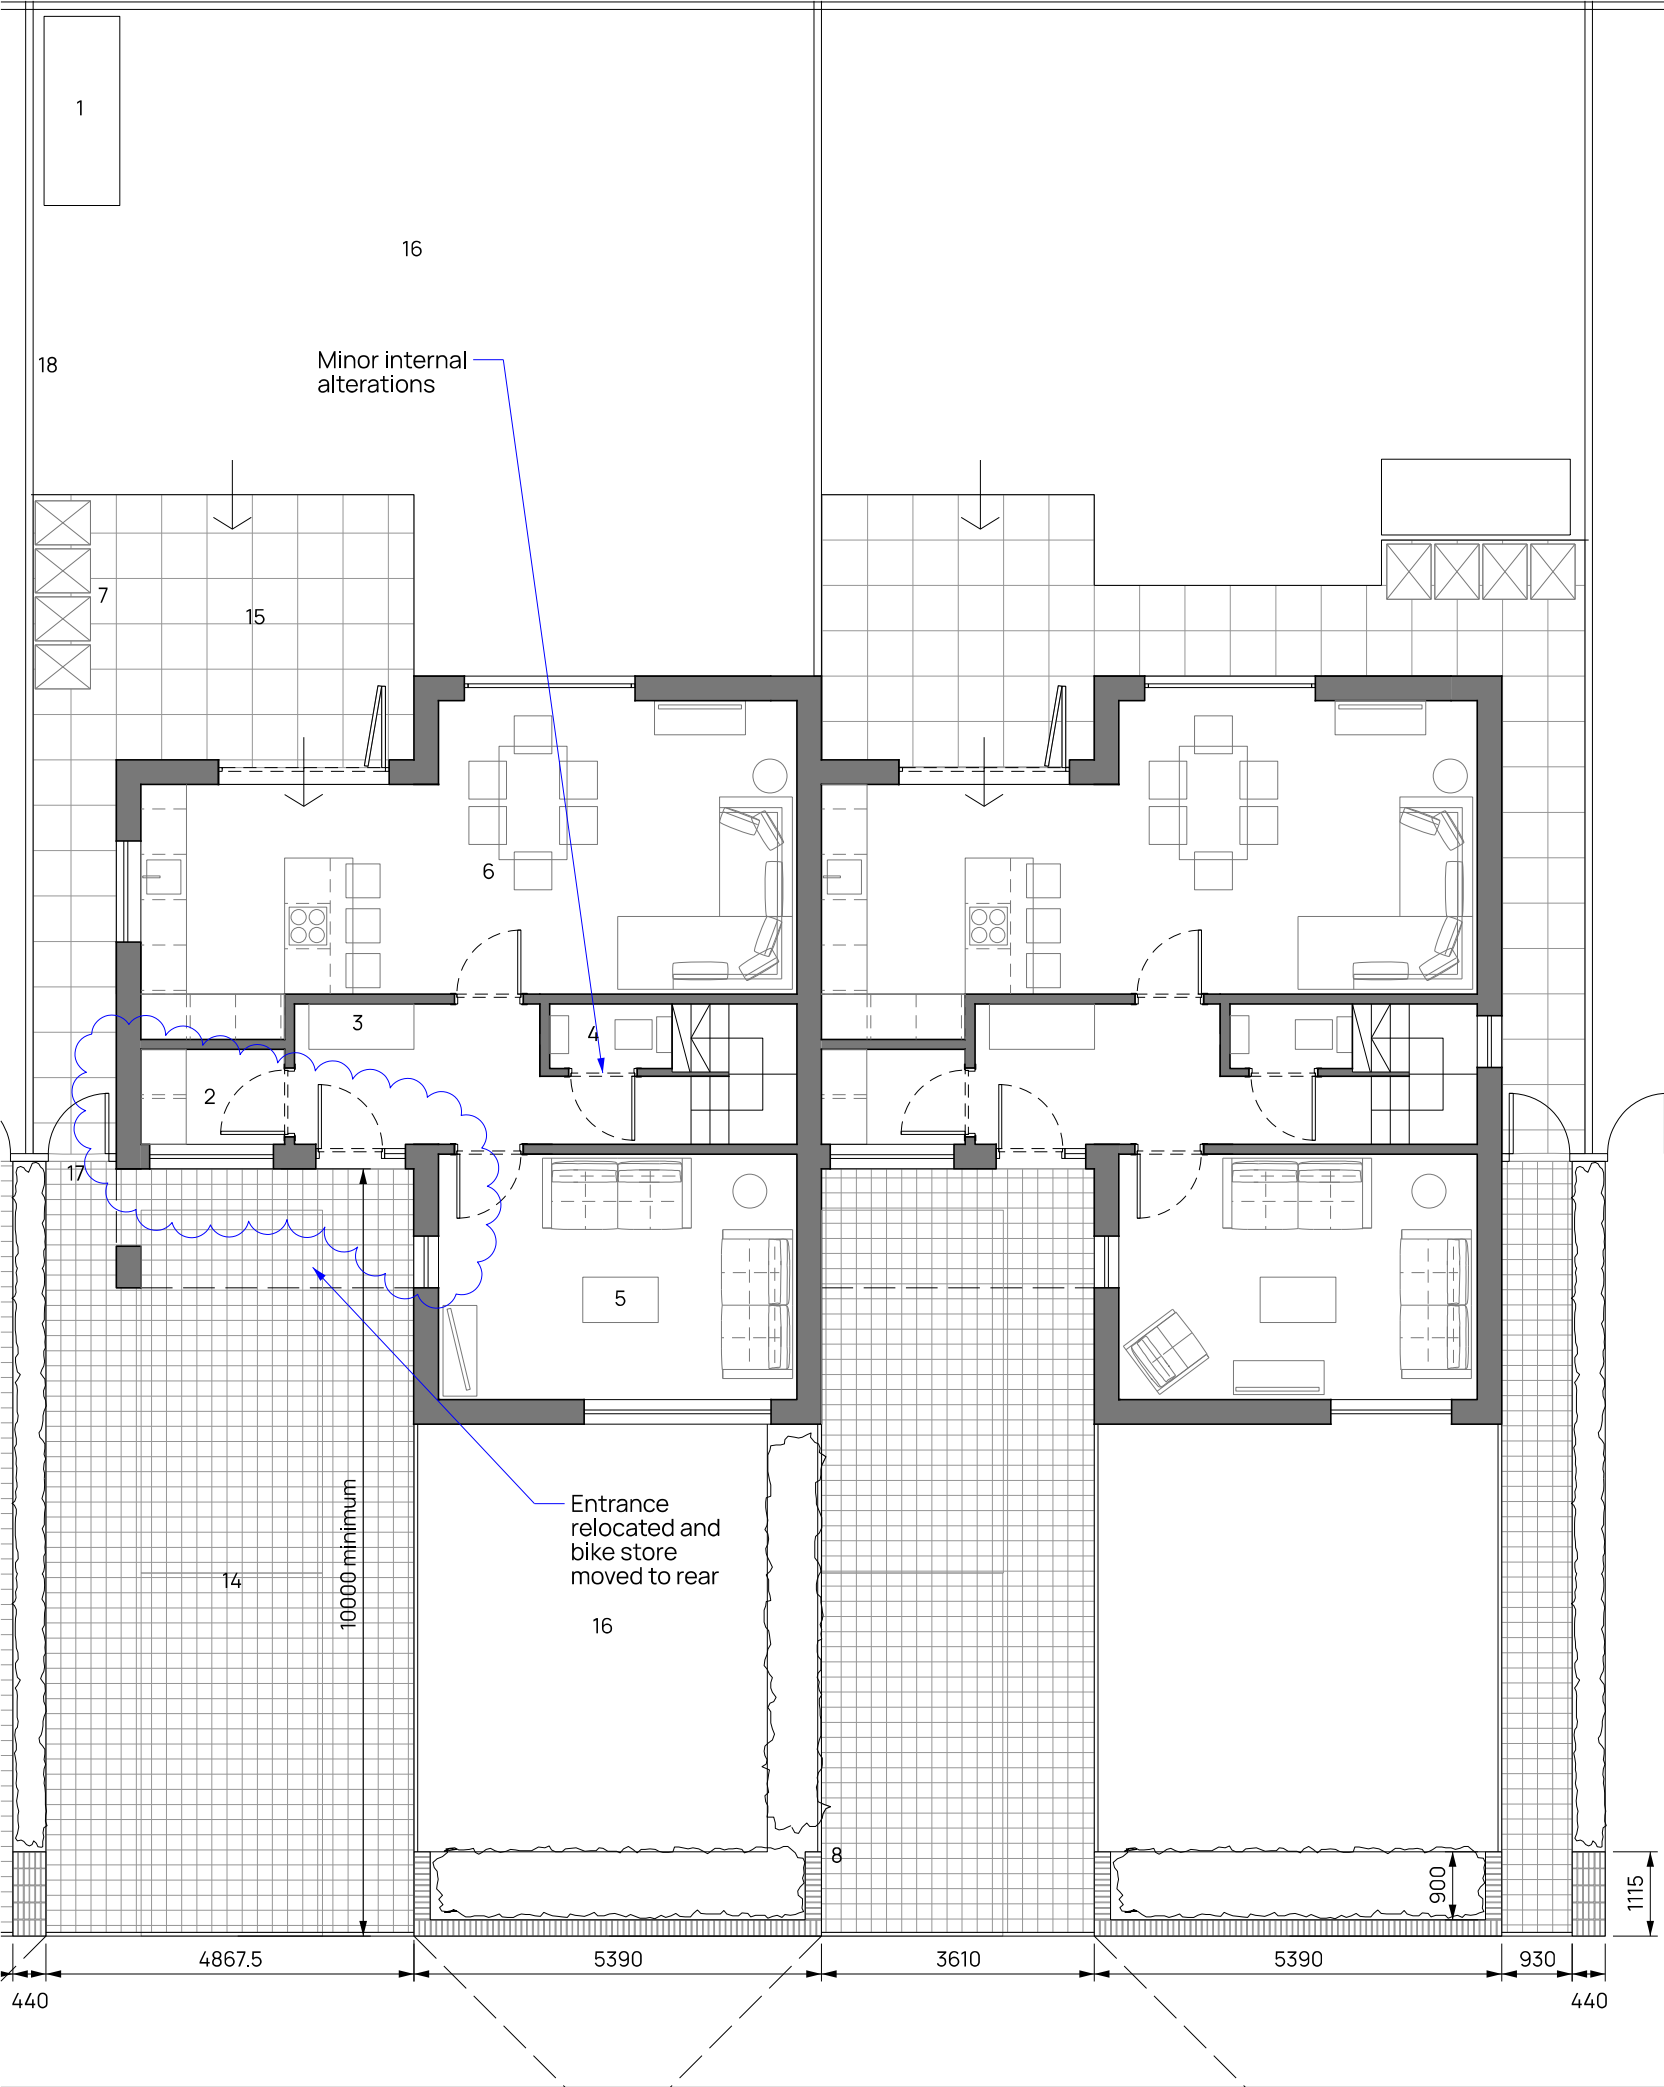

FIRST FLOOR



- 1. Bike/garden store
- 2. Utility
- 3. Cloaks
- 4. WC
- 5. Lounge
- 6. Family Room
- 7. Bins
- 8. Brick dwarf wall with hedge behind
- 9. Bedroom
- 10. Master suite
- 11. Green Roof
- 12. Family Bathroom
- 13. Linen/boiler
- 14. Tobermore Hydropave Shannon (Bracken)
- 15. Tobermore textured paving (natural)
- 16. Lawn
- 17. 2100 mm high vertical timber gate with trellis for top portion
- 18. 1800mm high vertical board fence between plots, with 300mm trellis to top portion

|     |          |                                                           |
|-----|----------|-----------------------------------------------------------|
| 04  | 05/07/23 | patio and driveway paving changed                         |
| 03  | 09/12/21 | updated layout, bin store moved to rear garden            |
| 02  | 13/08/21 | kitchen window change following material update           |
| 01  | 04/08/21 | Driveway depth dimension added following planner comments |
| rev | date     | description                                               |