


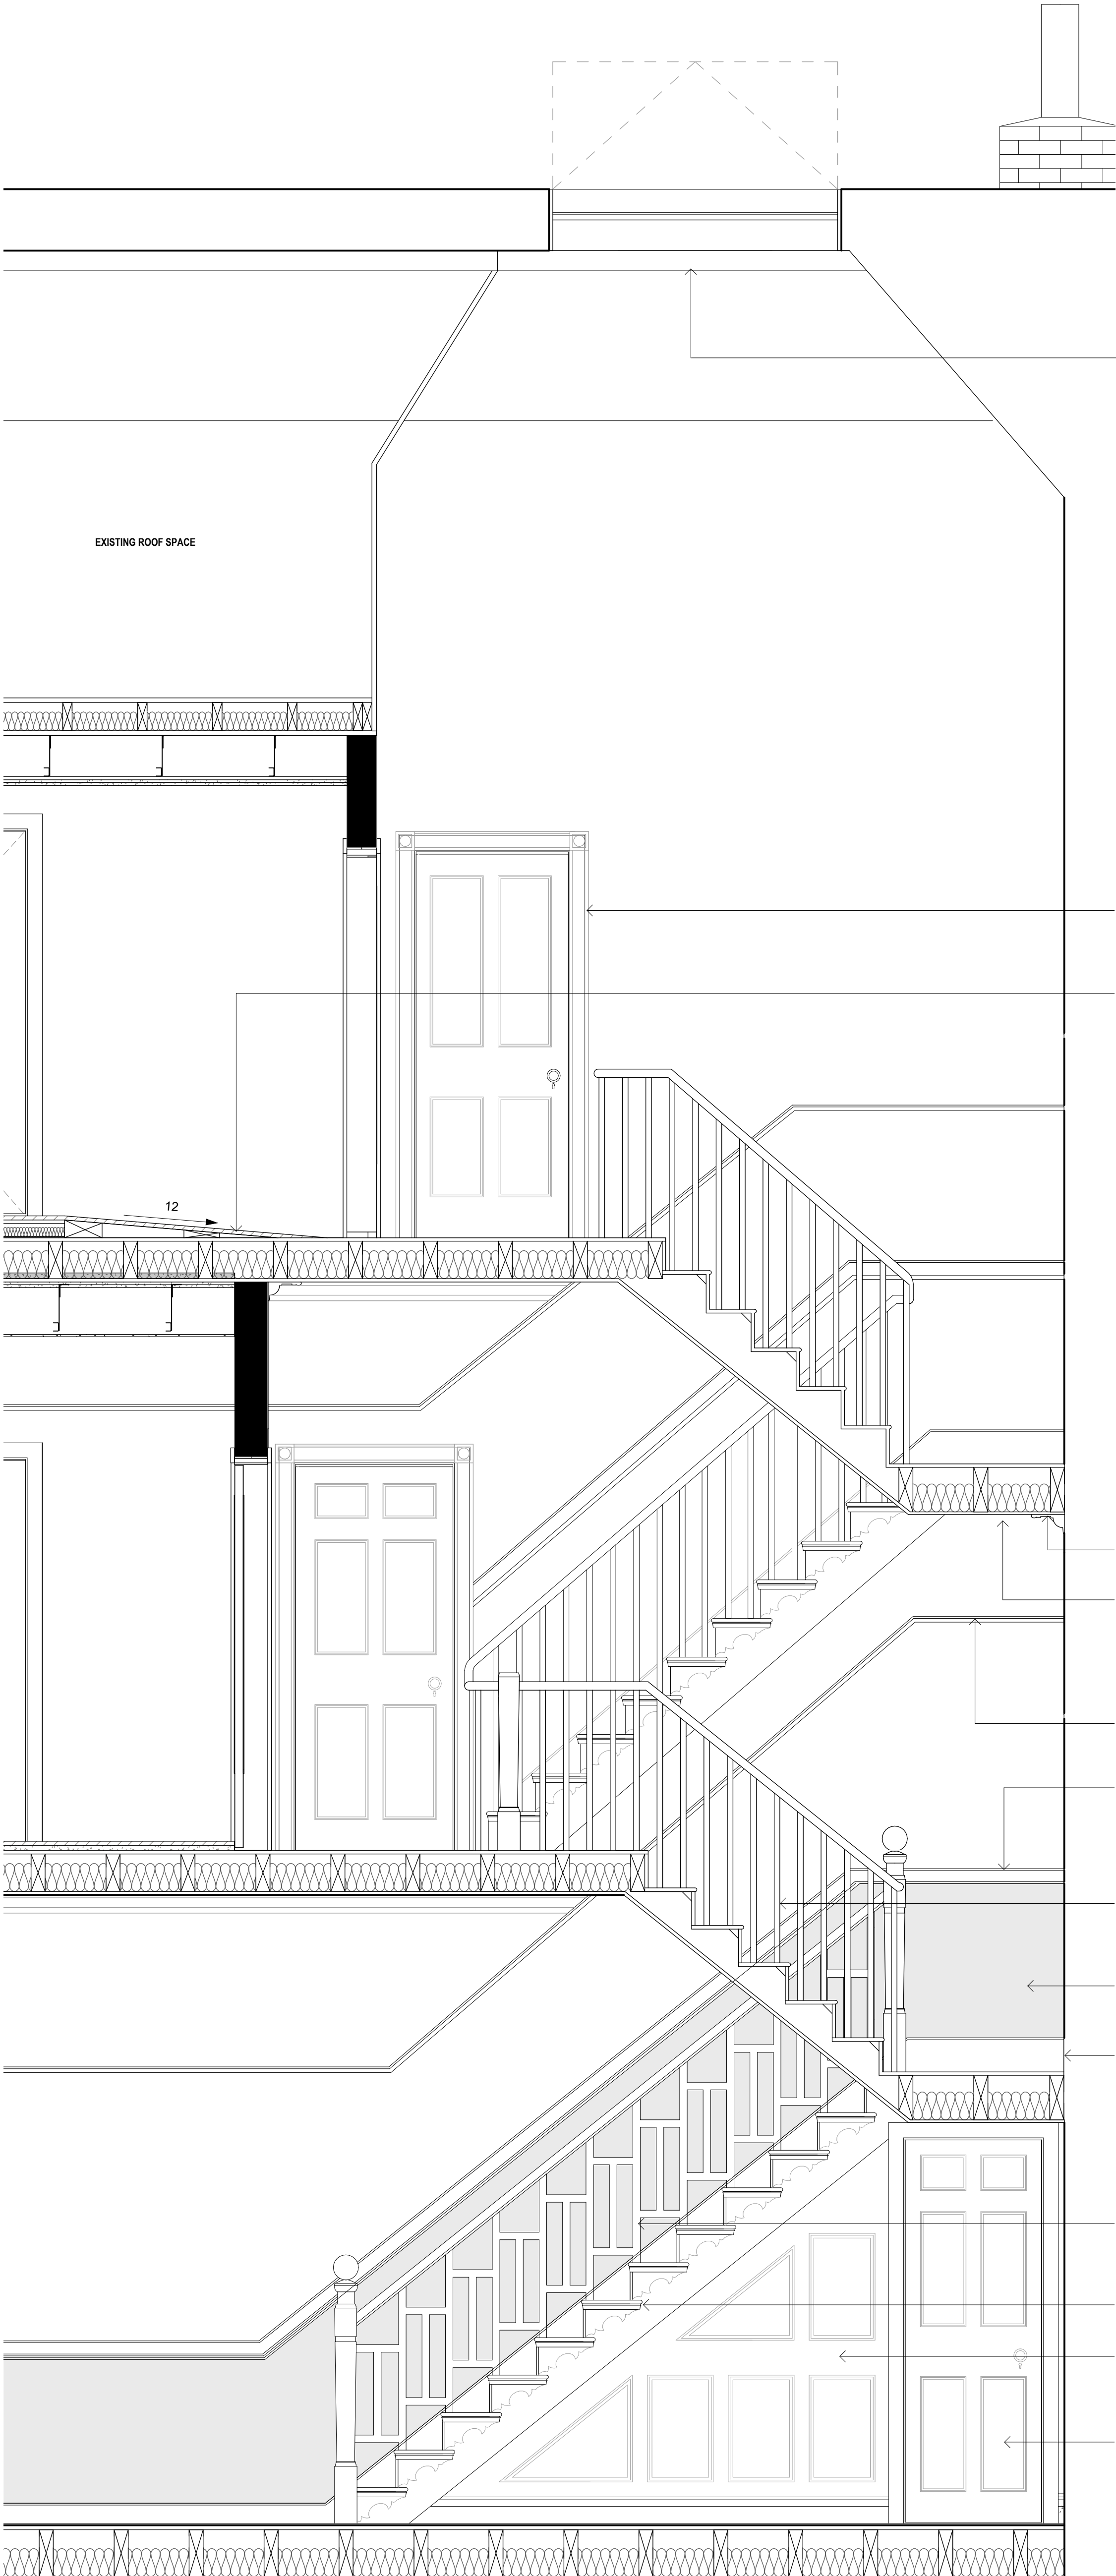

General Notes

Use figured dimensions only. Do not scale off this drawing. All dimensions must be set out and checked by the contractor on site prior to commencement of construction. Any variations between drawings and site must be reported to TGA before work proceeds. Drawings to be read in conjunction with architectural specification.

Drawings to be read in conjunction with Structural Engineer's Drawings and Specifications, Mechanical & Electrical Engineer's Drawings and Specifications, all Supplemental Information, including but not limited to: Detailed Fire Strategy, Acoustic Report, Thermal Report & Overheating Report.

No portion of the Works to commence without acceptance of the required submittals by the Employer.

Main Contractor to submit relevant documents to building regulation and legislation approval authorities as required to comply with the Specification.

Legend and Notes

Stair Enhancements

Steps
Refurbished timber with contrasting nosing strip as required.

Balustrade
Refurbished timber balustrade.
Balusters replaced to match original as required.

Handrail
Remaining areas of handrail retained, restored and refurbished.
Missing areas of hardwood handrail emulated and restored to tie in with remaining original.

Rev	Description	Date	By
001	Planning Stage	02/08/23	LT

Intervention Details - Existing Stair

Drawing No. 1073-TGA-XX-ZZ-DR-A-95069 Revision P01

Status Stage 03 Scale As indicated@A1

Project Liverpool Road Client DOMIS Construction

TIM GROOM ARCHITECTS

Eastgate, 2 Castle Street, Manchester, M3 4LZ

0161 870 1152

Copyright © Tim Groom Architects Ltd ("TGA"). All rights reserved. No part of these drawings or designs may be copied, reproduced or stored in any form without written consent. No works of construction relying on these drawings or designs are permitted without the express written consent of TGA.