


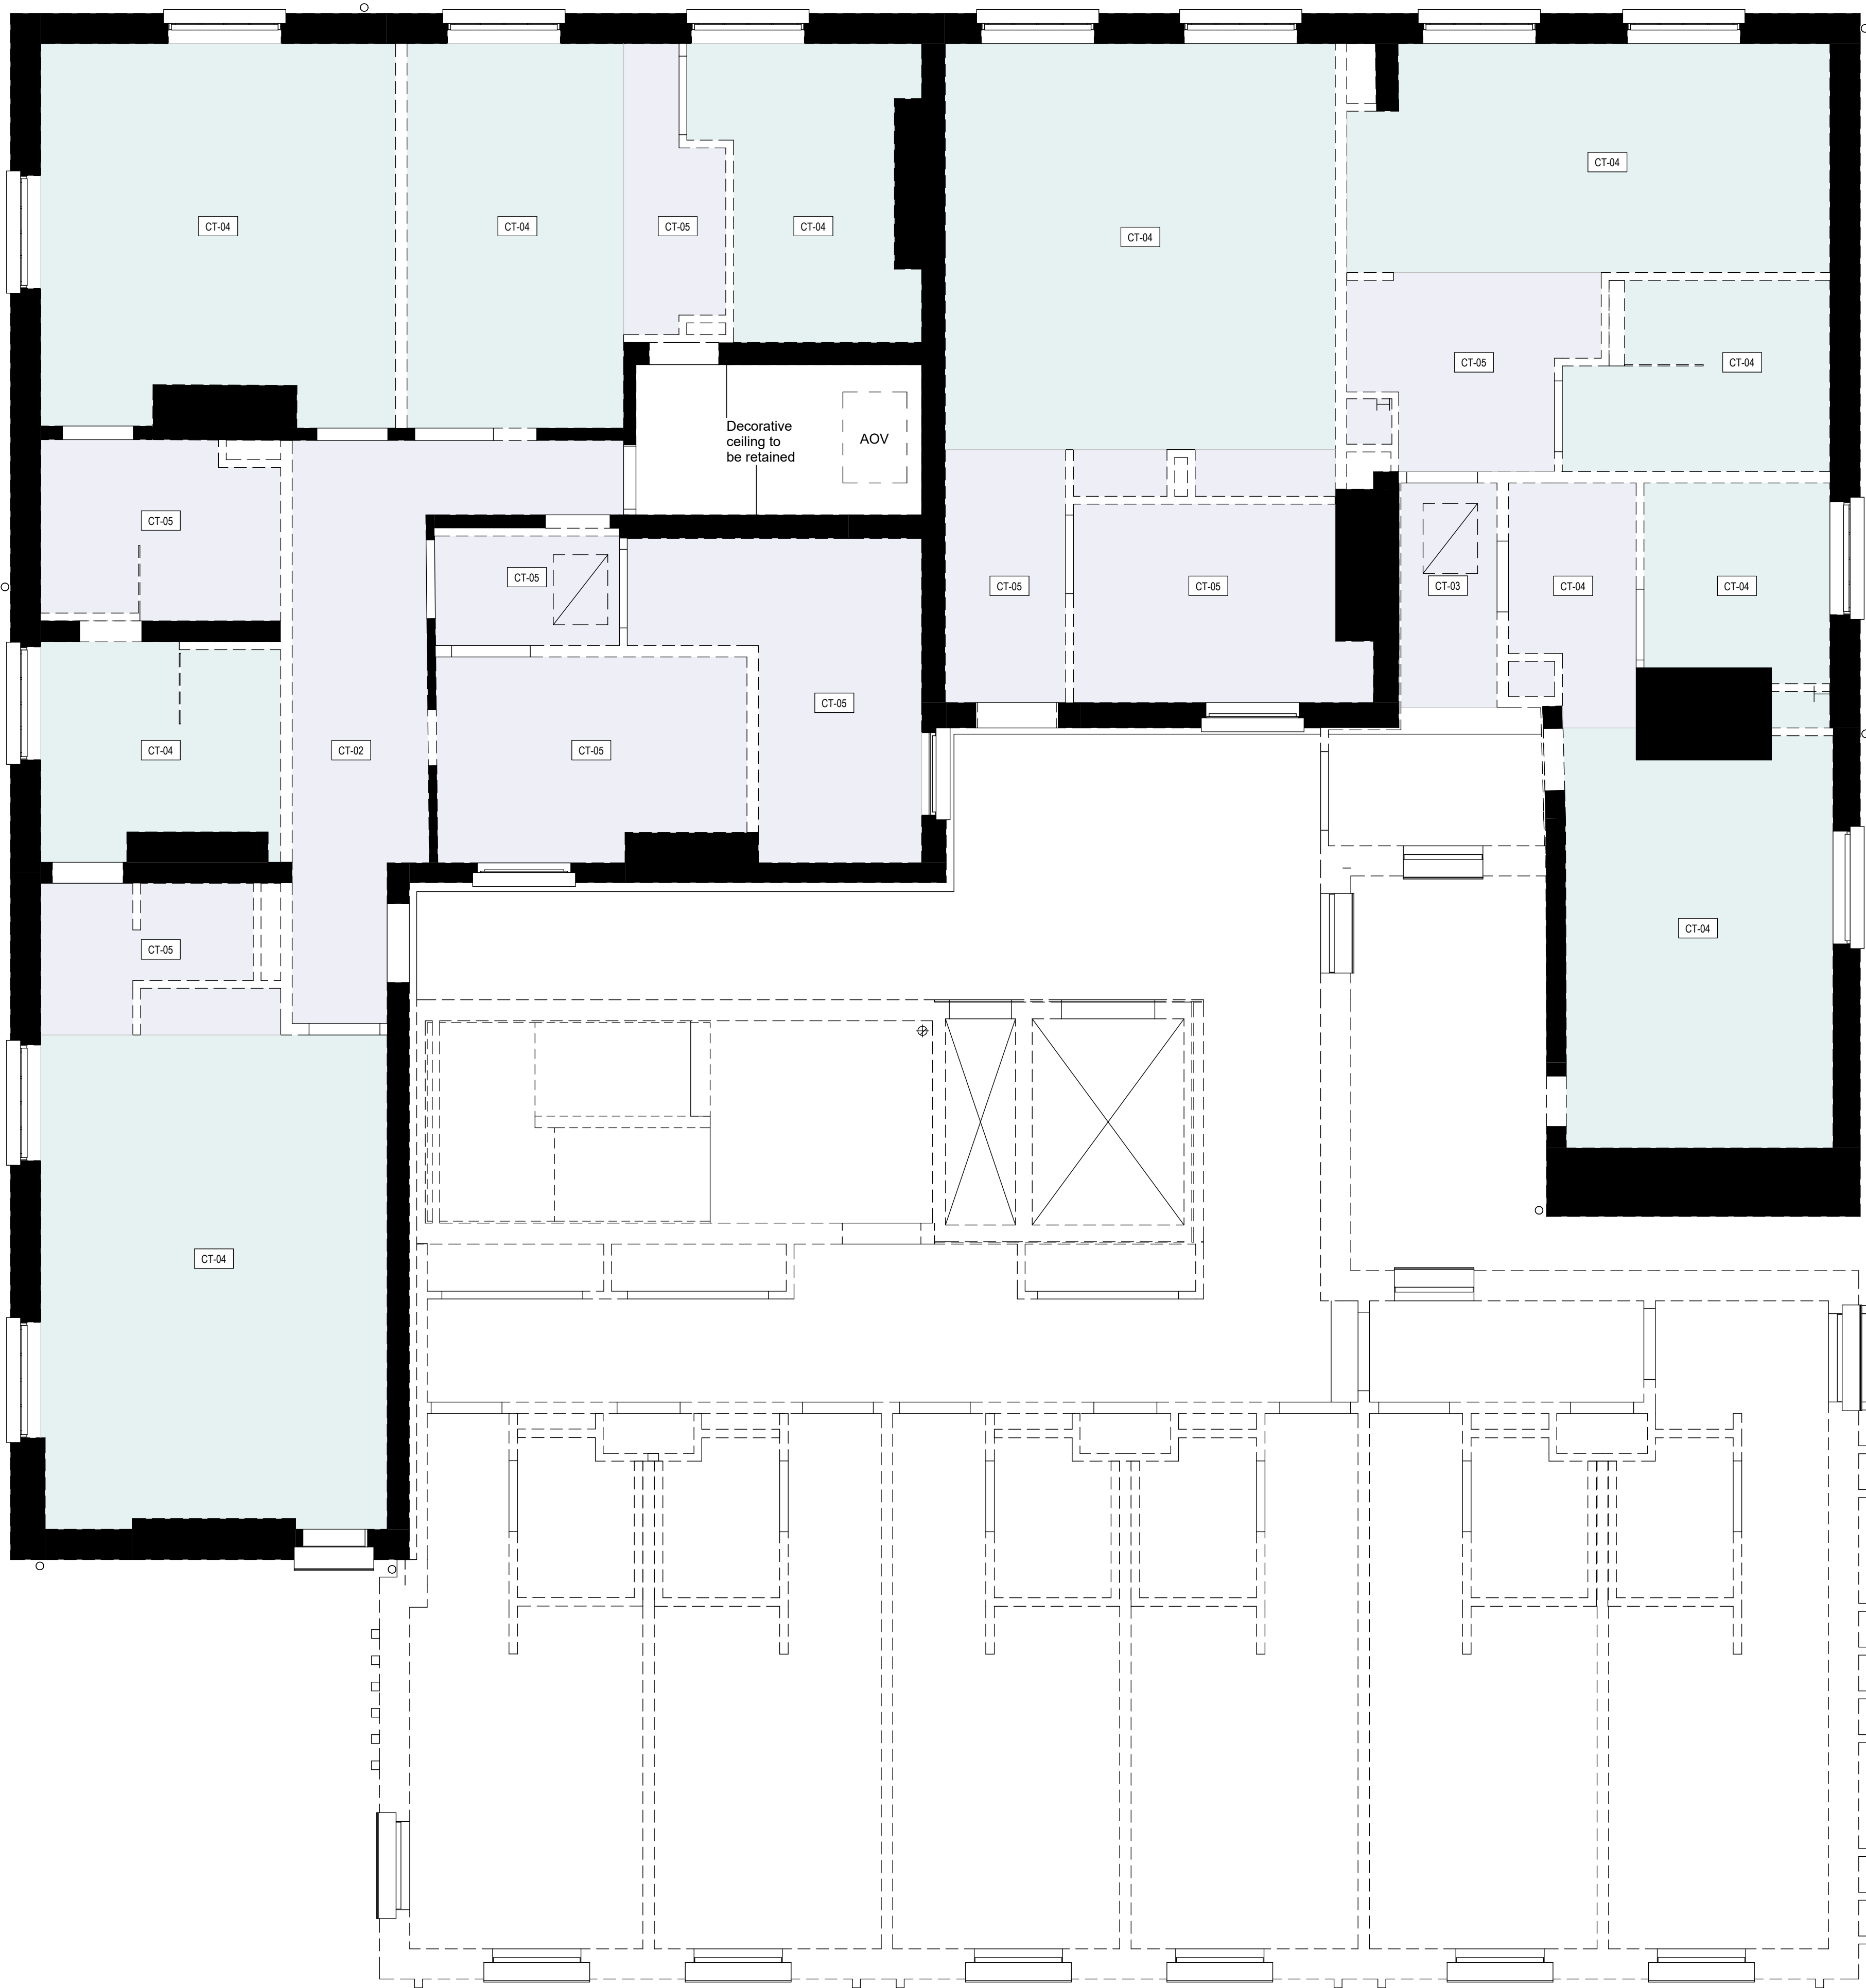

General Notes

Use figured dimensions only. Do not scale off this drawing. All dimensions must be set out and checked by the contractor on site prior to commencement of construction. Any variations between drawings and site must be reported to TGA before work proceeds.

Drawings to be read in conjunction with Architectural Specification, Structural Engineer's Drawings and Specifications, Mechanical & Electrical Engineer's Drawings and Specifications, all Supplemental Information, including but not limited to: Detailed Fire Strategy, Acoustic Report, Thermal Report & Overheating Report.

No portion of the Works to commence without acceptance of the required submittals by the Employer.

Main Contractor to submit relevant documents to building regulation and legislation approval authorities as required to comply with the Specification.

Legend and Notes

Refer to Drawing 95090 for the Ceiling Types.

- CT-01 Principal Rooms. Without Service Zone.
- CT-02 Principal Rooms. With Service Zone.
- CT-04 Guestroom to Guestroom. Without Service Zone.
- CT-05 Guestroom to Guestroom. With Service Zone.
- CT-06 Spa to Restaurant. With Service Zone.
- CT-10 Restaurant to Guestroom. Without Service Zone.
- CT-11 Restaurant to Guestroom. With Service Zone.
- CT-12 Original Ceiling Retained and Exposed.
- CT-13 Plant to Bar. Without Service Zone.
- Exposed Ceiling

- Existing Cornice to be Removed and Re-instated
- Replicated Cornicing
- Existing Corbel. Retained, refurbished and repainted.
- Principal Rooms

To be read in conjunction with SLHA 'Actions and Opportunities Report' dated 30th September 2022

Rev	Description	Date	By
P01	Draft Planning Set Issue	14.04.23	AV
P02	Planning Issue	02.06.23	LS

Title
Proposed RCP - Level 02

Drawing No.
1073-TGA-XX-02-DR-A-95094

Revision
P02

Status
Planning

Scale
As indicated@A1

Project
Liverpool Road

Client
DOMIS Construction

TIM GROOM ARCHITECTS

Eastgate, 2 Castle Street, Manchester, M3 4LZ

0161 870 1152

Copyright © Tim Groom Architects Ltd ('TGA'). All rights reserved. No part of these drawings or designs may be copied, reproduced or stored in any form without written consent. No works of construction relying on these drawings or designs are permitted without the express written consent of TGA.

