
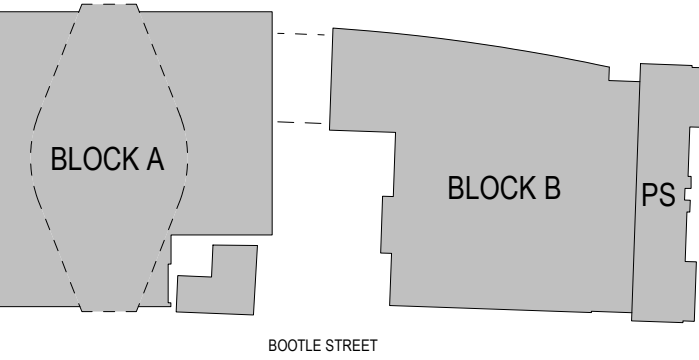


DO NOT SCALE
Work to annotated dimensions only. Read drawings in conjunction with relevant specification, Structural Engineers' and Services Engineers' drawings. Confirm all dimensions before commencement of any work on site or fabrication.
JACKSONS ROW

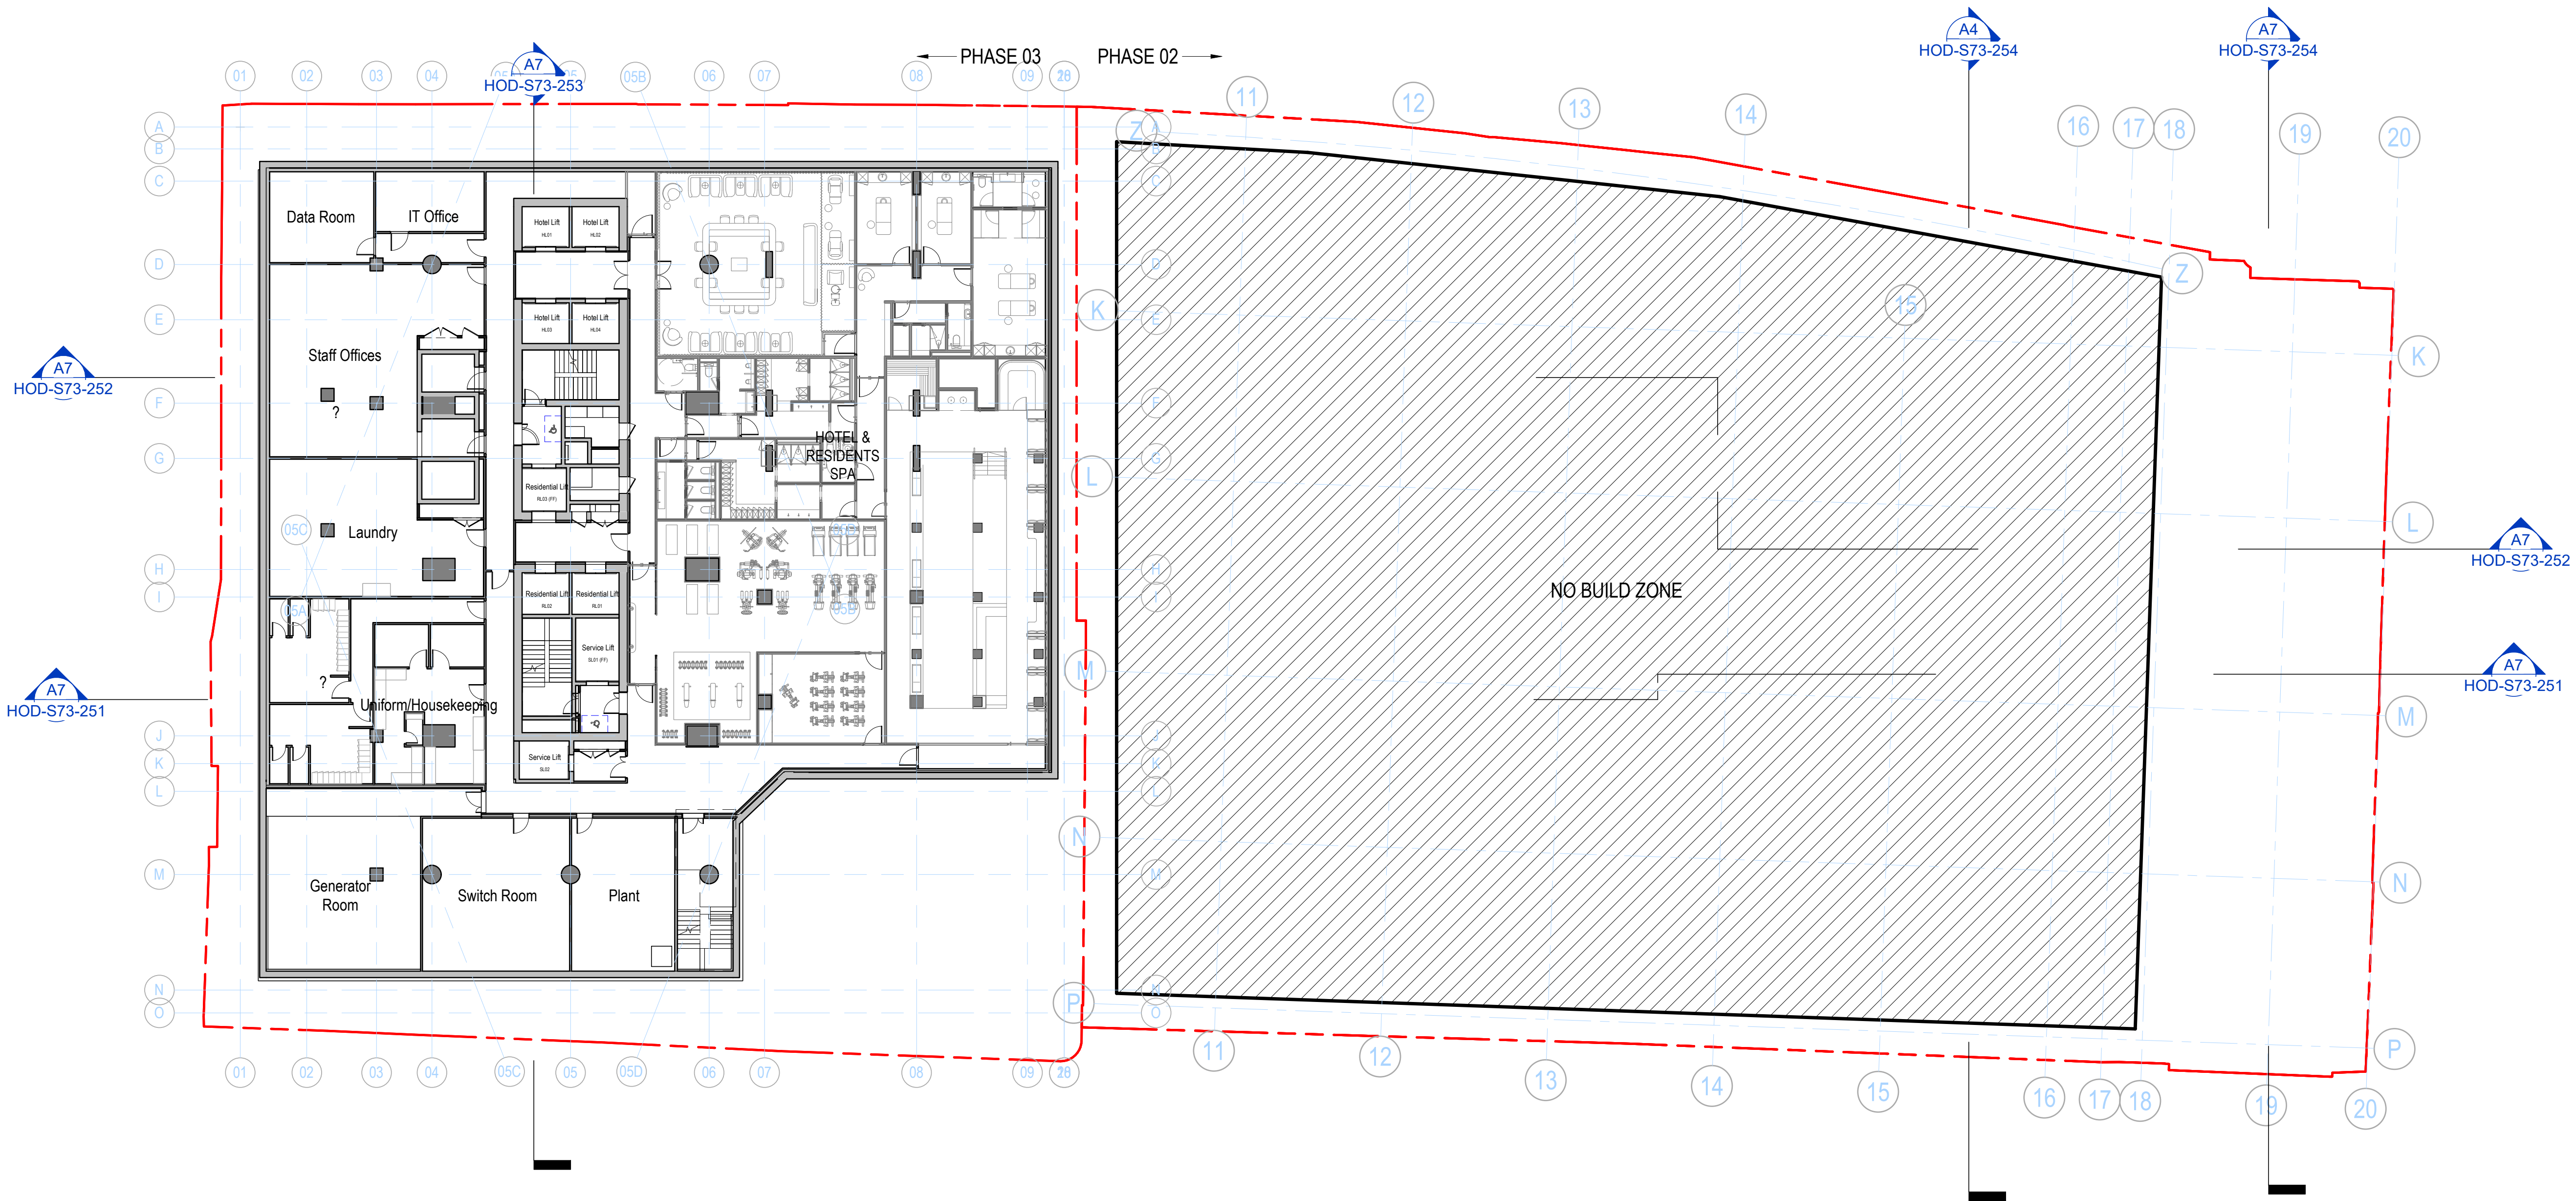

A7 LEVEL B2 PLAN

1 : 200

P02 May 23 - S73 Issue 23/05/22
P01 Oct 22 - S73 First Issue 14/10/22
Rev: Details Date:

client:
S.T.M.
project:
ST. MICHAEL'S
job number:
0643
status:
PLANNING

title:
BASEMENT B2 PLAN

scale: drawn by:
As indicated Author
@ A1

drawing number:
HOD-S73-101

current revision date: revision:
23/05/22 P02

SGI Studios
1 Kelso Place
Manchester M15 4LE
t: +44(0)161 832 9842
e: mail@hodderandpartners.com
w: www.hodderandpartners.com

hodder+partners