


1. DO NOT SCALE FROM THIS DRAWING.
2. ALL MEASUREMENTS ARE IN MILLIMETRES UNLESS STATED OTHERWISE.
3. THIS DRAWING IS TO BE READ IN CONJUNCTION WITH THE SPECIFICATION AND ALL RELEVANT ARCHITECTURAL, ELECTRICAL, MECHANICAL AND STRUCTURAL DRAWINGS.
4. (c) UNIVERSITY OF MANCHESTER. THIS DRAWING MUST NOT BE REPRODUCED WITHOUT PERMISSION.
5. DIRECTORATE OF ESTATES AND FACILITIES TO BE NOTIFIED OF ANY DISCREPANCIES.

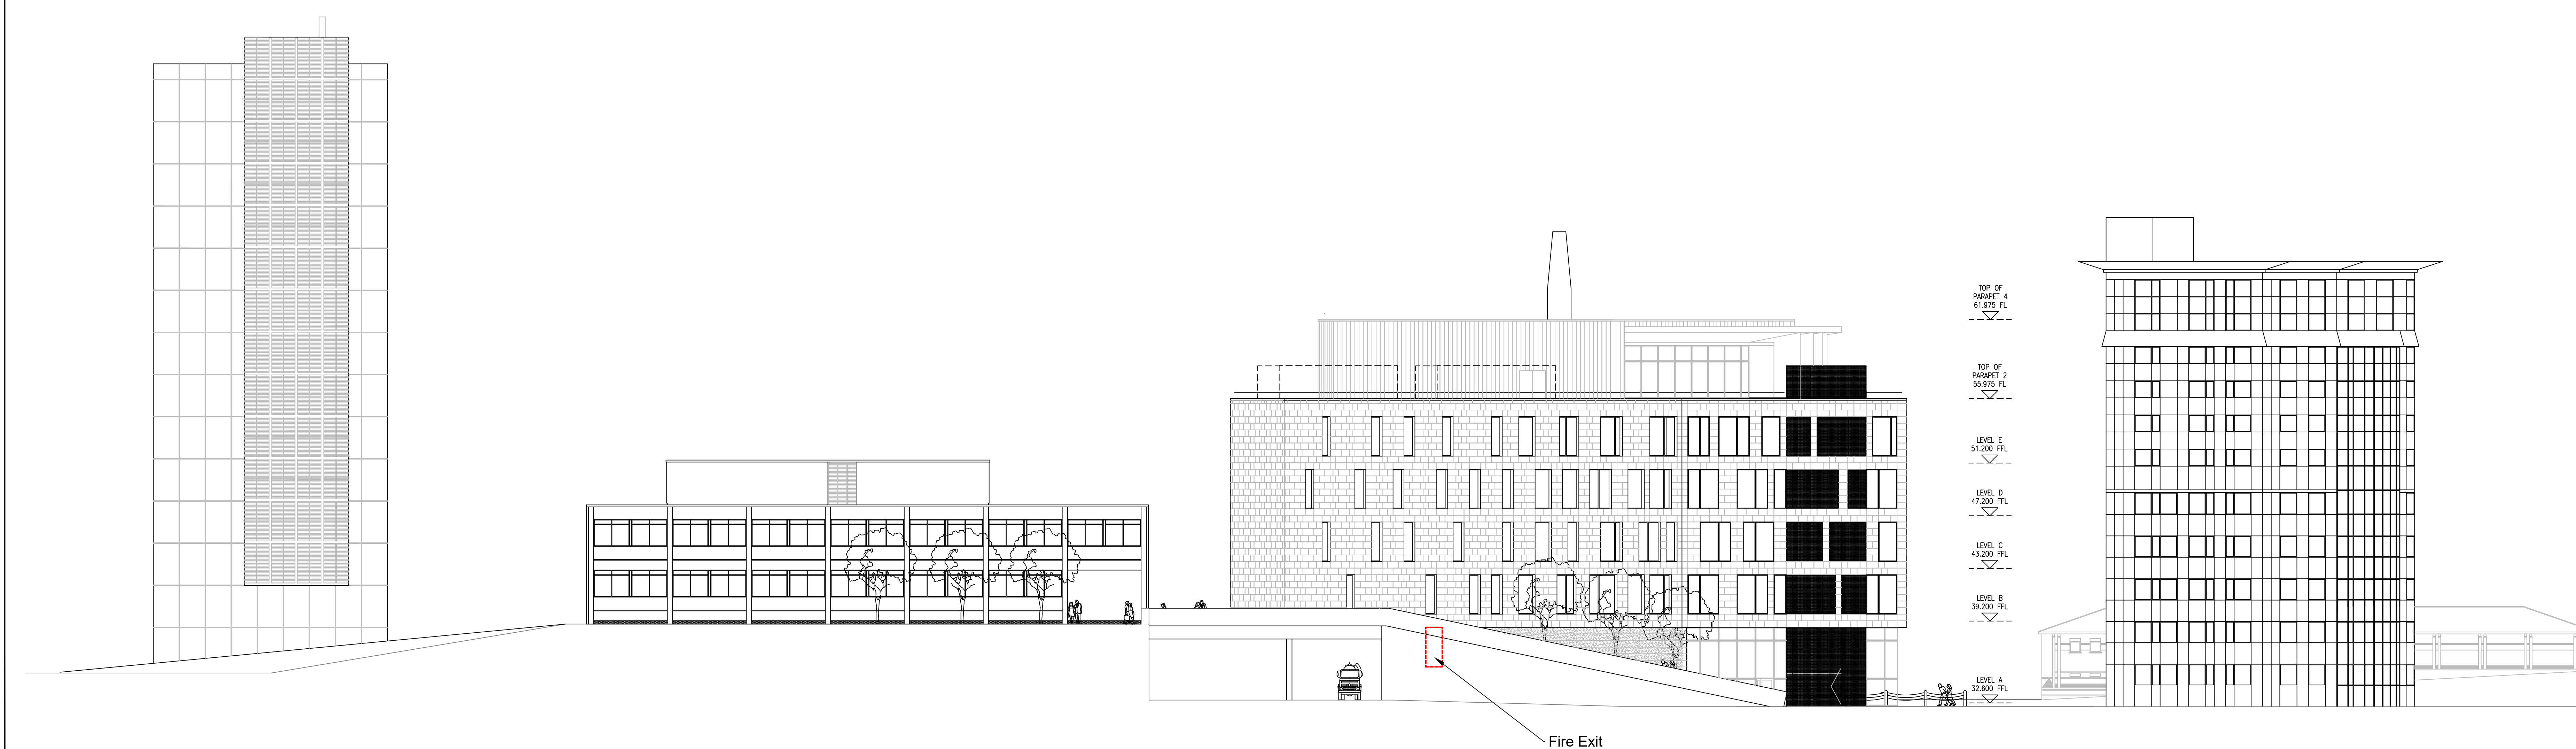

IN ADDITION TO THE HAZARDS/RISKS NORMALLY ASSOCIATED WITH THE TYPES OF WORK DETAILED ON THIS FORM, NOTE THE FOLLOWING SIGNIFICANT OCCASIONAL RISKS:

[illegible]

Directorate of Estates and Facilities
Beyer Building
The University of Manchester
Oxford Road
Manchester
M13 9PL

Drawing Status **MASTER**

Project

Building Name
JOHN GARSIDE BUILDING

Sub Site Name

Site Name
JOHN GARSIDE

JOHN GARSIDE
Drawing Title
ELEVATION 1

PM --	Drawn	Checked	Authorized
Scale 1:200 @A0	Date	Date	Date
Drawing No. EL160AA-1			Revision --