


PROPOSED ELEVATION - SCALE 1:50

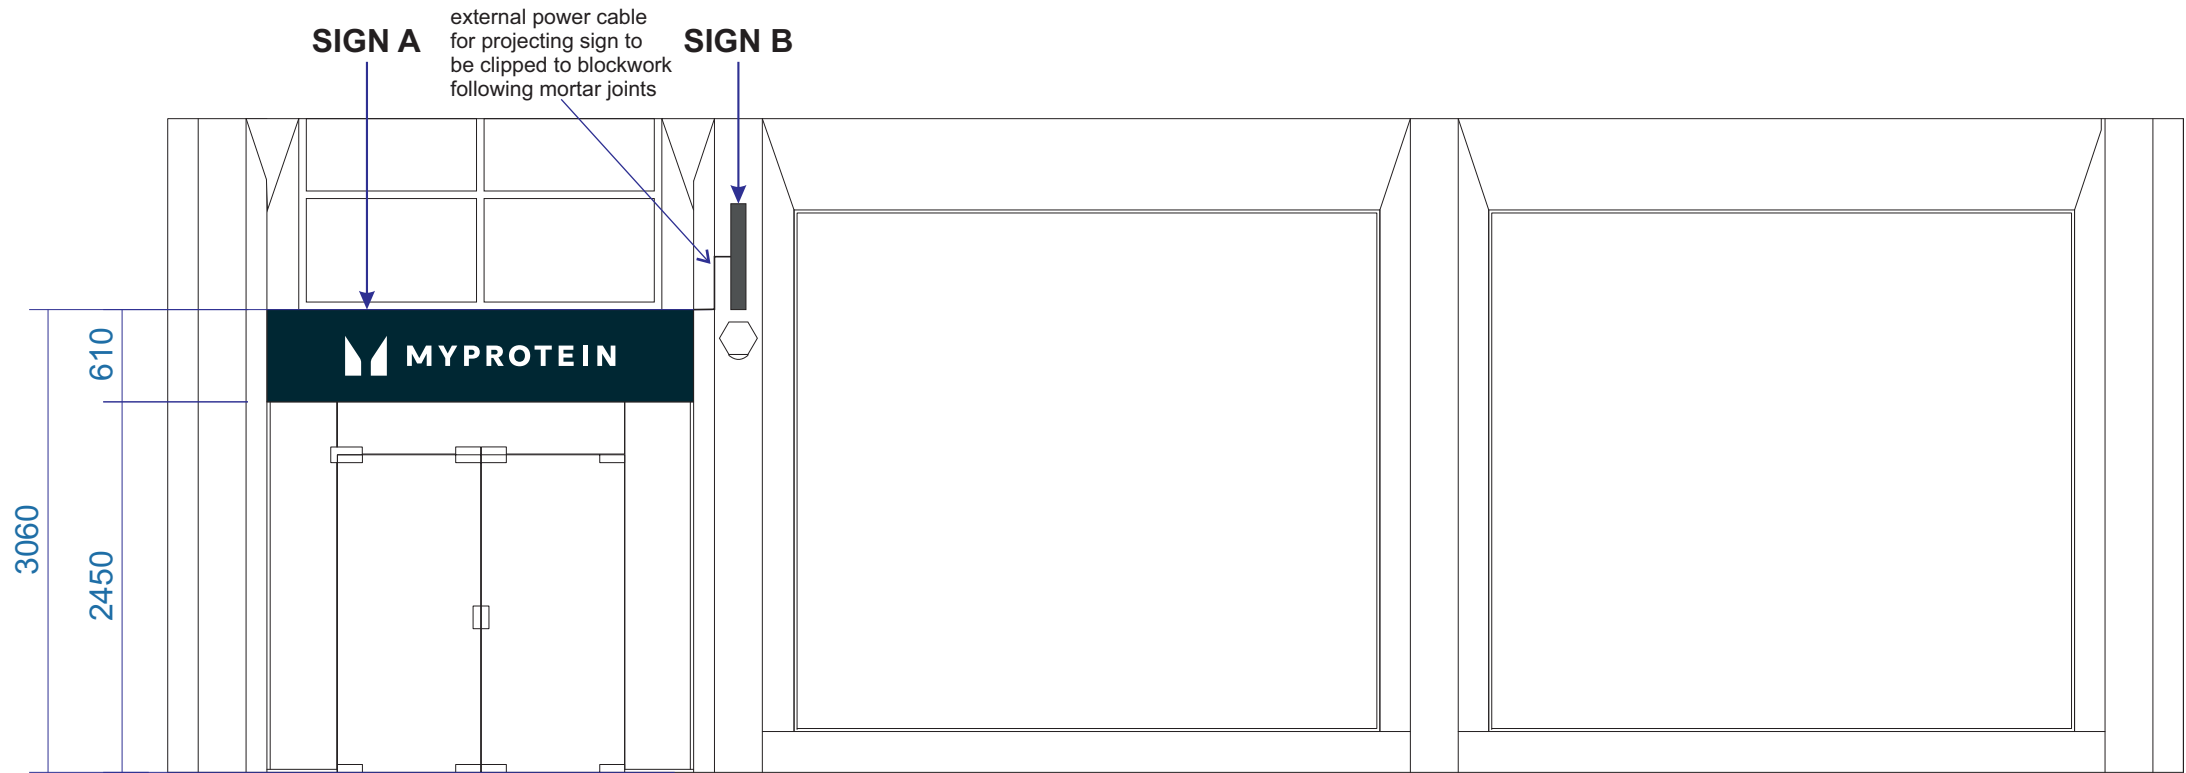

SCALE BAR - 1:50



EXISTING VIEW



Pantone 547c



Pantone 7666c



Pantone 7666c



white

Client:

MY PROTEIN
KITCHEN

Site:

74 Mosley Street,
Manchester,
M2 3LW

Scale:

AS STATED @ A3

Drawn by:

AB

Date:


07/09/2023

Job No:

MPK0001

Revision: E

SIGN A
scale 1:25

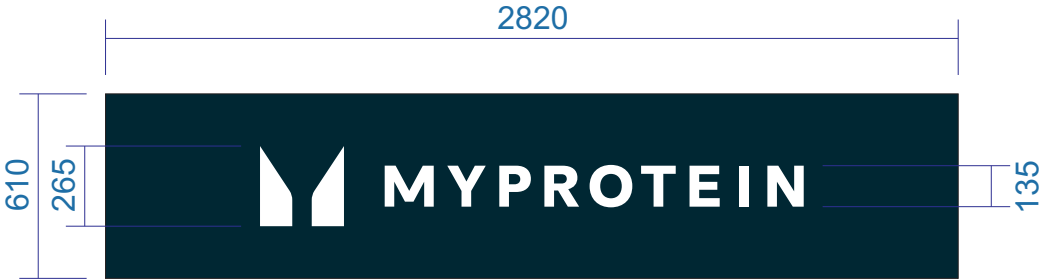


Folded aluminium tray panel powder coated to match pantone 547C with fret cut logo and lettering backed off with illuminated opal acrylic. Illumination via integral LED modules mounted to a folded back tray. Panels fixed with internal aluminium angles at top and bottom returns, counter sunk screw fixings to have heads painted.

luminance levels for the sign < 850 cd/2



SECTION THROUGH SIGN A
scale 1:5

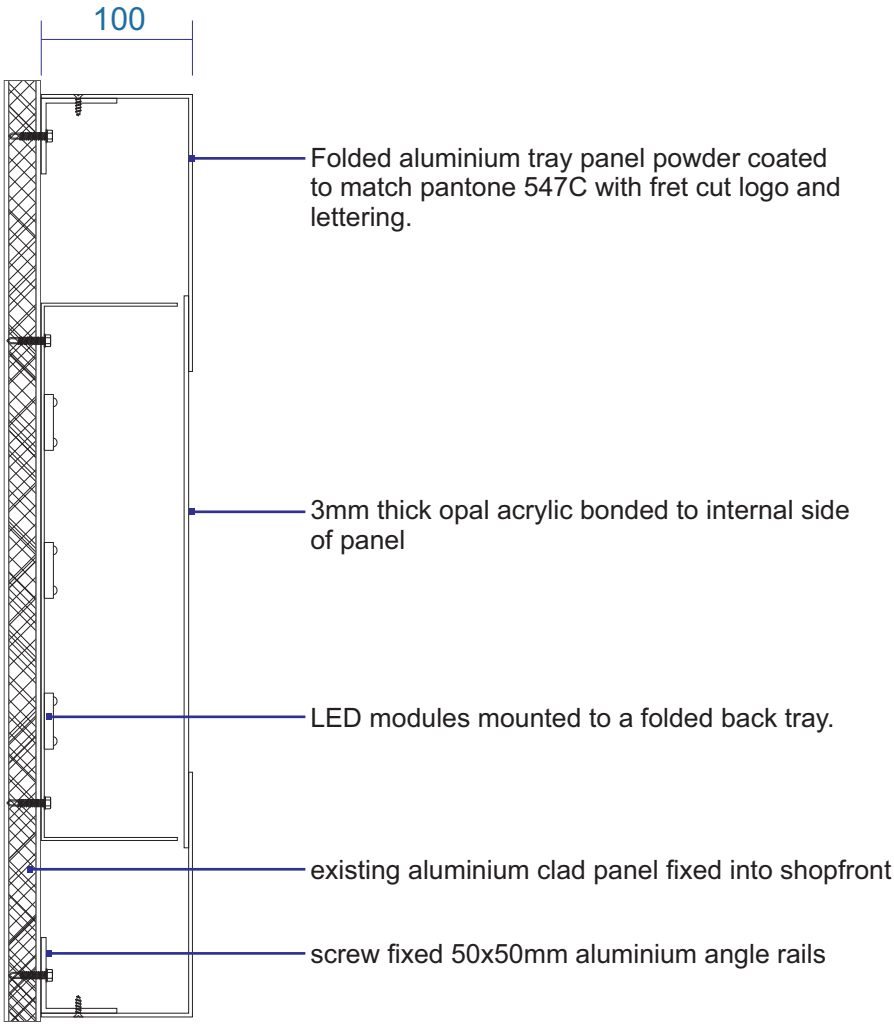

Client:
MY PROTEIN KITCHEN

Site:
**74 Mosley Street,
Manchester,
M2 3LW**


Scale:
AS STATED @ A3

Drawn by:
AB

Date:
07/09/2023

Job No:
MPK0001


Revision: **E**

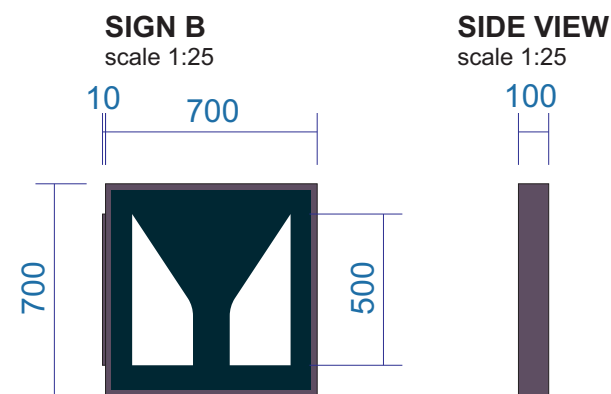


Folded aluminium tray panel powder coated to match pantone 547C with fret cut logo and lettering backed off with illuminated opal acrylic. Illumination via integral LED modules mounted to a folded back tray. Panels fixed with internal aluminium angles at top and bottom returns, counter sunk screw fixings to have heads painted.

luminance levels for the sign < 850 cd/2

SCALE BAR - 1:25

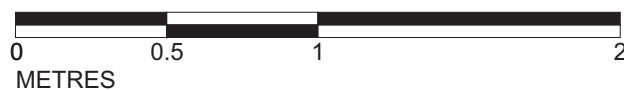

VIEW THROUGH SIGN B
scale 1:5

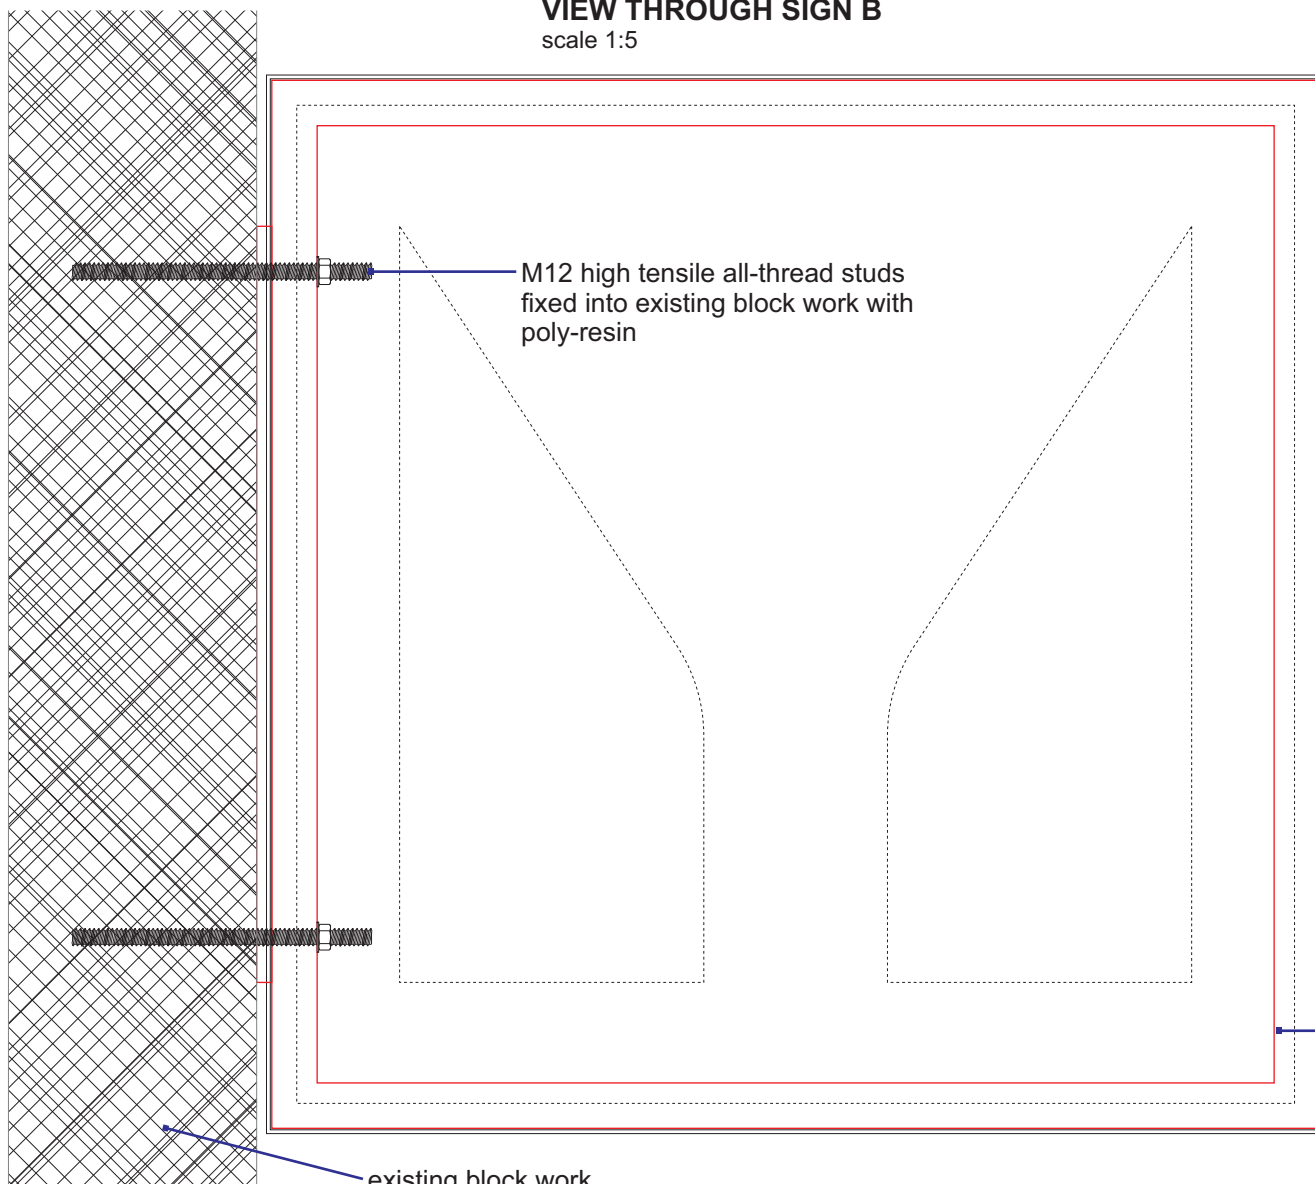


M12 high tensile all-thread studs fixed into existing block work with poly-resin

existing block work

Internal frame work from welded mild steel 60x30 RHS with a 10mm thick fixing plate, powder coated to match pantone 7666C (shown in red for clarity)

SECTION THROUGH SIGN B
scale 1:5

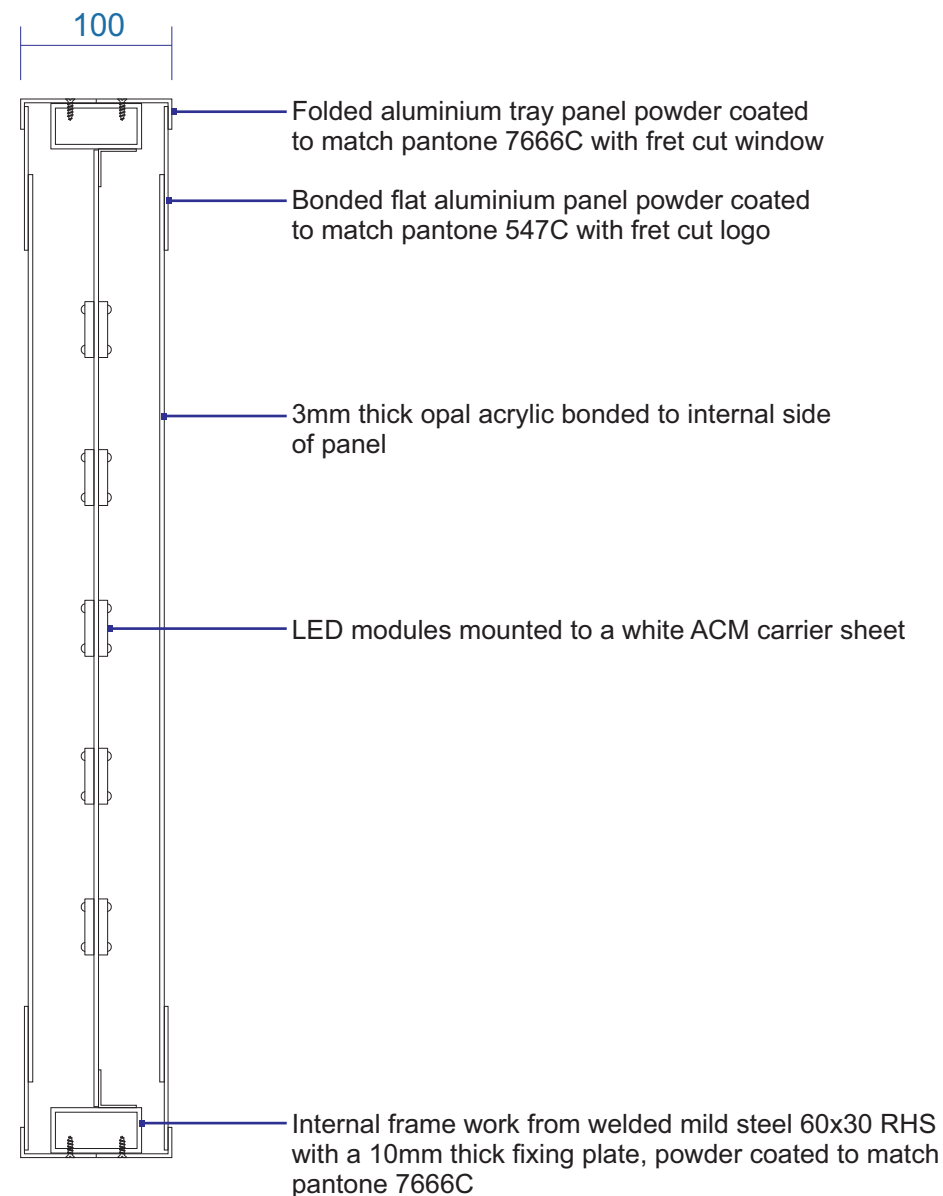

Folded aluminium tray panel powder coated to match pantone 7666C with fret cut window

Bonded flat aluminium panel powder coated to match pantone 547C with fret cut logo

3mm thick opal acrylic bonded to internal side of panel

LED modules mounted to a white ACM carrier sheet

Internal frame work from welded mild steel 60x30 RHS with a 10mm thick fixing plate, powder coated to match pantone 7666C

SCALE BAR - 1:5




Pantone 547c



Pantone 7666c



Pantone 7666c

 

white

Client:

MY PROTEIN KITCHEN

Site:

74 Mosley Street,
Manchester,
M2 3LW

Scale:

AS STATED @ A3

Drawn by:

AB

Date:

07/09/2023

Job No:

MPK0001

Revision: E