


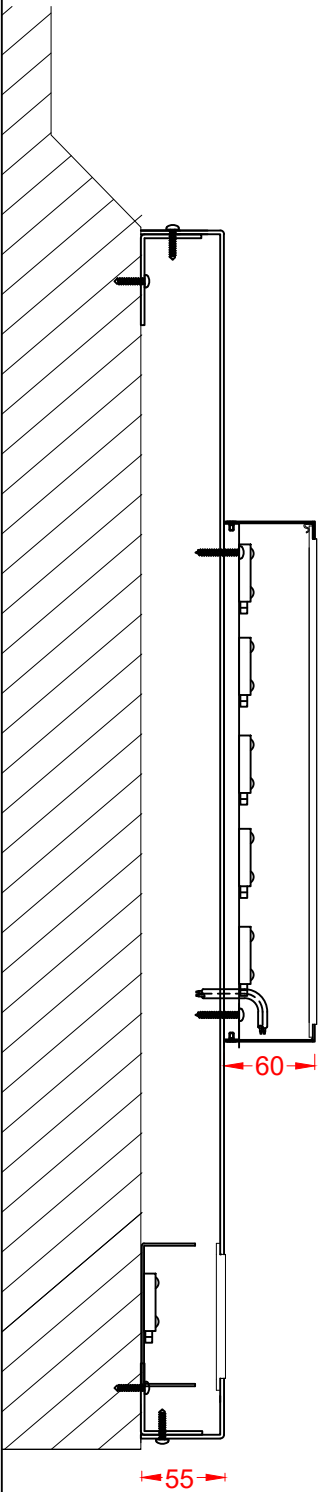

Section A-A through the text

Scale 1:5

Folded and welded 2.5mm aluminium fascia panel is finished light blue PMS 659c with a black lower band.

Built-up 'CAFFÈ NERO' letters have 1.2mm descaled stainless steel face rims and soldered returns which are finished with a black lacquer. Push through 5mm opal 050 acrylic faces. Backs are screw fixed to the panel face. Fitted with low energy cool white LEDs for face illumination.

The subtext on the black lower band is fret cut into the panel face and fitted with push through 5mm opal 050 acrylic. Low energy cool white LEDs are fitted within the fascia panel for internal illumination of the text.


0m 0.3m

Projected Sign - 2 off

Scale 1:10

Folded and welded 2.5mm aluminium panels fixed with plastic moulding is finished light blue PMS 659 with black satin lower band. 'CAFFÈ NERO' letters are push through 5mm 050 opal acrylic. Black vinyl border around the letters is applied to the panel face. 'THE ITALIAN COFFEE C°' letters are push through 5mm 050 opal acrylic. Fitted with cool white LEDs for internal illumination of the acrylic. Tray panels fitted around a steel inner frame which hangs from a black steel projecting arm. Black steel troughs fitted with cool white LEDs provide external illumination.



0m 1m

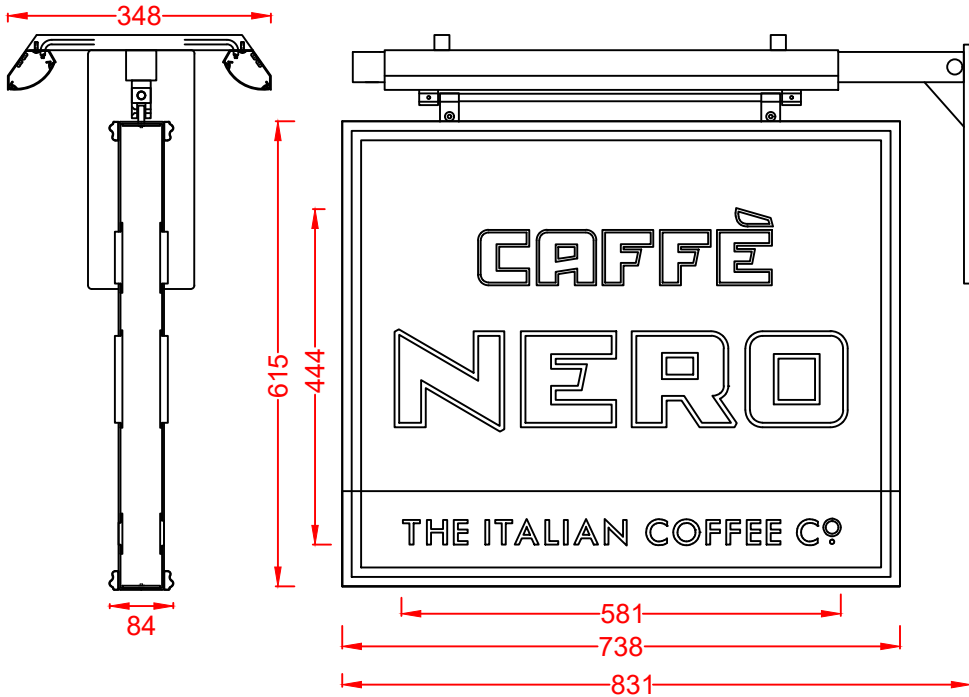

Awning - 1 off

Scale 1:20

Lightweight rigid black aluminium frame is securely fixed to the fascia and is covered with a light blue canvas with black and white coloured text on top and the front valance is black with white printed text.

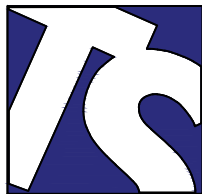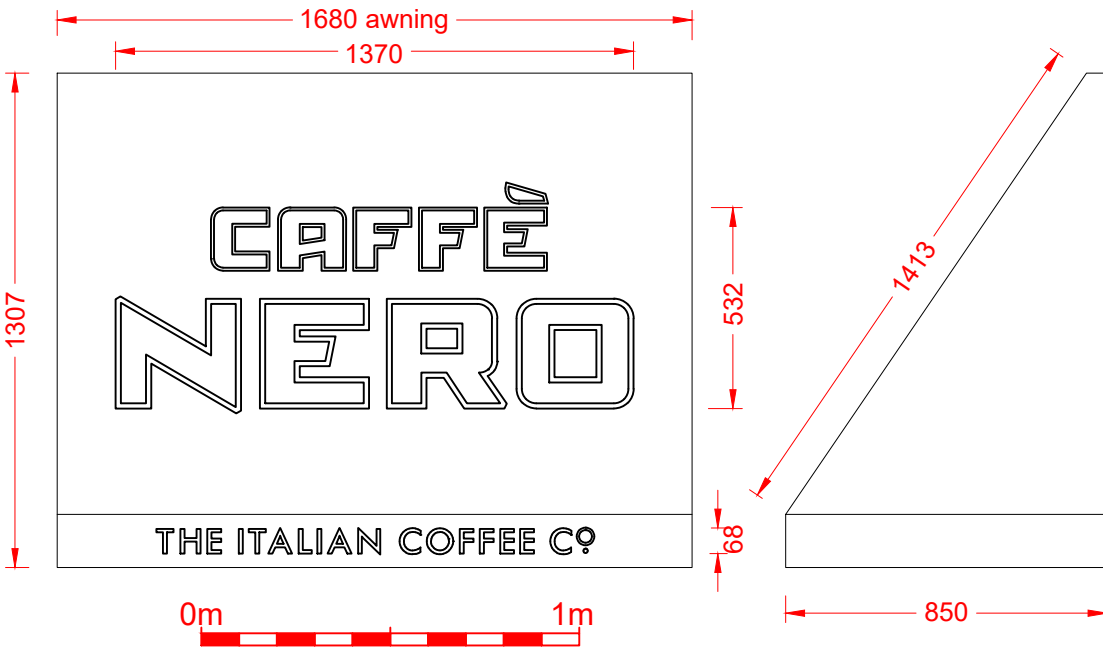

Technical Signs

Floor 1 - Unit 3
Hille Business Centre
132 St Albans Road
Watford, Herts, WD24 4AE
Tel: 01923 811999
Fax: 01923 811998
E-mail: info@technicalsigns.co.uk

Client Caffè Nero

Address/Job details

575 Wilbraham Rd
Chorlton-cum-Hardy
M21 9AB

Specifications

Job No .

Drawn by DN

Scale As specified (A3)

Date 29/06/23

Drawing No 596779-2

Rev B

B Awning detail corrected 04/07/23

A Awning corrected 03/07/23