


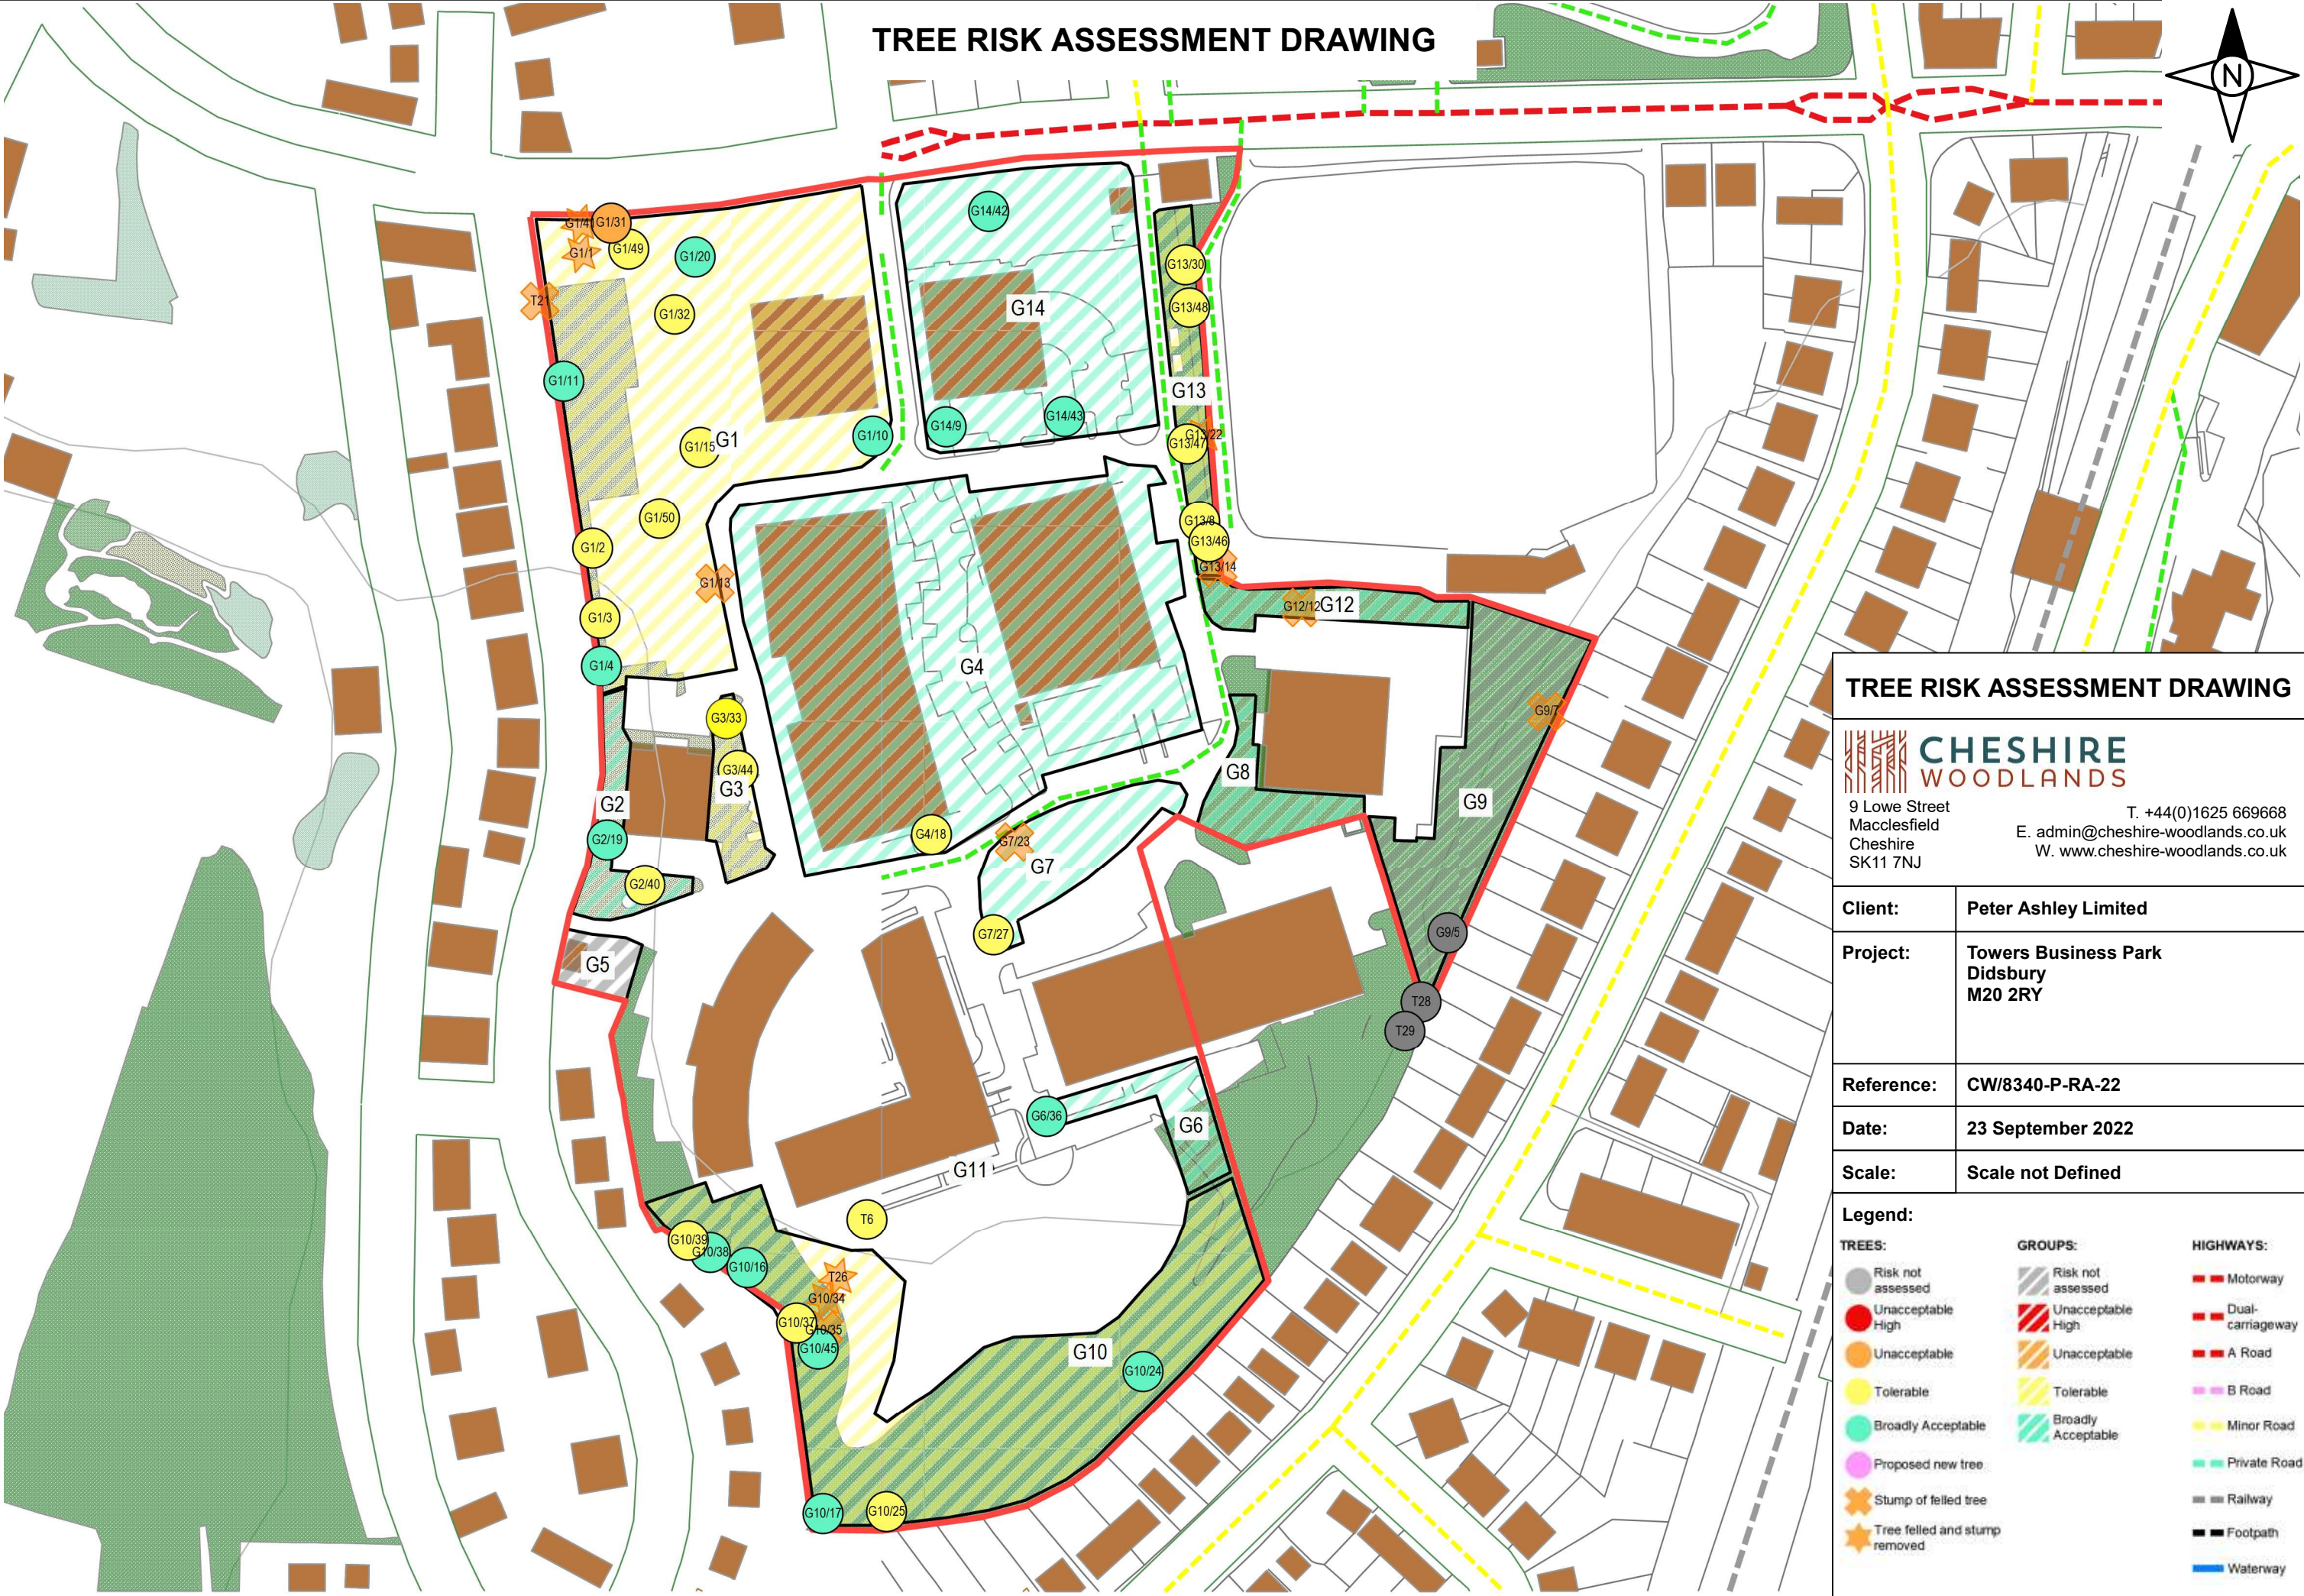

TREE RISK ASSESSMENT DRAWING



CHESHIRE
WOODLANDS

9 Lowe Street
Macclesfield
Cheshire
SK11 7NJ

T. +44(0)1625 669668
E. admin@cheshire-woodlands.co.uk
W. www.cheshire-woodlands.co.uk

Client:	Peter Ashley Limited
Project:	Towers Business Park Didsbury M20 2RY
Reference:	CW/8340-P-RA-22
Date:	23 September 2022
Scale:	Scale not Defined

Legend:

TREES:	GROUPS:	HIGHWAYS:
● Risk not assessed	■ Risk not assessed	— Motorway
● Unacceptable High	■ Unacceptable High	— Dual-carriageway
● Unacceptable	■ Unacceptable	— A Road
● Tolerable	■ Tolerable	— B Road
● Broadly Acceptable	■ Broadly Acceptable	— Minor Road
● Proposed new tree		— Private Road
✱ Stump of felled tree		— Railway
✱ Tree felled and stump removed		— Footpath
		— Waterway