



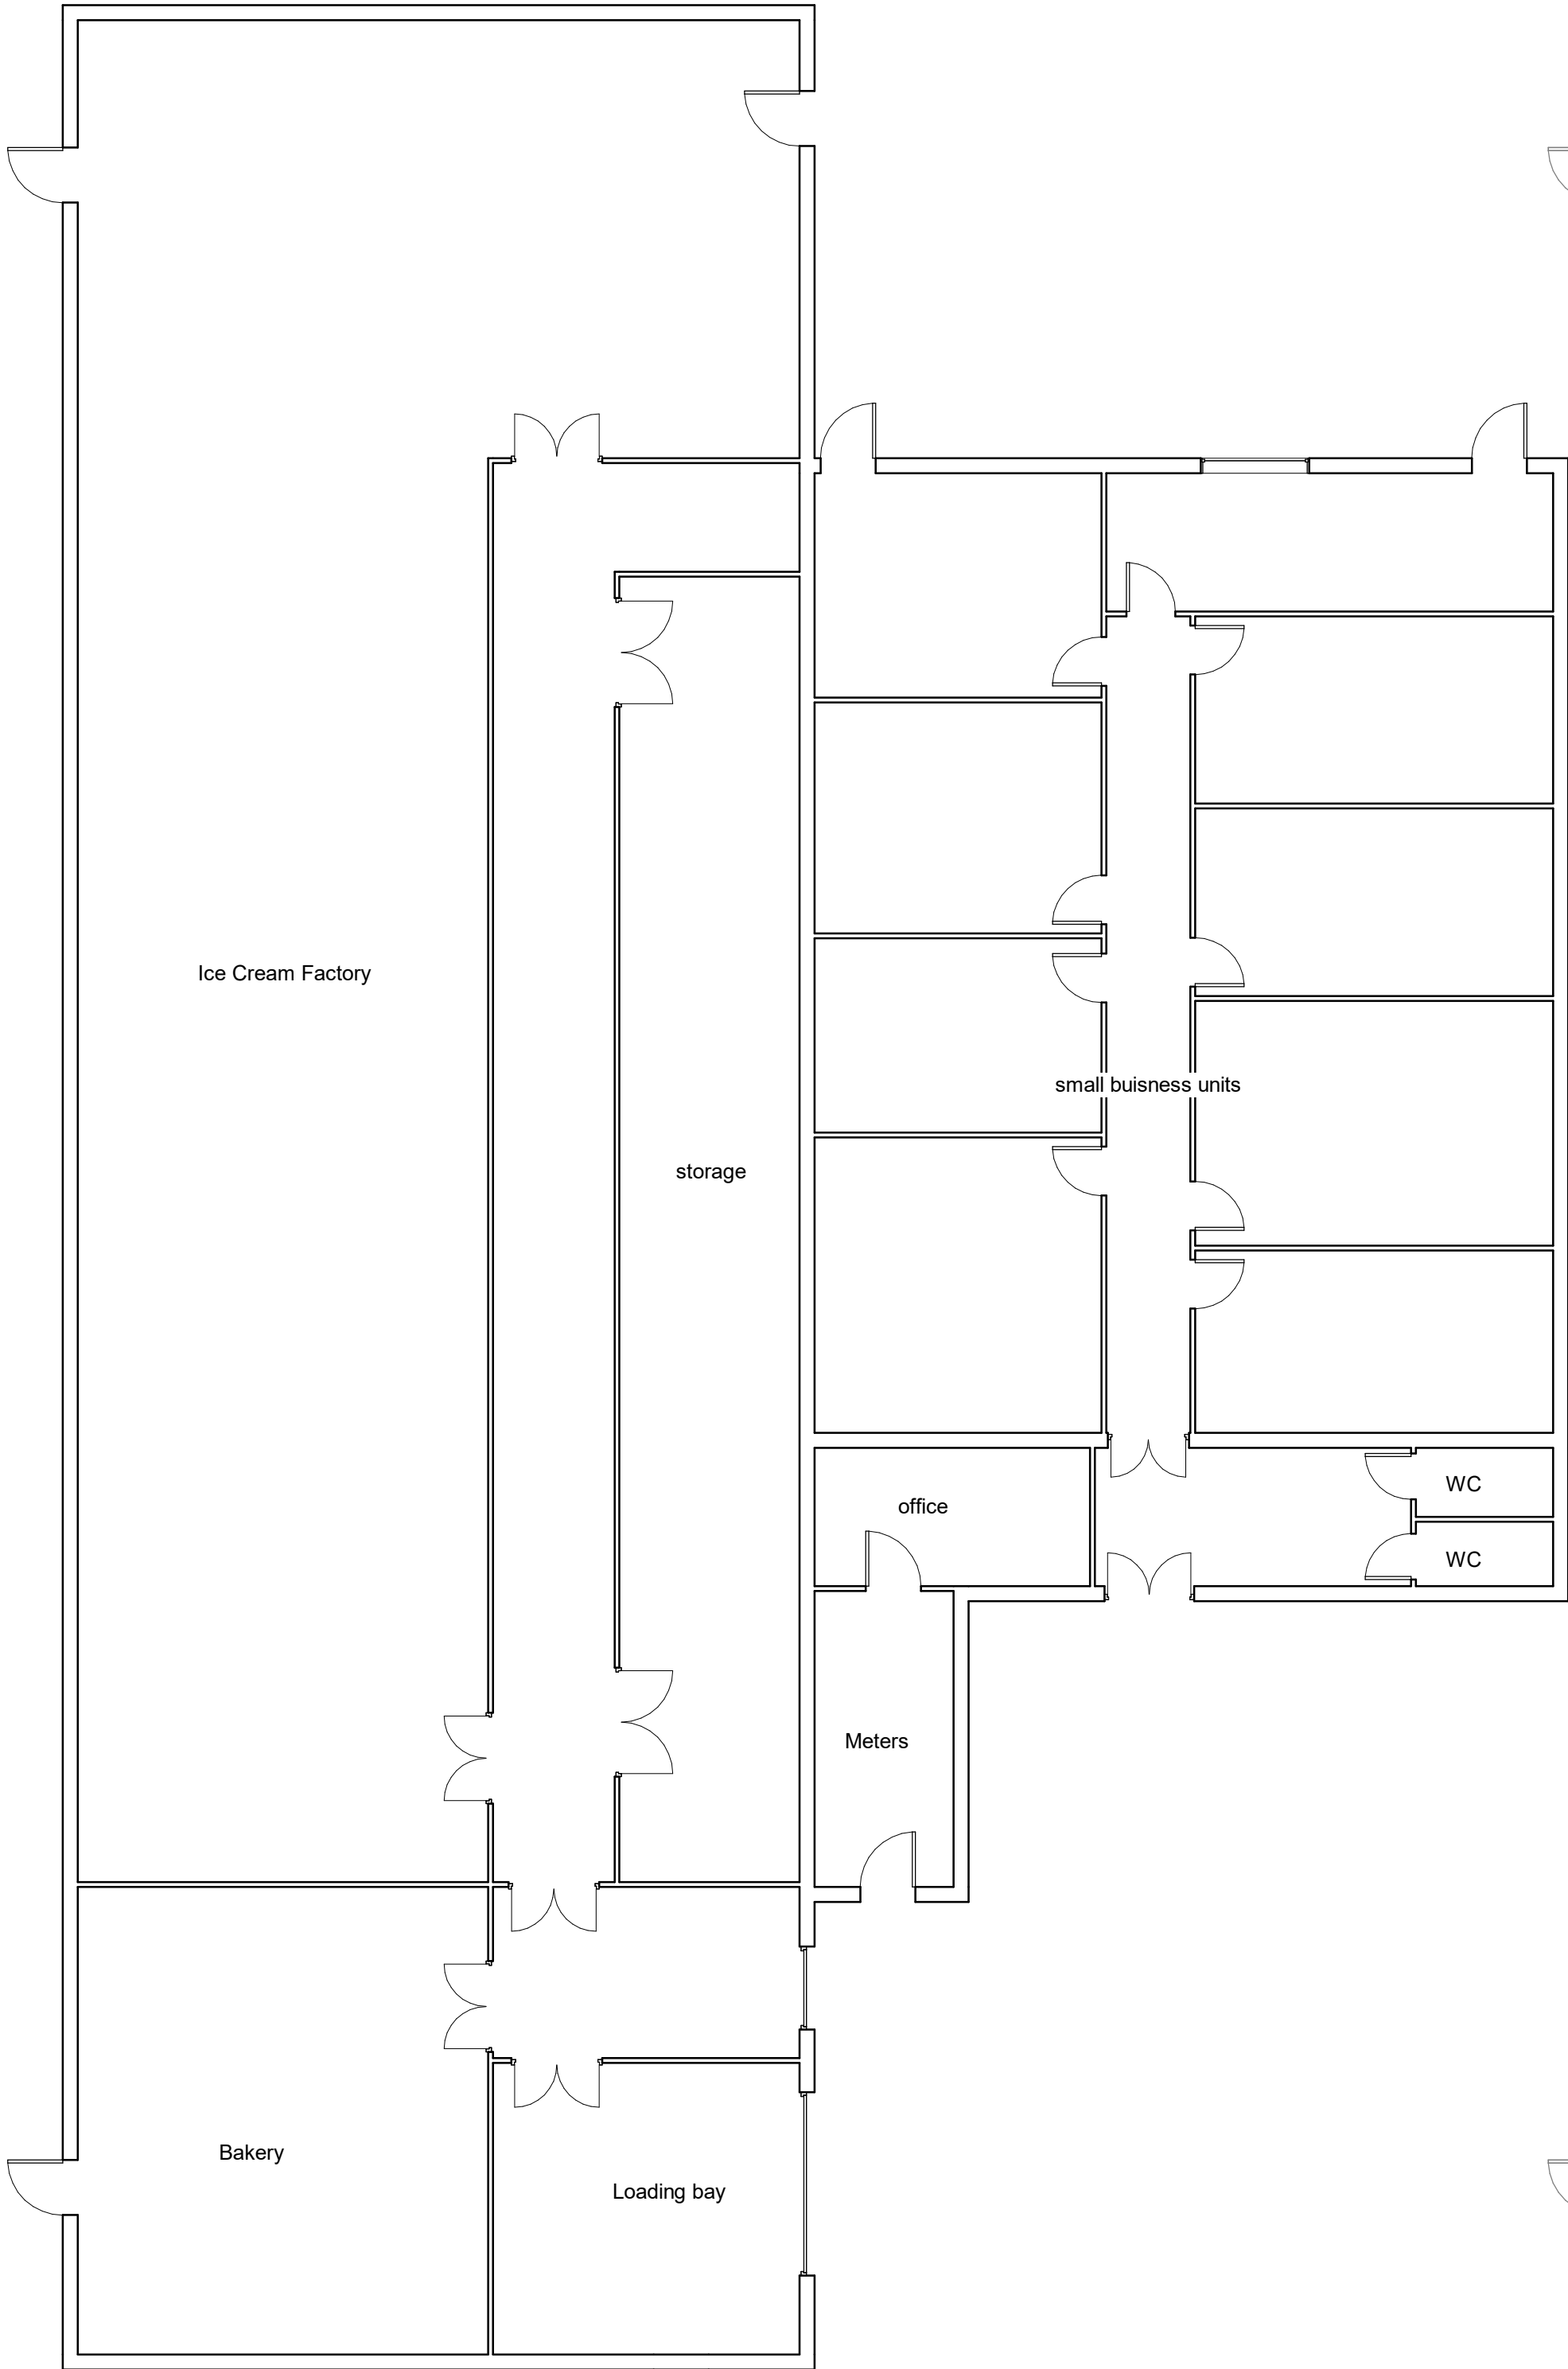

1 GA Plan- Existing
1 : 100

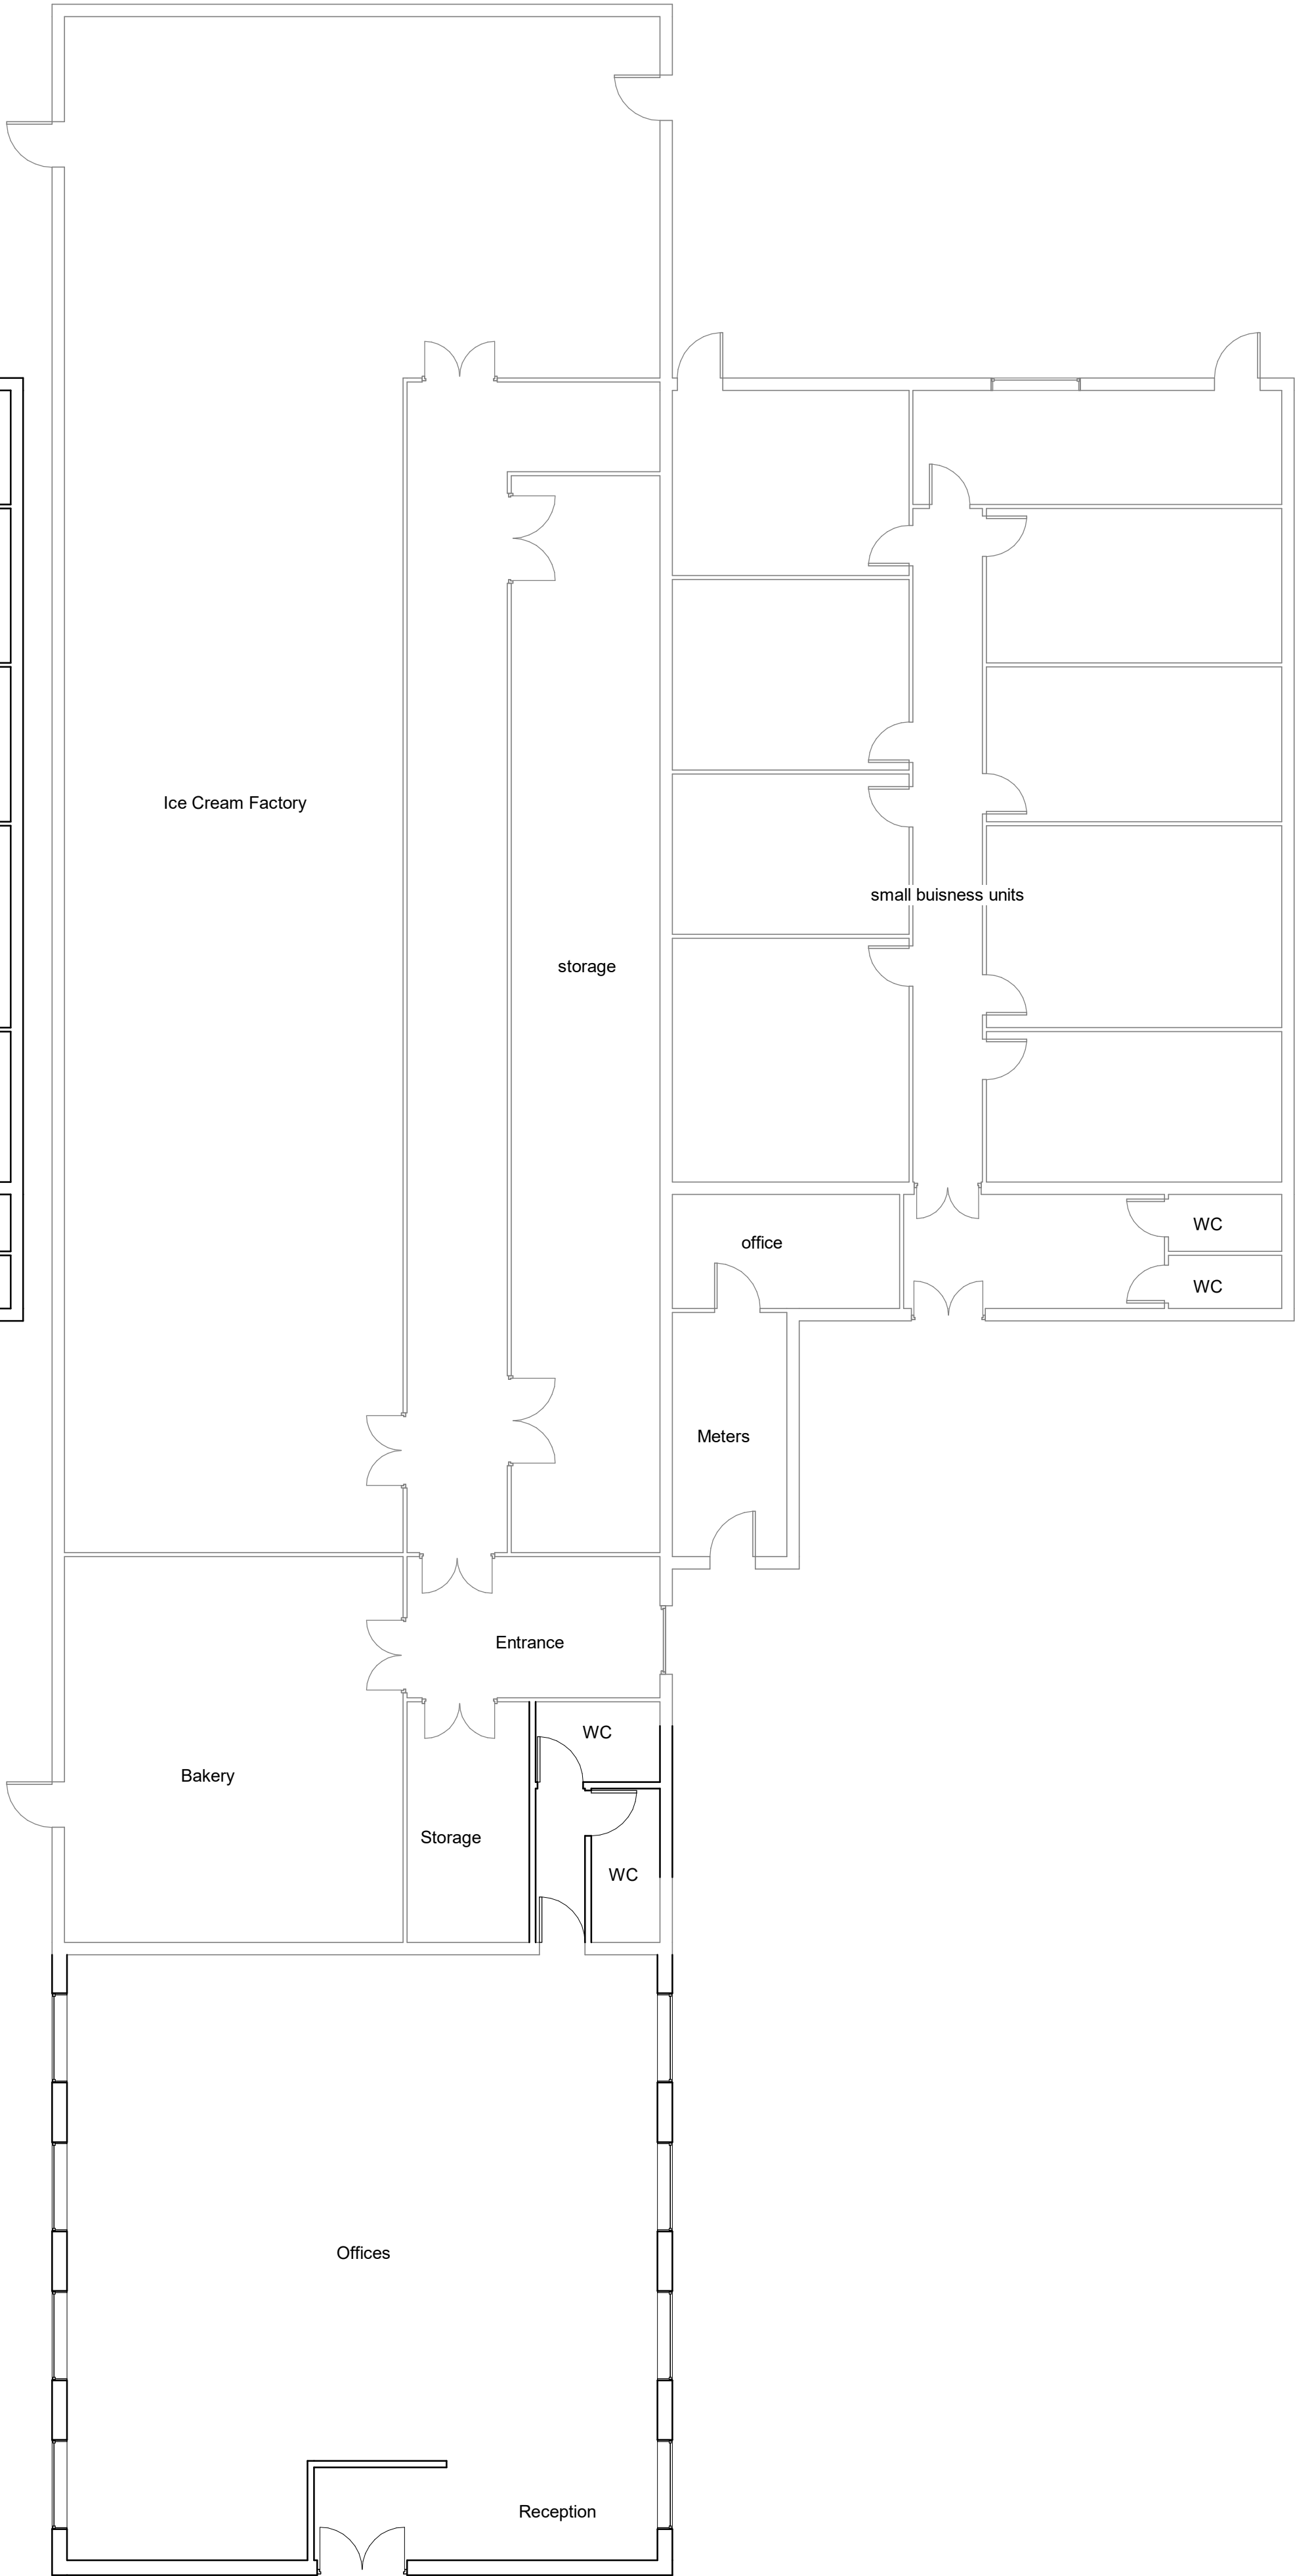

2 GA Plan- Proposed
1 : 100

Rev #	Issue Date	Description	Issued By
PL1	05/09/23	First Planning Issue	

Rev #	Issue Date	Description	Issued By
CLIENT: Haider Salem			
PROJECT: Change of use 42 Higher Ardwick M126DA			
DRAWING TITLE: Existing & Proposed GA plans 002			
THIS DRAWING HAS BEEN PRODUCED USING AUTODESK™ REVIT			
DRAWN: SCALE: PER VIEW	CHECKED: DATE: 05/09/23	APPROVED: SHEET SIZE: A1	
PROJECT NUMBER: PR34	SUITABILITY CODE: Planning		
DRAWING CLASSIFICATION:			