


CHARLES STREET



Amenity and Retail

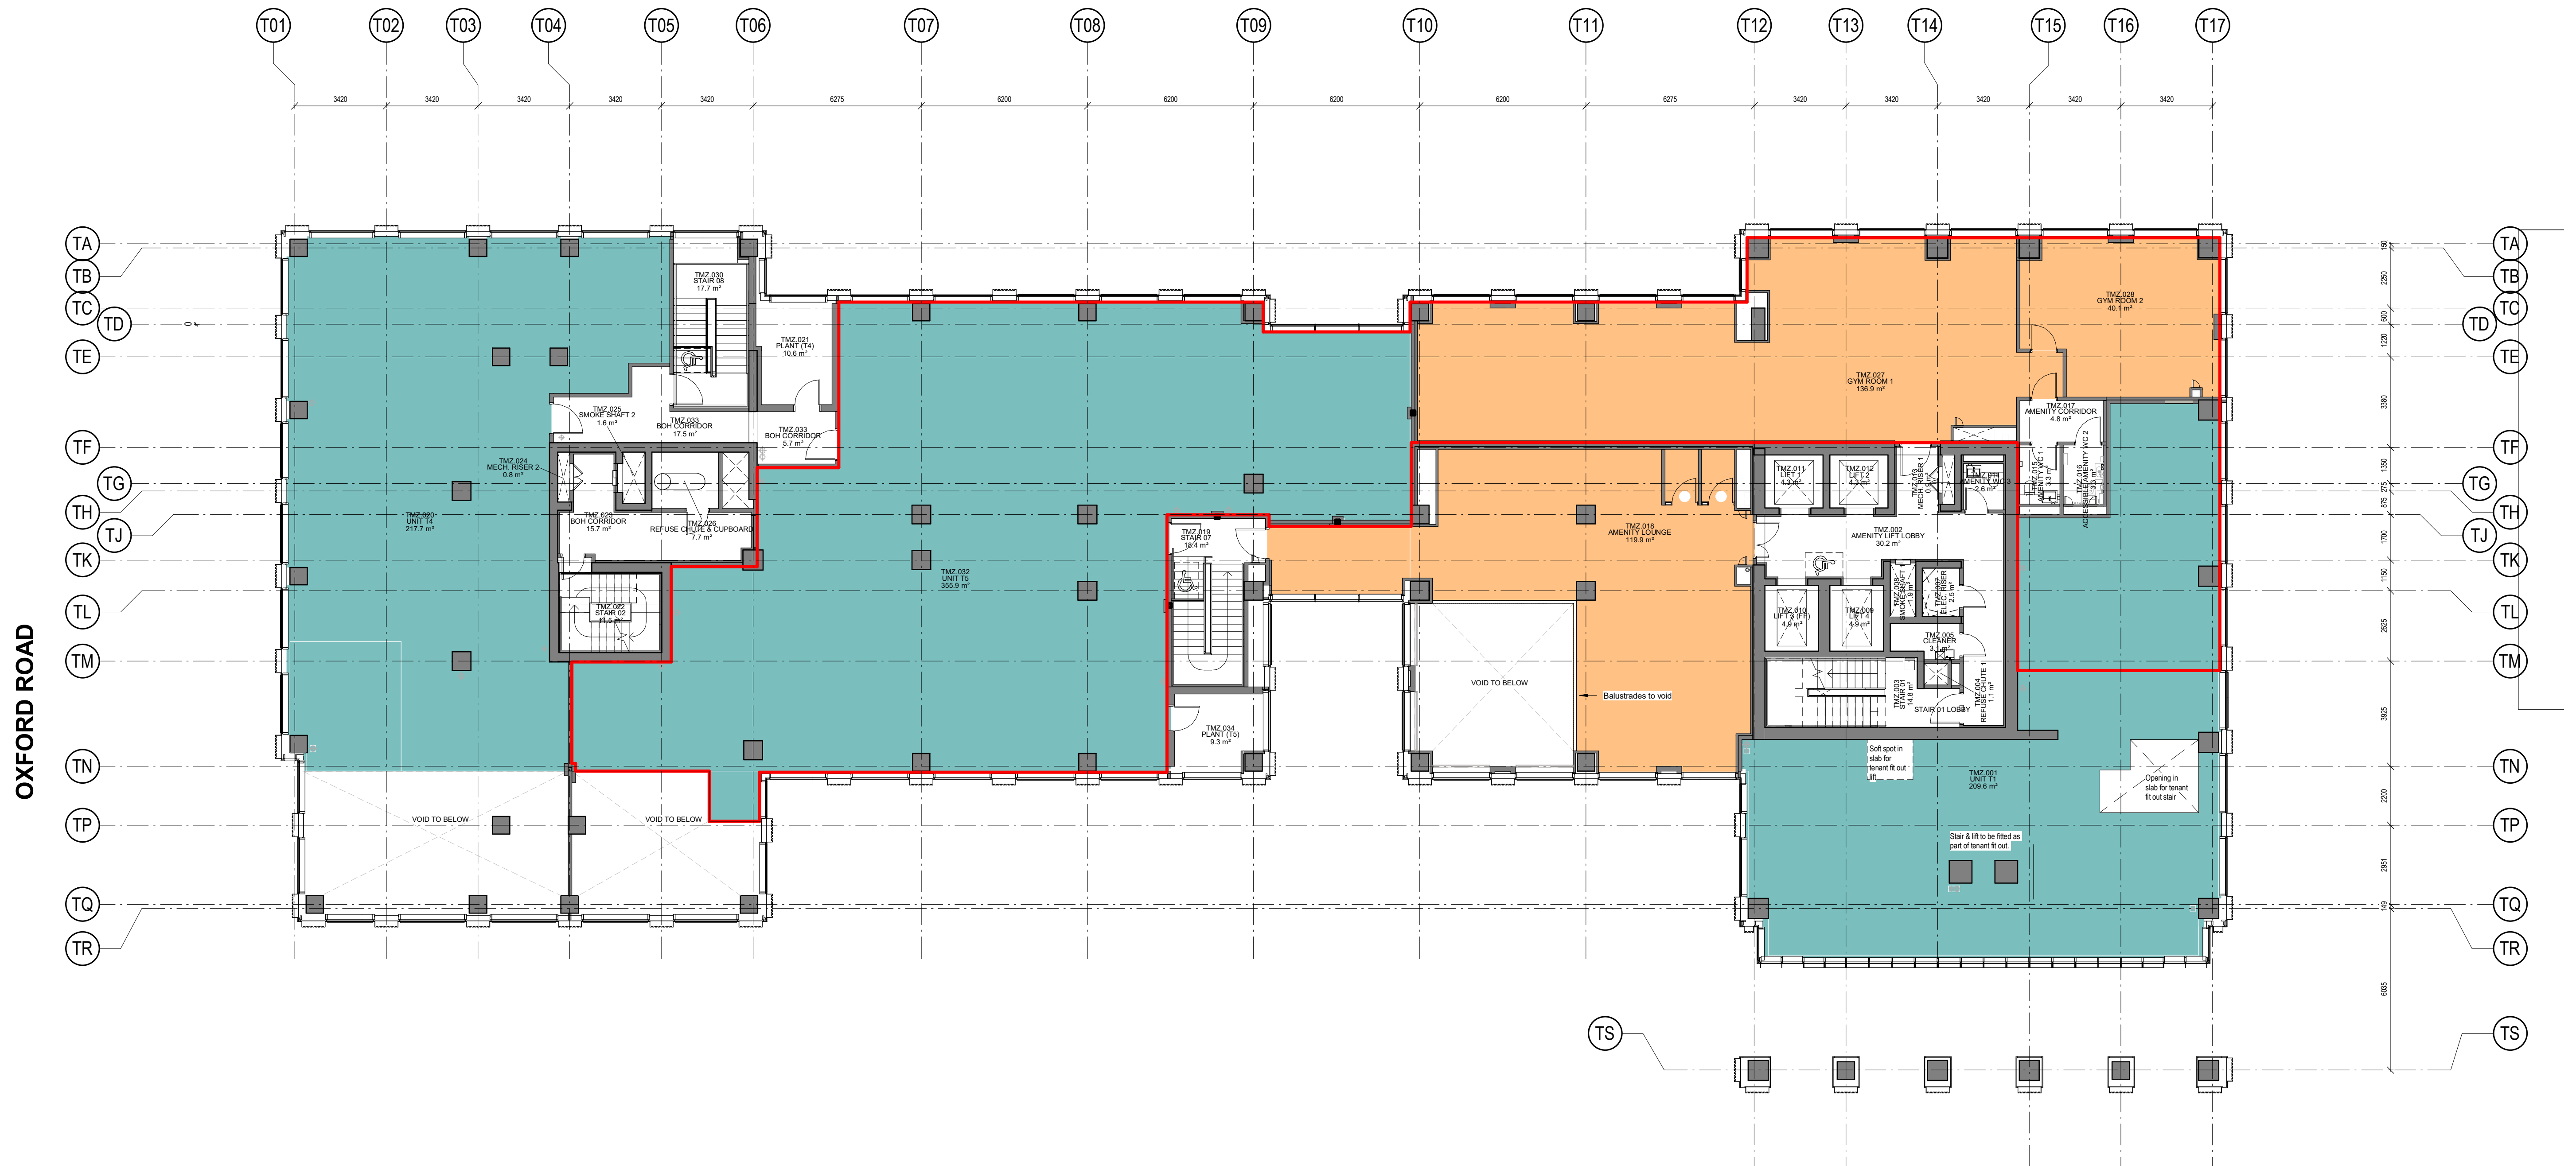

1 **GA Level TMZ - Existing**
1 : 125

NO WORKS TO EXTERNAL FABRIC/FACADES INCLUDED

Amendment	Date
-----------	------

P01 Issued for Planning 06/06/23

S2 -Issued for Information 06/06/23


General notes

General notes

1. To be read in conjunction with FCBS 0000 series mark up.
2. All room name and numbering in abundance following the approval of GA plan.
3. All areas that are greyed out are not in scope, however, fixtures and fittings may route back to areas and require consideration.
4. All work in conjunction with general arrangement plans, sections, elevations, details, schedules, full specification and design risk register. Any discrepancies in the specifications and drawings to be brought to the attention of the Architect.
5. All build ups and finishes assumed - opening up required to ascertain actual build-ups where required. All areas of opening up to be made good and re-finished.

KEY

	Not in Scope
	Existing
	Strip Out
	Proposed
	Amended

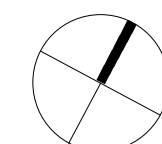

FeildenCleggBradleyStudios
LLP
Bath Brewery
Toll Bridge Road
Bath
BA17DE
t 01225 852545
f 01225 852528
e bath@fcbstudios.com

CSAR
Drawing No:
CSAR-FCBS-ZT-MZ-DR-A-1100
Drawing Name:
GA Plan - Mezzanine Existing

Do Not Scale
Original printed at A1

Rev:
P01

Scale As indicated @ A1
Date April 2023
Drawn FCBS - MCR

All Dimensions to be checked on site