




P:\2021\2159 BODDINGTONS\01 BIM\02 CAD\03 SHEET LAYOUT\03 RIBA 4 TENDER\DN0107-EXA-ZZ-GF-DR-L-00600.DWG

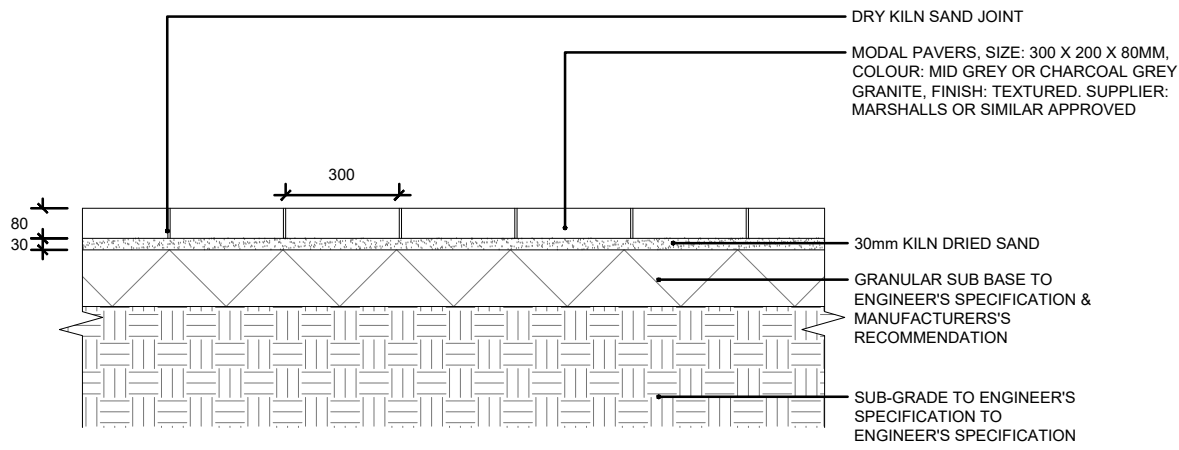


01A MODAL PAVING SETTS
600 SECTION

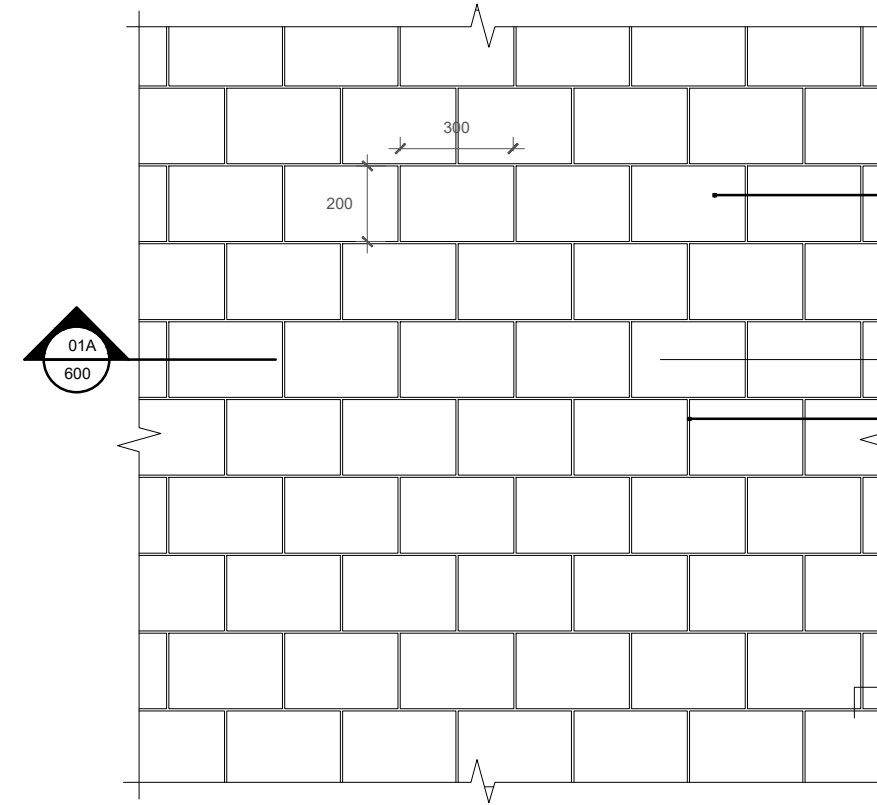


01B MODAL PAVING SETTS
600 PLAN

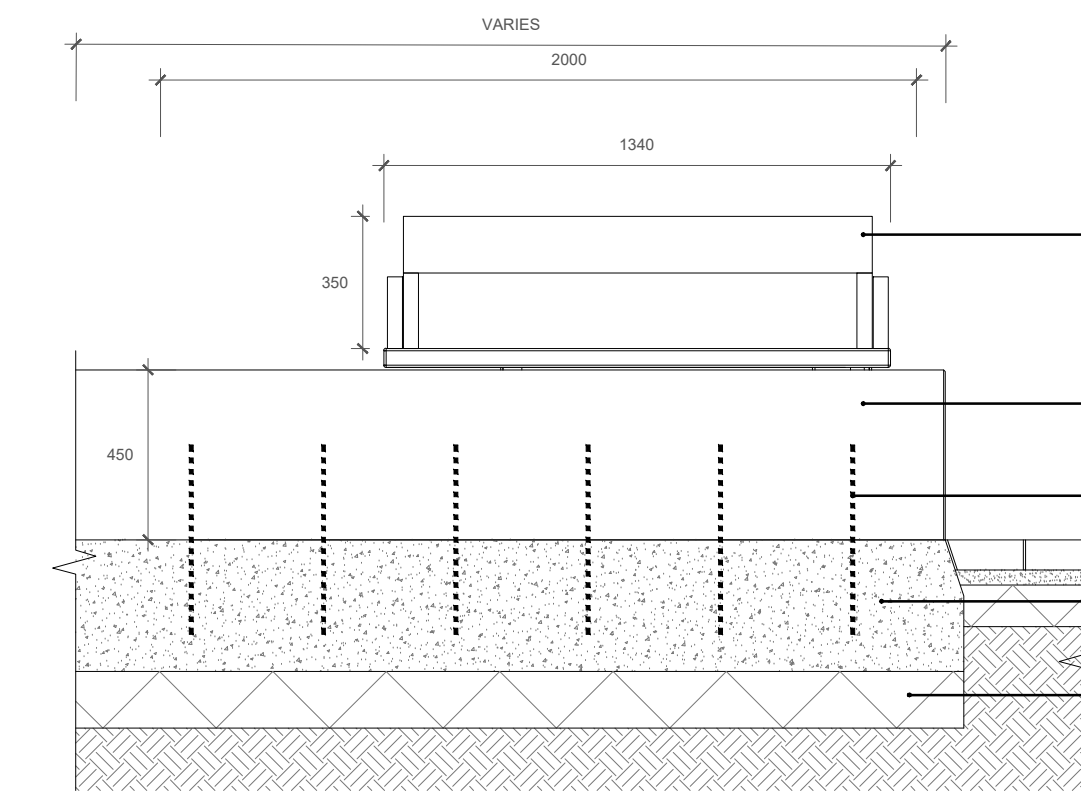


03A TIMBER TOP BENCH
600 SECTION

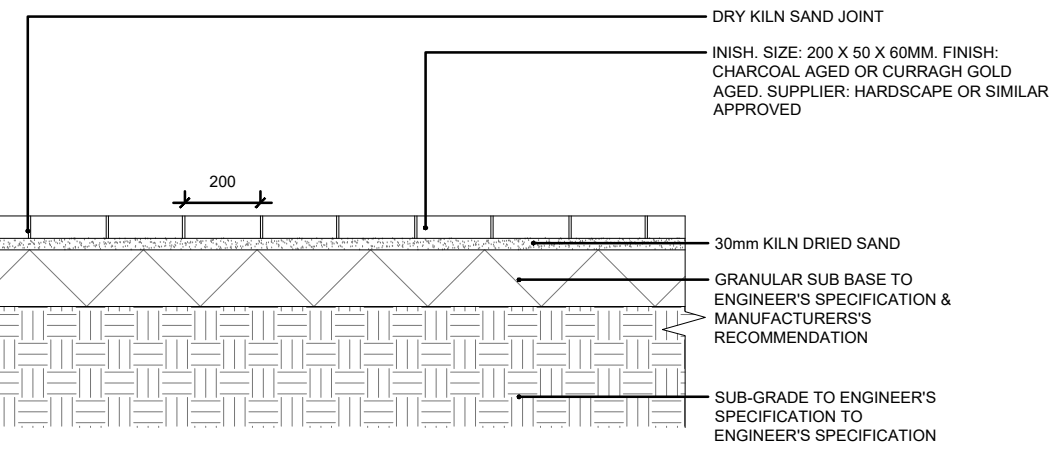


02A INISH CONCRETE PAVING
600 SECTION

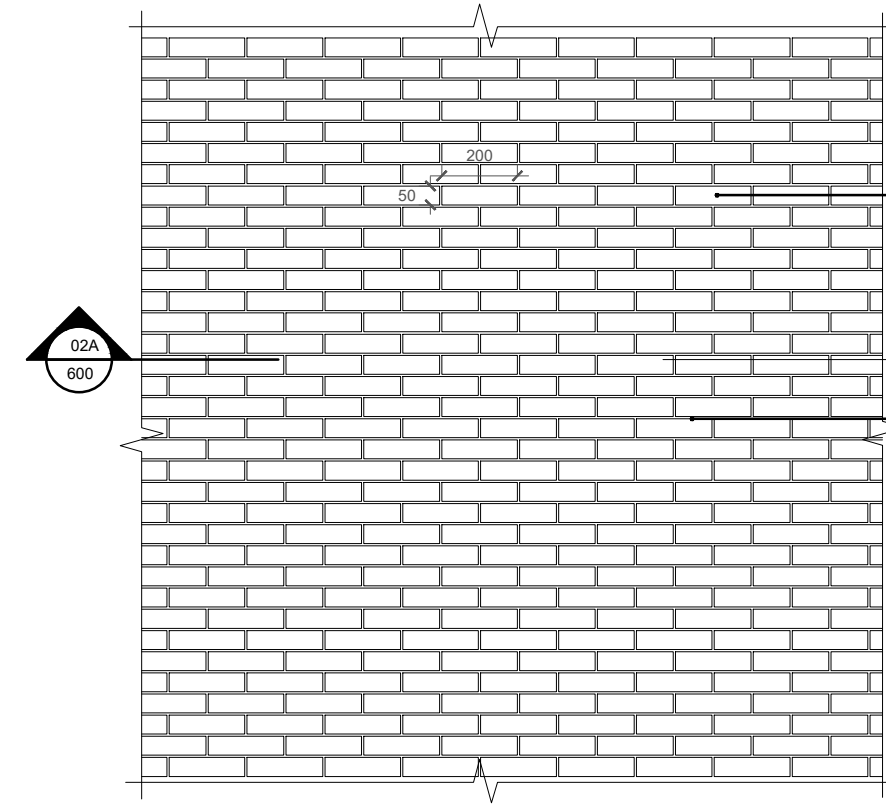


02B INISH CONCRETE PAVING
600 PLAN

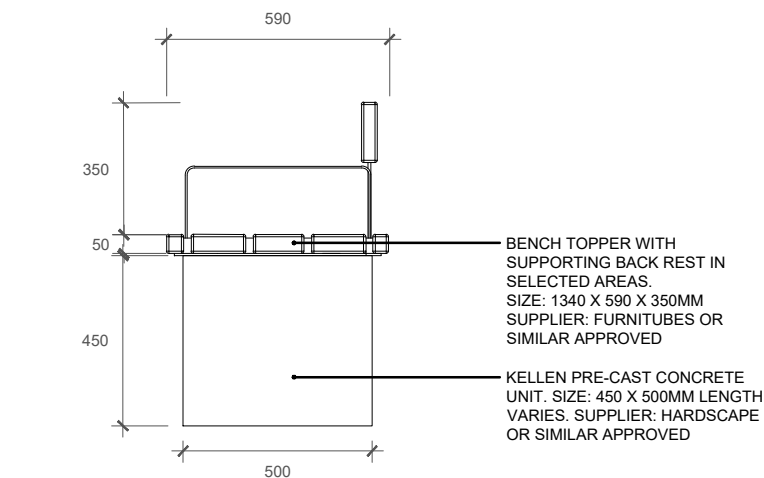


03B TIMBER TOP BENCH
600 SECTION

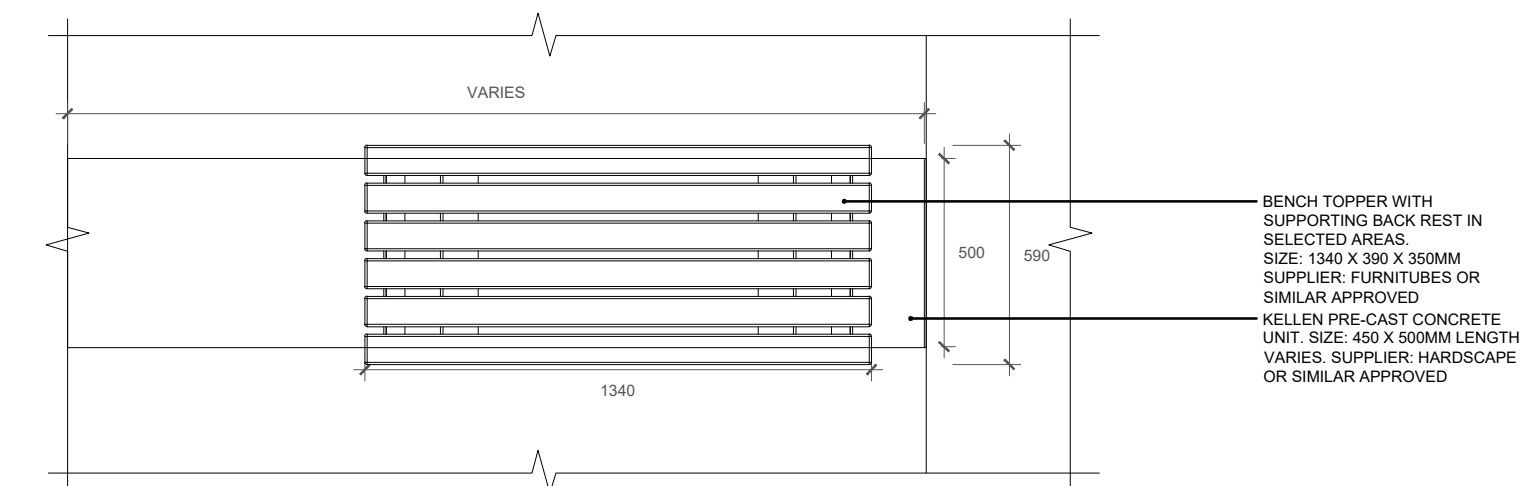


03C TIMBER TOP BENCH
600 PLAN

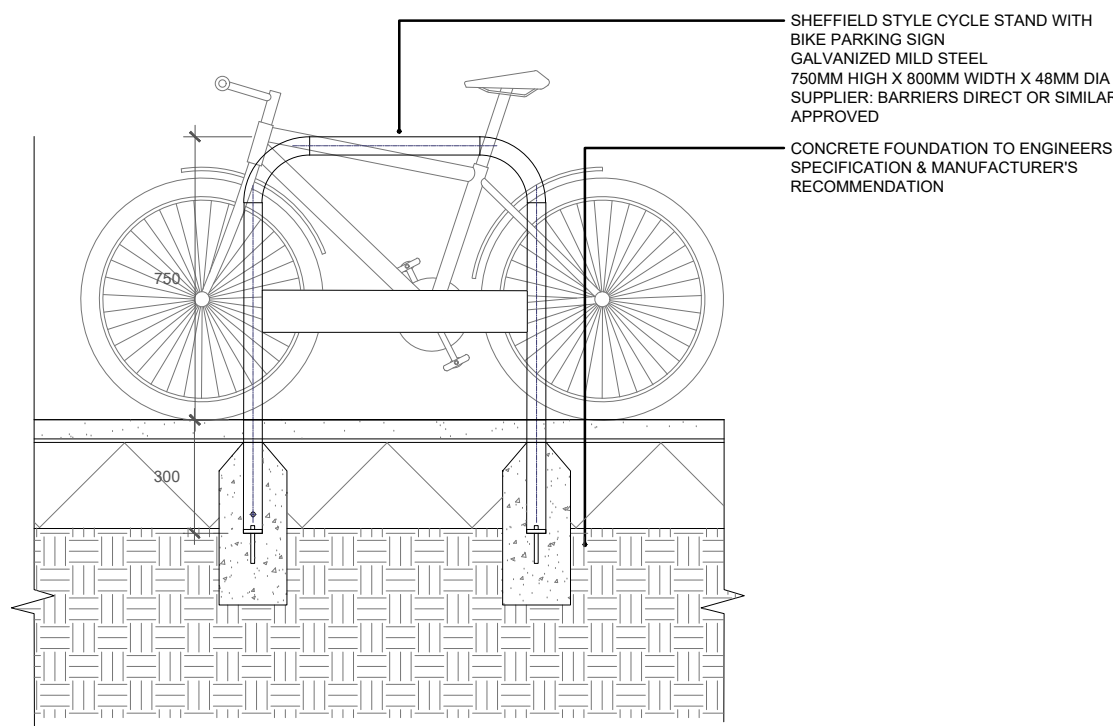


04A CYCLE STAND
600 SECTION

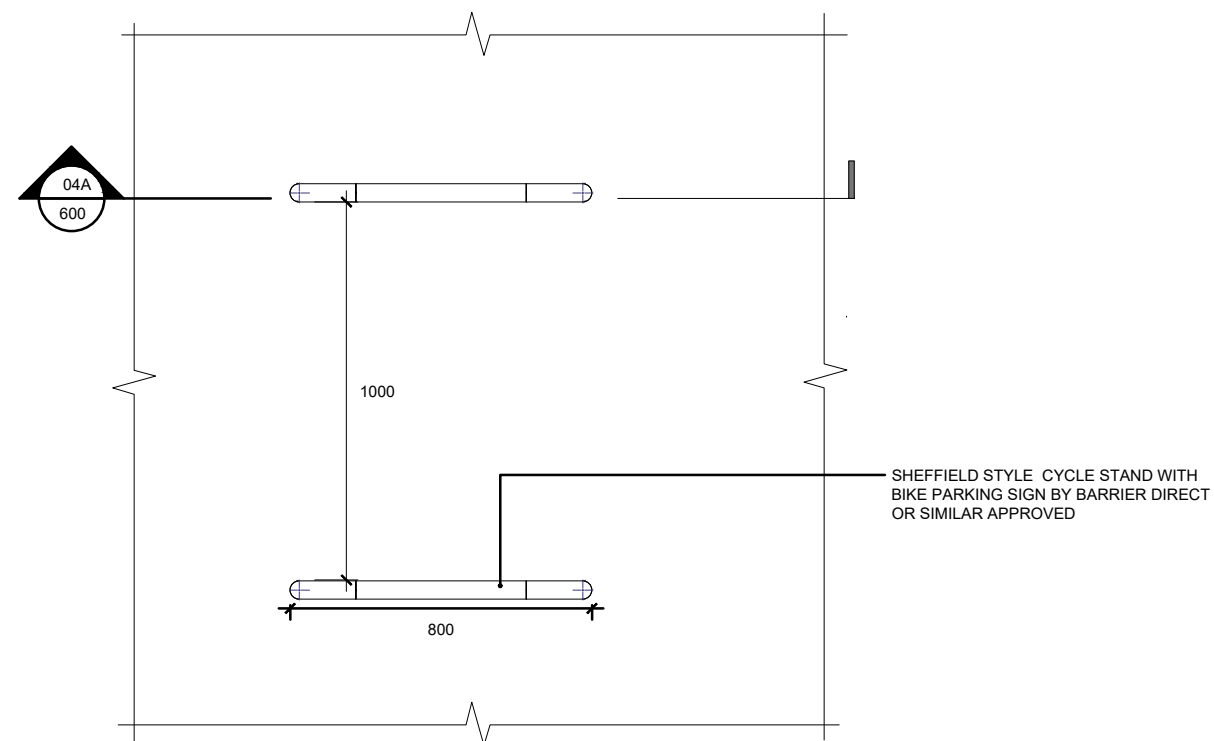

04B CYCLE STAND
600 PLAN

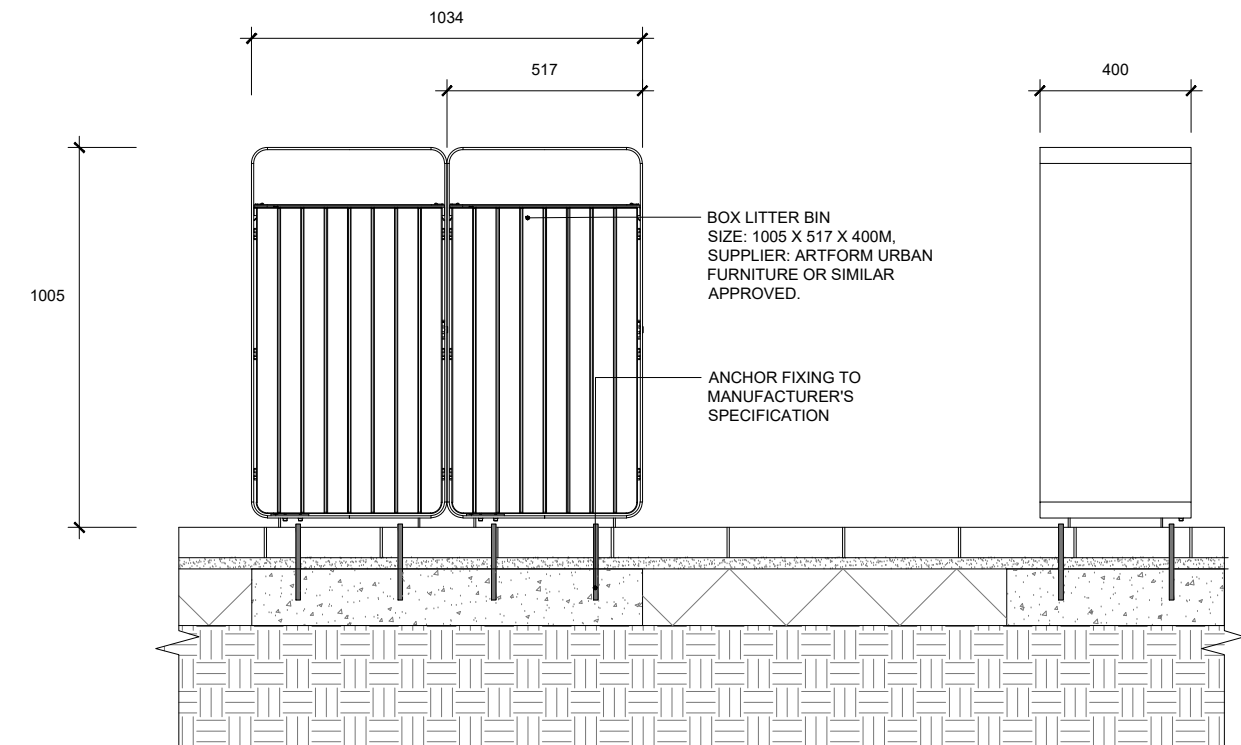

05A BOX LITTER AND RECYCLE BIN
600 SECTION

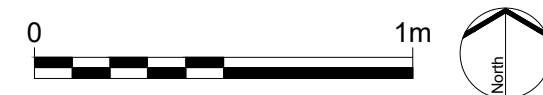

No dimensions are to be scaled from this drawing.
All dimensions are to be checked on site.
Area measurements for indicative purposes only.

This drawing is the property of Exterior Architecture Ltd.
No part of the drawing may be reproduced in any manner
without permission from Exterior Architecture Ltd.

Client
LATIMER
DEVELOPMENTS

----	----	----
----	----	----
----	----	----
----	----	----
----	----	----
----	----	----
----	----	----
P02	REVISED PLANNING ISSUE	15.08.2023
P01	PLANNING ISSUE	18.11.2021
Rev	Description	Date

**EXTERIOR
ARCHITECTURE**
LONDON
Unit 17.1, The Leather Market, 11-13 Weston Street, London, SE1 3ER
MANCHESTER
Studio 537, The Royal Exchange, St Anns Square, Manchester, M2 7DH
E-MAIL office@exteriorarchitecture.com
WEB www.exteriorarchitecture.com

Project title
BODDINGTONS SITE

Drawing title
TYPICAL DETAILS - GROUND FLOOR

Issued By	Manchester	T: 0161 850 8101
Scale	1:20 @ A1	Drawn EXA
Status	PLANNING	Checked SPL
Date	18.11.2021	Approved JM
Drawing number	DN0107-EXA-ZZ-GF-DR-L-00600 P02	Revision