



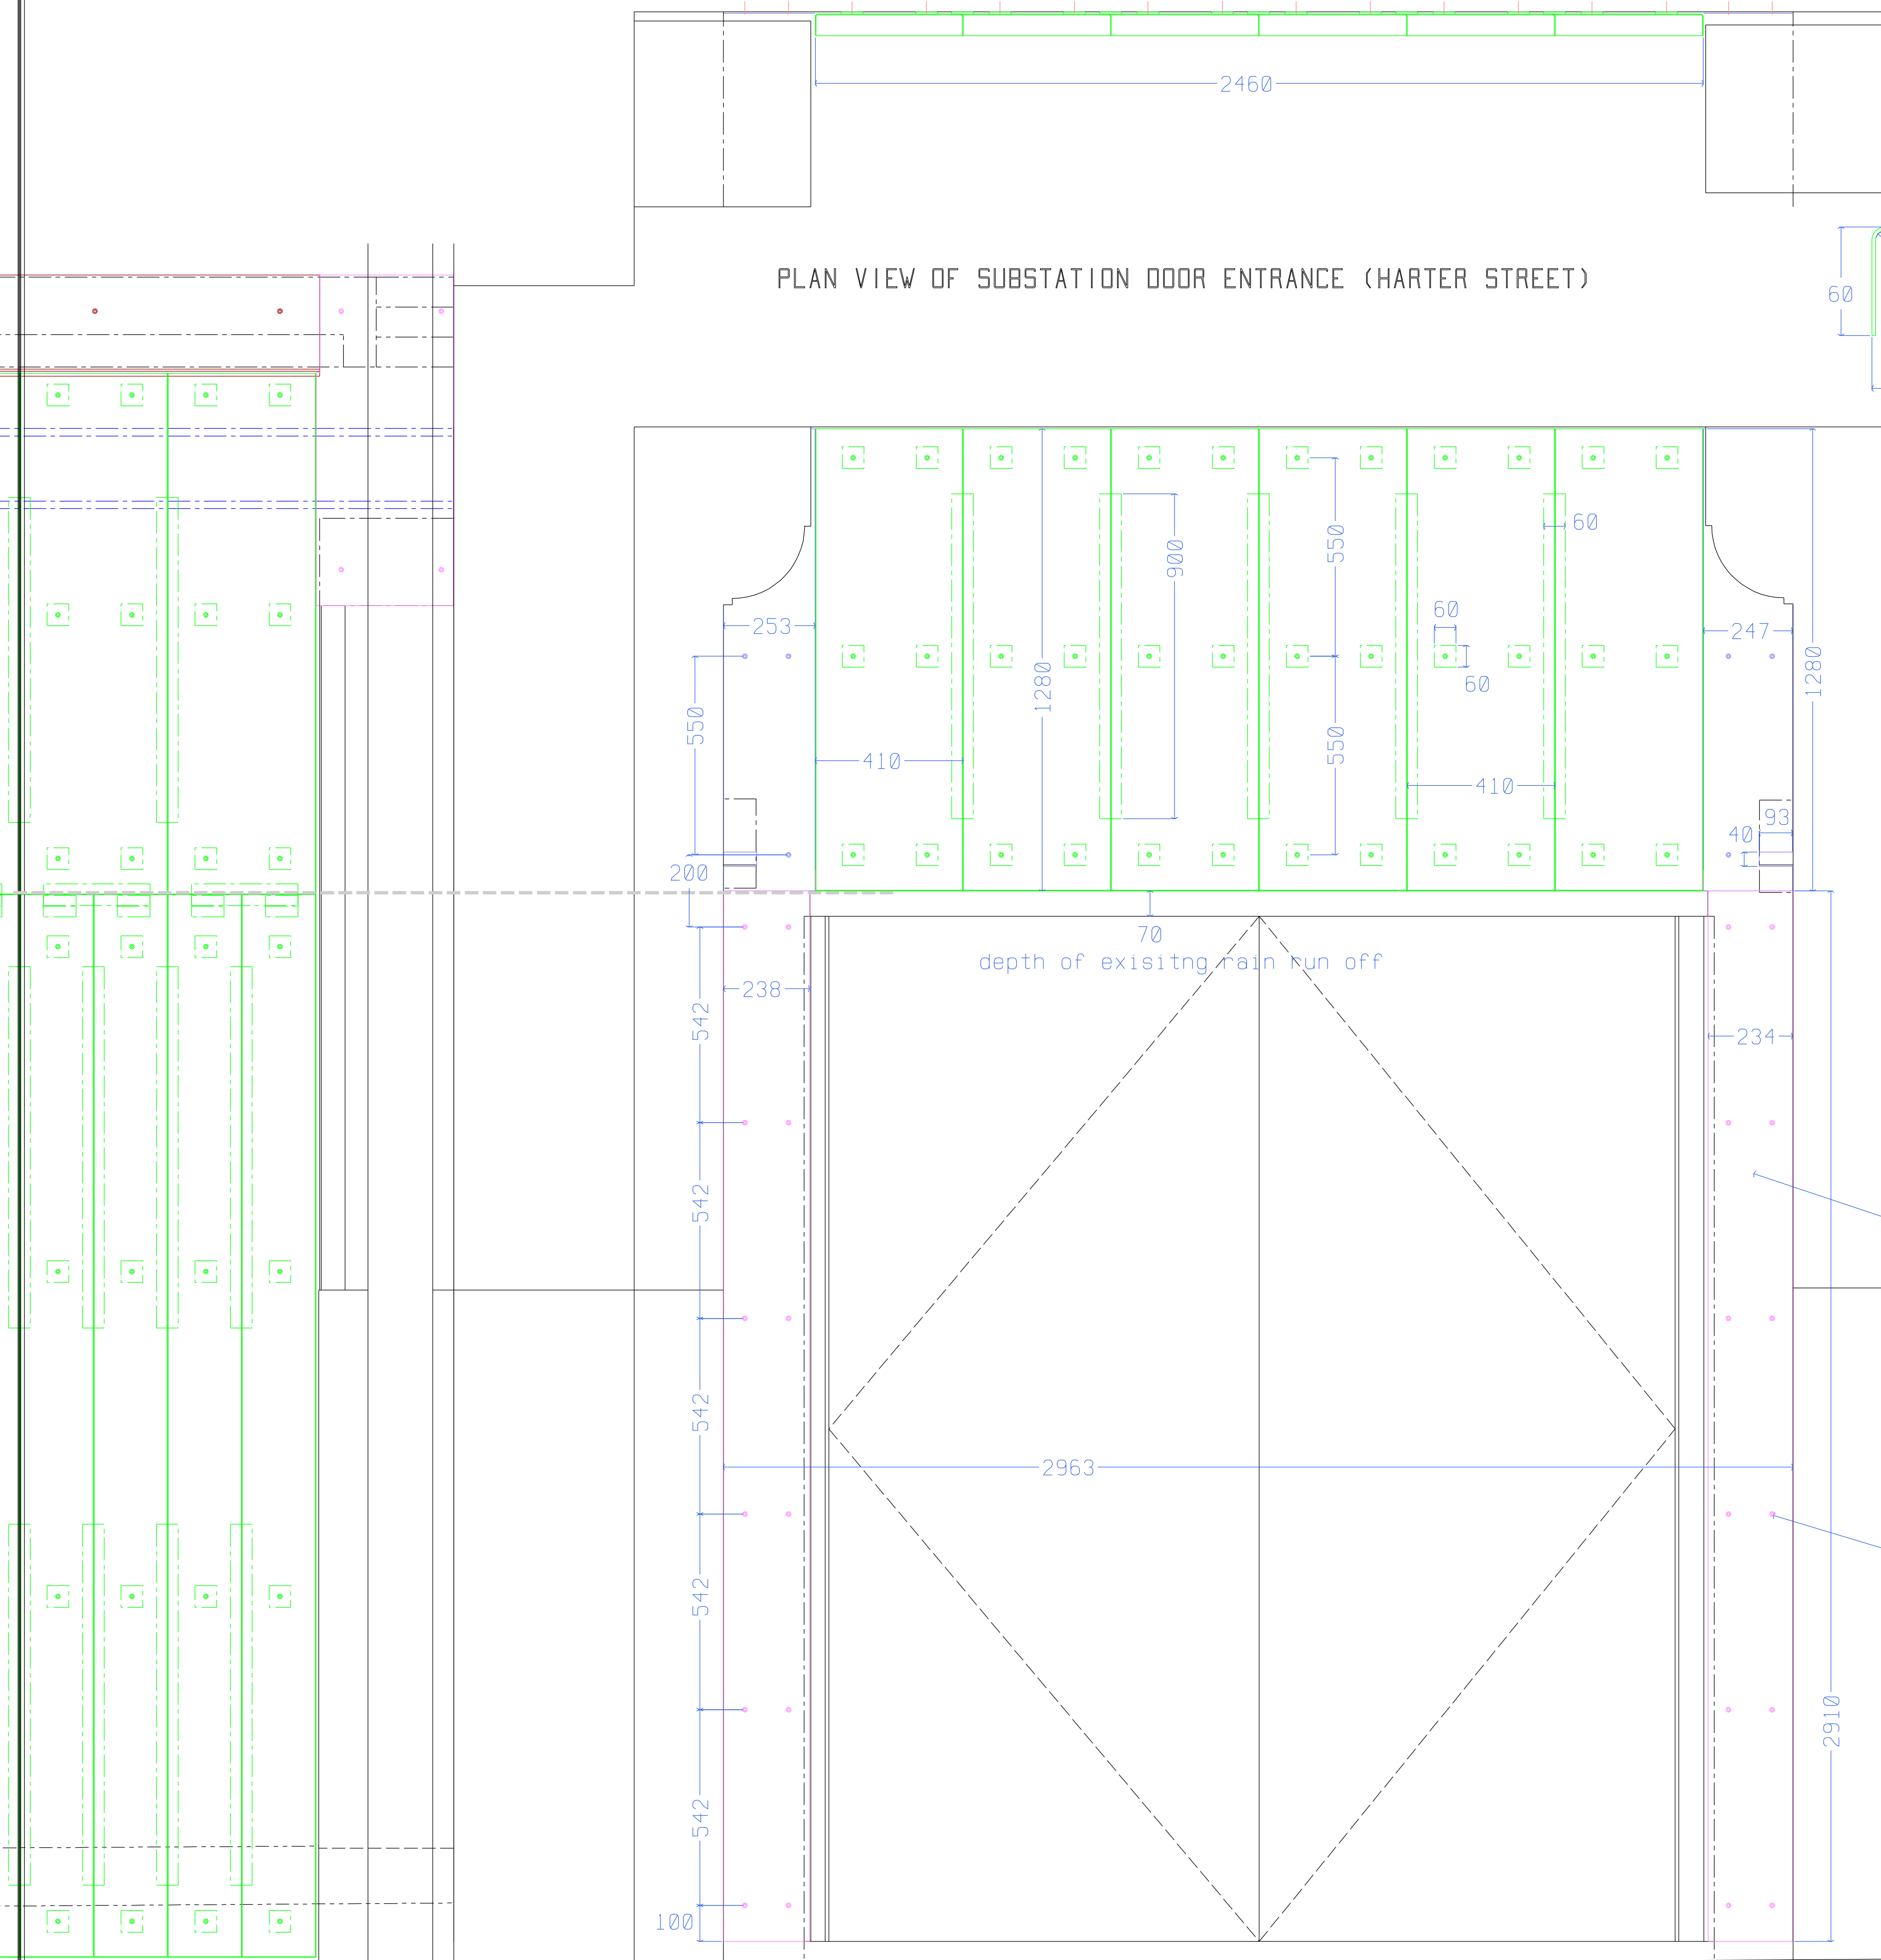


PLAN VIEW OF SUBSTATION DOOR ENTRANCE (HARTER STREET)

ELEVATION VIEW OF SUBSTATION DOOR ENTRANCE (HARTER STREET)

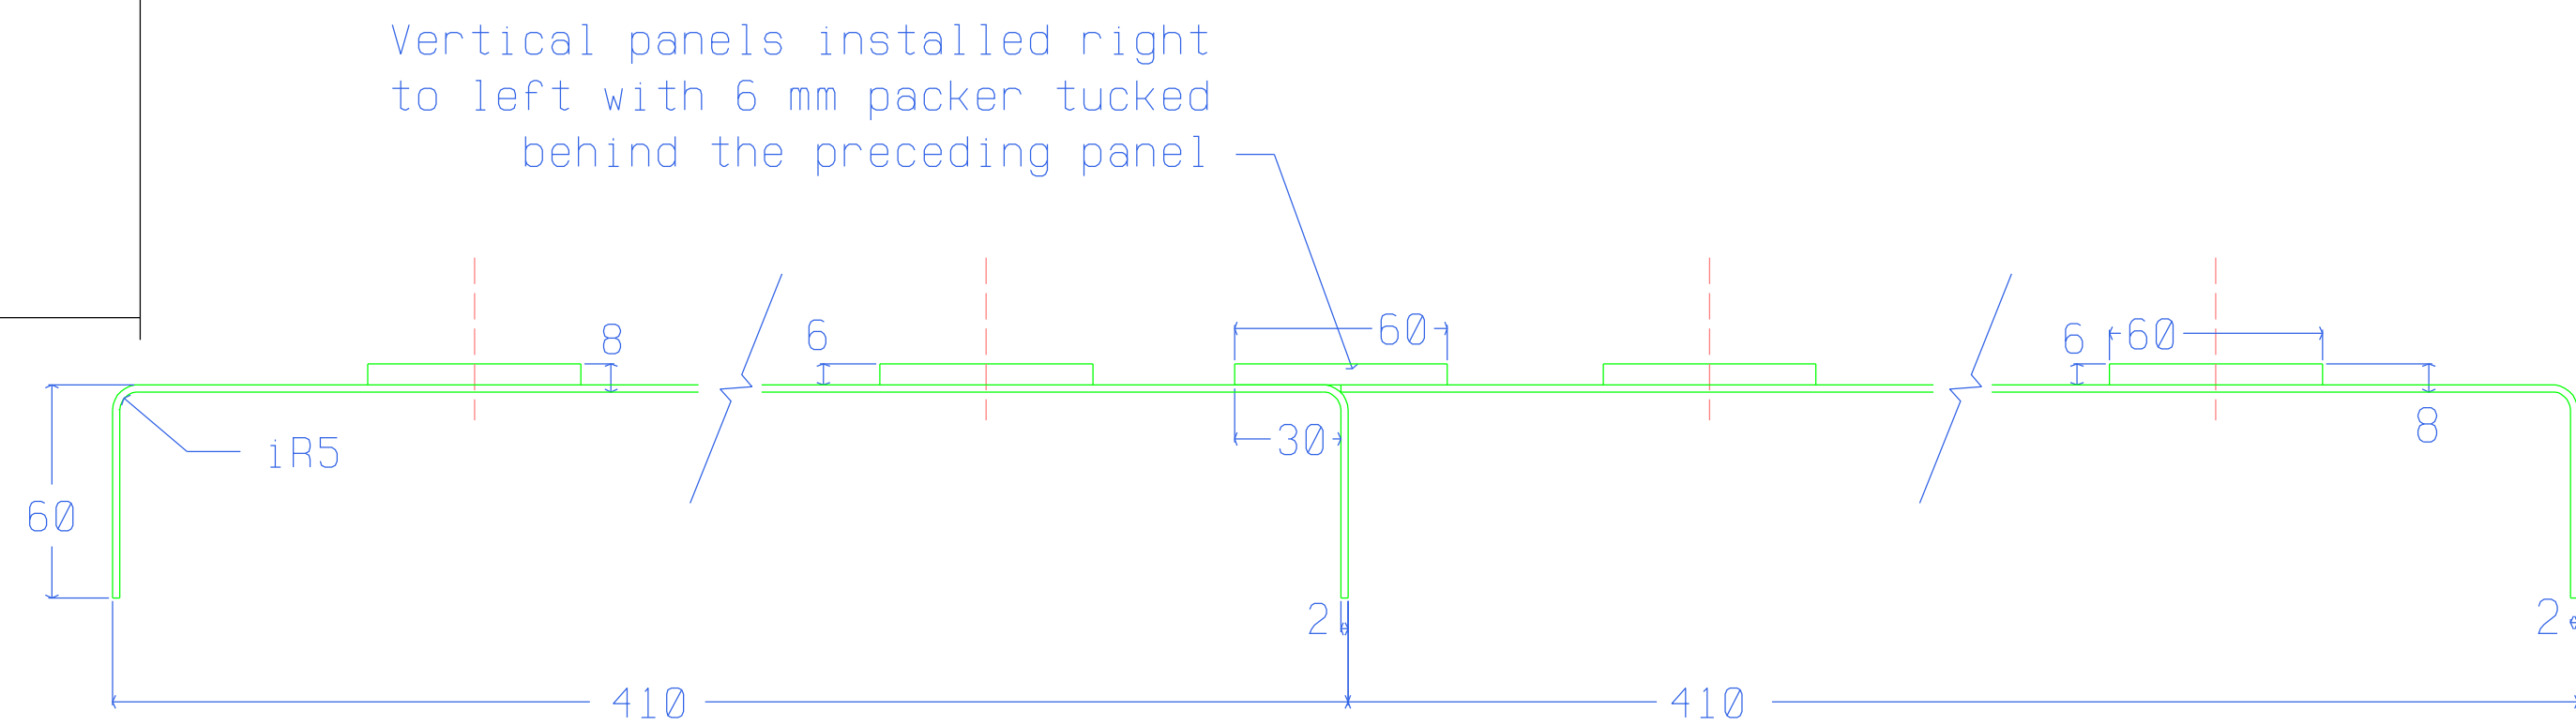

PANELS INTER-CONNECTION DETAIL - SCALE 1:2

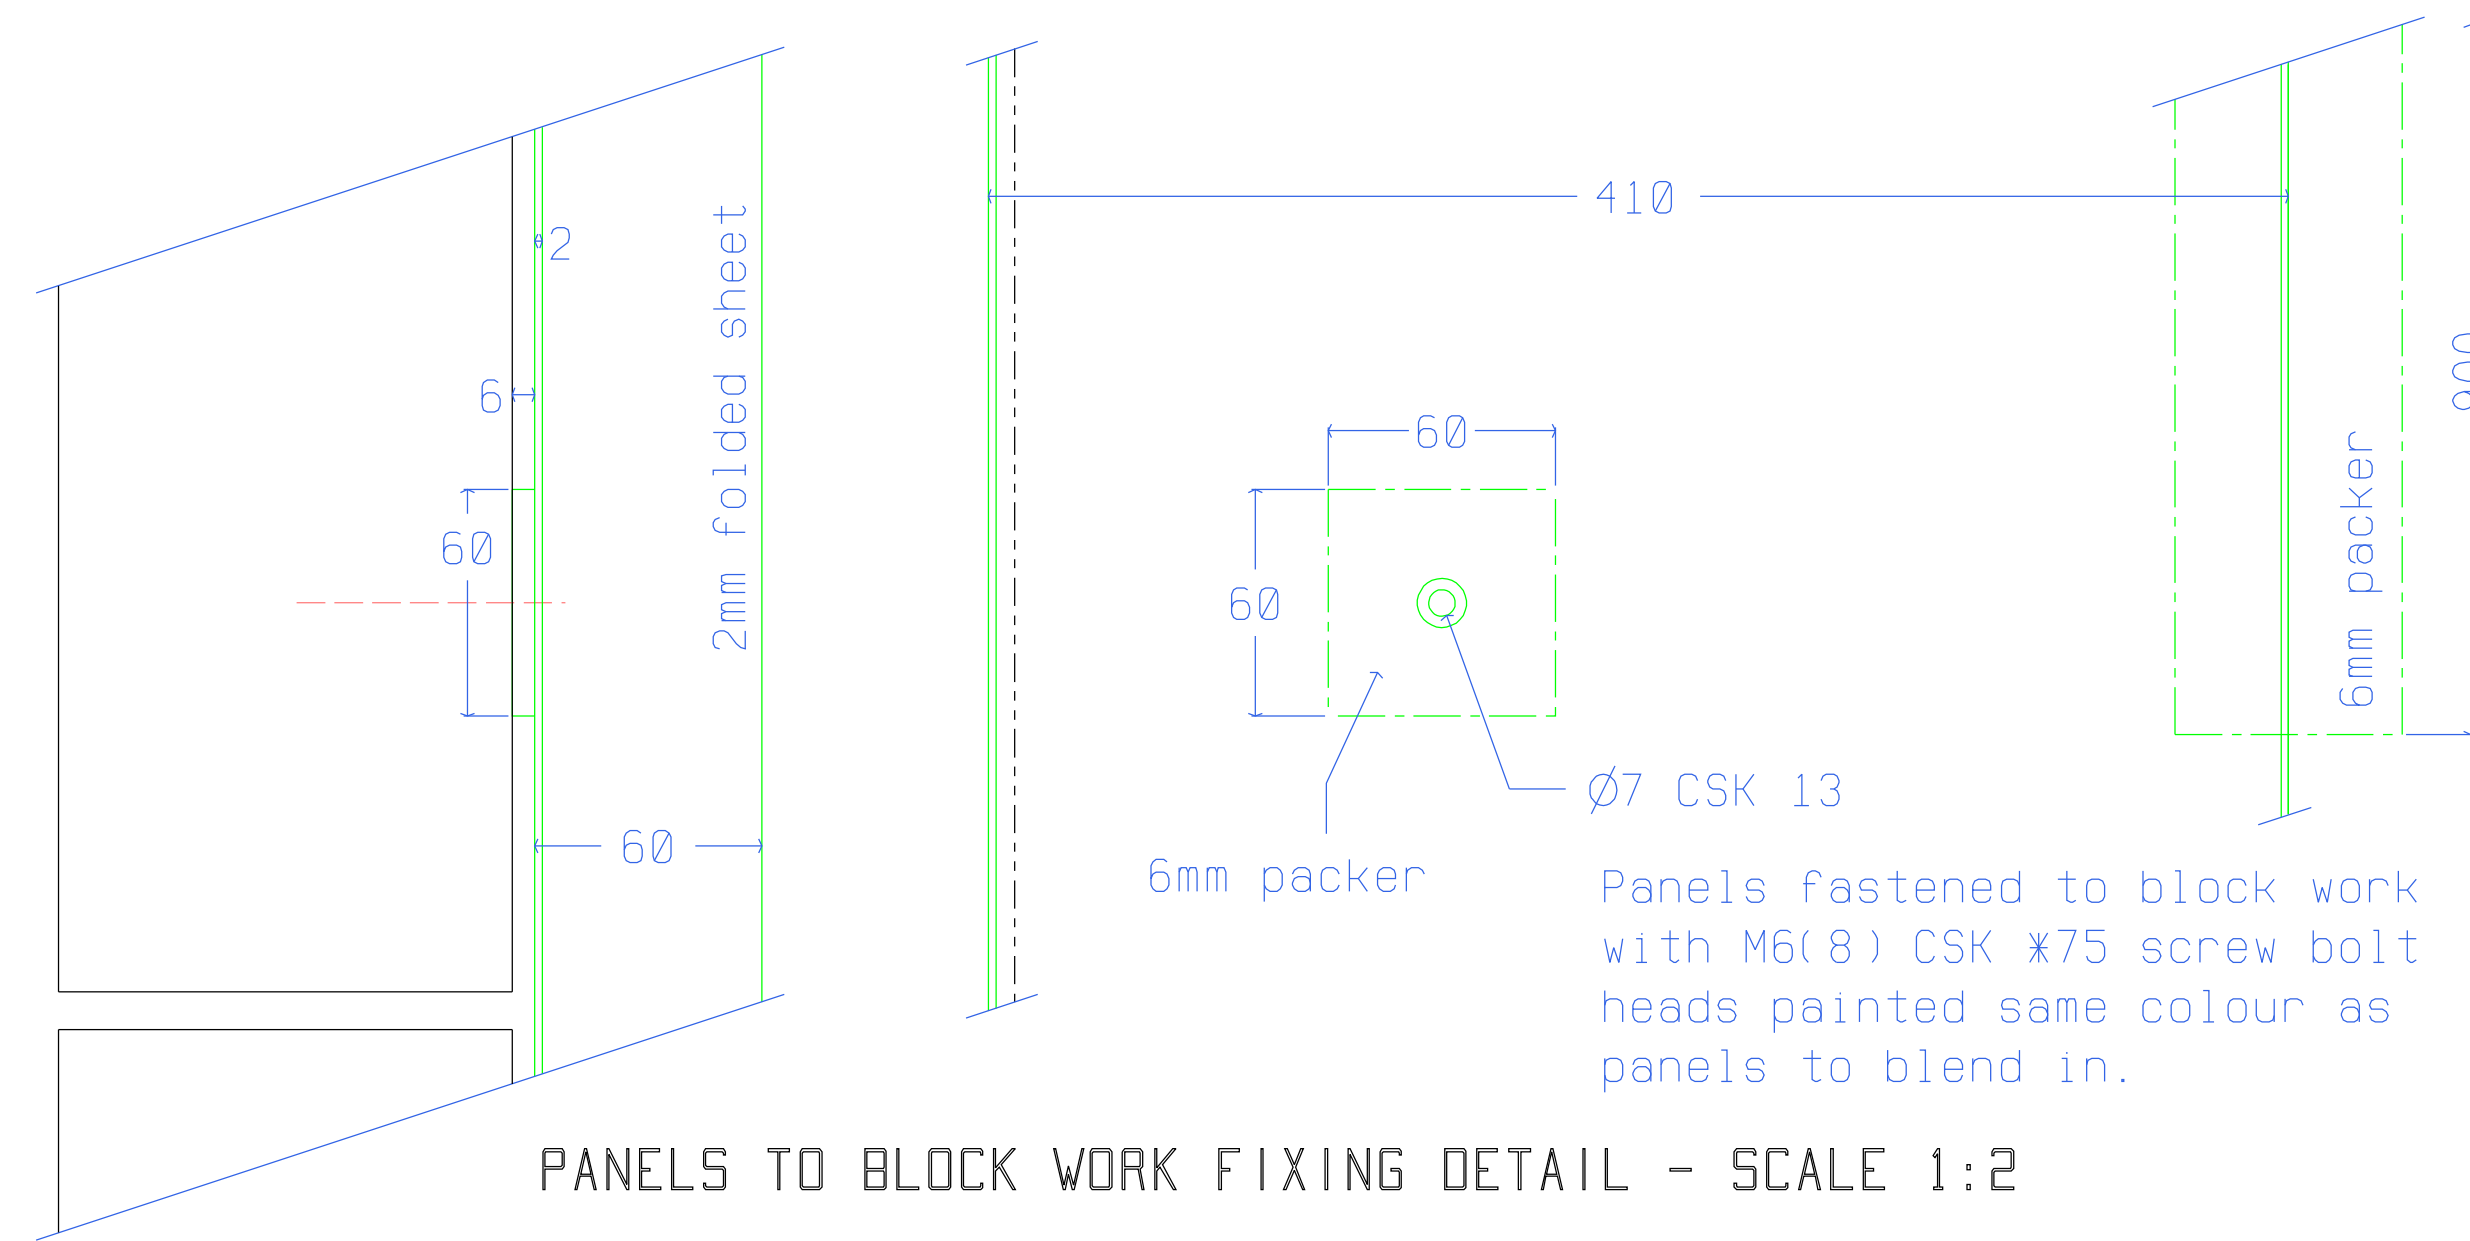

4mm Blanking panels to hide block wall and open void space.
Blanking panels to slide up behind stone feature.

Ø7 CSK 13
Panels fastened to block work with M6(8) CSK #75 screw bolt heads painted same colour as panels to blend in.

all dimensions are in millimetres do not scale	
notes :	
finish : Zinc and PPC coating RAL 7016 (Matte)	
Plates & Bar Sections: BS EN10025: 1993 U-Beam & Channel Sections: BS4: Pt 1 1993 Square & Circular Sections: BS5636: 1993	
F & J Hauck Ltd architectural metalworkers stairs, balustrading www.fjhauck.co.uk Linney Lane, Shaw, Oldham, OL2 8HB T. 01706 848797 F. 01706 844973	
Contractor: Cubic Works	
Contract: Princess Street, Manchester	
Job title: Harter Street Screening (2/2)	
drawn m hauck	date 23/05/23
scale 1:10 @ Arch D	revisions
Sheet number FJ/1382 / 05	
Status For Comment	