

Quoin

External signage

Planning permission

17 Quay Street, Manchester, M3 3HN

02/10/23

OBi



Contents

Large roof sign	3
Quay Street signage	4
Byrom Street signage	8
Canopy & entrance signage	12
Commercial entrance	13
17a entrance	15
17b entrance	16
Other buildings in the area	17
Precident imagery	18

Large roof sign


Quay Street signage

Looking towards the River Irwell

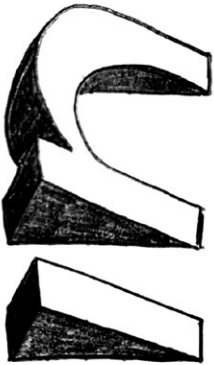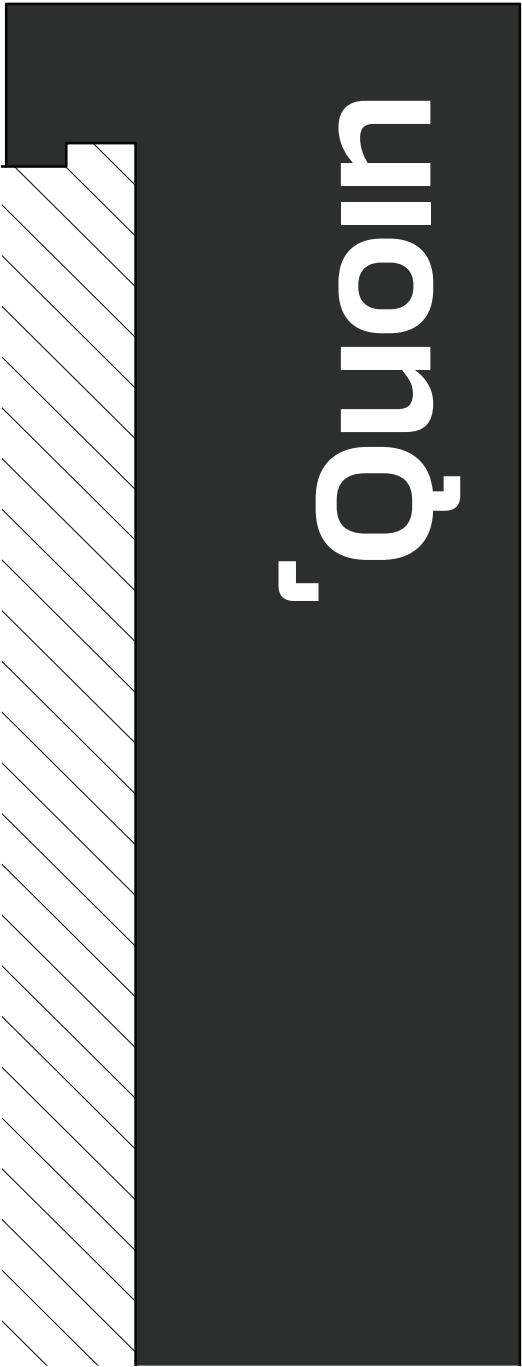

Indicative sketch of the style we are wanting. Highest point of depth will be the furthest point from the fin's edge so 'QUOIN' is always angled towards the street it is facing

400mm depth at highest point

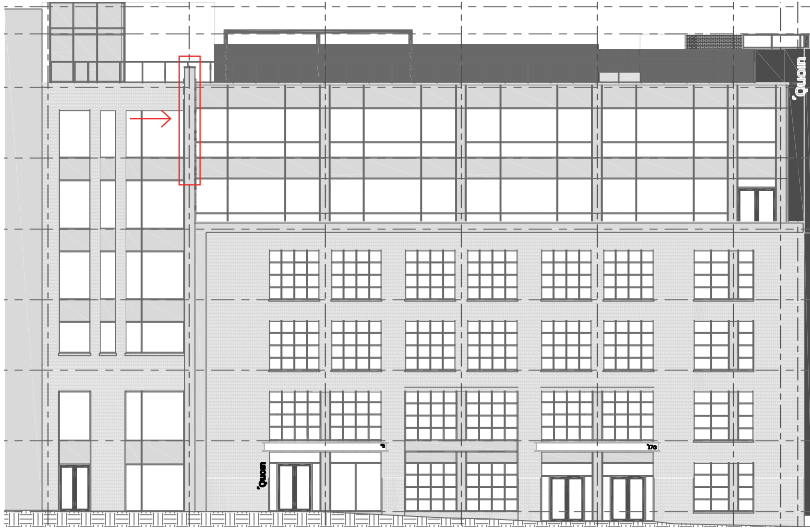

Feature signage

- Quoin Logo
 - 3,350mm height
 - 1,200mm width
 - Individual built-up metal letters, powder coated RAL 7047
 - Letters to have varied return to give angled faces

RAL 7047

Telegray 4



Precedent


Angled metal lettering for City Garden



Indicative scale – 1:50

Quay Street signage

Looking towards the River Irwell

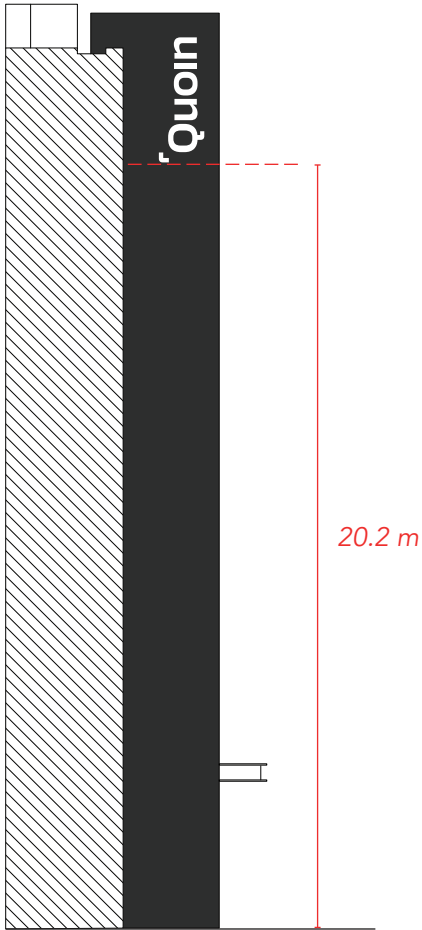

Indicative scale – 1:200

Feature signage

- Quoin Logo
 - 3,350mm height
 - 1,200mm width
 - Individual built-up metal letters, powder coated RAL 7047
 - Letters to have varied return to give angled faces

RAL 7047

Telegray 4





Precedent

Angled metal lettering for City Garden




Quay Street signage

Looking towards St Peters Square

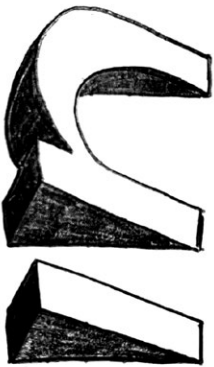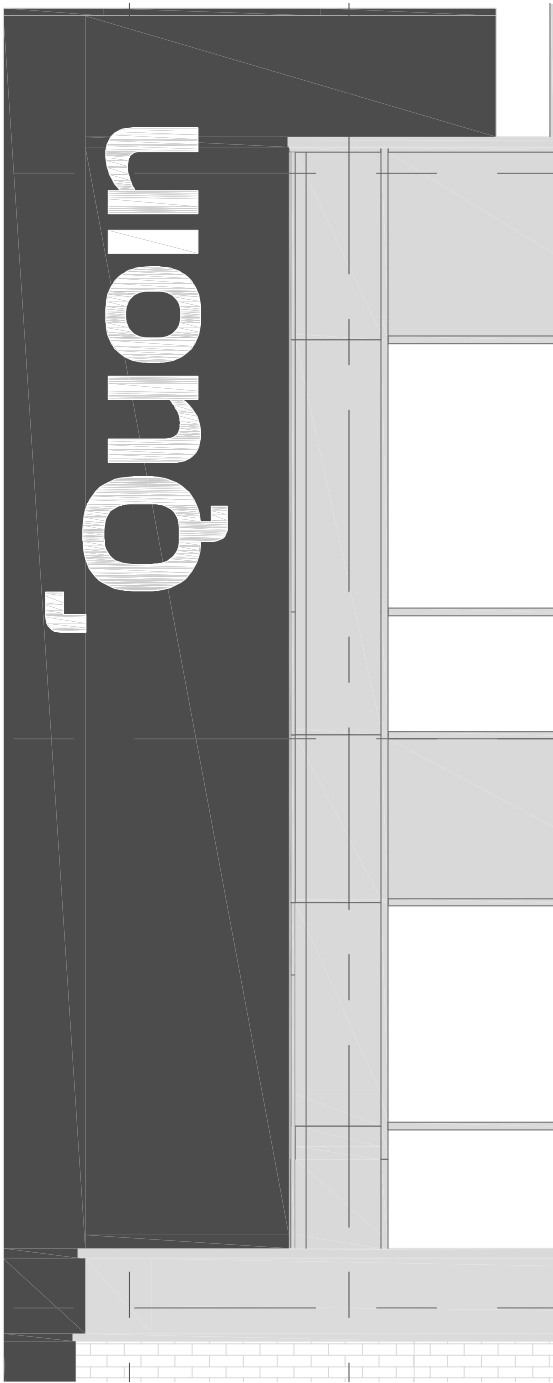

Indicative sketch of the style we are wanting. Highest point of depth will be the furthest point from the fin's edge so 'QUOIN' is always angled towards the street it is facing

400mm depth at highest point

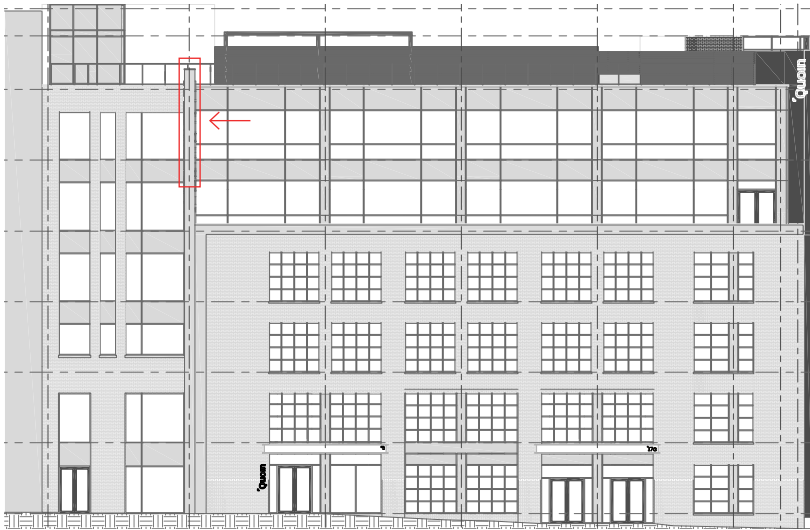

Indicative scale – 1:50

Feature signage

- Quoin Logo
 - 3,350mm height
 - 1,200mm width
 - Individual built-up metal letters, powder coated RAL 7047
 - Letters to have varied return to give angled faces

RAL 7047

Telegray 4




Precedent

Angled metal lettering for City Garden



Quay Street signage

Looking towards St Peters Square

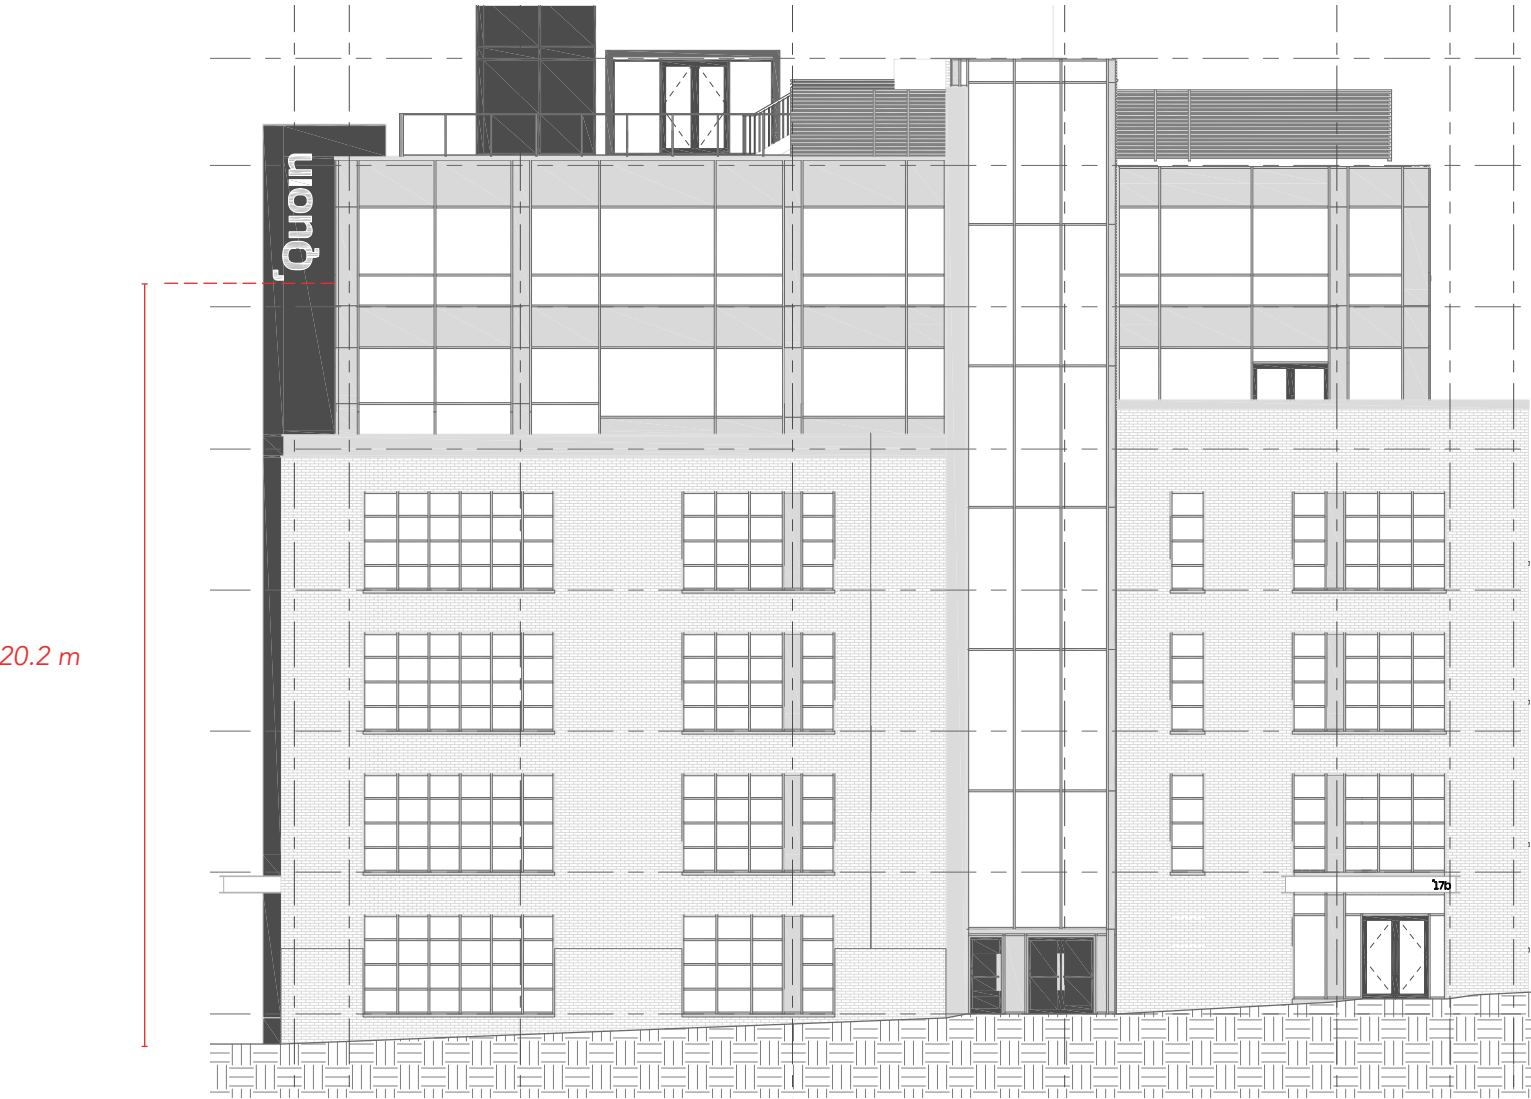

Indicative scale – 1:200

Feature signage

- Quoin Logo
 - 3,350mm height
 - 1,200mm width
 - Individual built-up metal letters, powder coated RAL 7047
 - Letters to have varied return to give angled faces

RAL 7047

Telegray 4



Precedent

Angled metal lettering for City Garden




Byrom Street signage

Looking towards Artillery Street



Indicative scale – 1:50

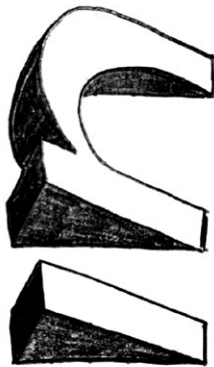

Indicative sketch of the style we are wanting. Highest point of depth will be the furthest point from the fin's edge so 'QUOIN' is always angled towards the street it is facing

300mm depth at highest point

Feature signage

- Quoin Logo
 - 2,200mm height
 - 795mm width
 - Individual built-up metal letters, powder coated RAL 7047
 - Letters to have varied return to give angled faces

RAL 7047

Telegray 4



Precedent

Angled metal lettering for City Garden



Byrom Street signage

Looking towards Artillery Street



Indicative scale – 1:200

Feature signage

- Quoin Logo
 - 2,200mm height
 - 795mm width
 - Individual built-up metal letters, powder coated RAL 7047
 - Letters to have varied return to give angled faces

RAL 7047

Telegray 4





Precedent

Angled metal lettering for City Garden



Byrom Street signage

Looking towards Quay Street

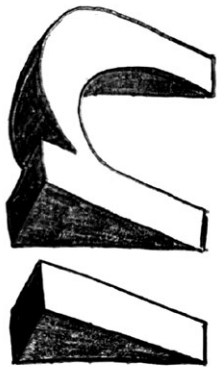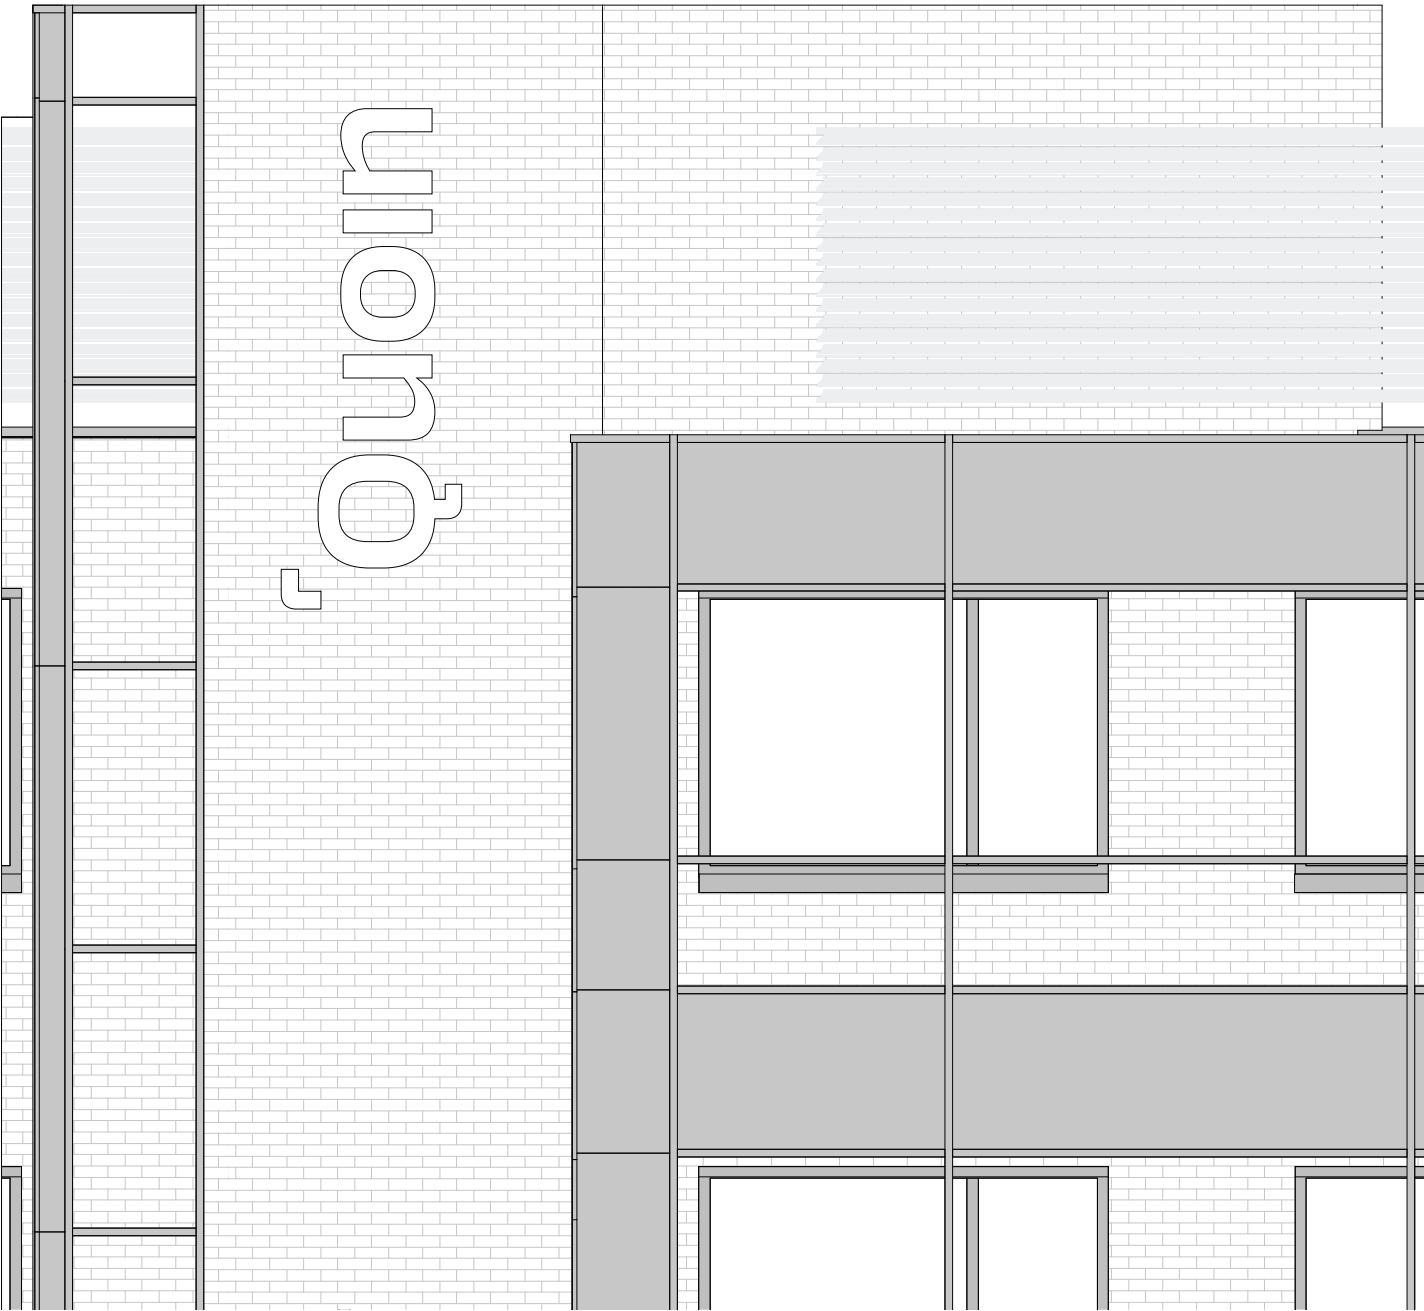

Indicative sketch of the style we are wanting. Highest point of depth will be the furthest point from the fin's edge so 'QUOIN' is always angled towards the street it is facing

400mm depth at highest point

Feature signage

- Quoin Logo
 - 3,350mm height
 - 1,200mm width
 - Individual built-up metal letters, powder coated RAL 7047
 - Letters to have varied return to give angled faces

RAL 7047

Telegray 4



Precedent

Angled metal lettering for City Garden



Indicative scale – 1:50

Byrom Street signage

Looking towards Quay Street



Indicative scale – 1:200

Feature signage

- Quoin Logo
 - 3,350mm height
 - 1,200mm width
 - Individual built-up metal letters, powder coated RAL 7047
 - Letters to have varied return to give angled faces

RAL 7047

Telegray 4




Precedent

Angled metal lettering for City Garden



Canopy & entrance signage

Commercial entrance

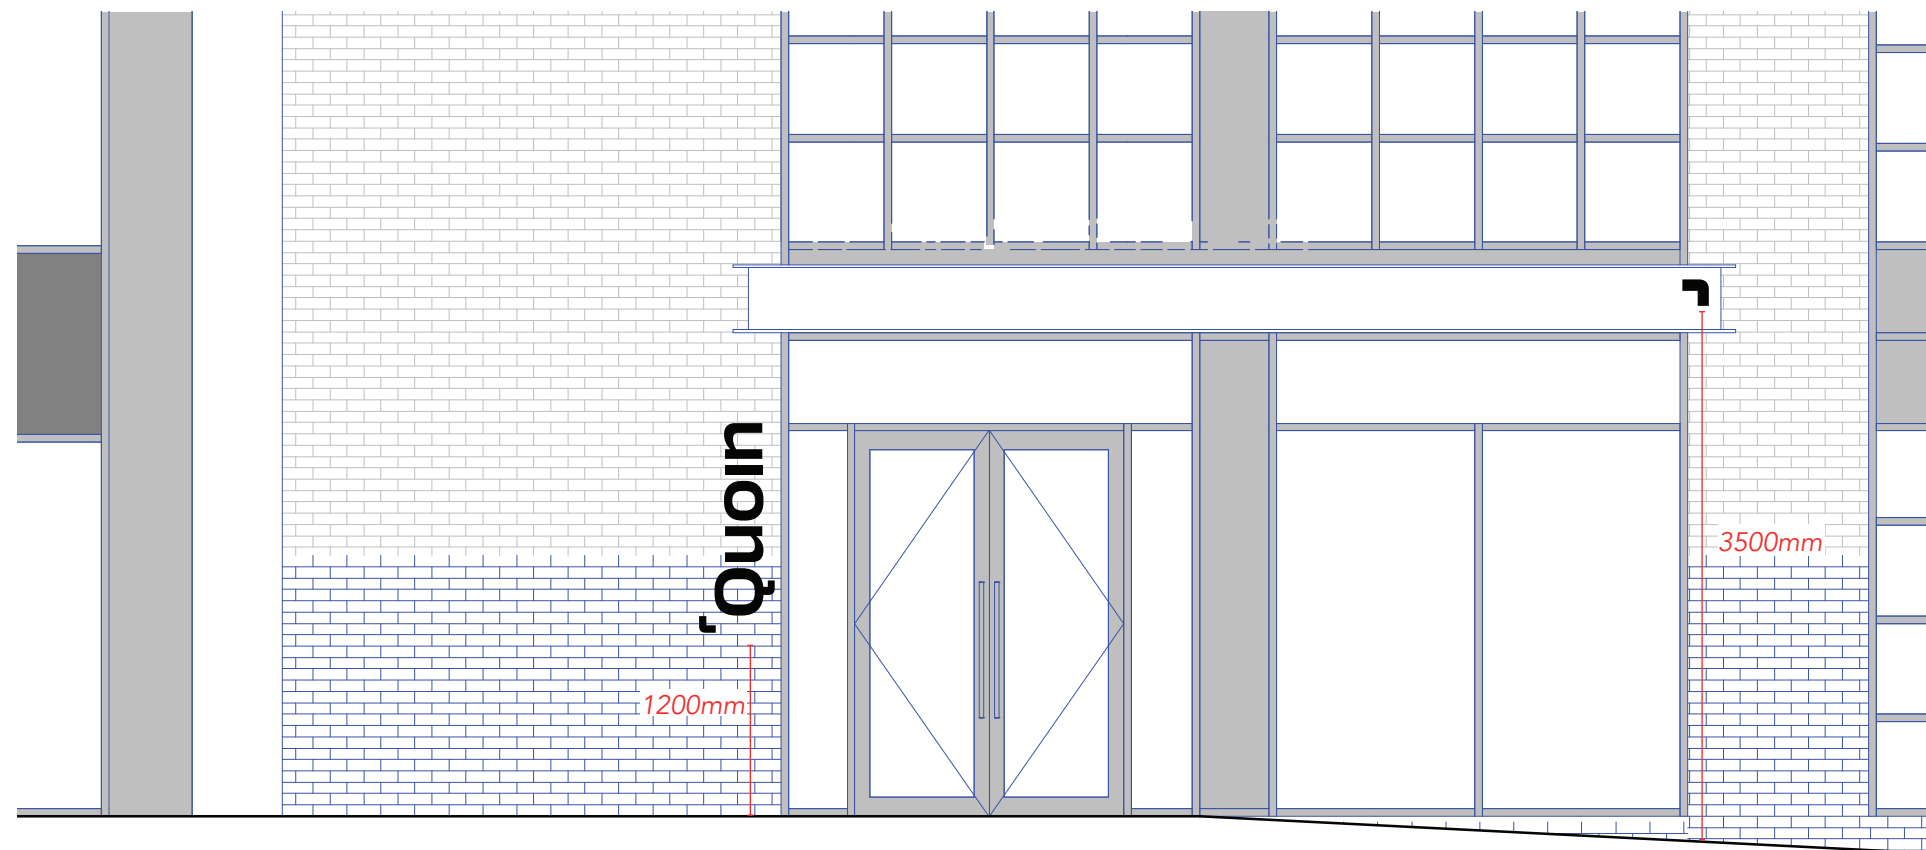

Indicative scale – 1:50

Illuminated canopy sign

- Quoin indent back lit powered coated aluminium
 - 175mm height
 - 175mm width
 - Icon stem width 73.5mm
 - Powder coated RAL 7047


Wall signage

- Quoin Logo
 - Cut power-coated aluminium lettering on rods away from the wall
 - 1385mm height
 - 500mm width
 - letter stem width 62.5mm
 - Powder coated RAL 9011


Illuminated canopy sign precedent




Wall signage precedent

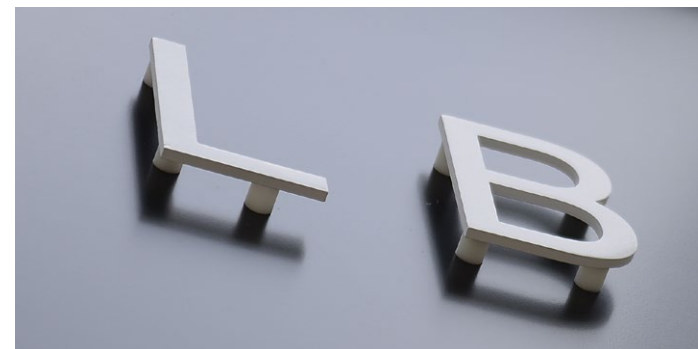

Commercial entrance

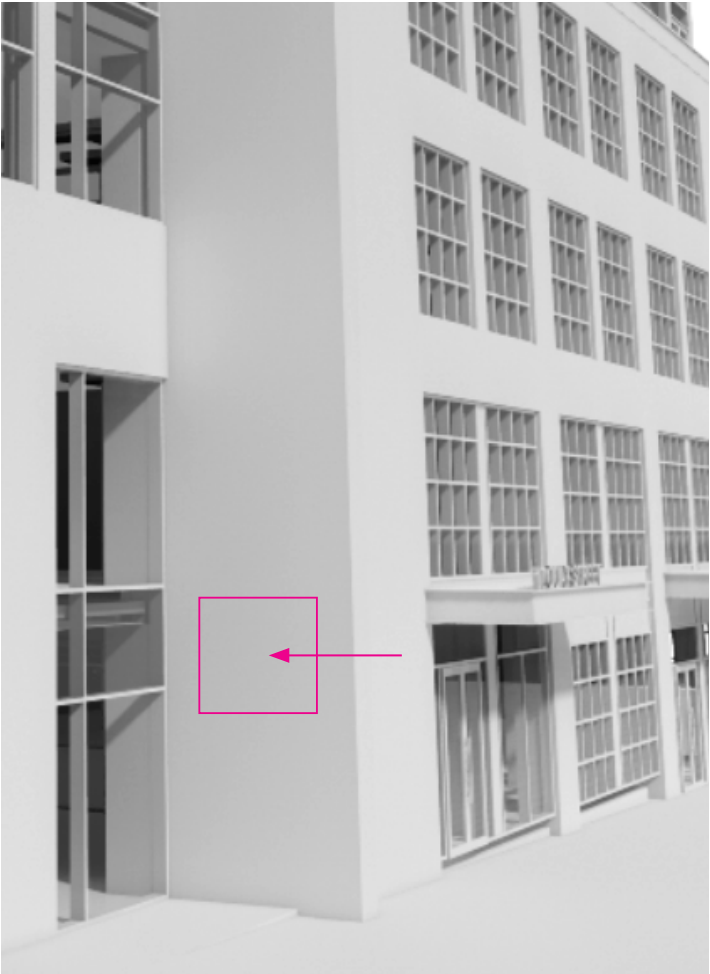

Wall signage precedent

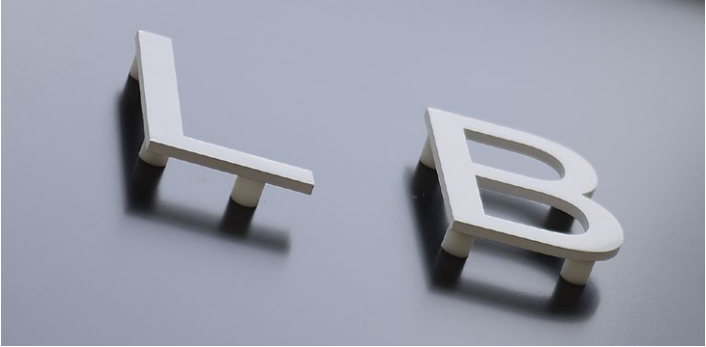

17a entrance



Indicative scale – 1:50


Illuminated canopy sign

- “17a” back lit powered coated aluminium
 - 250mm height
 - 470mm width
 - Icon stem width 73.5mm
 - Powder coated RAL 9011

Illuminated canopy sign precedent



17b entrance

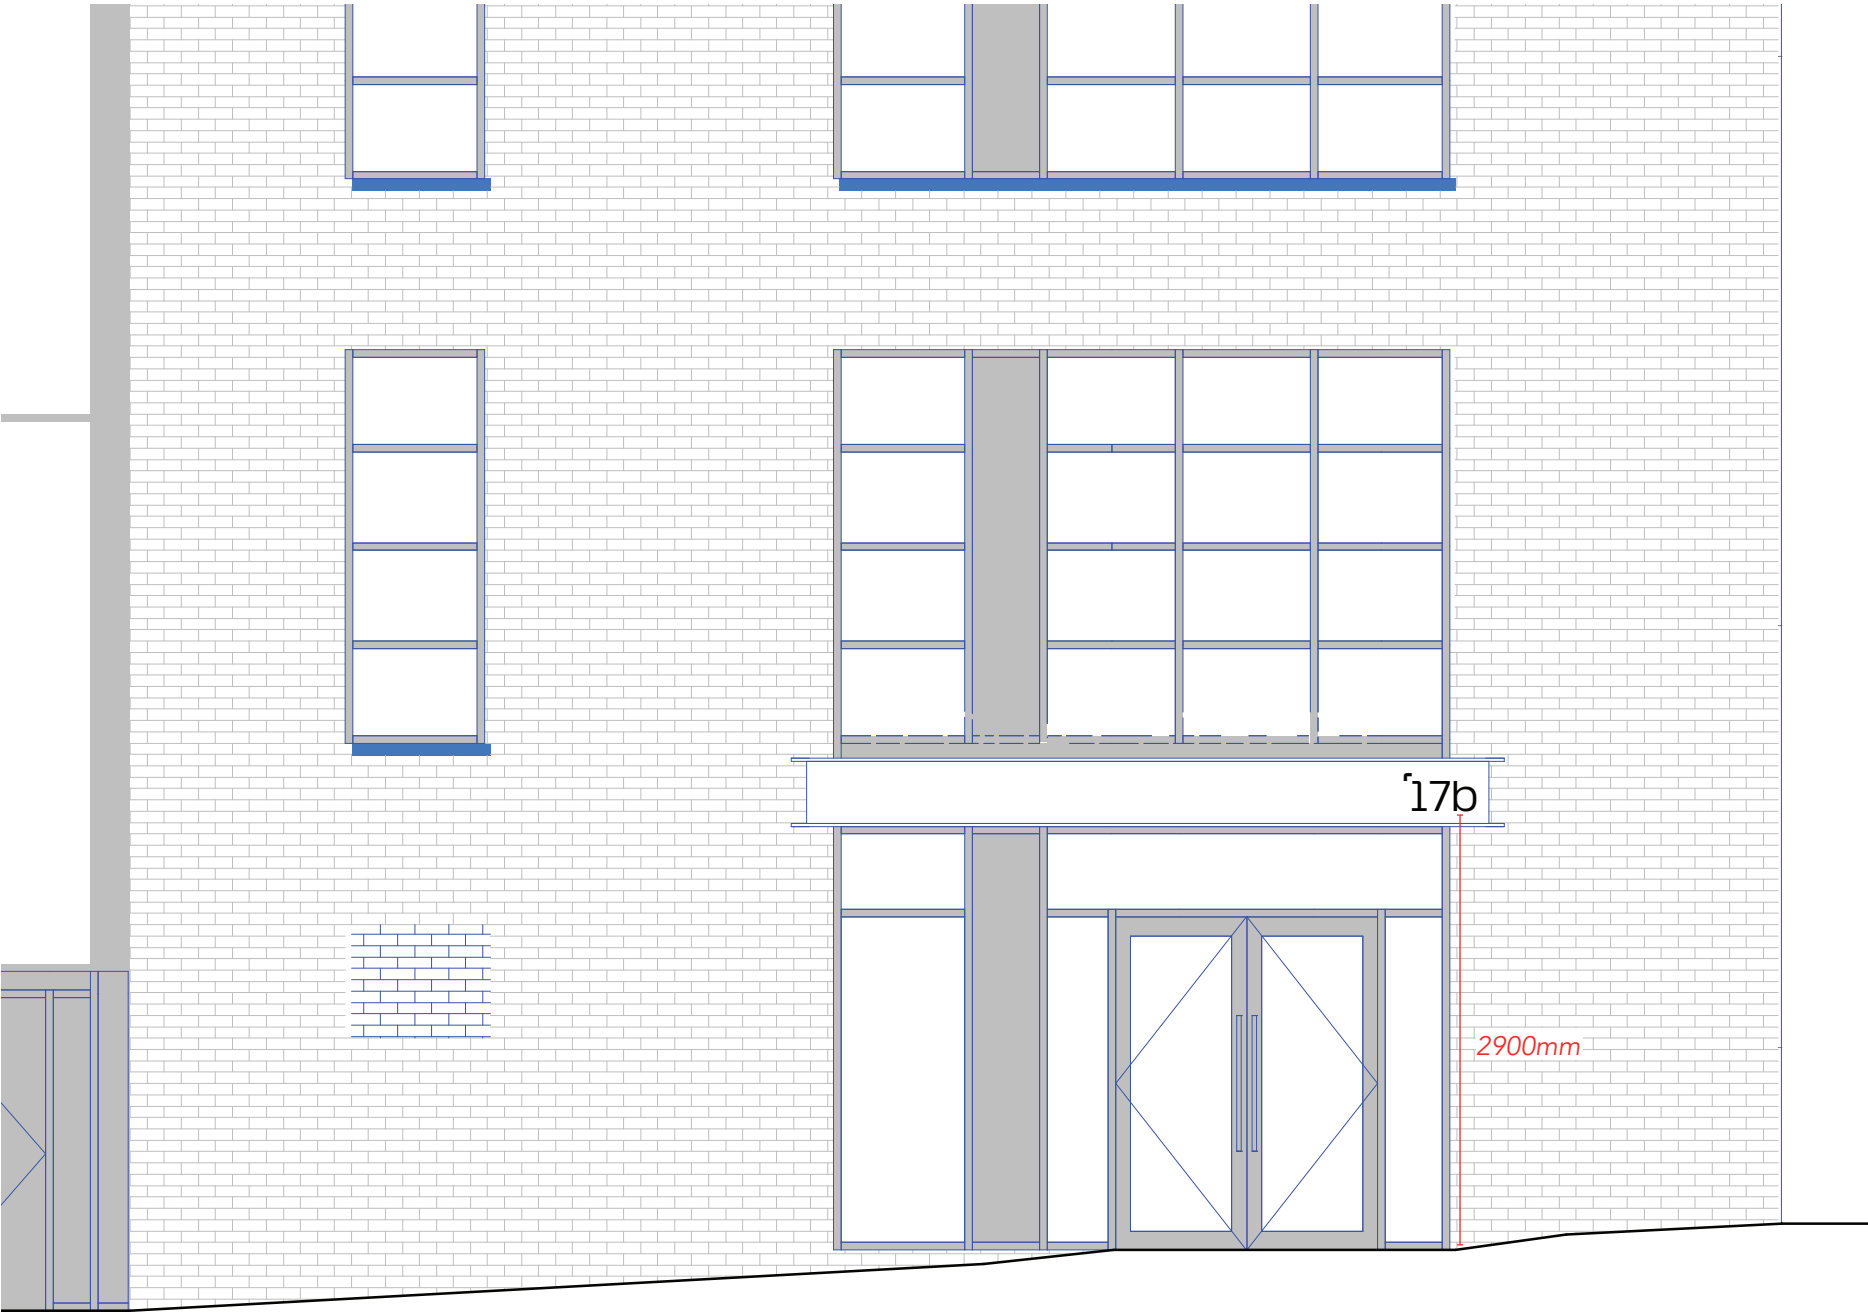

Indicative scale – 1:50

Illuminated canopy sign

- “17b” back lit powered coated aluminium
 - 250mm height
 - 470mm width
 - Icon stem width 73.5mm
 - Powder coated RAL 9011



Illuminated canopy sign precedent



Other buildings in the area



Precident imagery

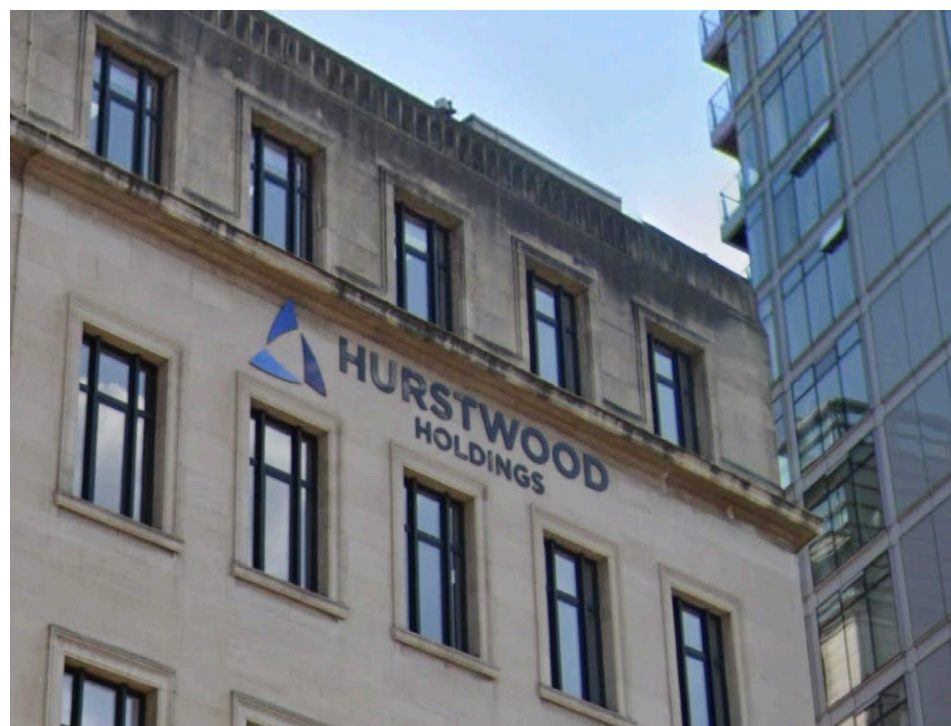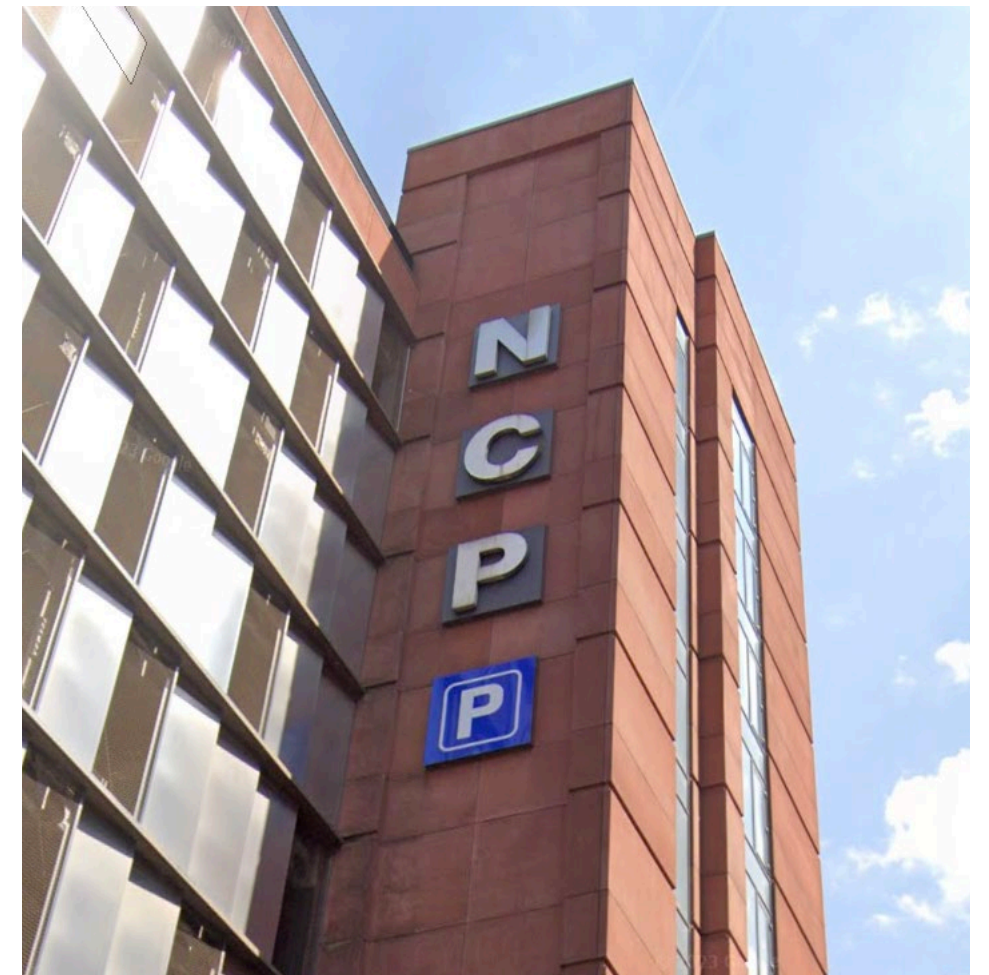

We look forward to
hearing from you

80 Mosley St
Manchester M2 3FX

OBi