



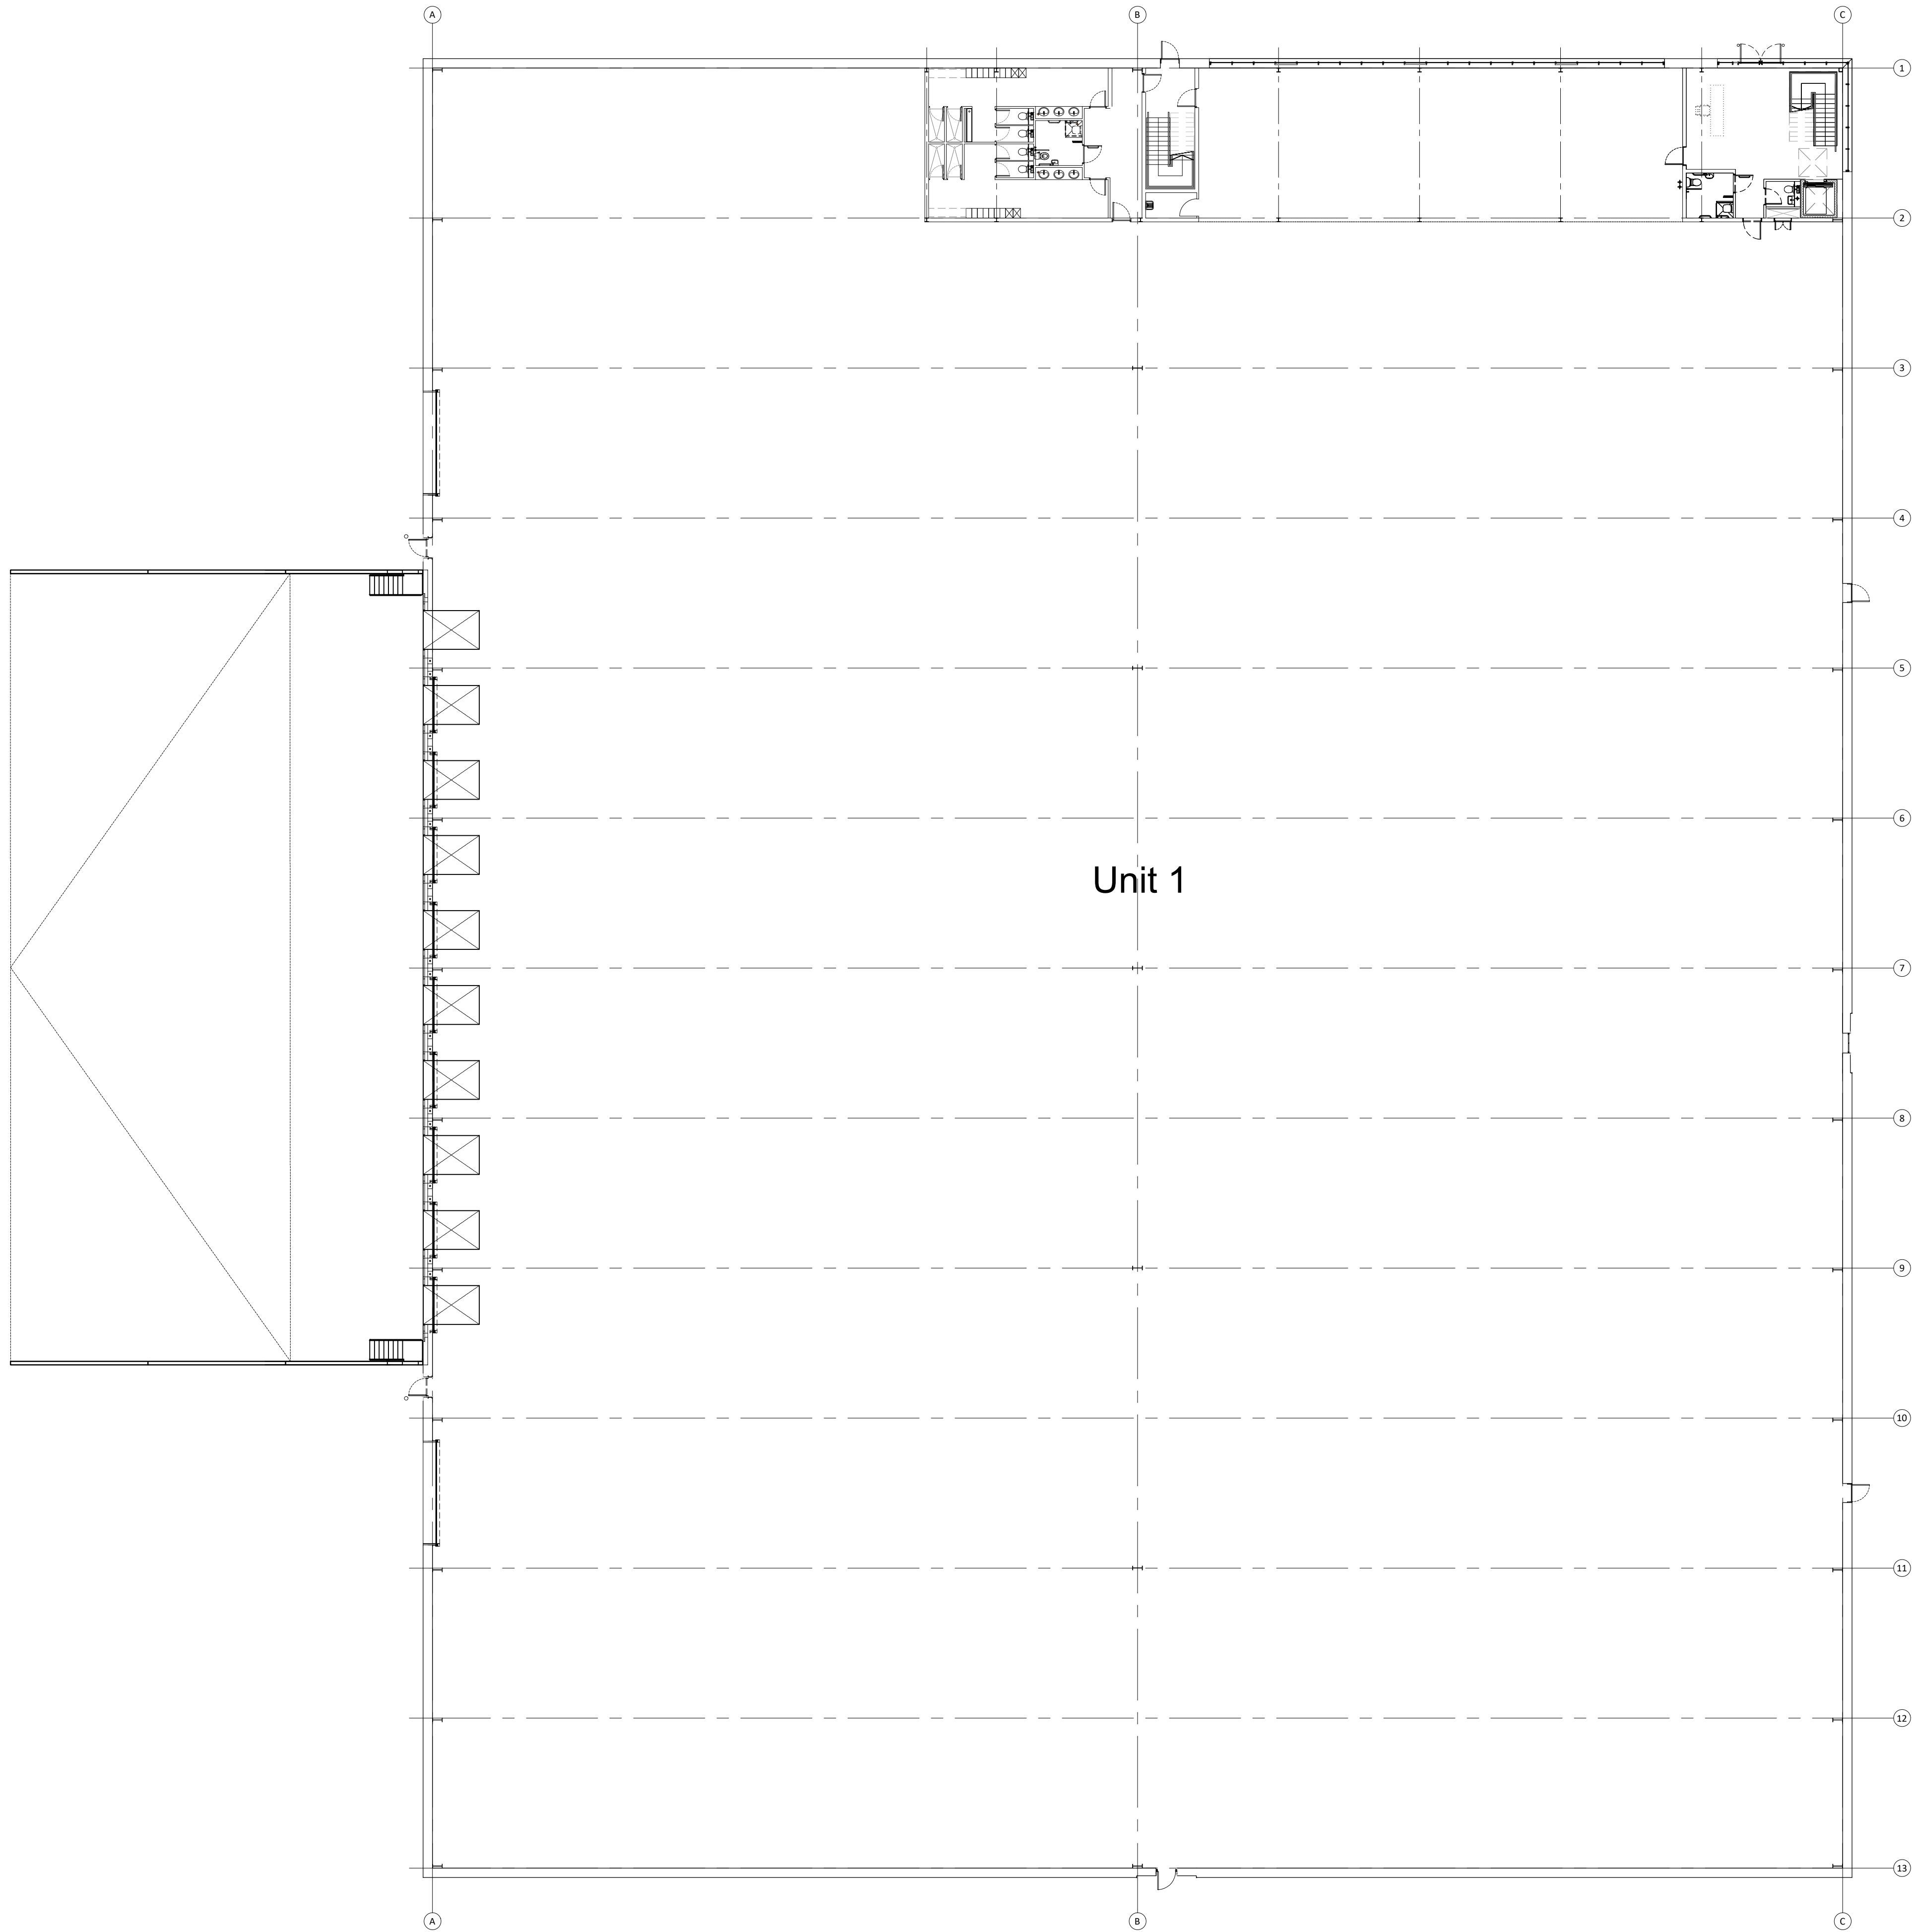

01 Unit 1 - Ground Floor GA Plan

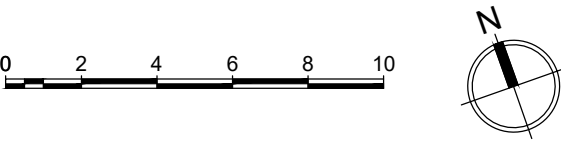

A	Windows and internal cores revised.	16.05.23	PL	HA
-	First issued	23.01.23	PL	HA

Client:



hale
ARCHITECTURE | DESIGN MANAGEMENT
22c Leathermarket Street, London, SE1 3HP

Project:
**Atlas Business Park
Manchester**

Drawing Title:
**Unit 1 - Proposed Ground Floor
Warehouse and Office plan**

Project No: 20071	Scale @ A1 1:200
----------------------	---------------------

Drawing No: 20071-PL 211	Revision: A
-----------------------------	-----------------------