

© COPYRIGHT
The copyright in this drawing is vested in Sheppard Robson and no license or assignment of any kind has been, or is, granted to any third party whether by provision of copies or originals or otherwise unless agreed in writing.

DO NOT SCALE FROM THIS DRAWING
The contractor shall check and verify all dimensions on site and report any discrepancies in writing to Sheppard Robson before proceeding work

FOR ELECTRONIC DATA ISSUE
Electronic Data / drawings are issued as "read only" and should not be interrogated for measurement. All dimensions and levels should read, only from those values stated in text on the drawing.

1.

Metal rail roof terrace balustrade
2.

Bronze coloured metal insulated panel
3.

Roof / planting buildup
4.

Concrete slab
5.

Perforated aluminium panel in front of insulated panel
6.


Bronze coloured concealed louvers behind perforated aluminium panel
7.

Bronze coloured aluminium curtain walling frame
8.

Ventilation
9.


Back painted insulated glazed panel. Part of aluminium curtain walling system.
10.

External pavers

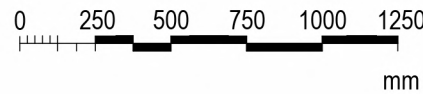

REV.	DATE	AMENDMENT
P01	06/06/2023	Issued for 'Planning'

KEYPLAN

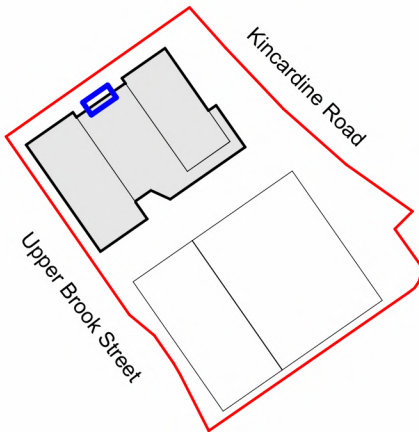

CLIENT



SHEPPARD ROBSON

77 Parkway Camden Town London NW1 7PU
T: +44 (0)20 7504 1700 E: enquiries@sheppardrobson.com


PROJECT
Upper Brook Street Masterplan - McLaren/Kadans

SCALE@A2	DATE	ORIGINATOR	CHECKED	AUTHORISED
1 : 25	06/06/2023	SD	ET	RG

External Envelope PBSA
Typical Bay Study - Ground Floor BOH

Stage 2

STATUS	PURPOSE FOR ISSUE	SR NO.
S2	Planning	6601
DRAWING NO.	REV.	
UBS - SRA- SA- XX- DR - A - 02-423	P01	

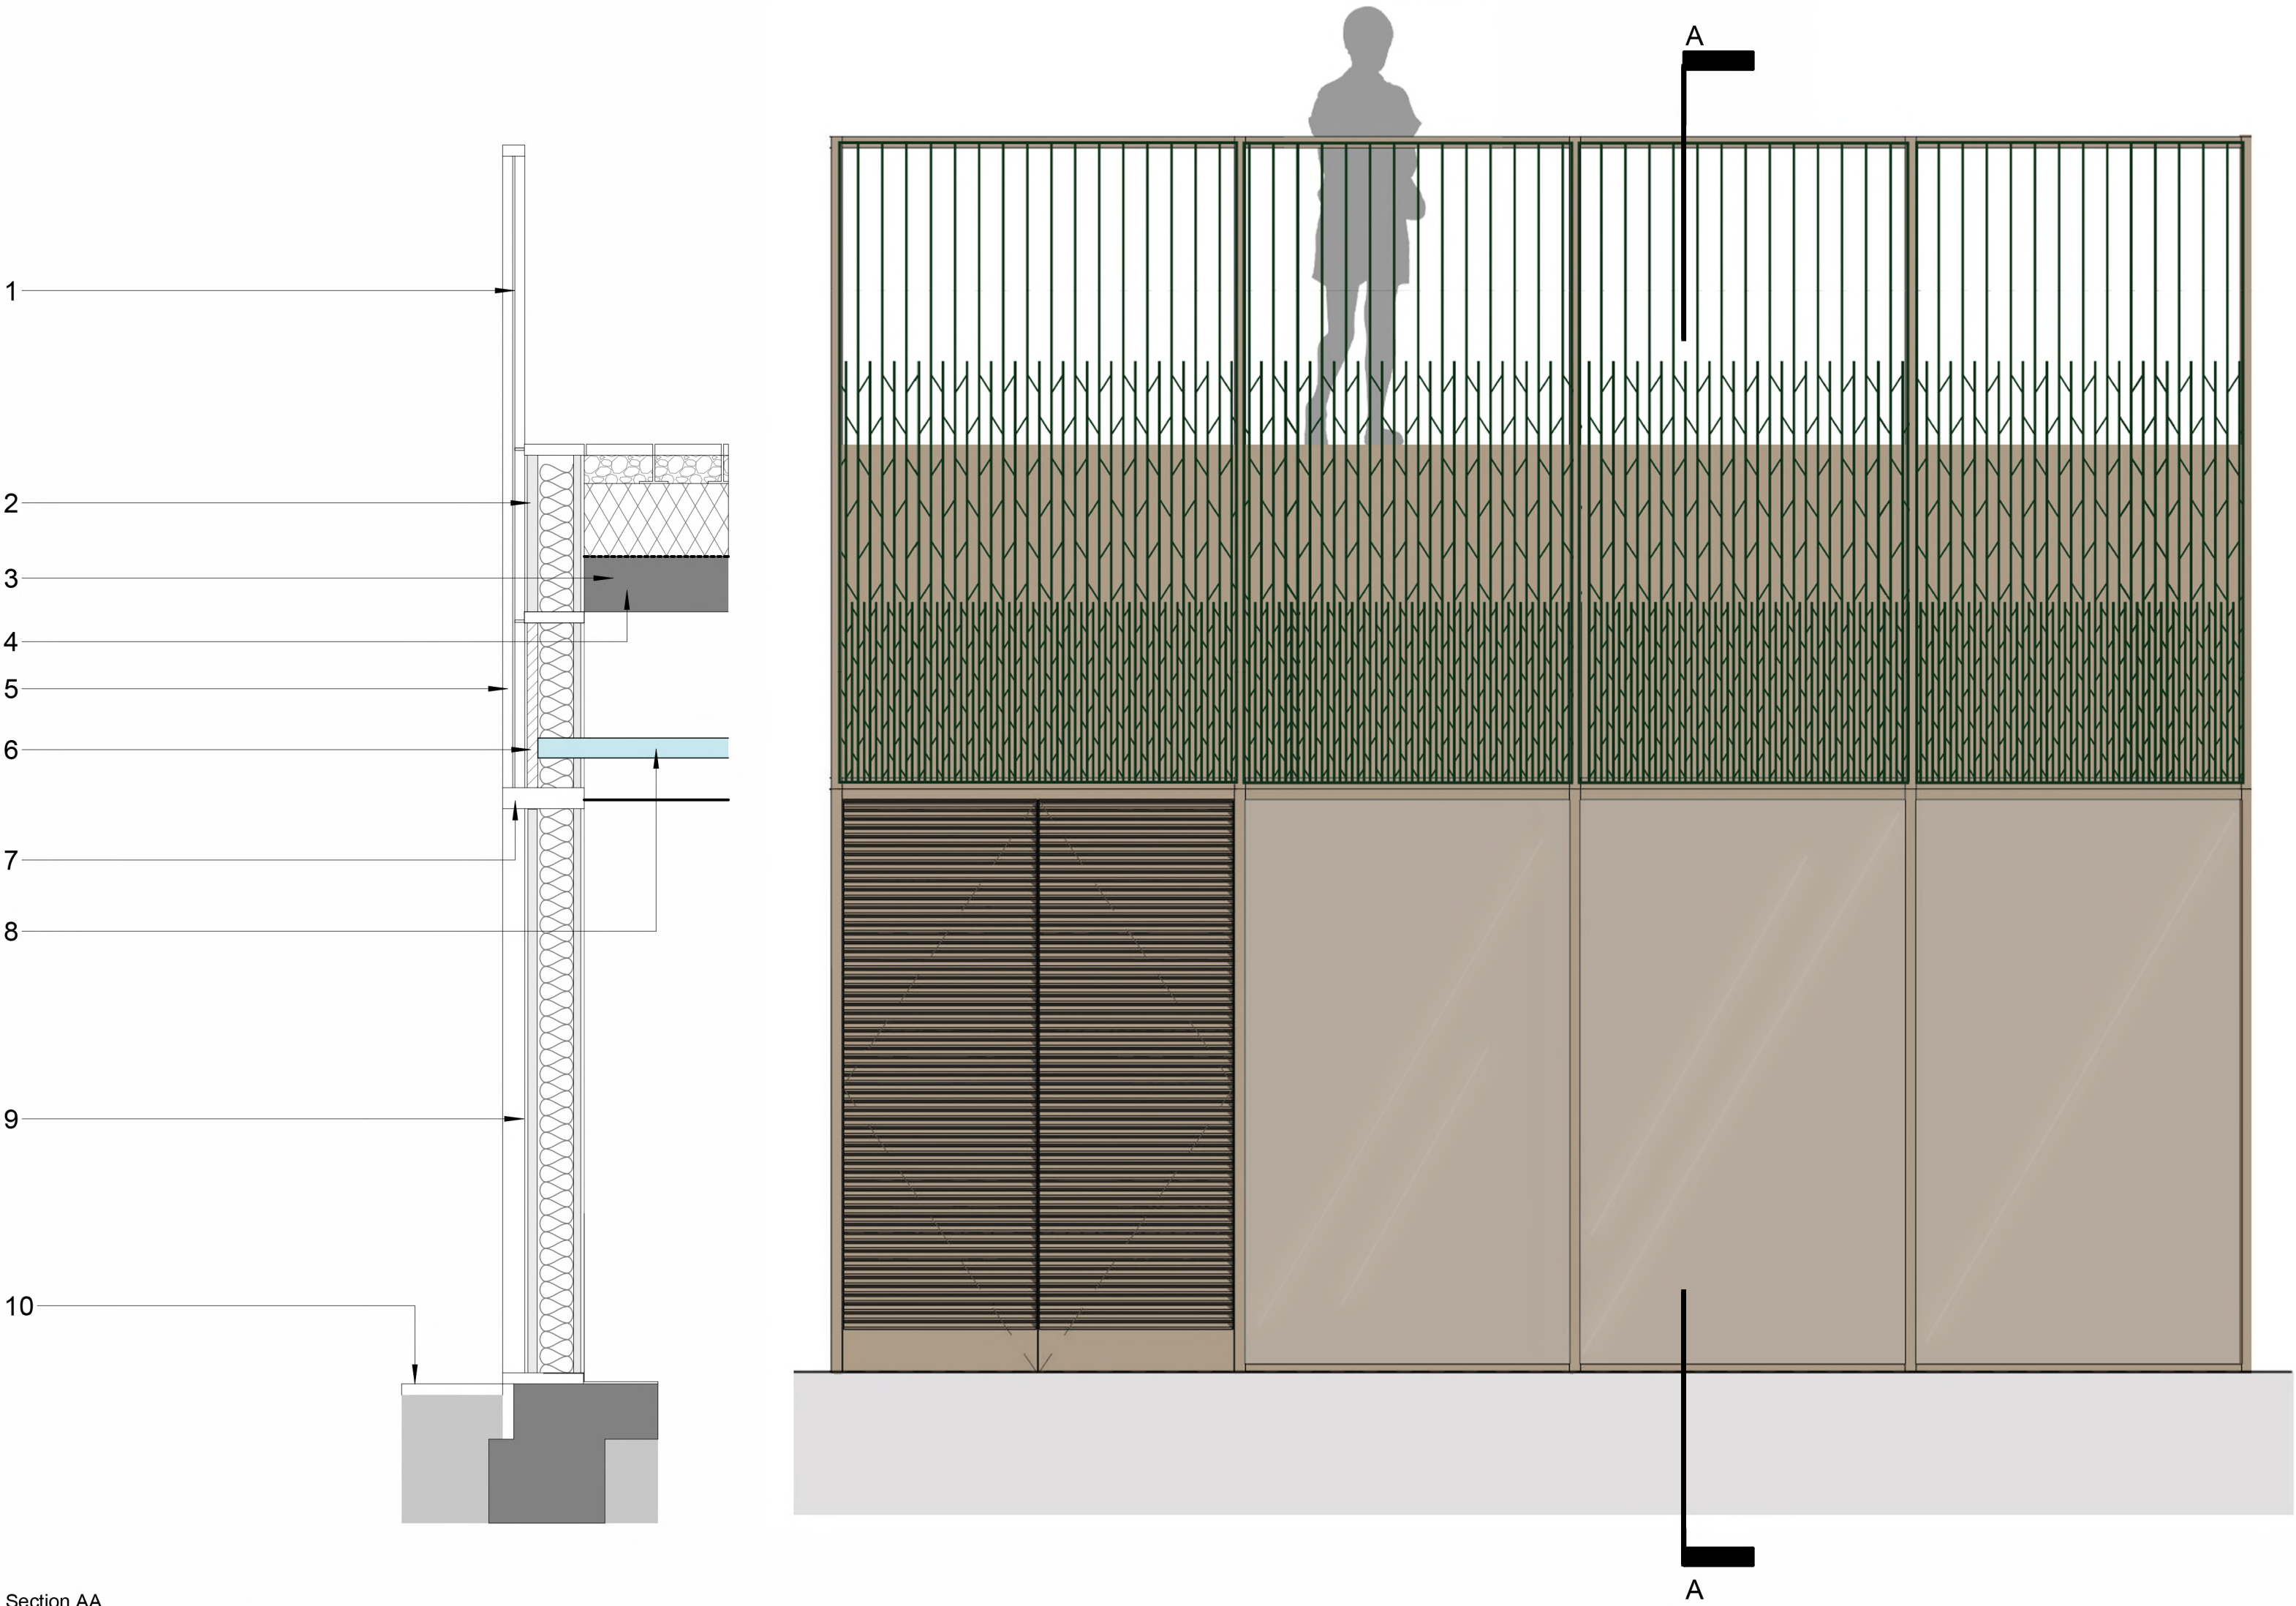

Section AA