




ALBANY ROAD STREET SCENE

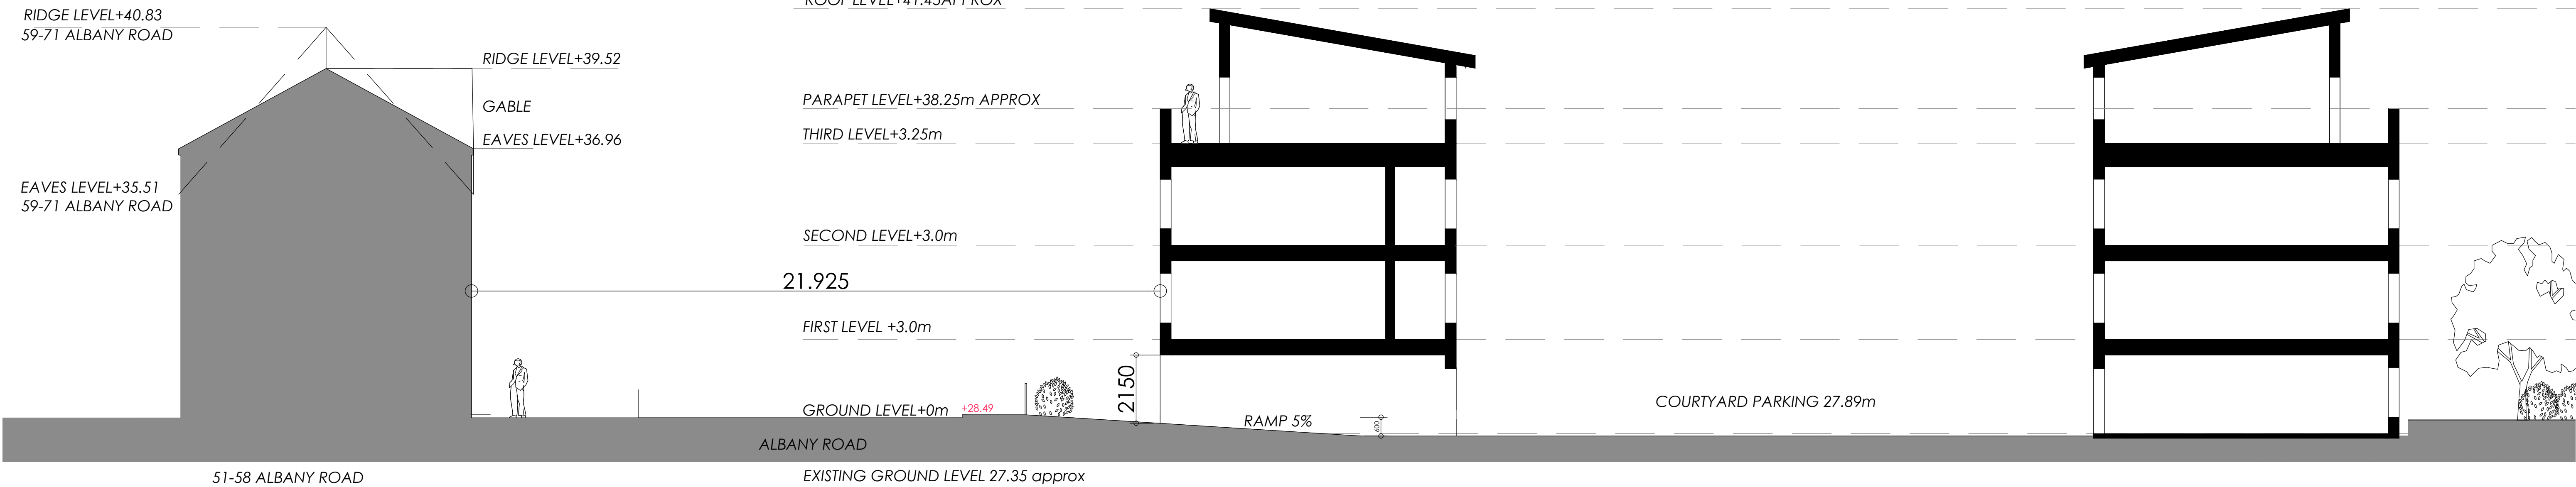

SECTION



SIDE ELEVATION



Contract	PROPOSED APARTMENT DEVELOPMENT ALBANY ROAD CHORLTON		
Sheet Title	PROPOSED STREET SCENE AND SECTION		
Client	BOWSALL		
Scale	1:100@A1	Date	2610.22
Drawn By	JDW	Checked By	
Drawing Number	2210 - P- 08 E		