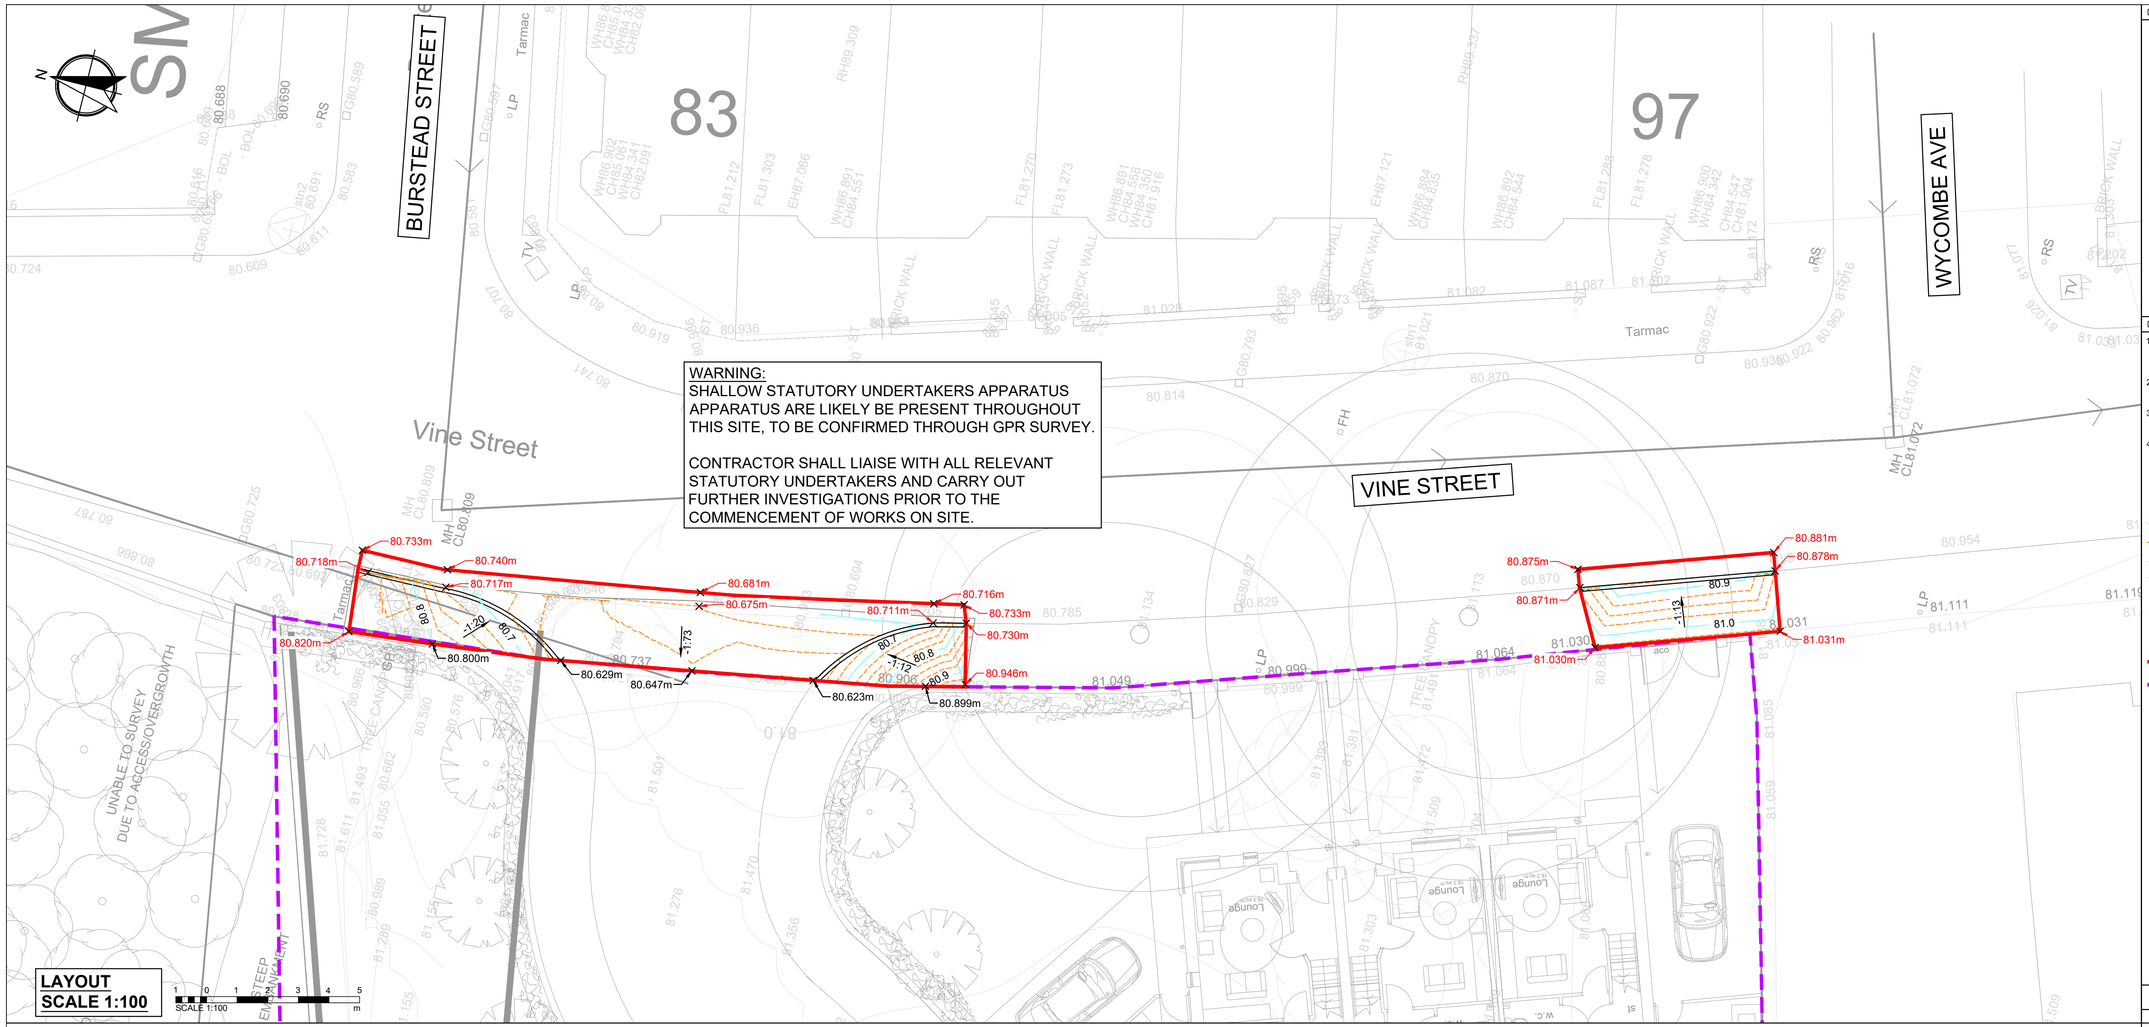

DISCLAIMER NOTES:

- THIS DOCUMENT IS COPYRIGHT OF THE ORIGINATOR AND MUST BE TREATED AS CONFIDENTIAL
- THIS DOCUMENT MUST NOT BE ALTERED, REPRODUCED OR DISTRIBUTED WITHOUT PRIOR WRITTEN CONSENT OF THE ORIGINATOR
- THIS DOCUMENT MUST NOT BE ALTERED - THE ORIGINATOR ACCEPTS NO RESPONSIBILITY FOR ANY DISCREPANCIES ARISING AS A RESULT OF THE ORIGINATORS INFORMATION BEING ALTERED BY OTHERS
- ANY DISCREPANCY MUST BE REPORTED TO THE ORIGINATOR
- DO NOT SCALE THIS DOCUMENT - USE FIGURED DIMENSIONS ONLY
- ALL DIMENSIONS MUST BE CHECKED ON SITE PRIOR TO COMMENCEMENT OF ANY RELATED WORKS
- THIS DOCUMENT MUST BE READ IN CONJUNCTION WITH ALL SUPPORTING DOCUMENTS PRODUCED BY THE ORIGINATOR AND OTHER PROJECT DISCIPLINES
- THE ORIGINATOR ACCEPTS NO RESPONSIBILITY FOR THE ACCURACY OF BACKGROUND INFORMATION PRODUCED BY THIRD PARTIES - THIS MUST BE TREATED AS INDICATIVE ONLY
- USERS OF THIS DOCUMENT ARE RESPONSIBLE FOR CHECKING WHICH REVISION IS CURRENT
- THE DOCUMENT STATUS "INFORMATION" OR "PRELIMINARY", INDICATES THAT THIS DRAWING IS FOR REFERENCE PURPOSES ONLY - THE ORIGINATOR WILL ACCEPT NO RESPONSIBILITY FOR THE COMPLETENESS OF INFORMATION UNDER THIS STATUS
- THE DOCUMENT STATUS "RECORD" OR "AS BUILT" HAS BEEN PREPARED, IN PART, BASED UPON INFORMATION FURNISHED BY OTHERS. WHILE THIS INFORMATION IS BELIEVED TO BE RELIABLE, THE ORIGINATOR ASSUMES NO RESPONSIBILITY FOR THE ACCURACY OF THIS "RECORD" OR "AS BUILT" DOCUMENT OR FOR ANY ERRORS OR OMISSIONS THAT MAY HAVE BEEN INCORPORATED INTO IT AS A RESULT OF INCORRECT INFORMATION PROVIDED TO THE ORIGINATOR. THOSE RELYING ON THE "RECORD" OR "AS BUILT" DOCUMENT ARE ADVISED TO OBTAIN INDEPENDENT VERIFICATION OF ITS ACCURACY

DRAWING NOTES:

1. ALL WORKS TO BE IN ACCORDANCE THE SPECIFICATION FOR HIGHWAY WORKS SUPPLEMENTED BY THE SPECIFICATION REQUIREMENTS OF MANCHESTER CITY COUNCIL
2. UNLESS OTHERWISE STATED ON THIS DRAWING, ALL UTILITY COVERS WITH THE WORKS ARE TO BE RESET TO SUIT PROPOSED LEVELS.
3. SITE CLEARANCE HAS BEEN TAKEN FROM TOPOGRAPHICAL SURVEY DRAWING "S18-442 TOPOGRAPHICAL SURVEY REVC 3D.DWG"
4. DIVERSION OF EXISTING STATUTORY UNDERTAKERS EQUIPMENT MAY BE NECESSARY TO FACILITATE THE SCHEME. THE CONTRACTOR SHALL LIAISE WITH STATUTORY UNDERTAKERS TO ESTABLISH ANY DIVERSION/PROTECTION MEASURE REQUIRED.

PROPOSED LEVELS

- CONTOURS, MAJOR (0.1m INCREMENTS)
- CONTOURS, MINOR (0.025m INCREMENTS)
- -1:34 SLOPE GRADIENT (FALL)
- 1:34 SLOPE GRADIENT (RISE)
- ×135.200m EXISTING SPOT LEVEL
- ×135.200m PROPOSED SPOT LEVEL

BOUNDARIES

- S278 BOUNDARY
- PROPOSED SITE BOUNDARY

REV	DESCRIPTION	DATE	BY	CHKD
P01	ISSUED FOR COMMENT	10.05.23	LWP	PB

ORIGINATOR:

RIDGE

5TH FLOOR
BELVEDERE HOUSE
12 BOOTH STREET
MANCHESTER, M2 4AW

TEL: 0161 833 9579
WWW.RIDGE.CO.UK

CLIENT:
KIRKLAND DEVELOPMENT LTD

IN ASSOCIATION WITH:

PROJECT:
VINE STREET
GORTON

TITLE:
S278 WORKS
PROPOSED FINISHED LEVELS

ENG/TECH:	CSE:	ICSE:	SCALE: 1:100 @ A1
LWP	PB	PB	STATUS ISSUE PRELIMINARY

STATUS: PRELIMINARY

UNLESS ISSUED FOR CONSTRUCTION - WORKS AT CLIENT/CONTRACTORS RISK

SUITABILITY: S0 - Initial Status or WIP

PROJECT:	ORG:	ZONE:	LEVEL:	TYPE:	ROLE:	NUMBER:	REV:
VSG	RDG	XX	XX	DR	C	0012	P01