


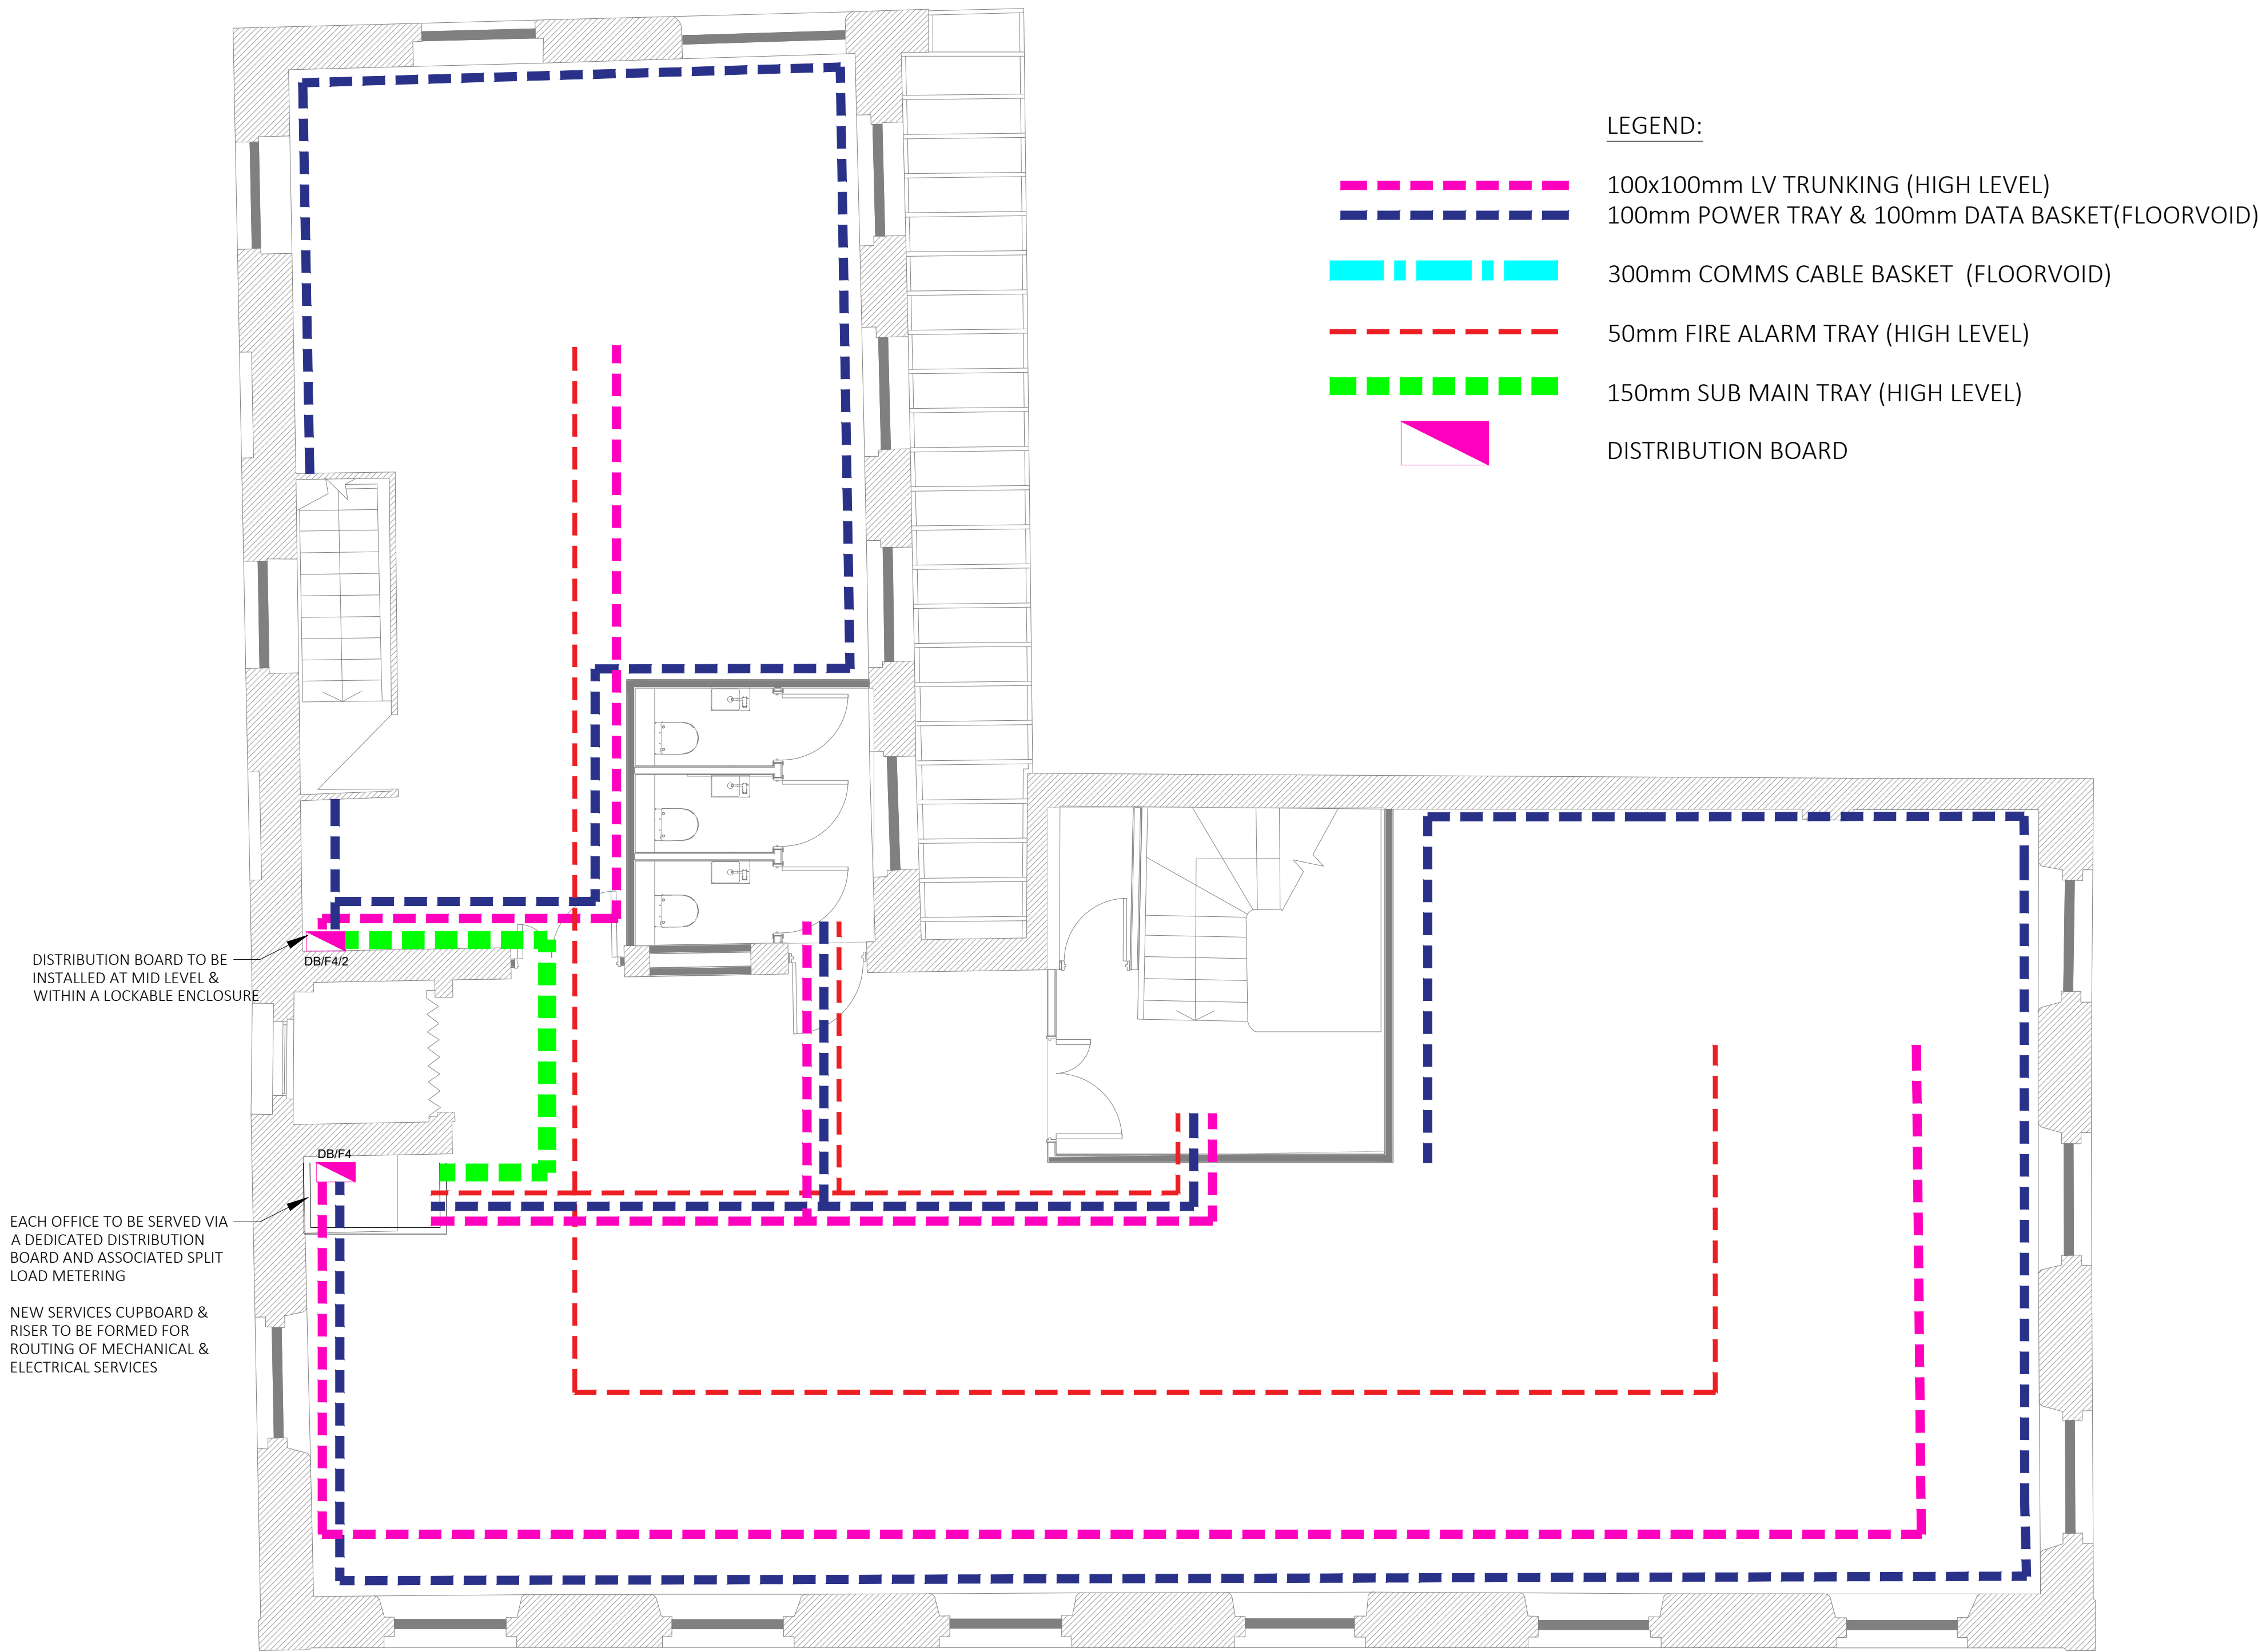

NOTE: THE DISTRIBUTION BOARDS FLOOR MUST BE RELOCATED. AS NOT TO CLASH WITH THE EXISTING HISTORIC SPRINKLER SYSTEM AND ASSOCIATED INSTALLATIONS

LEGEND:

- 100x100mm LV TRUNKING (HIGH LEVEL)
- 100mm POWER TRAY & 100mm DATA BASKET(FLOORVOID)
- 300mm COMMS CABLE BASKET (FLOORVOID)
- 50mm FIRE ALARM TRAY (HIGH LEVEL)
- 150mm SUB MAIN TRAY (HIGH LEVEL)
- DISTRIBUTION BOARD

WE&CE DRAWINGS ARE FOR DESIGN INTENT ONLY.
THE MEP CONTRACTOR IS RESPONSIBLE FOR
THE FINAL INSTALLATION DRAWINGS INCLUDING
ALL SETTING OUT, DIMENSIONS, ALIGNMENT AND
COORDINATION WITH THE ARCHITECT'S
REQUIREMENTS

Notes:

- This drawing is subject to copyright and is not to be reproduced in part or whole without approval.
- Do not scale this drawing - check all dimensions on site.
- This drawing shall be read in conjunction with the project specification(s) and all other contract documentation.
- All dimensions are in millimetres unless otherwise stated
- Location of all equipment shown shall be confirmed/approved with the Client/Architect/Engineer prior to any installation
- This drawing must be read in conjunction with Mechanical and Electrical performance specifications and all other drawings as issued by the Architect, Structural Engineer and Watt Energy & Consulting Engineers.
- The location of equipment is typical only. The Contractor shall perform all calculations to determine the exact quantity and agree the final locations with the Architect.
- This drawing shows the intended location of building services plant and service routes in such detail as to indicate the design. The drawing does not show all components that may be necessary to provide a full working installation.
- The positions of connection points, accessories and building services items are approximate and shown for guidance to assist during the tender process.
- Fully co-ordinated drawings, Construction drawings and Builderswork drawings shall be produced by the contractor. Under no circumstances shall the tender drawings be used as installation drawings.

T3	11/08/23	TENDER ISSUE - COMMENTS	DK
T2	12/04/23	TENDER ISSUE	DK
T1	16/09/22	TENDER ISSUE	NJF
P1	01/07/22	PRELIMINARY ISSUE	NJF
Rev	Date	Status/Amendments	By



40 KING STREET, MANCHESTER, M2 6BA
TEL: 0161 434 3103 EMAIL: office@wece.co.uk

Client:
TM REAL ESTATE

Project:
CHARLOTTE STREET

Drawing Title:
ELECTRICAL SERVICES
CONTAINMENT LAYOUT
FOURTH FLOOR

Drawn By: NJF	Checked By: DW	Cad By: NJF
Scale: 1:50	Paper Size: A1	Date Created: 28/06/22
Drawing Number: WECE / 347 / E / 404		Drawing Revision: T3