


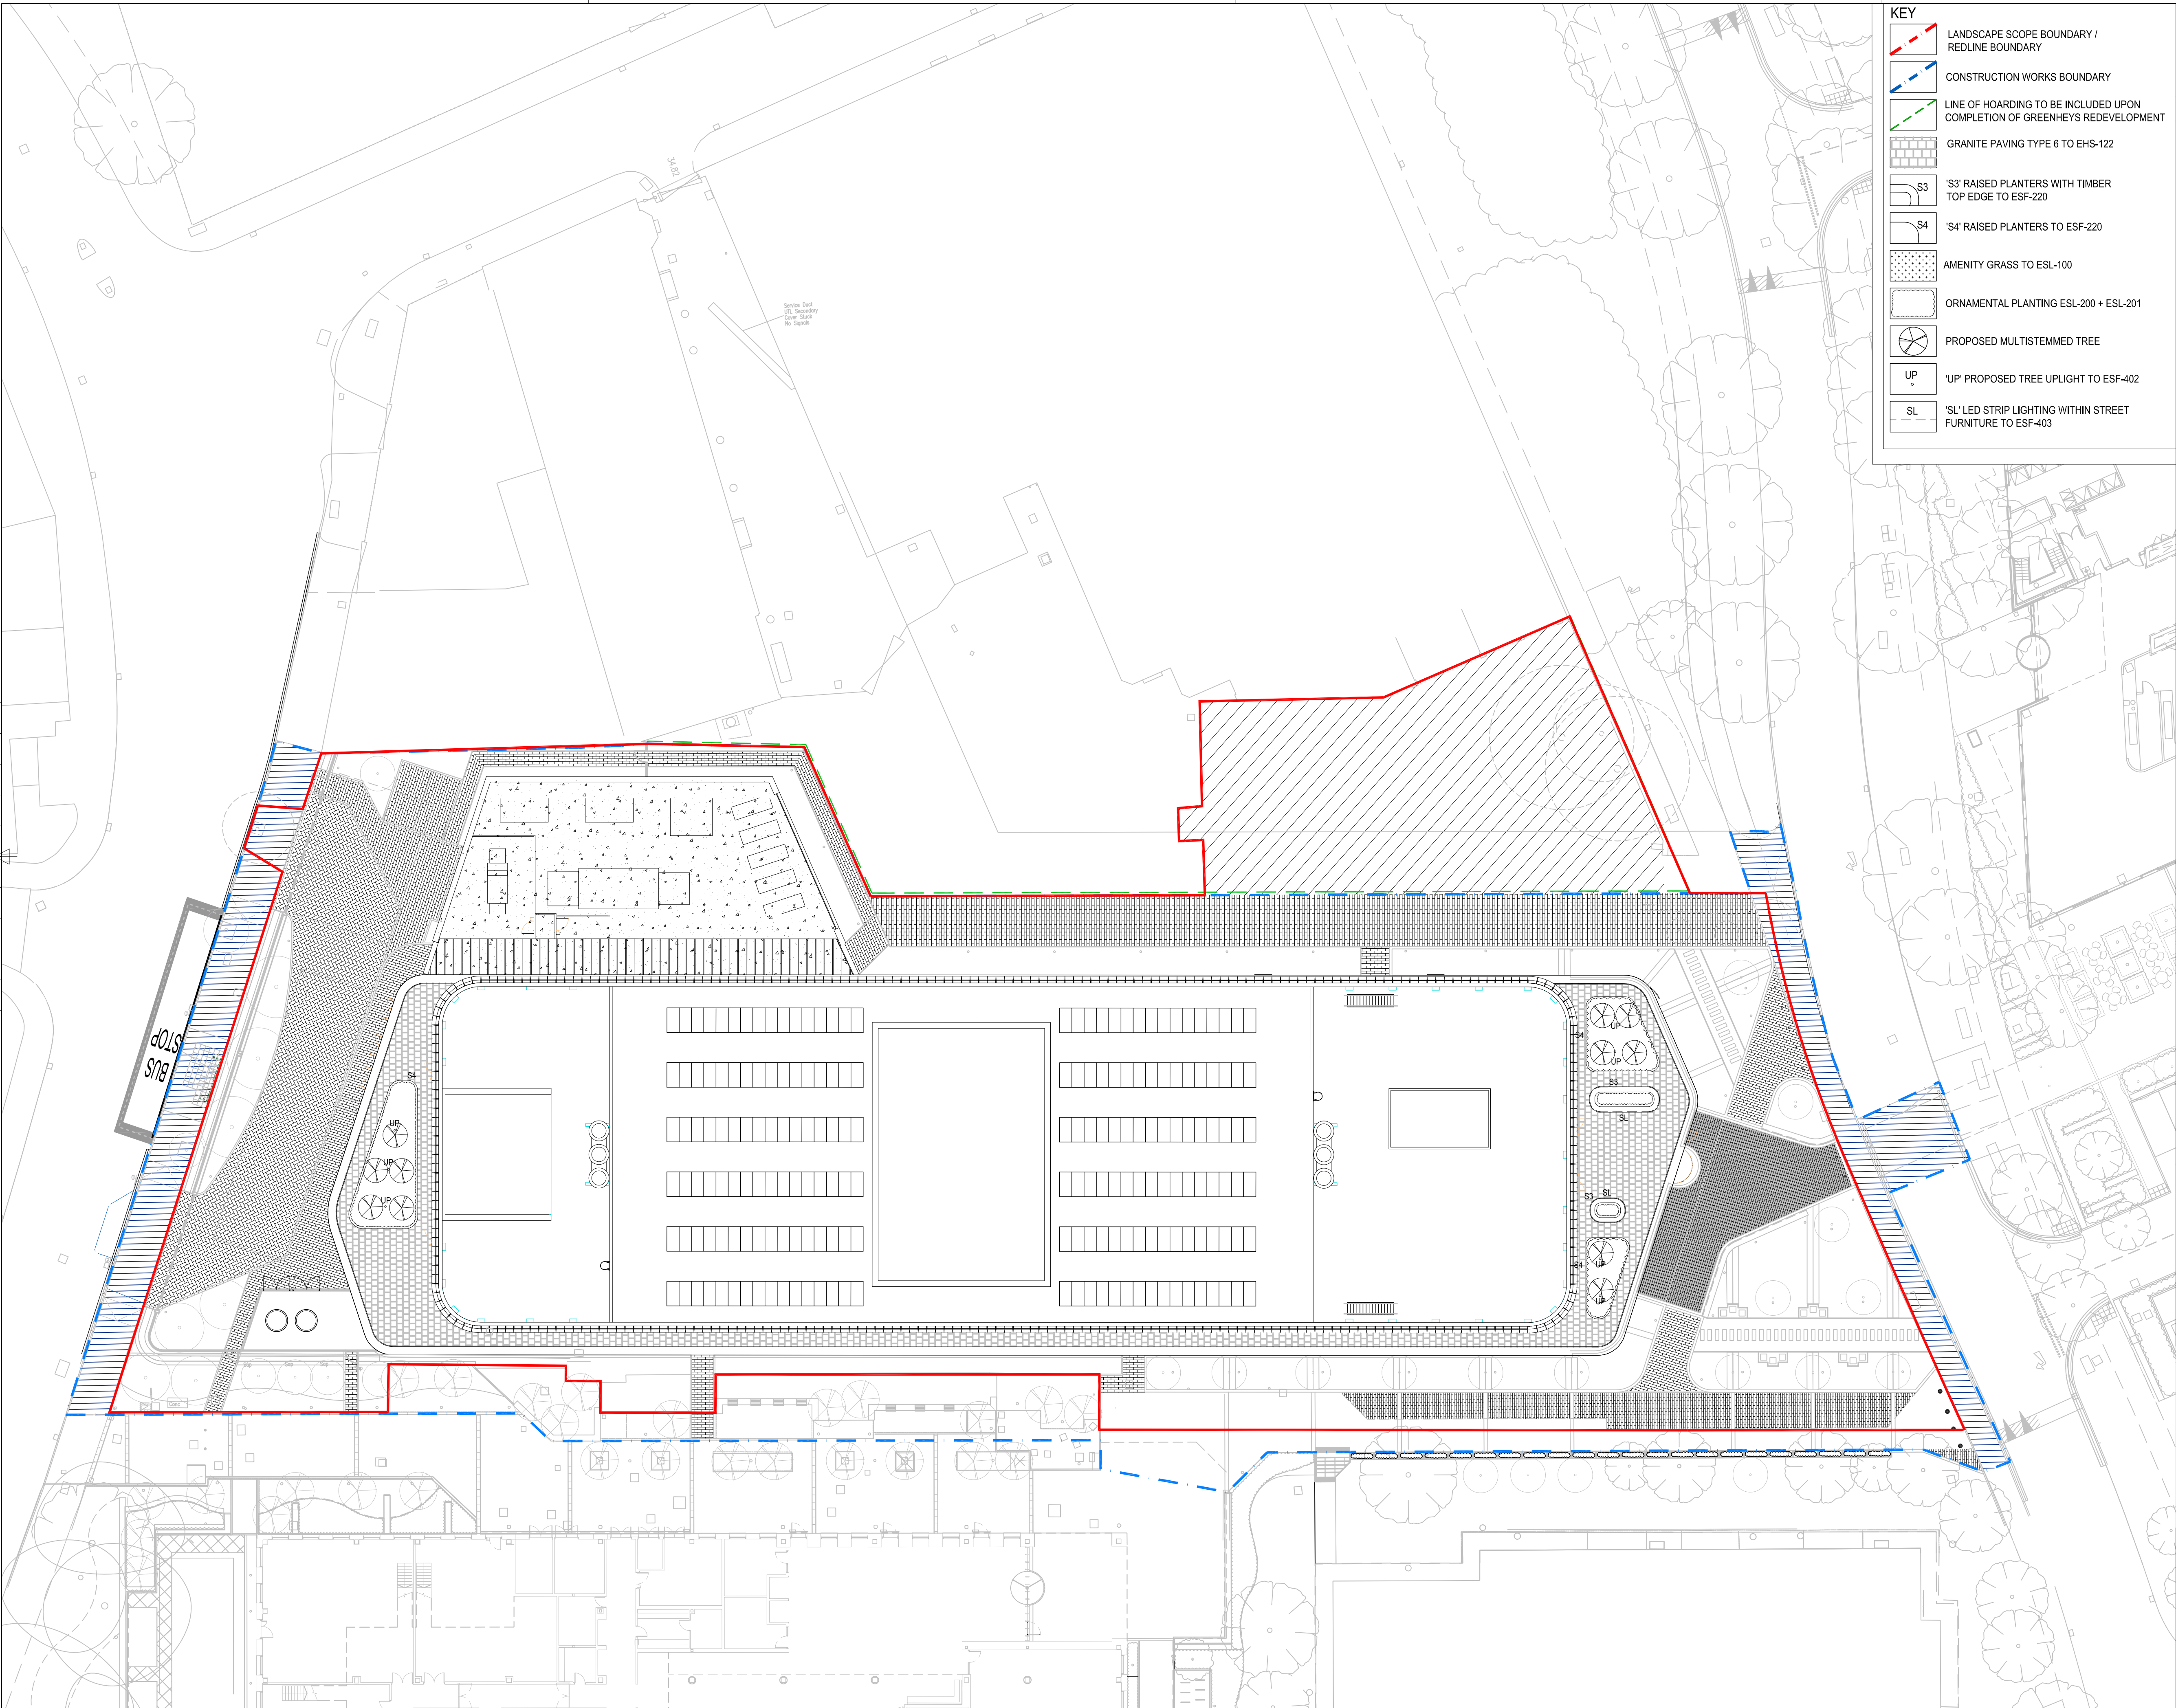

KEY

- LANDSCAPE SCOPE BOUNDARY / REDLINE BOUNDARY
- CONSTRUCTION WORKS BOUNDARY
- LINE OF HOARDING TO BE INCLUDED UPON COMPLETION OF GREENHEYS REDEVELOPMENT
- GRANITE PAVING TYPE 6 TO EHS-122
- 'S3' RAISED PLANTERS WITH TIMBER TOP EDGE TO ESF-220
- 'S4' RAISED PLANTERS TO ESF-220
- AMENITY GRASS TO ESL-100
- ORNAMENTAL PLANTING ESL-200 + ESL-201
- PROPOSED MULTISTEMMED TREE
- 'UP' PROPOSED TREE UPLIGHT TO ESF-402
- 'SL' LED STRIP LIGHTING WITHIN STREET FURNITURE TO ESF-403

BUILDING DESIGN PARTNERSHIP SHALL HAVE NO RESPONSIBILITY FOR ANY USE MADE OF THIS DOCUMENT OTHER THAN FOR THAT WHICH IT WAS PREPARED AND ISSUED.
ALL DIMENSIONS SHOULD BE CHECKED ON SITE.
DO NOT SCALE FROM THIS DRAWING.
ANY DRAWING ERRORS OR DIVERGENCES SHOULD BE BROUGHT TO THE ATTENTION OF BUILDING DESIGN PARTNERSHIP AT THE ADDRESS SHOWN BELOW.

- NOTES**
- For external tap locations, refer to M&E engineers information
 - For external landscape lighting, refer to Silcock Leedham's proposals.
 - Roof terrace drainage to architects / DW Engineers details
 - For planters details refer to BDP drawings: GRE-BDP-ZZ-XX-DR-L-00-602 & 603

P05	IF	JF	28.07.23
MINOR AMENDMENTS TO PLANTERS FOLLOWING GEOMETRY CHANGE TO BUILDING MAIN ENTRANCE. NOTES ADDED.			
P04	AV	JF	17.04.23
UPDATES TO REDLINE BOUNDARY AND ADDITIONAL FOOTPATH			
P03	AV	JF	03.04.23
UPDATED BASE PLAN FOLLOWING LIQUID NITROGEN STORE UPDATES			
P02	AV	JF	17.02.23
AMENDMENTS TO REDLINE BOUNDARY AND ADDITIONAL HATCH TO EXTENSION OF 278 WORKS			
P01	AV	JF	01.02.23
FIRST ISSUE			

REVISION DESCRIPTION	DRAWN	CHECKED	DATE
REV 01			

CURT

BDP.

11 Ducie Street
P.O. Box 85, Piccadilly Basin
Manchester M60 3JA
United Kingdom
T +44 (0)161 828 2200
F +44 (0)161 828 2235
www.bdp.com

PROJECT TITLE Greenheys Development	
PROJECT NUMBER P3001624	
DRAWING TITLE LANDSCAPE GENERAL ARRANGEMENTS SECOND FLOOR	
LEVEL TERRACE TO EAST AND WEST	
DRAWN BY GRE-BDP-ZZ-XX-DR-L-00-102	SCALE @ A1 1:250 DATE APRIL '23 REVISION P05