



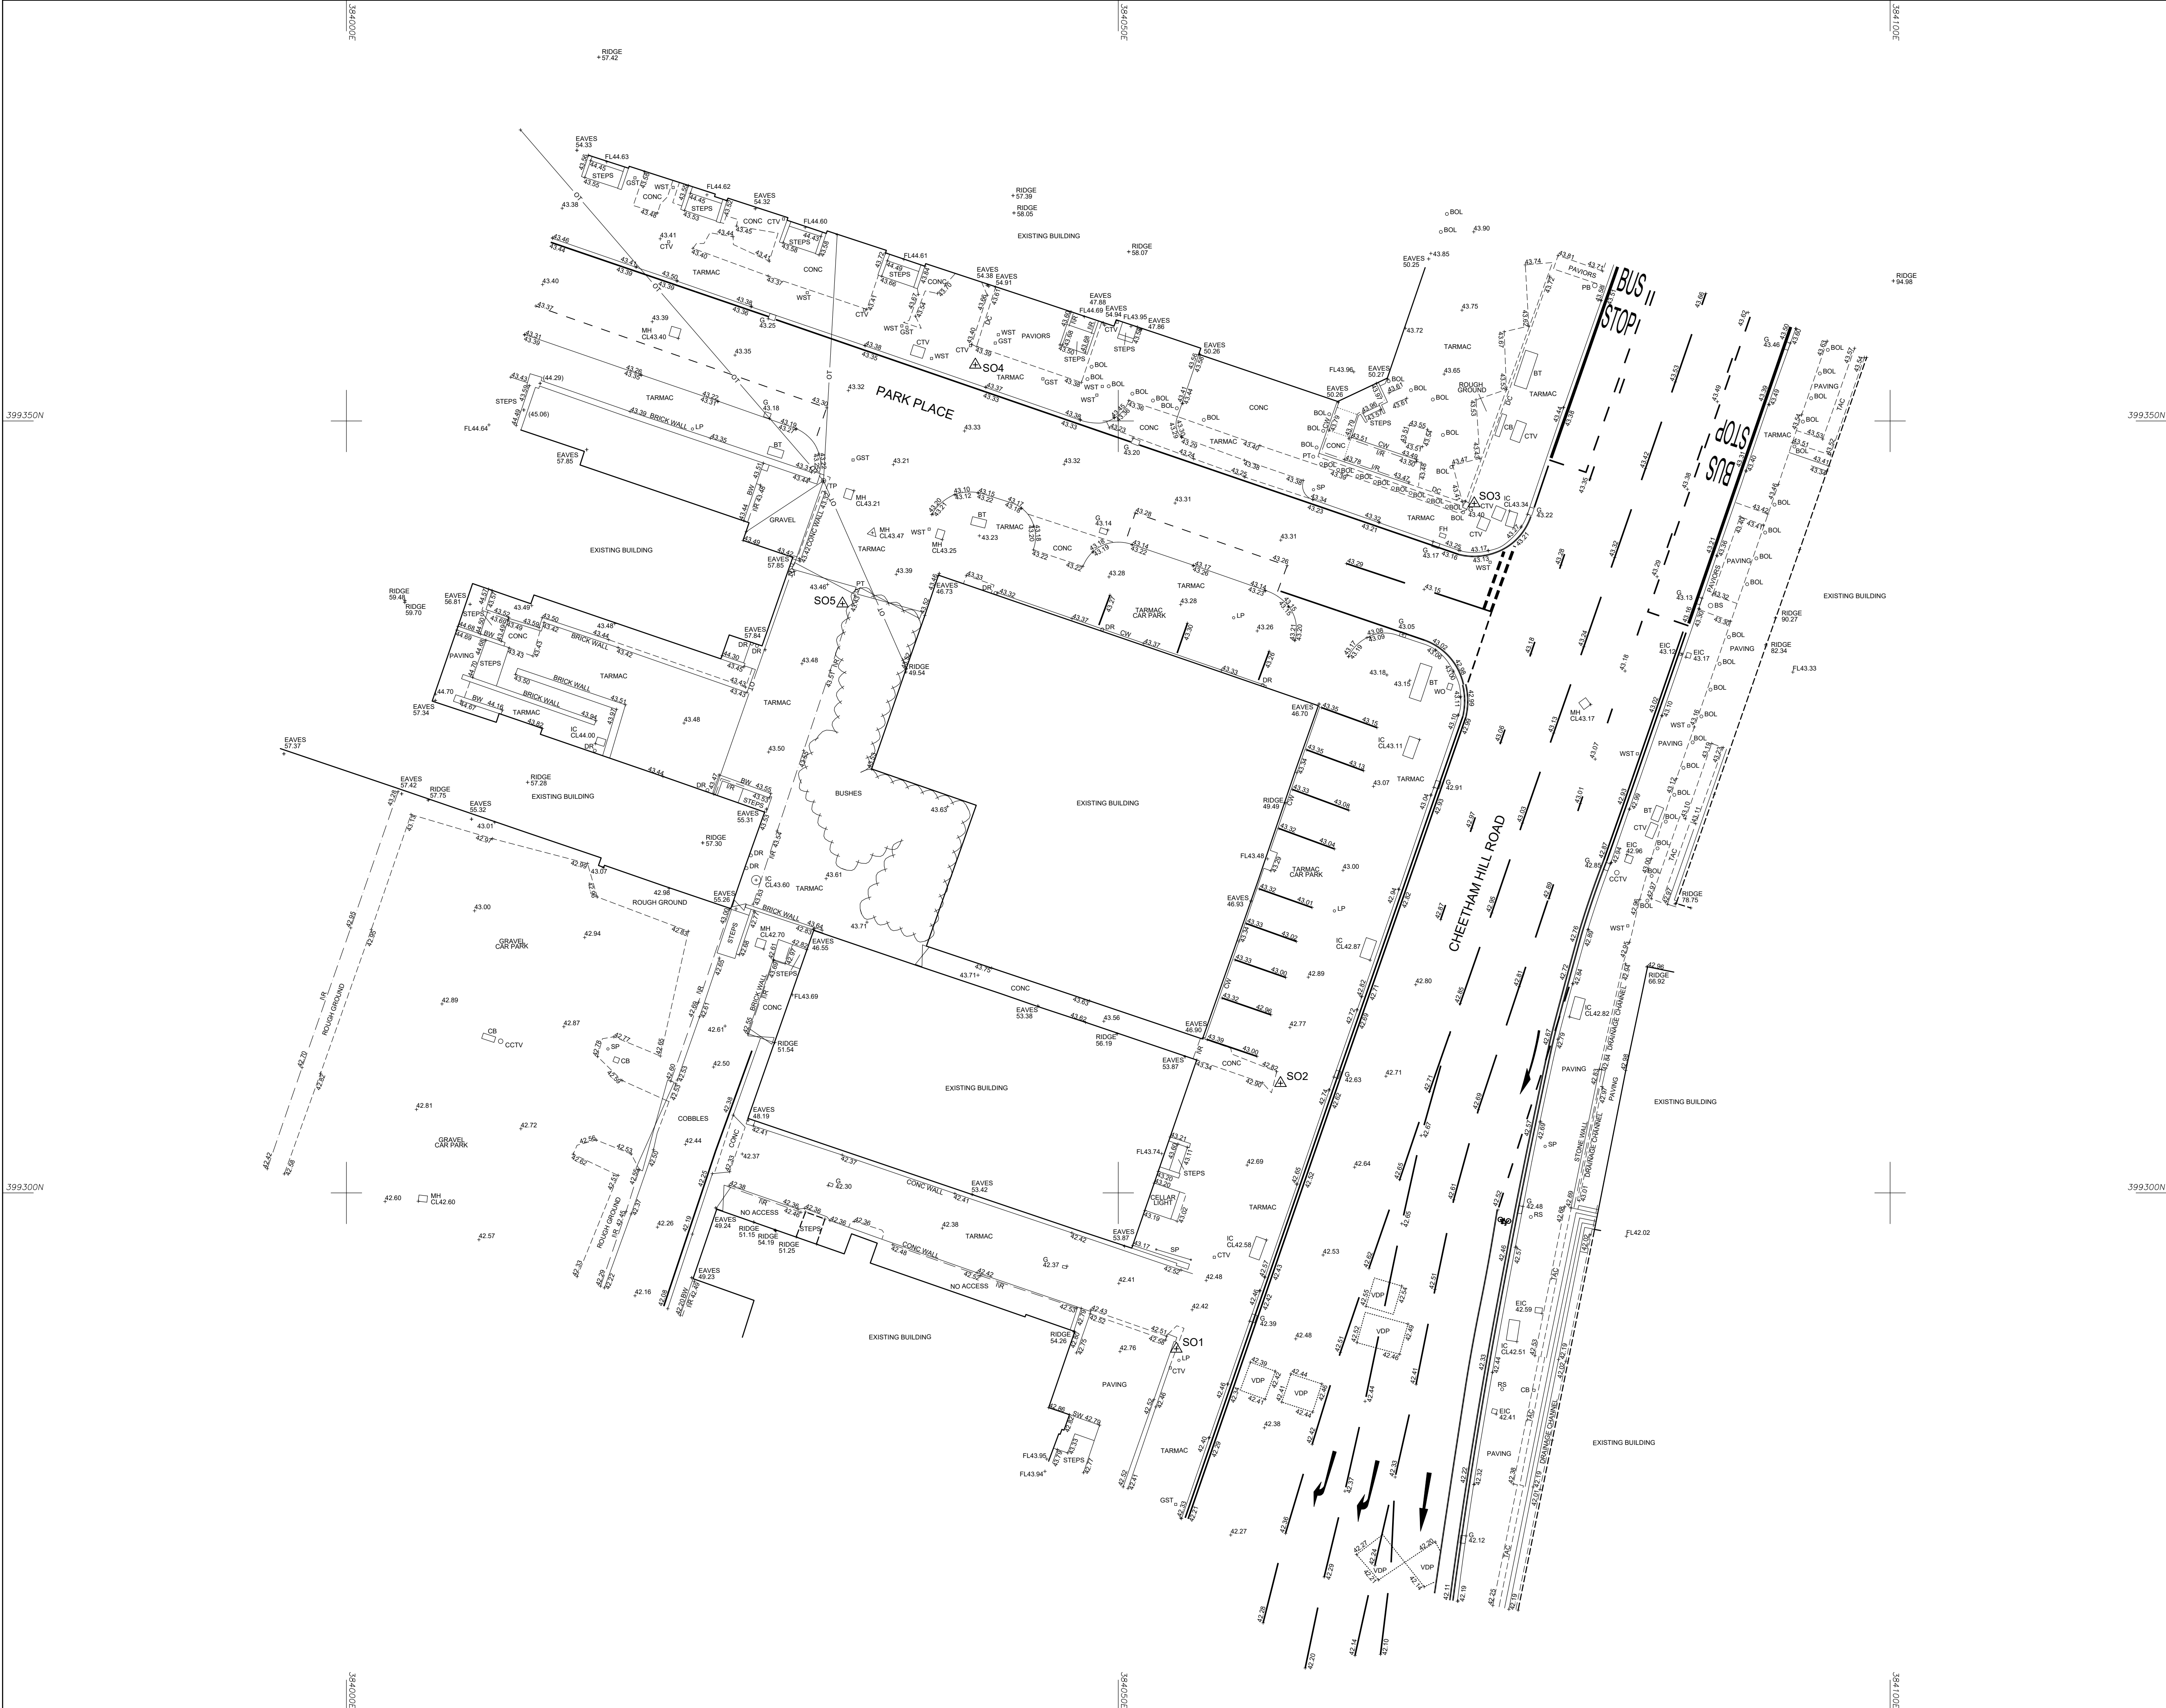

© Survey Operations Limited 2023
Reproduction in whole or in part by any means
is prohibited without the prior permission of
Survey Operations Limited.

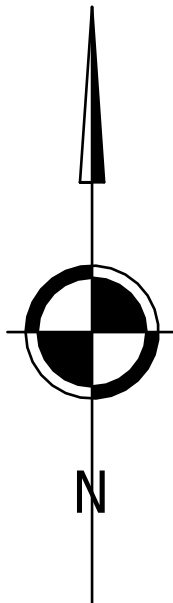

Note:
The survey is plotted on a plane local
Grid. Orientation to National Grid.
All levels relate to Ordnance Datum,
achieved using the
OS National GPS Network.

Survey Control Markers established for
Mapping purposes only and should not be
used for Construction without the written
approval of Survey Operations Ltd.

Levels in parenthesis indicate top of wall.

SURVEY STATIONS			
Name	Easting	Northing	Height
SO1	394053.76	399289.90	42.52
SO2	394060.51	399307.11	42.78
SO3	394073.06	399344.66	43.39
SO4	394040.74	399353.64	43.34
SO5	394032.14	399338.17	43.47



Smith Street, Skelmersdale, Lancs. WN8 8LN
Tel: 01695 725662 Fax: 01695 51816
Email: mail@survops.co.uk - www.survops.co.uk

Client
Hodder & Partners

Drawing Title
Topographical Survey of Land at:
Park Place
Manchester

Scale(s)	1:200	Surveyor	SI
Date	Aug 23	Drawn	NR
Job Number	23H039	Checked	TP

Sheet Size & Drg Number & Revision
A1 23H039/001